


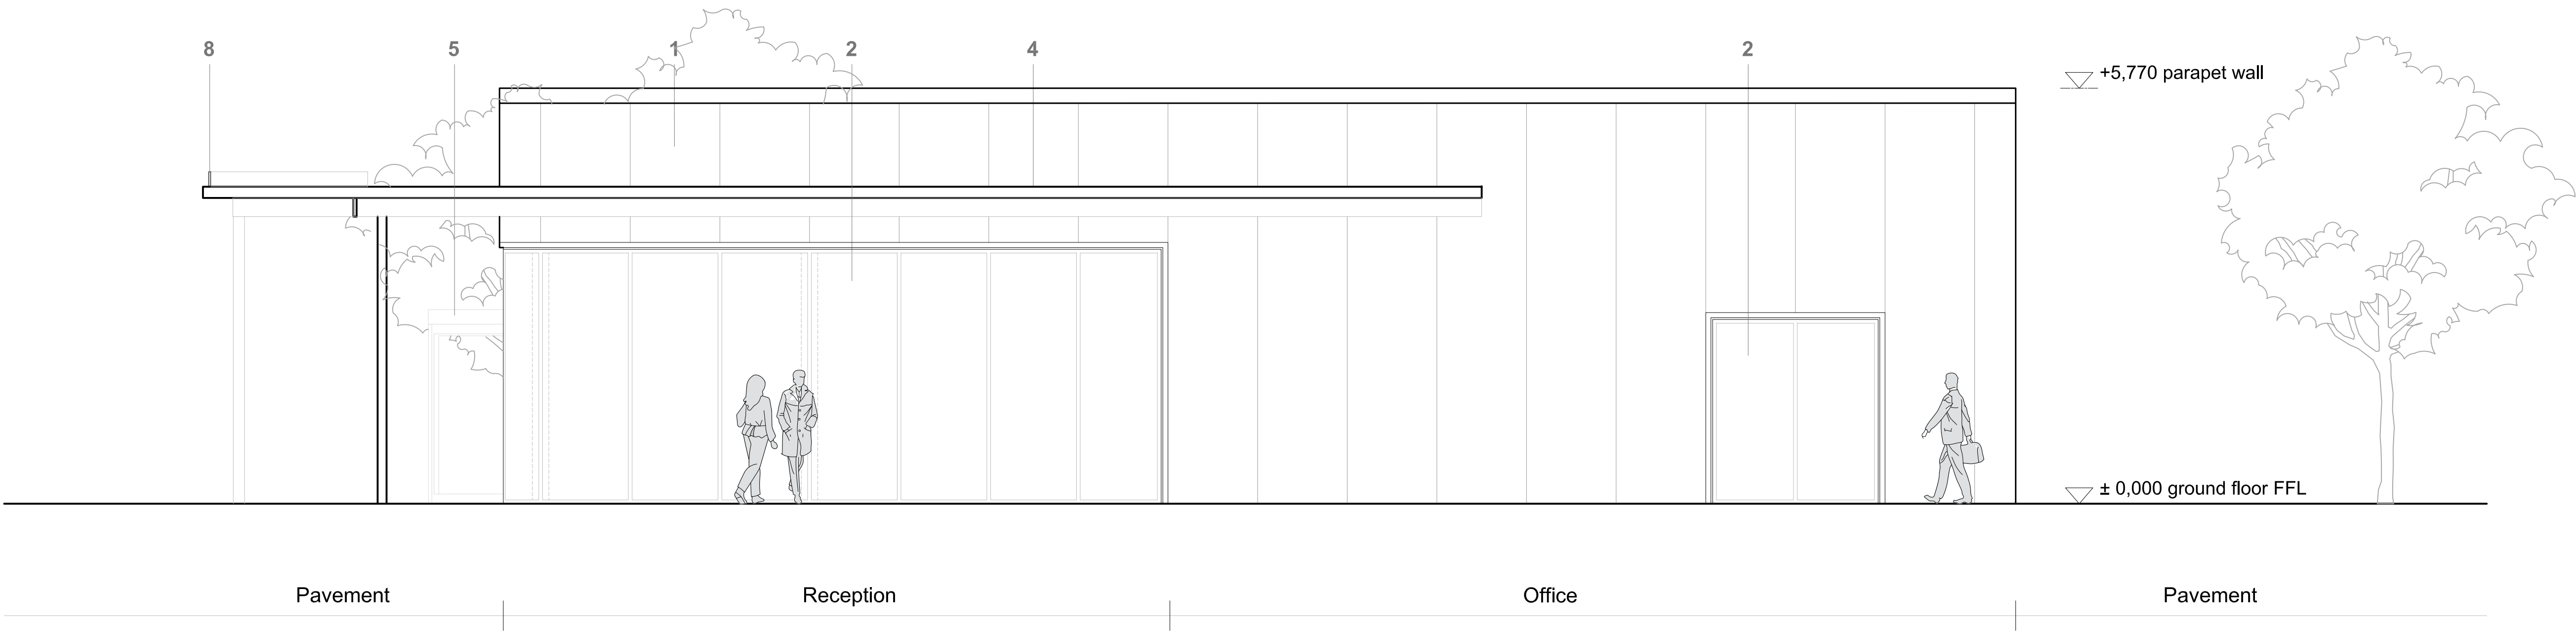



EAST ELEVATION
Scale 1:100 @ A3



WEST ELEVATION
Scale 1:100 @ A3

KEY

- 1. Metal cladding
- 2. Glazed Curtain wall
- 3. Double Glazed Windows
- 4. Brise Soleil
- 5. Main Access - Revolving Door
- 5a. Disabled Access Door
- 6. Employees Access/ Escape Door
- 7. Deliveries Access
- 8. Signage

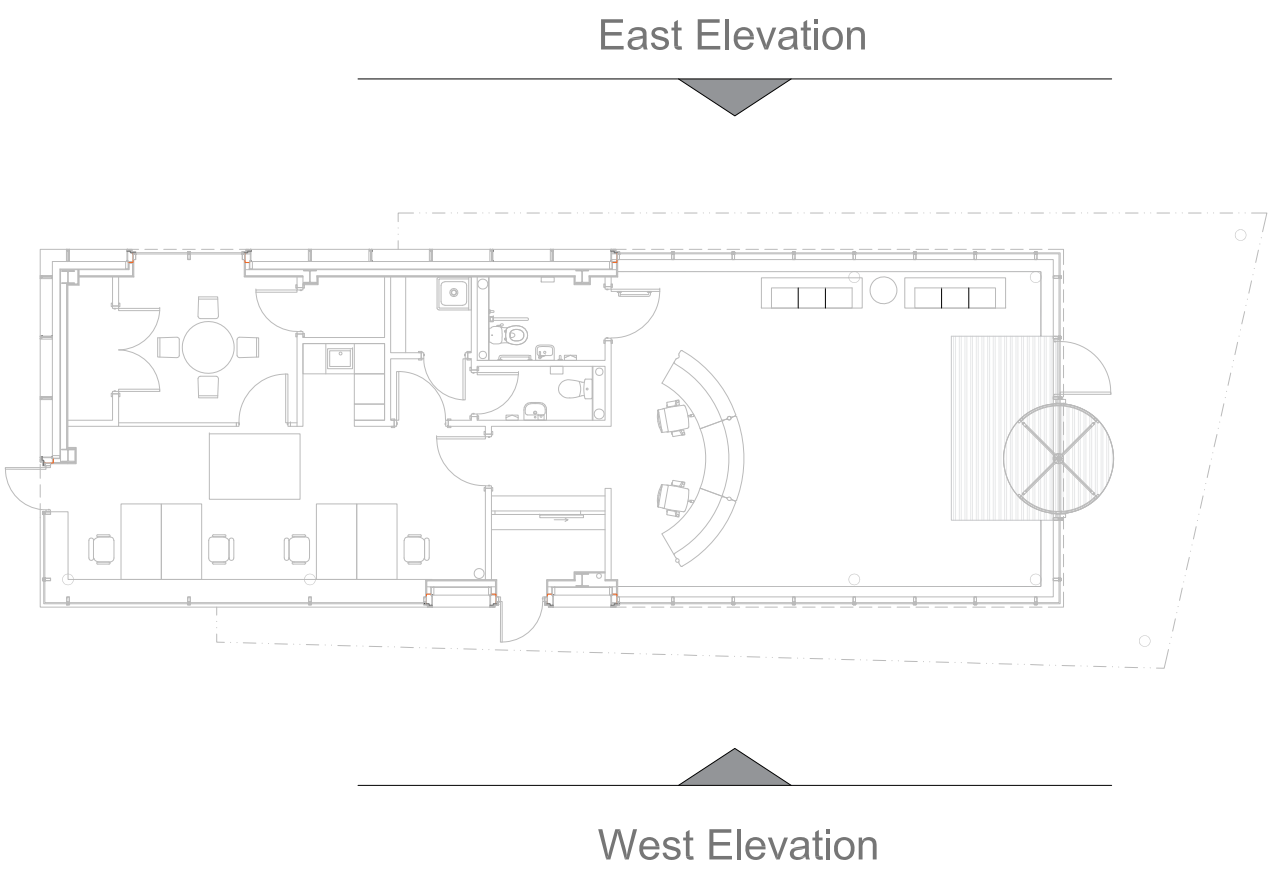 

Rev.	Description	Drawn	Date
A	Issued as planning submission drawings	NG	19.04.22
B	Minor material amendments	SP	06.04.23

Geddes Architects

GA

Studio 3.31 Canterbury Court Kennington Park
1-3 Brixton Road London SW9 6DE
www.geddesarchitects.com T +44 203 150 4605

Client	ERI MTP LTD		
Project	Gatehouse		
Title	East and West Elevations		
DATE	20.03.2023	CHECK STAGE	PLANNING
DRAWN	SP	CHECK DATE	.
SCALE	1:50@A1	CHECKED BY	.
22.001 (P)201		B	

© Geddes Architects Limited