




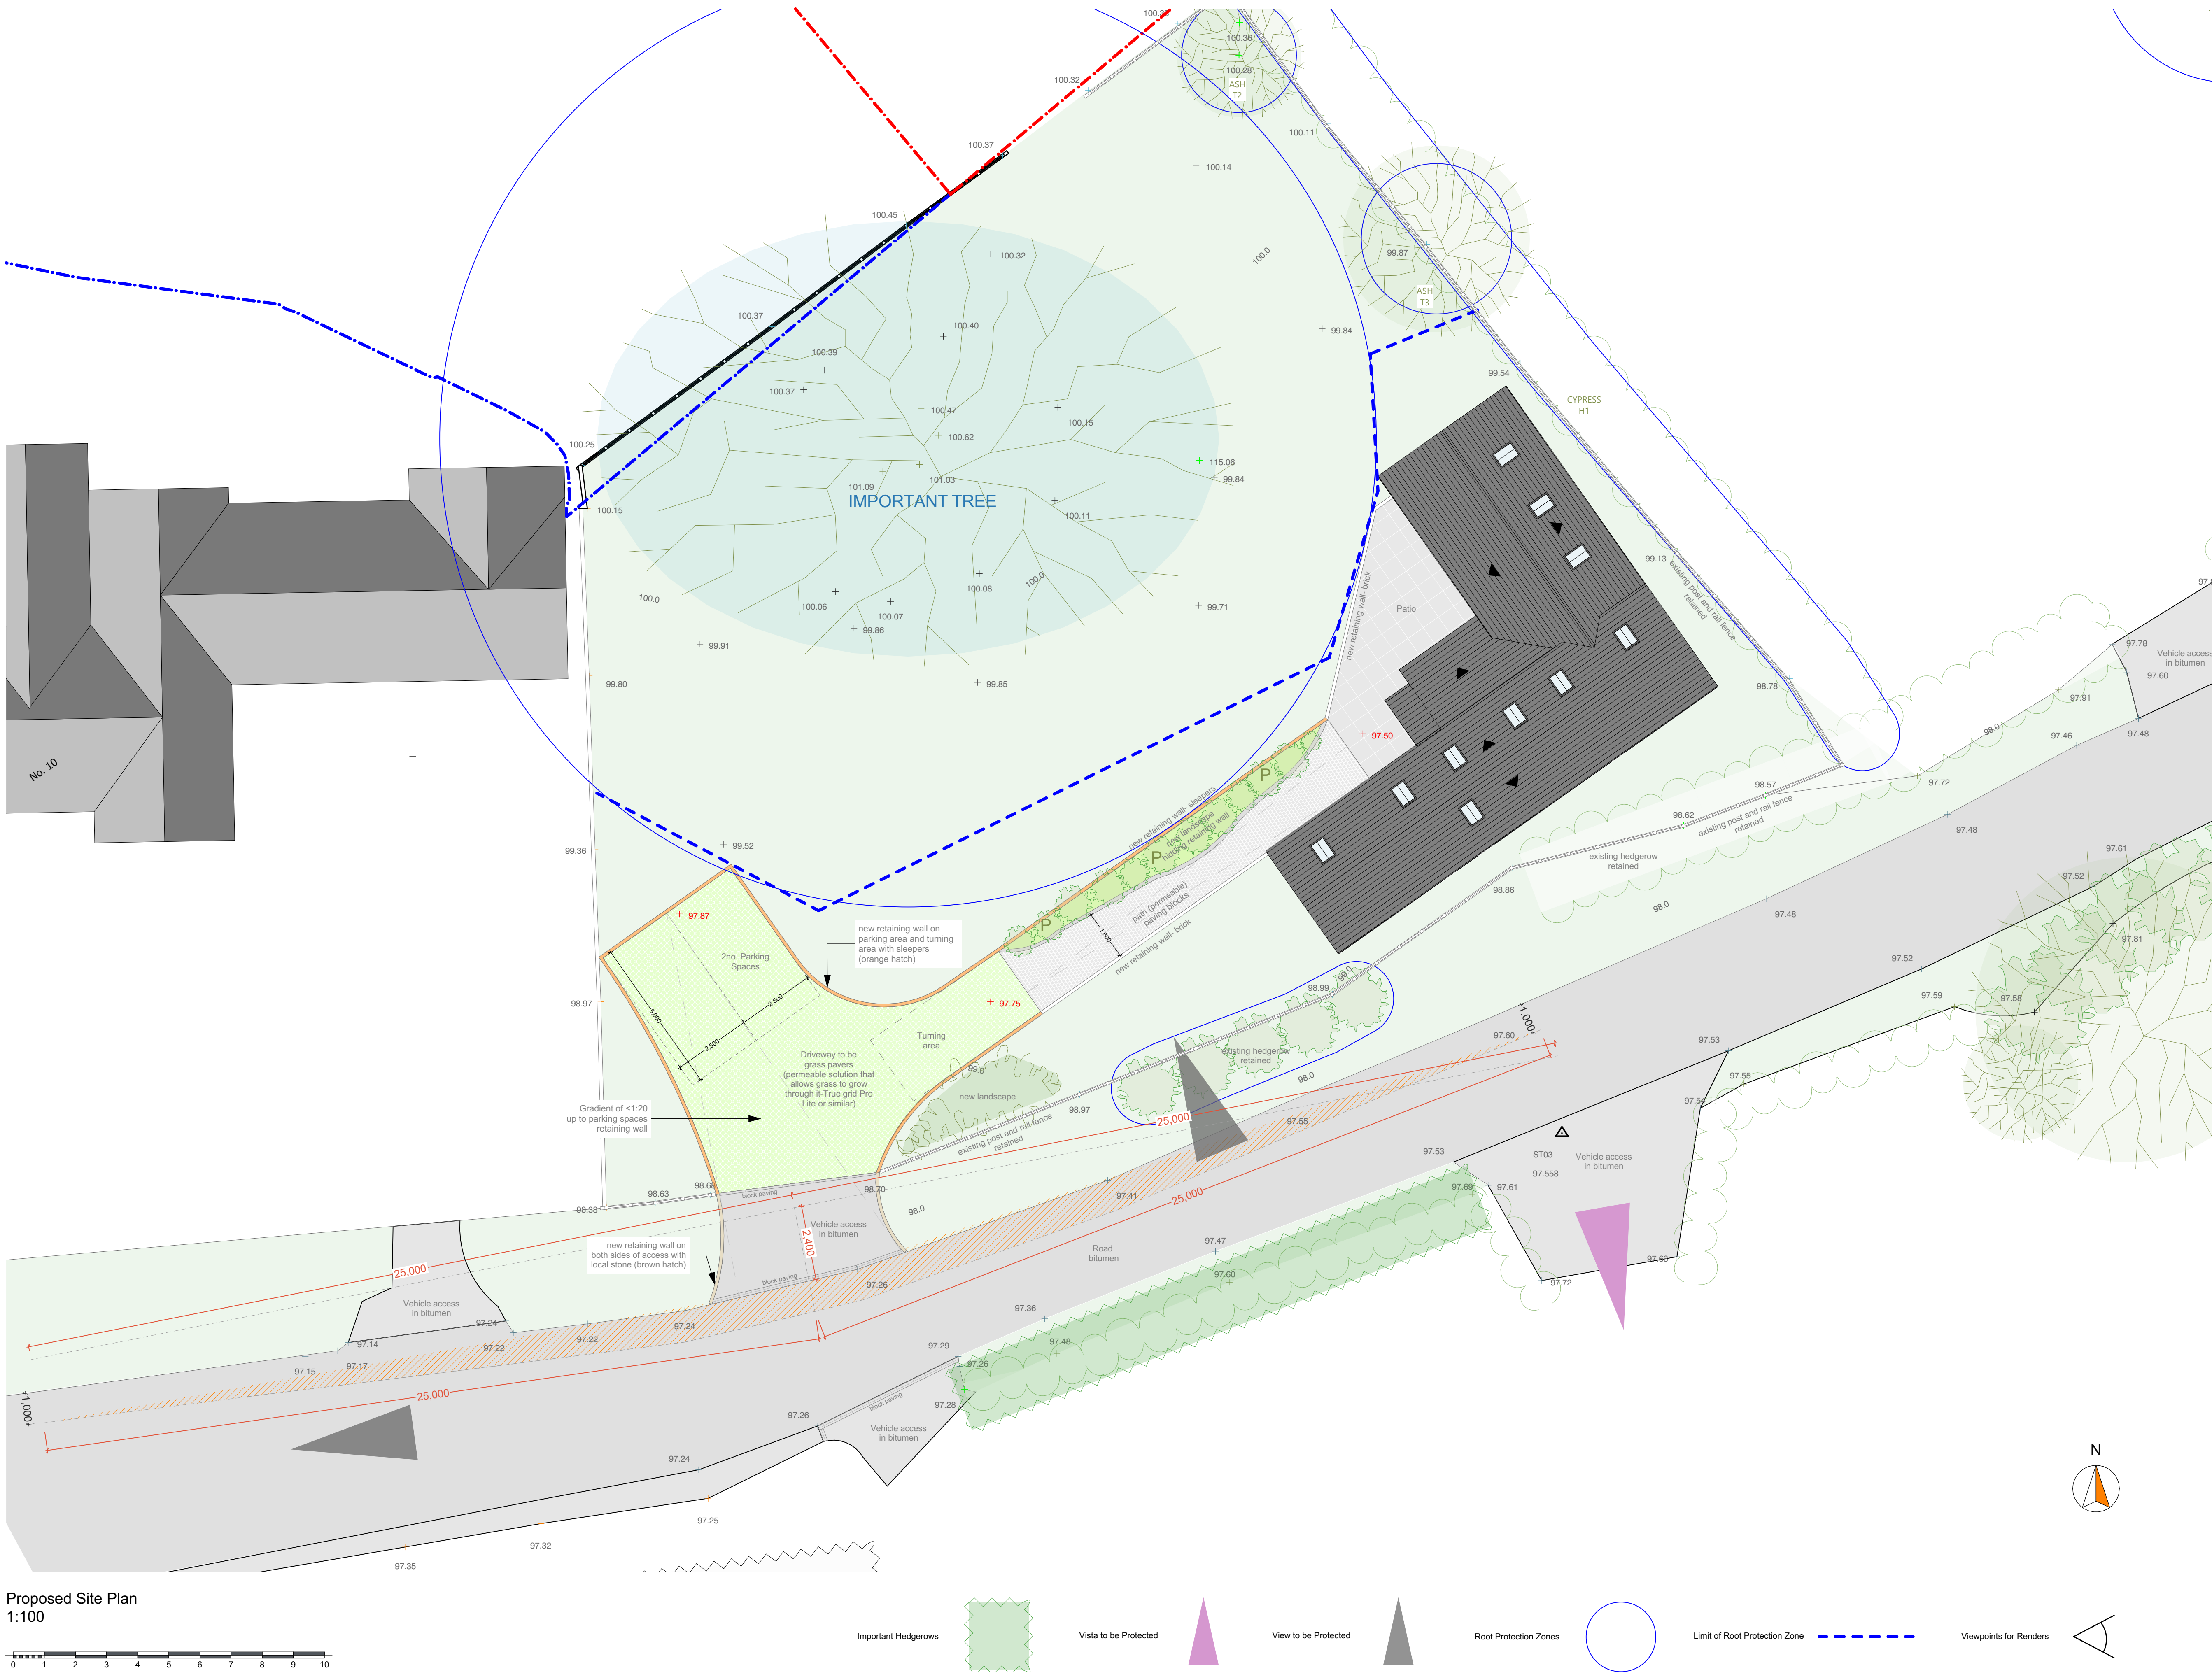

Proposed Site Plan
1:100

 

Important Hedgerows

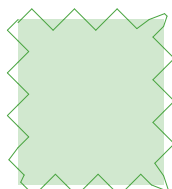


Vista to be Protected



View to be Protected




Root Protection Zones

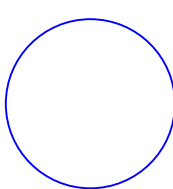

Limit of Root Protection Zone



Viewpoints for Renders

 

Disclaimer:

This drawing is subject to copyright ©, and is the property of AT Architects Limited and must not be copied in whole or in part without their written permission. This drawing should be read in conjunction with all the appropriate consultants design drawings, together with any other AT Architects Limited drawings, and the appropriate specification as issued. No liability will be accepted for any amendments made to this drawing by third parties.

This drawing must not be scaled. The contractor is to report all dimensional discrepancies, errors or omissions to AT Architects Limited prior to commencing construction work. The Contractor should also check and verify all building levels, site positioning, services, sewers, drains etc., prior to commencing any works, and notify AT Architects Limited of any discrepancies or inaccuracies accordingly.

Checked by:

EW

Revisions:

Layout Modified by	Change Name	Transmittal Set Date
	Boundary line correction	24/02/2024
	Drawing Name	14/03/2024
	Amendments	23/03/2024
	Amendment to Access	23/05/2024
	Road Levels	24/07/2024
	move building 1m down	29/07/2024
	Amendment to Gf Level to 1.5m	02/08/2024
	Hardsurfaces materials	15/09/2024
	change driveway materials	15/09/2024

RevID	Transmittal Set Name	Transmittal Set Date	Transmitted By
01	Planning 01	20/02/2024	MarkBranch
02	Planning 02	14/03/2024	MarkBranch
03	Planning 03	20/03/2024	MarkBranch
04	Planning 06	23/05/2024	ChristianDeCosta
05	Planning 07	24/07/2024	EllaCanet
06	Planning 08	29/07/2024	ChristianDeCosta
07	Planning 09	02/08/2024	EllaCanet
08	Planning 10	15/09/2024	EllaCanet

ArchCAD

Project:
New Dwelling
Land to the north of Pipe
Lane, Orton-on-the-Hill,
Leicestershire

Client:

Framptons

Drawing Title:

Proposed Site Plan (and
Parking Plan) - Land to
the north of Pipe Lane

Date:

16/09/2024

Purpose of Issue:

Planning

Drawn by:

Scale:
1:100, 1:50

Size:

A1

Drawing No:

Rev:
1800-0504-08



ATARCHITECTS

Planning