




No	Note
1.	ONLY TO BE SCALED WHEN PRINTED AT A1
2.	All dimensions in mm unless indicated.
3.	Plans should be checked by the client, structural engineer and building control, no responsibility will be given to the designer.

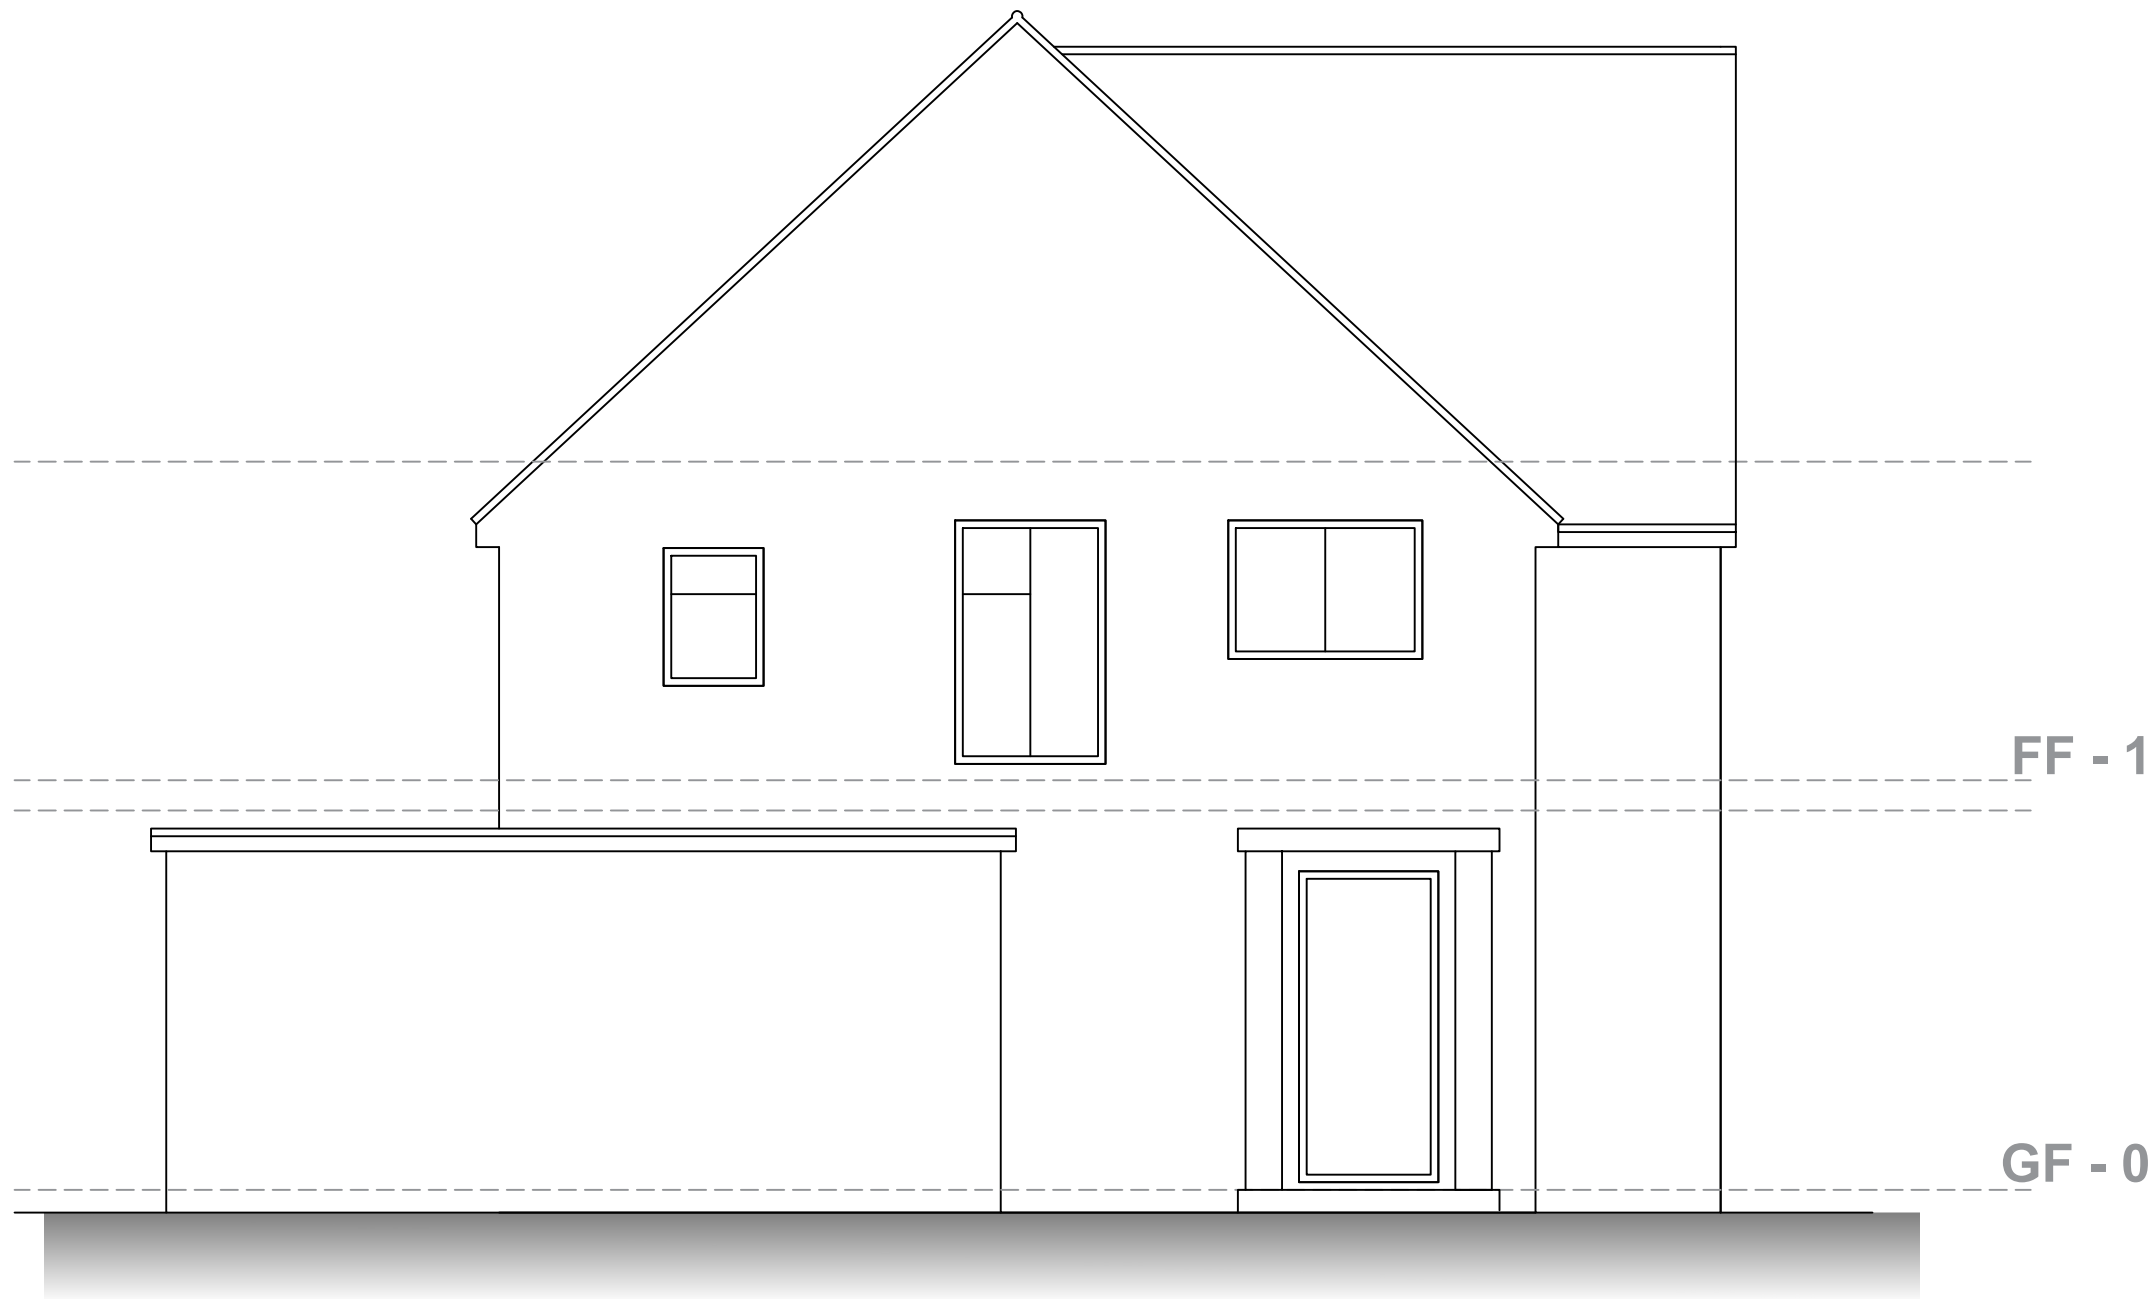


3 Beckett Avenue Existing Side Elevation South

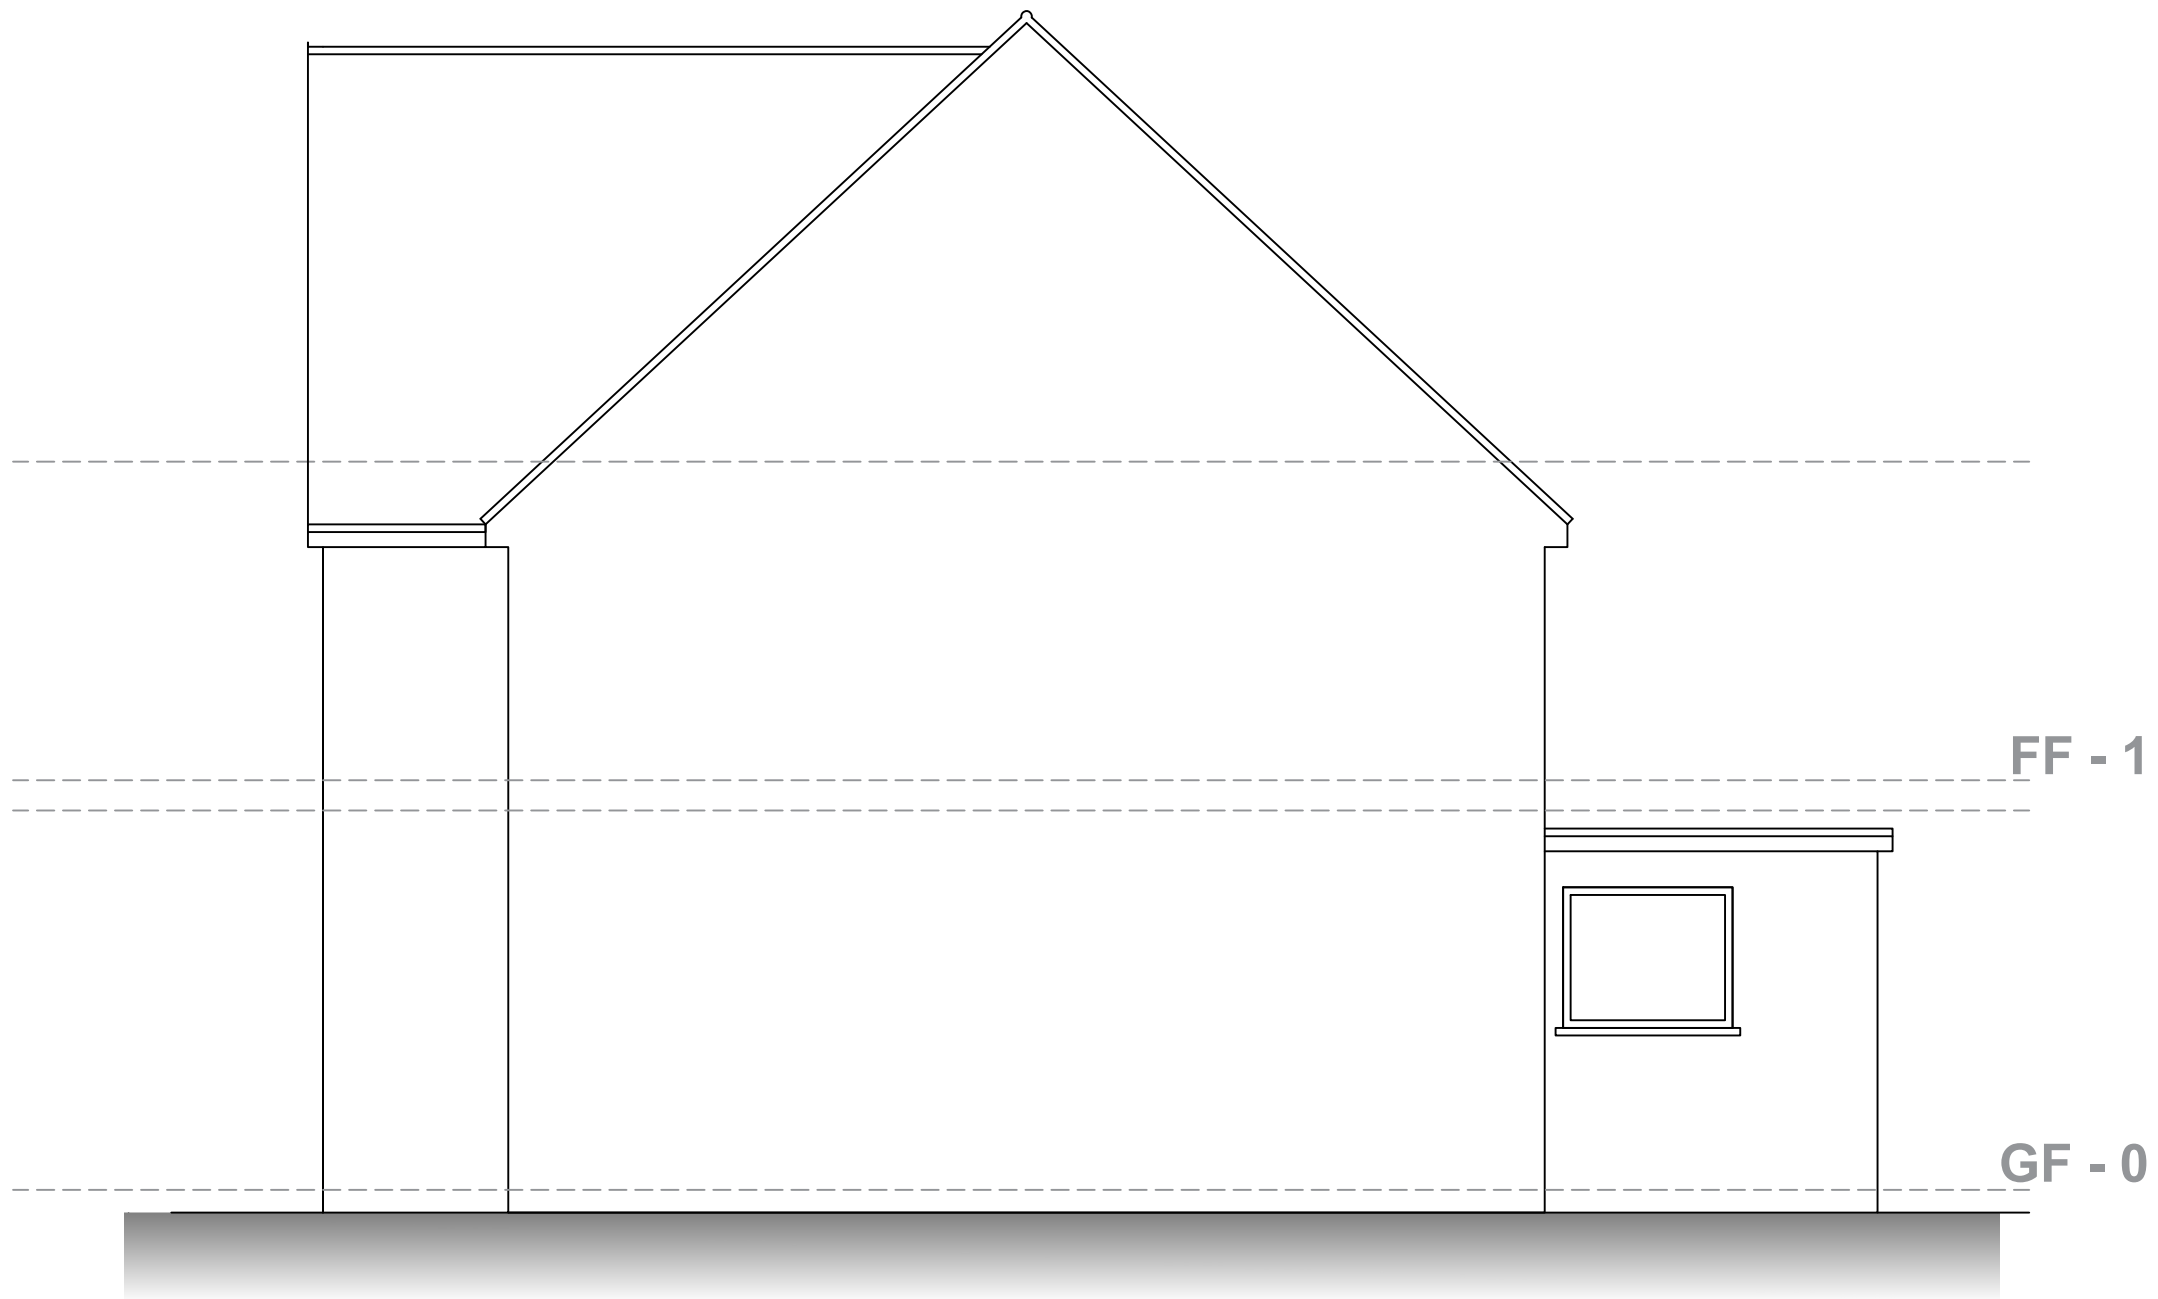

3 Beckett Avenue Existing Side Elevation North

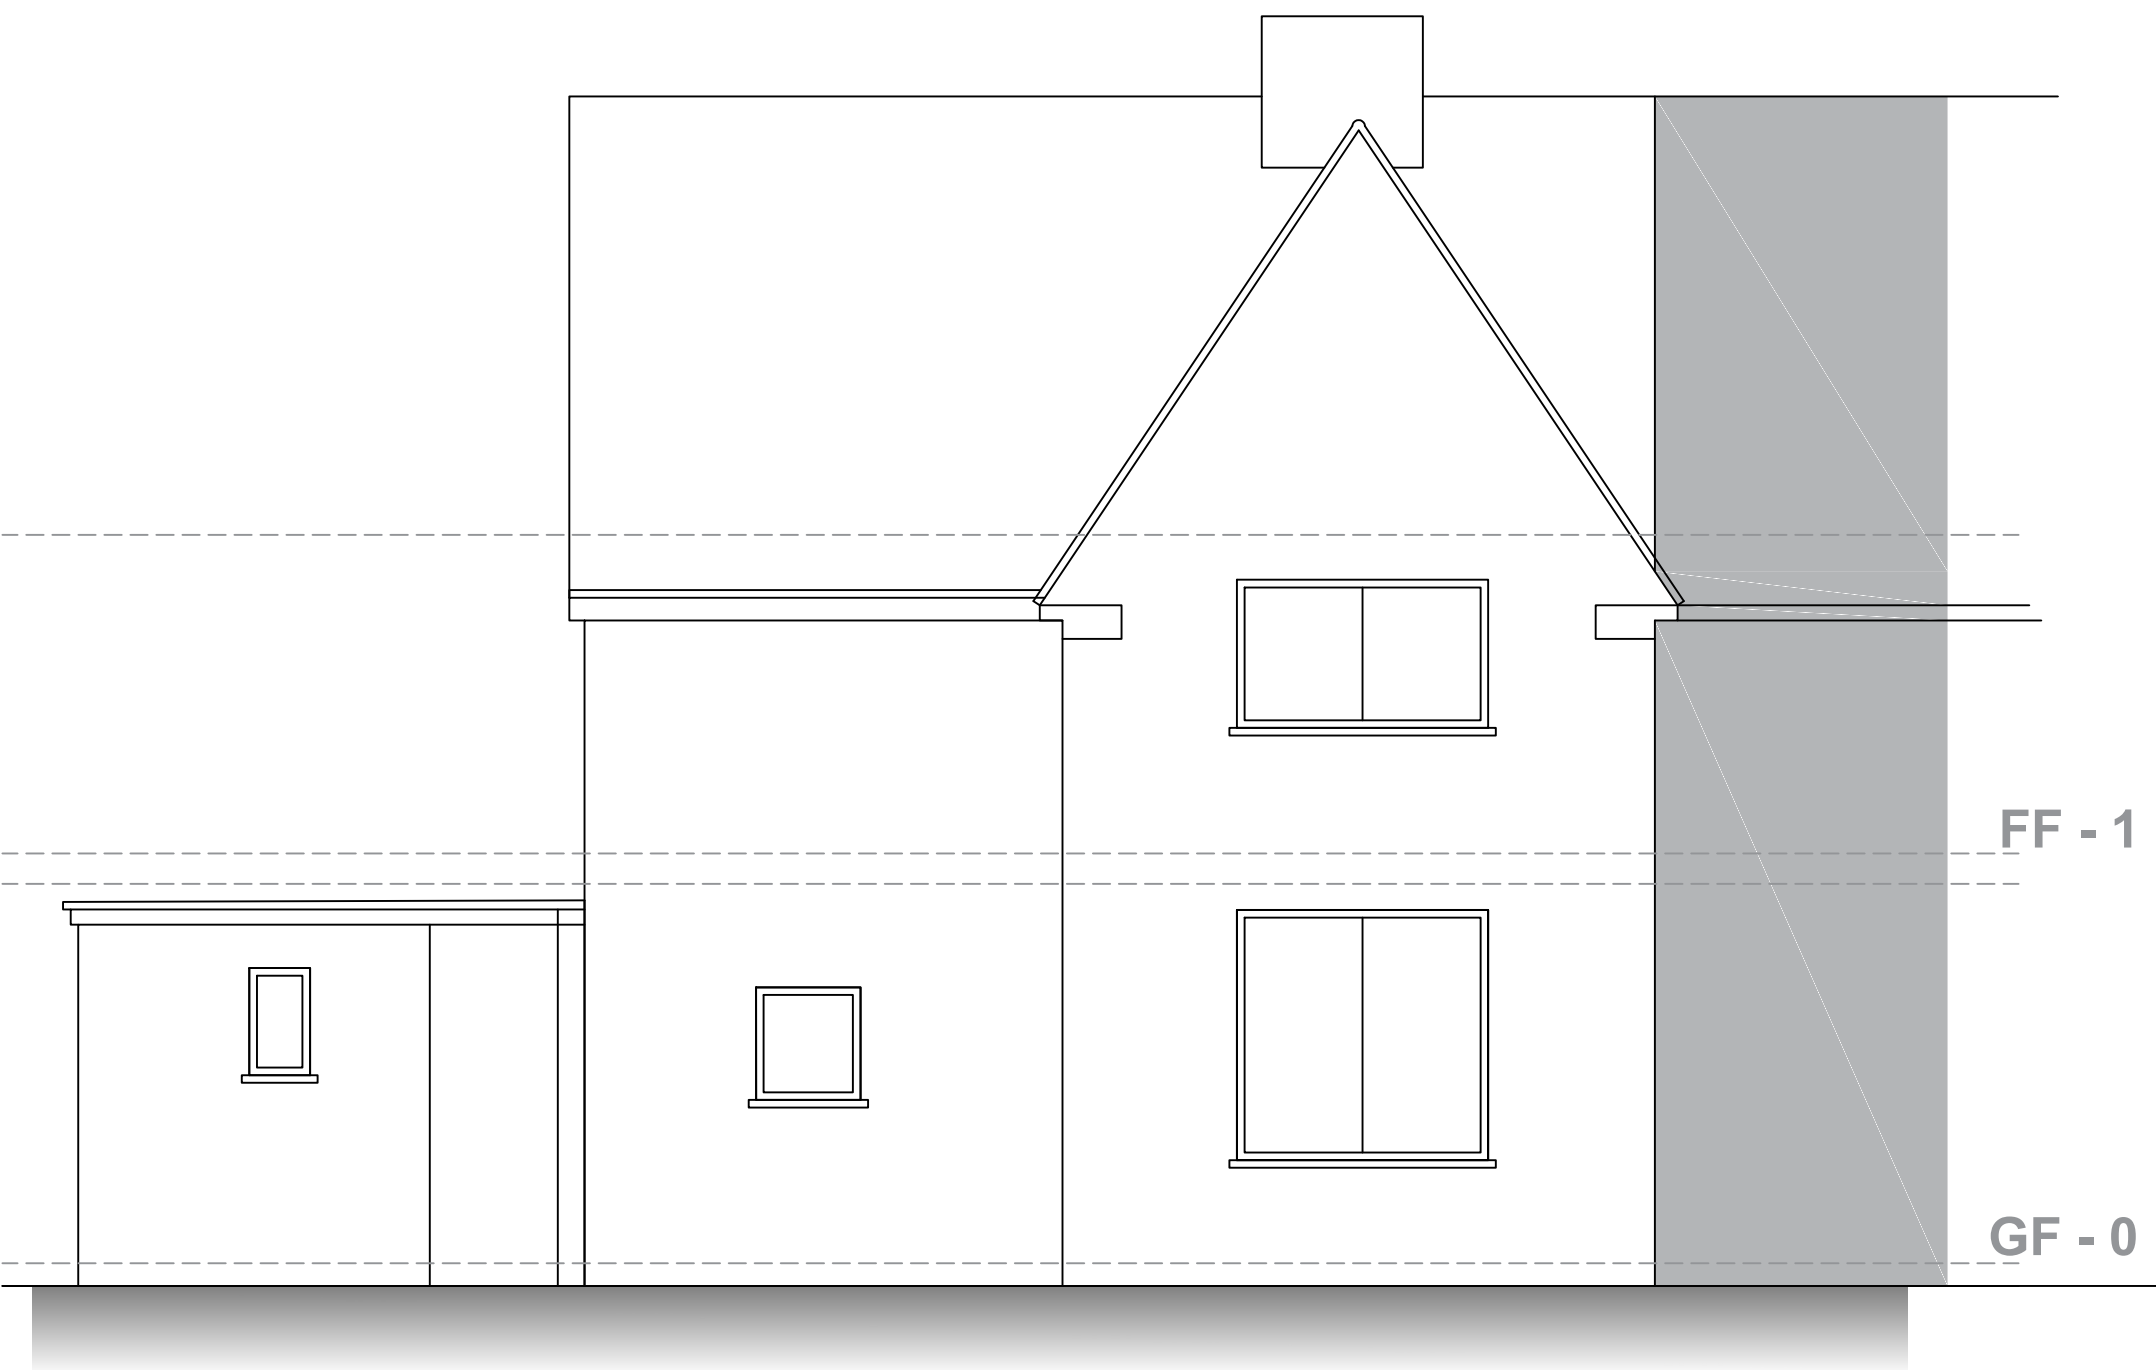

3 Beckett Avenue Existing Front Elevation East

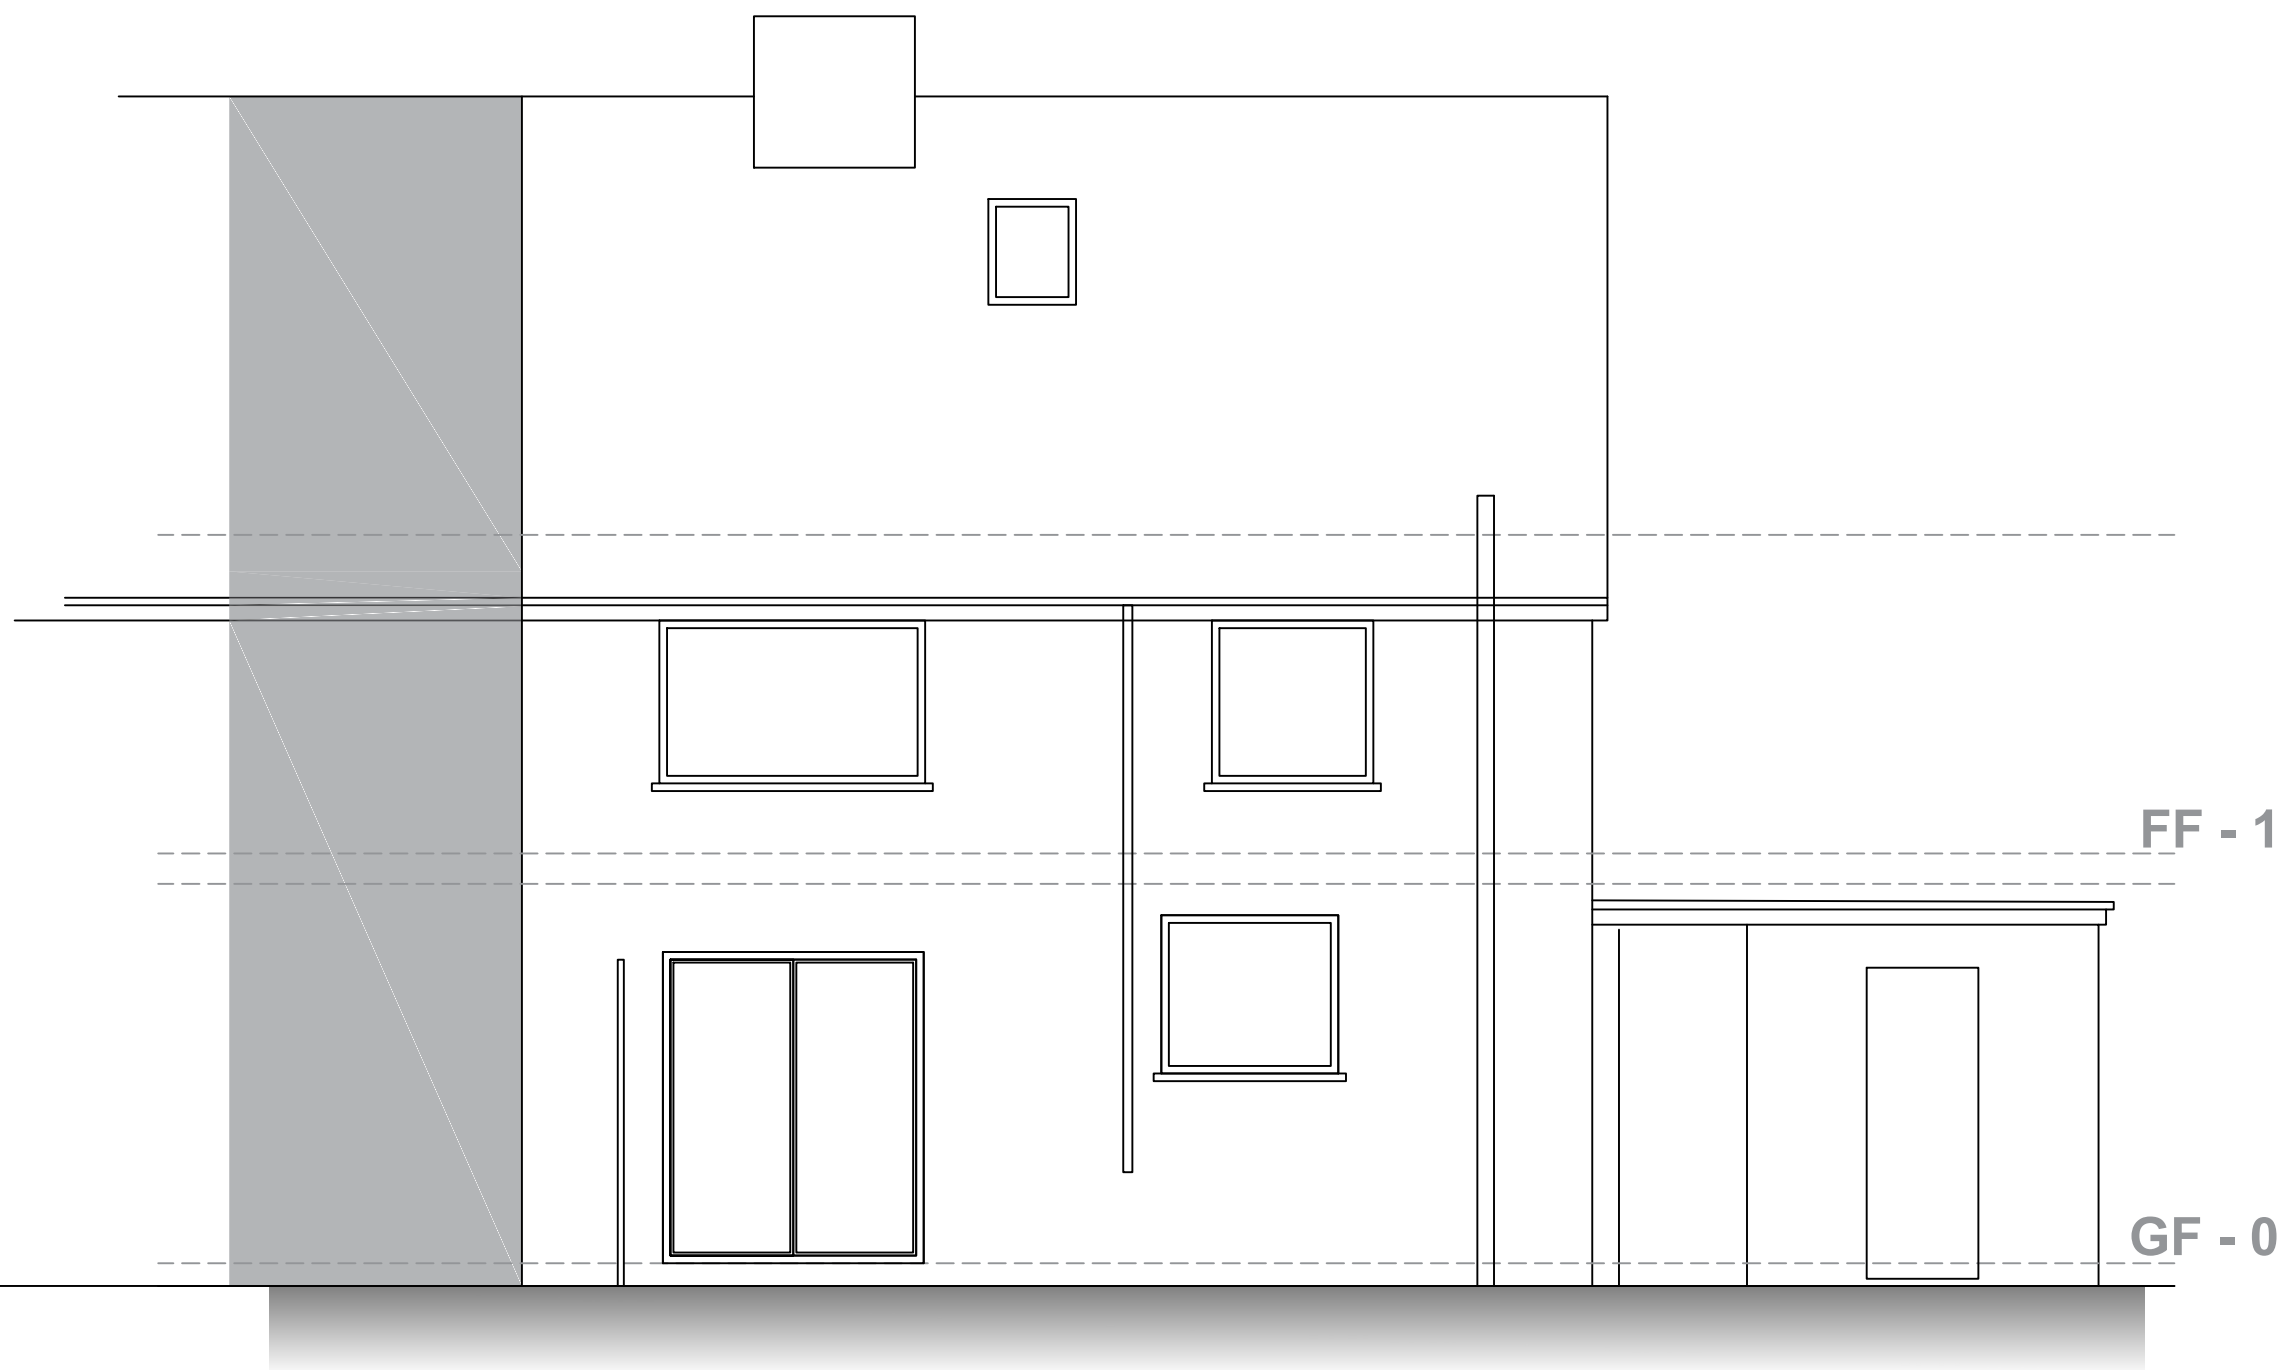

3 Beckett Avenue Existing Rear Elevation West

Rev	By	Date	Description	Chkd
Ladbury Architectural Design WILLIAM LADBURY 6 HEReward WAY NUNEATON CV10 0FA TEL : 07841354894 william@ladburyad.com				
Project: 3 BECKETT AVENUE MARKET BOSWORTH				
Drawing Title: EXISTING ELEVATIONS				
A1				
Drawn	Chkd	Appd	Status	Date
WLADBURY			PLANNING	11.09.24
			Scale @ A1	1:50
Drawing No: 3BECK-PS24-2				Rev