


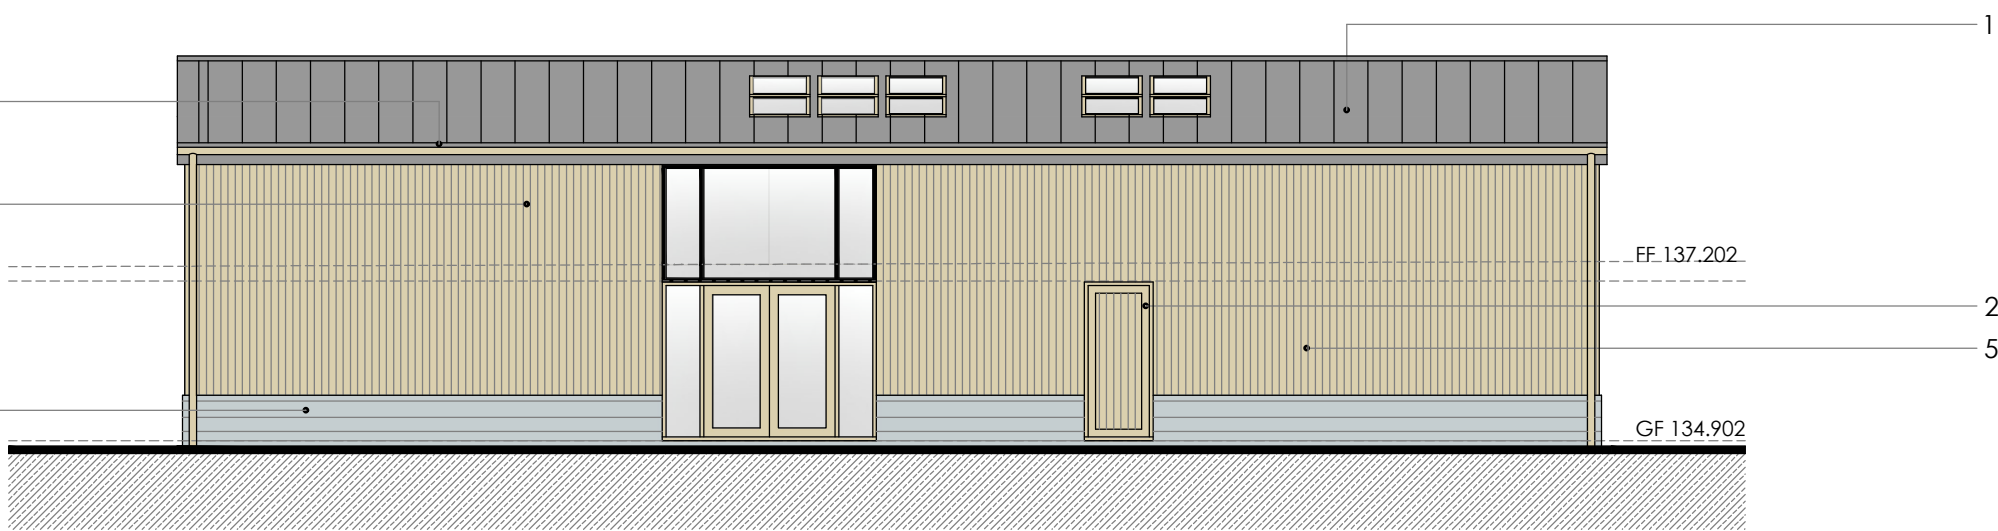

REAR NORTH ELEVATION 1:100




SIDE WEST ELEVATION 1:100



FRONT SOUTH ELEVATION 1:100




SIDE EAST ELEVATION 1:100

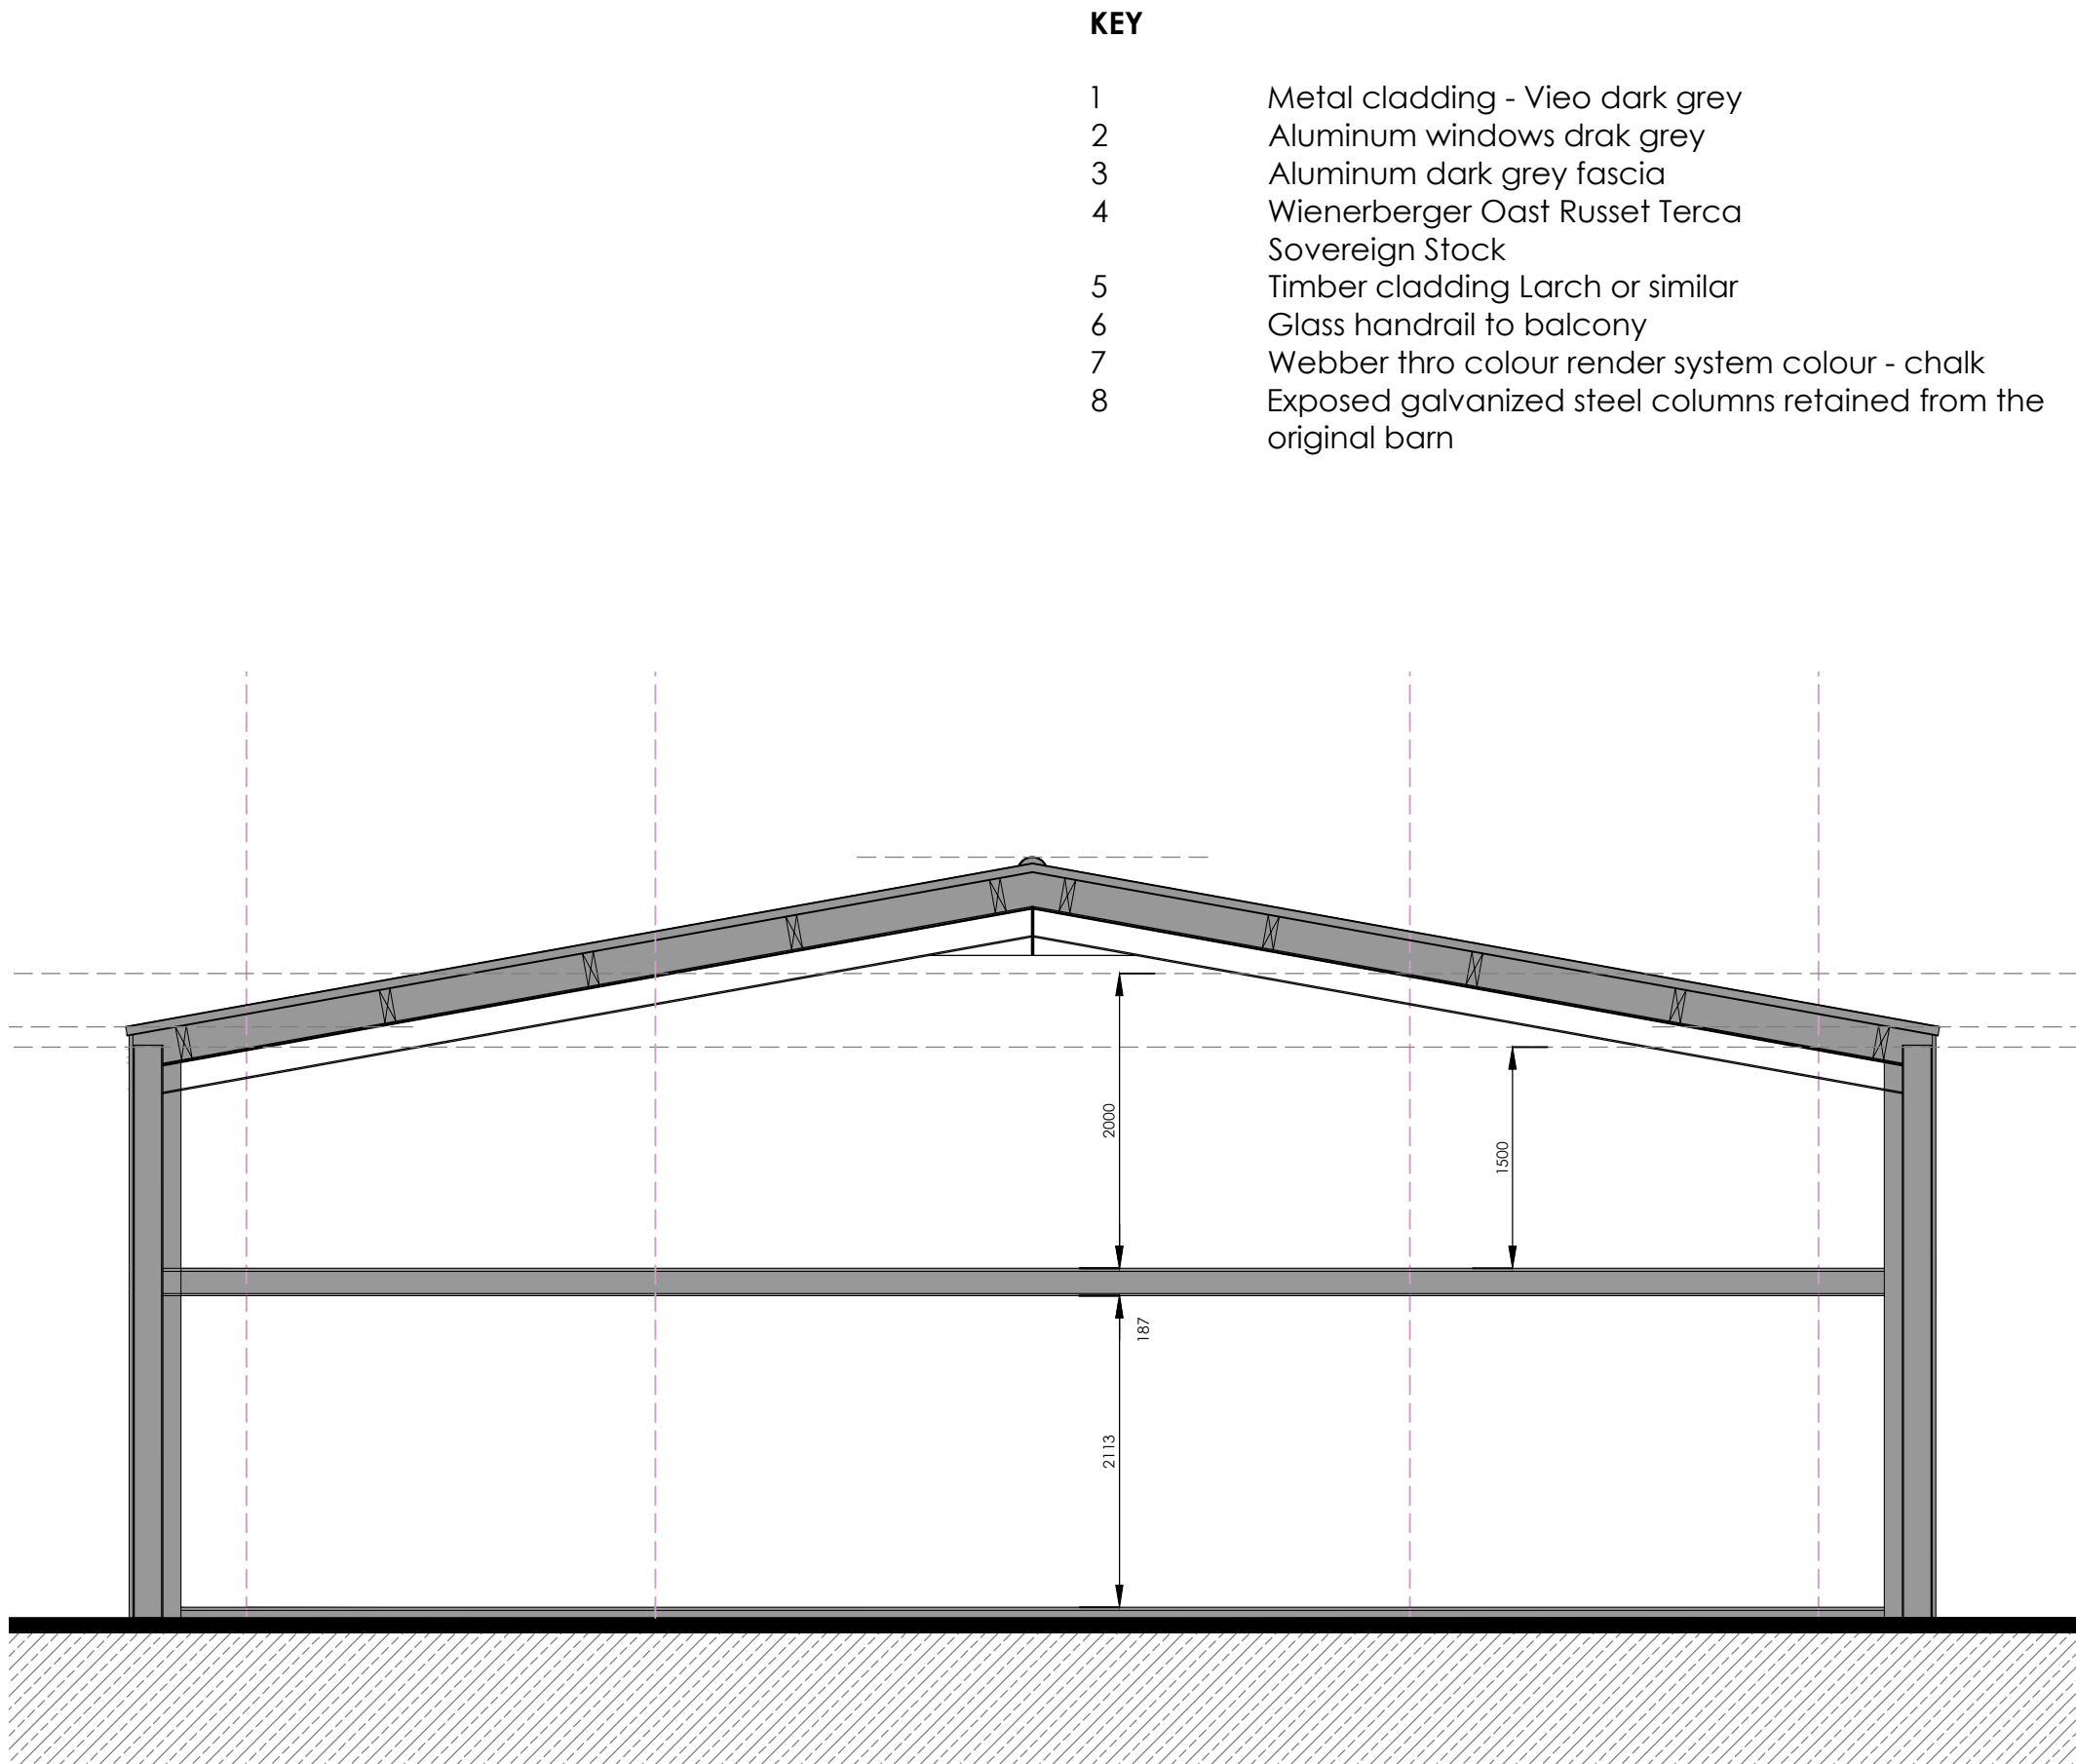

SECTION 1:50



GROUND FLOOR PLAN 1:100

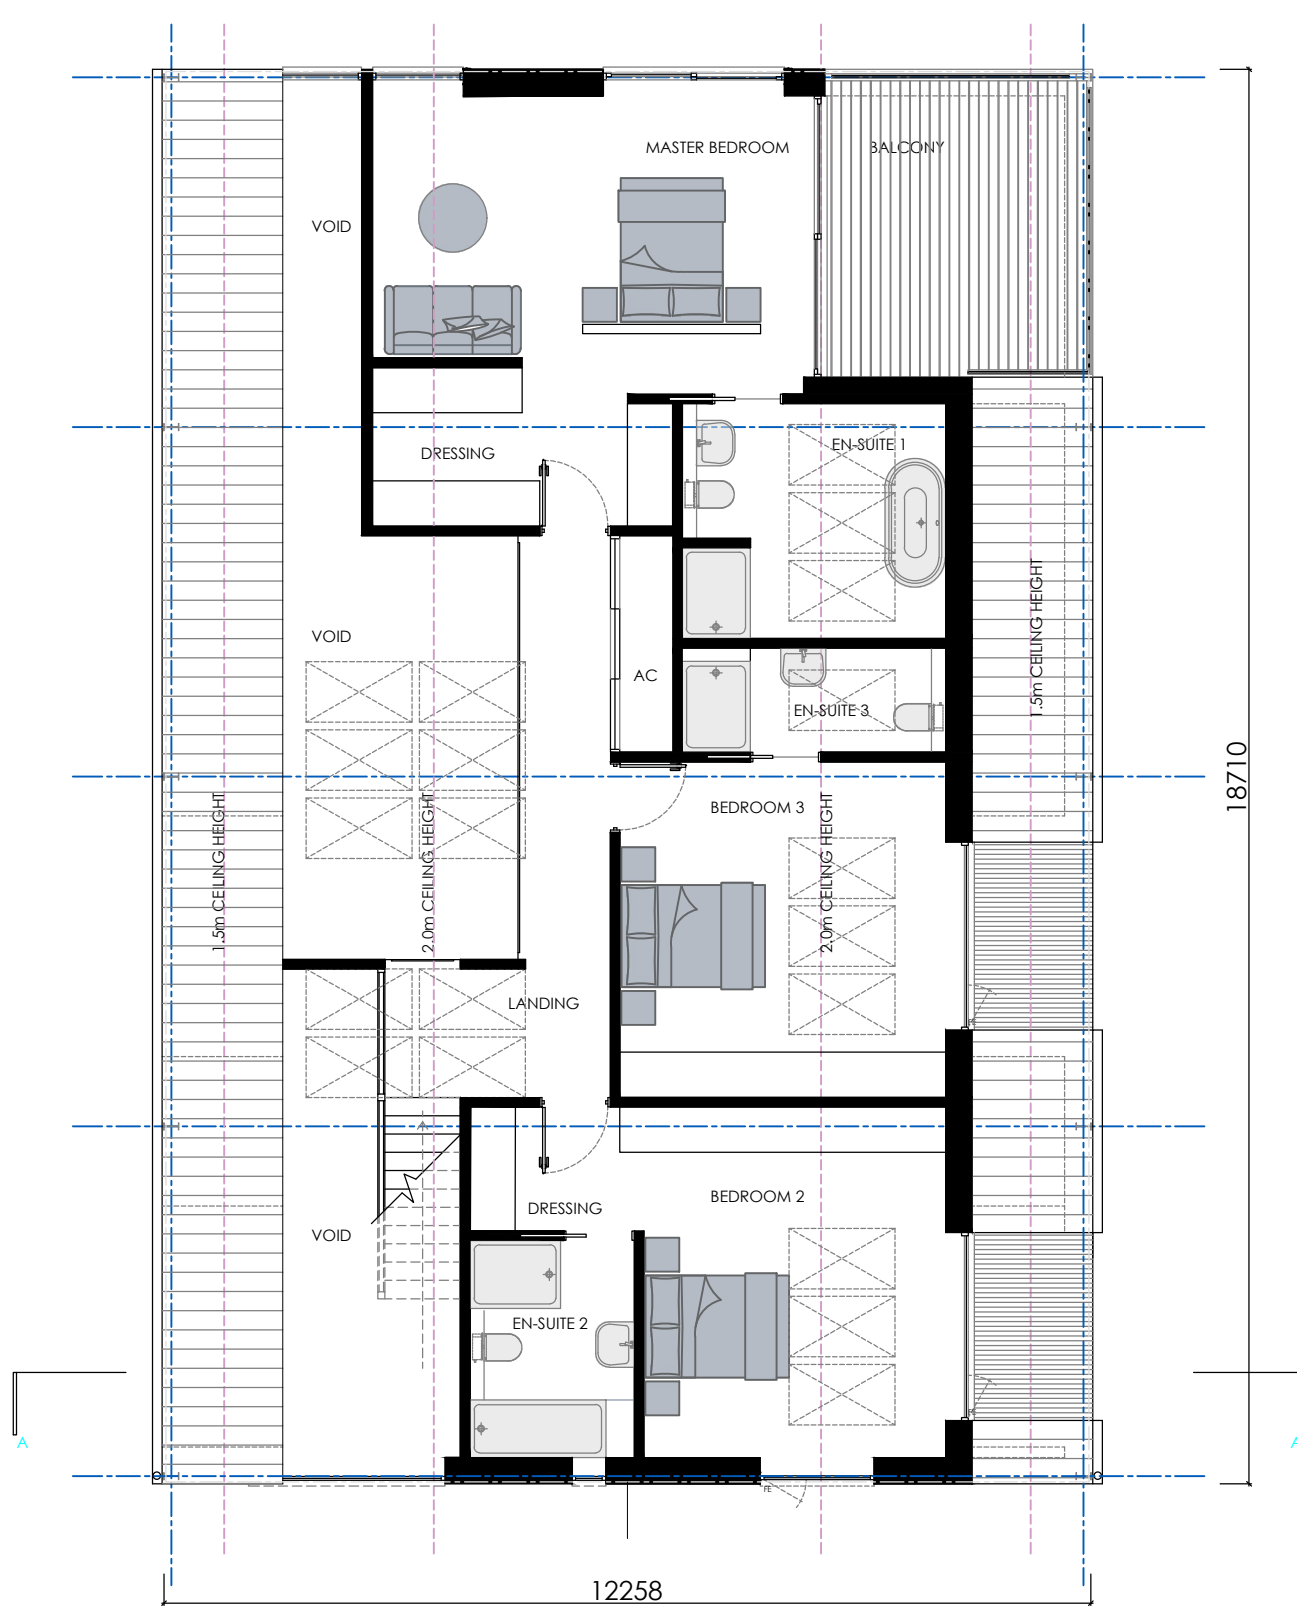

FIRST FLOOR PLAN 1:100

- KEY**
- 1 Metal cladding - Vieo dark grey
 - 2 Aluminum windows drak grey
 - 3 Aluminum dark grey fascia
 - 4 Wienerberger Oast Russet Terca
 - 5 Sovereign Stock
 - 6 Timber cladding Larch or similar
 - 7 Glass handrail to balcony
 - 8 Webber thro colour render system colour - chalk
 - 8 Exposed galvanized steel columns retained from the original barn

PLANNING

1M2M3M4M5M6M7M8M9M

1M2M3M4M

REV DATE DETAIL

A 12.05.24 PLANNING SUBMISSION DRAWINGS

B 19.12.24 DRAWINGS REVISED FOLLOWING PRE-APP

DRAWING : PROPOSED CONVERSION FLOOR PLANS ELEVATIONS & SECTION

DATE : 22.06.24 PROJECT : CONVERSION OF EXISTING BUILDING

DRAWING No. : 23.82.102 CLIENT : WYE CONSTRUCTION

SCALE @ A1 : 1:100/50 SITE ADDRESS : WOODSIDE FARM
HEATH ROAD
BAGWORTH LE17 1DG

ALL DRAWINGS TO BE CHECKED ON BE PROX TO COMMERCE/RESIDENTIAL PLANS TO BE CHECKED FOR PLANNING PURPOSES ONLY

ANY CHANGES FROM PLANS OR STRUCTURAL ALTERNATIONS ARE TO BE NOTIFIED IMMEDIATELY OR WILL BE CARRIED OUT AT THE CLIENTS RISK

ANY BUILDING WORKS SHOULD BE STOPPED IMMEDIATELY IF ANY NECESSARY LOCAL AUTHORITY APPROVALS HAVE BEEN OBTAINED AND AT CLIENTS OWN RISK

THE DRAWING BECOMES THE PROPERTY OF THE ART OF BUILDING LTD AND MUST NOT BE REPRODUCED OR USED WITHOUT THEIR CONSENT

THE DRAWING BECOMES THE PROPERTY OF THE ART OF BUILDING LTD AND MUST NOT BE REPRODUCED OR USED WITHOUT THEIR CONSENT

ANY REVISIONS TO THE DRAWING MUST BE MADE IN WRITING AND MUST BE SIGNED BY THE ART OF BUILDING LTD

DRAWING SIGNED AND APPROVED BY:

PRINT NAME : SIGNATURE : DATE :

TAOB.[®]

Thoughtful Architecture

The Art of Building Ltd

t: 01509 891105

e: info@taob.co.uk w: taob.co.uk

45 Maplewell Road

Woodhouse Eaves

Leicestershire LE12 8RG