




Heath Lane Academy

Replacement Lighting and Fencing to AGP

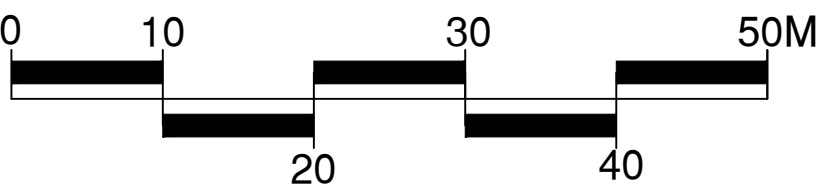

CONSULTANTS
Surfacing Standards Ltd
Office 2, Enterprise House,
Aston Road, Loughborough, LE15 9AY
01530 400172

1. DO NOT SCALE FROM DRAWING UNLESS FOR PLANNING PURPOSES ONLY. ALL DIMENSIONS TO BE CHECKED ON SITE PRIOR TO COMMENCEMENT OF WORKS.
2. THIS DRAWING IS COPYRIGHT TO SURFACING STANDARDS LTD.
3. ALL PERSONNEL SHOULD BE AWARE OF THE HEALTH AND SAFETY PLAN WHICH IS RETAINED IN THE SITE MANAGERS OFFICE.

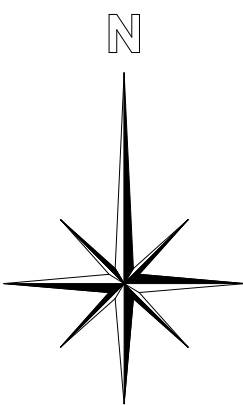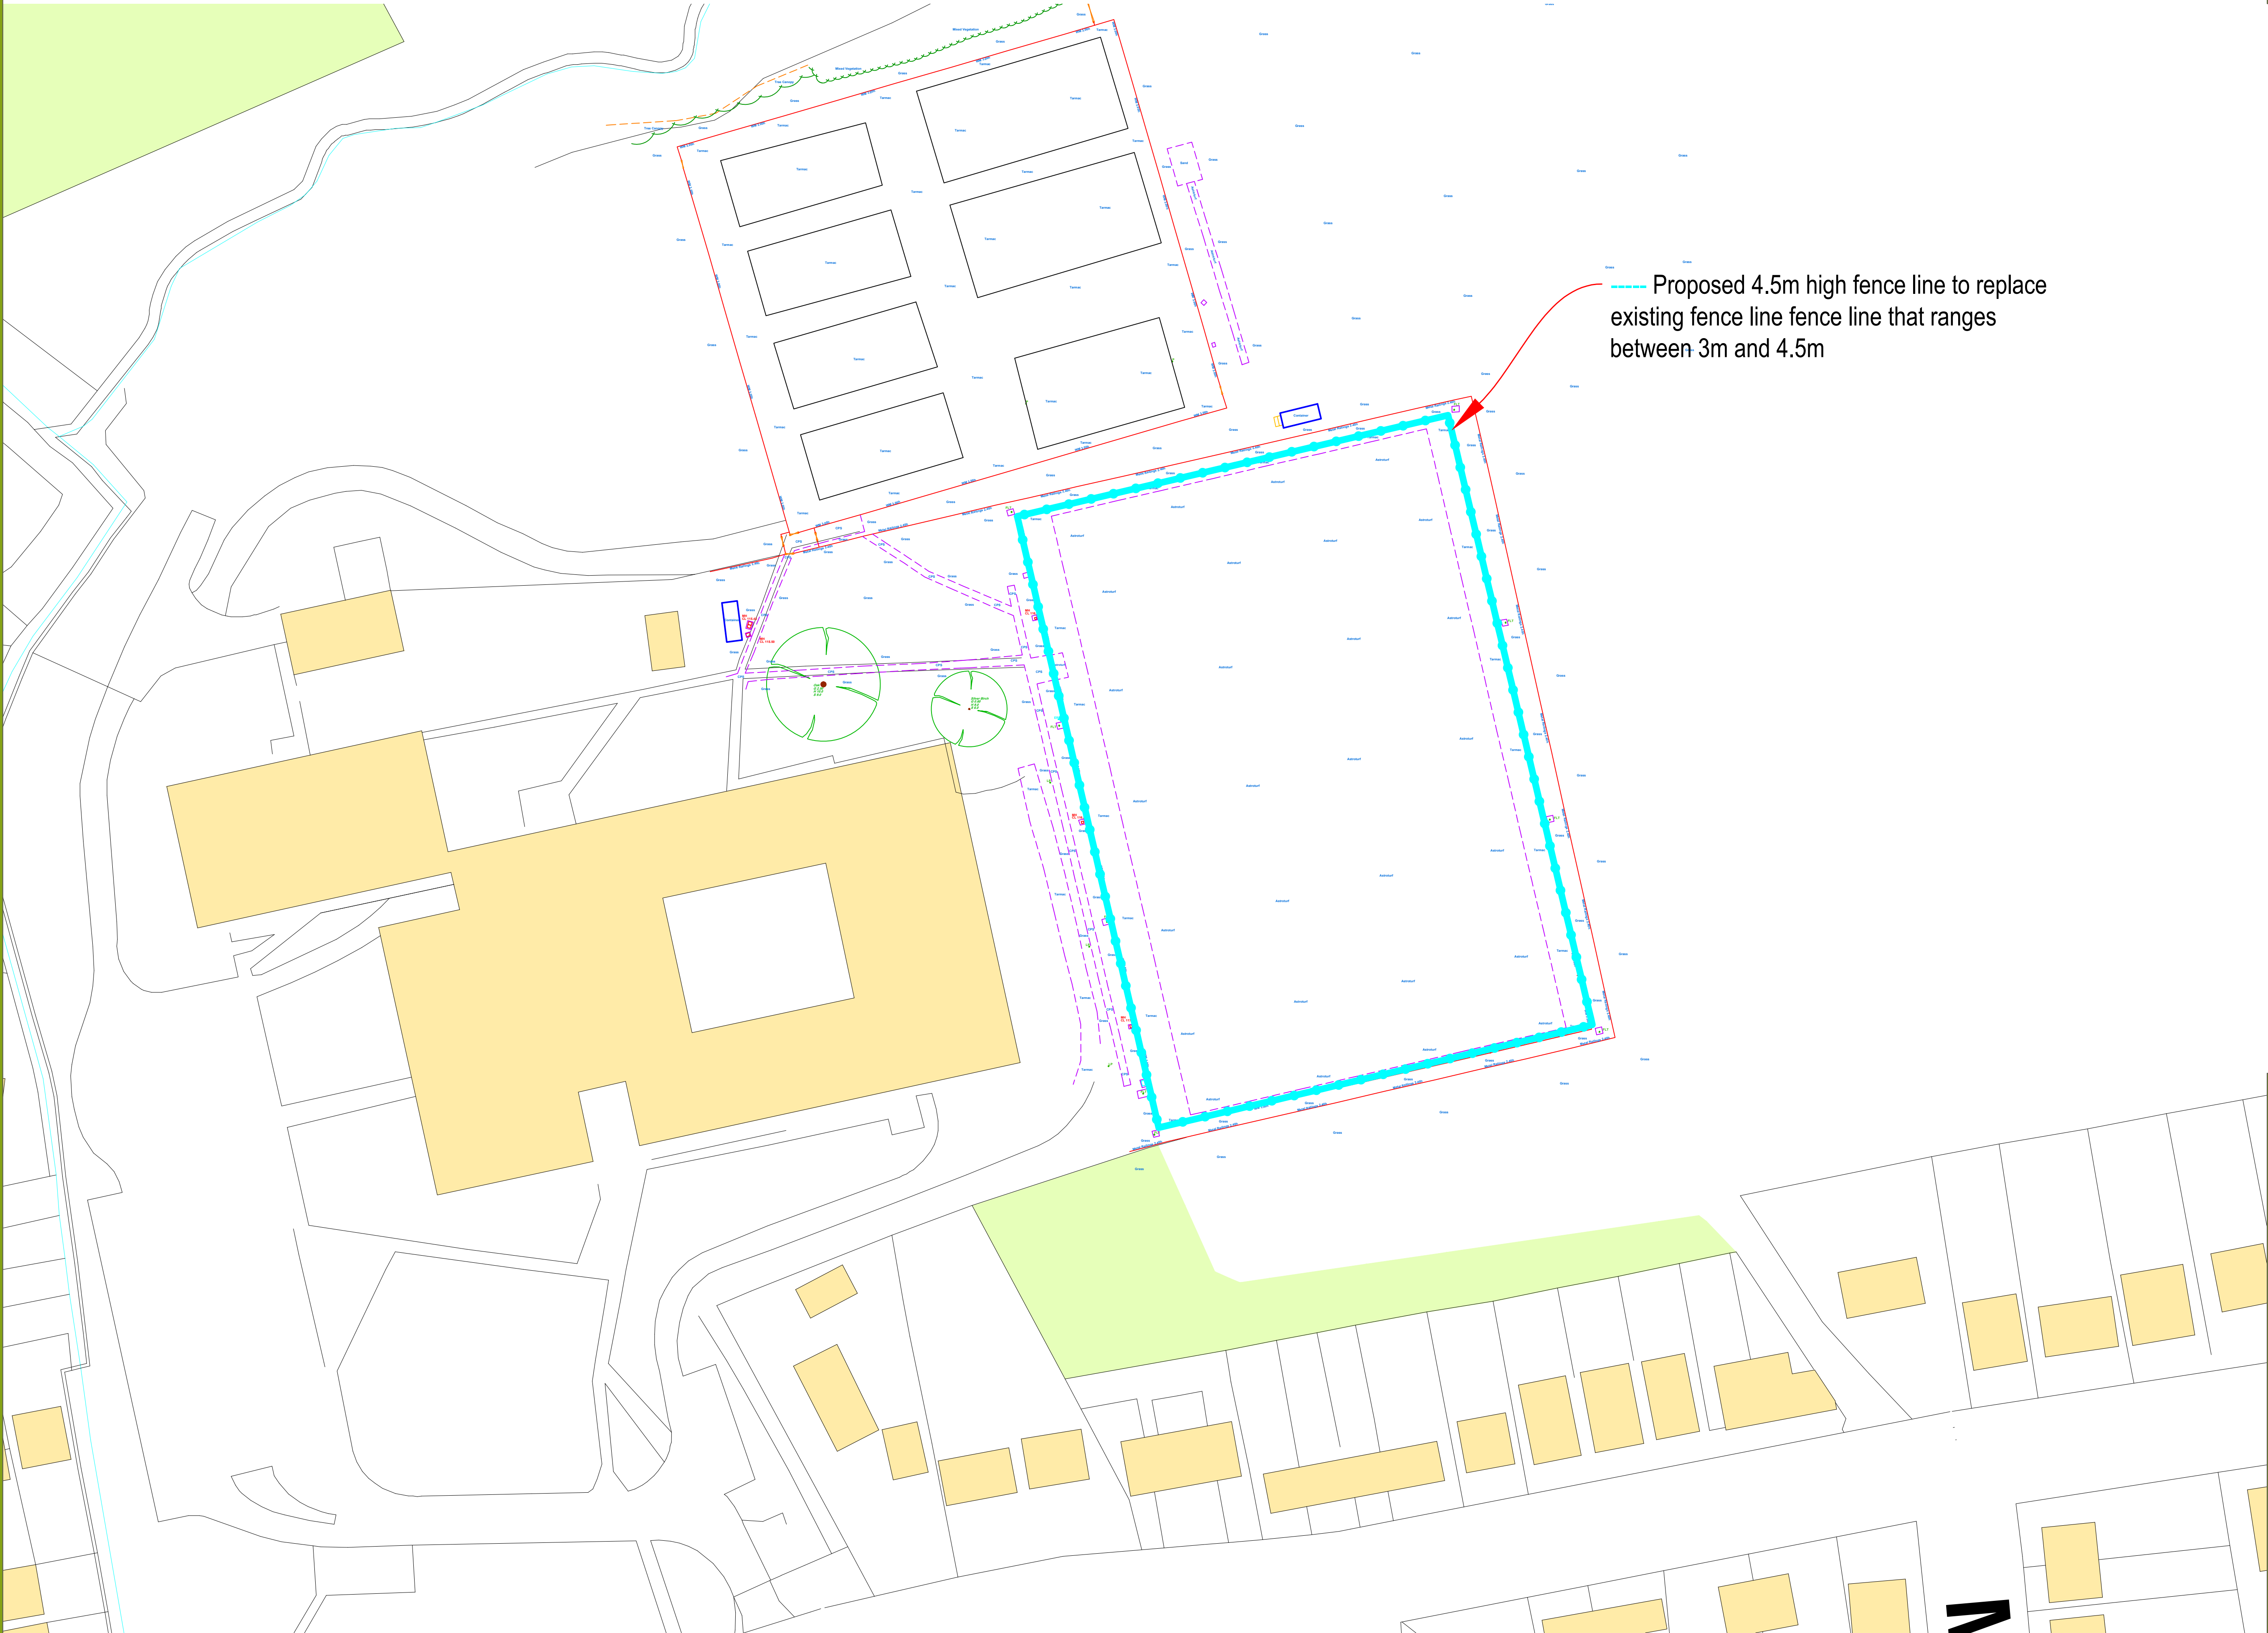

00	FEASIBILITY ISSUE	GT	19.03.2023
REV	DESCRIPTION	REV	CK DATE



AUTHOR
GT

TITLE
Heath Lane Academy
Replacement Lighting and Fencing to AGP
Proposed Site Plan

PROJECT	SCALE	SIZE
SSL3505	1:500	A1
DRAWING No	REVISION	
03	00	