

Mr K Hughes
Gibbet Lane, Twycross



ALS110 - SP01


AndrewLarge
surveyors LTD

THIS DRAWING IS PROTECTED BY COPYRIGHT. IT MAY NOT BE
REPRODUCED IN ANY FORM OR BY ANY MEANS FOR ANY PURPOSE
WITHOUT WRITTEN PERMISSION OF THE CREATOR. ALL DRAWINGS
PREPARED BY ANDREW LARGE SURVEYORS LTD ARE TO BE UTILISED
FOR PLANNING PURPOSES ONLY.



Scale : 1:500

Existing : Site Plan @ 1:200

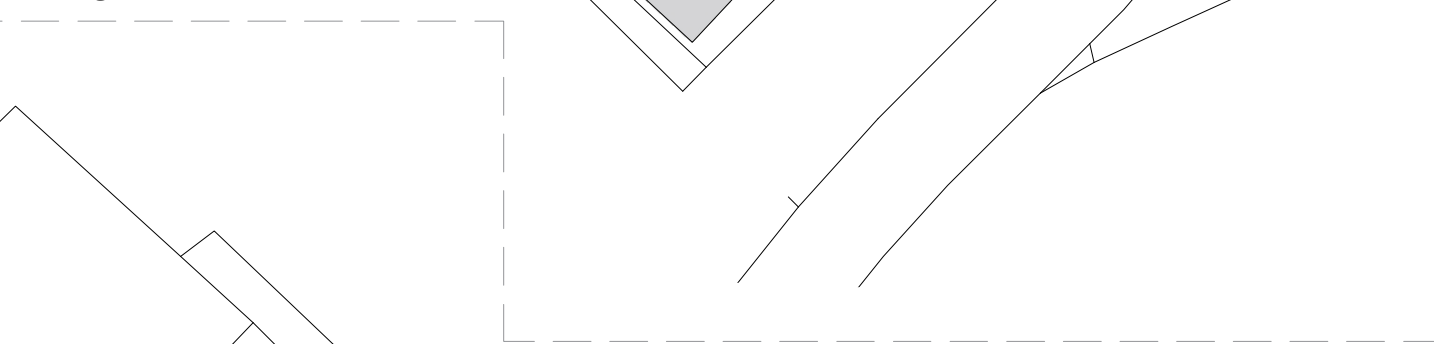

Proposed : Site Plan @ 1:500

