


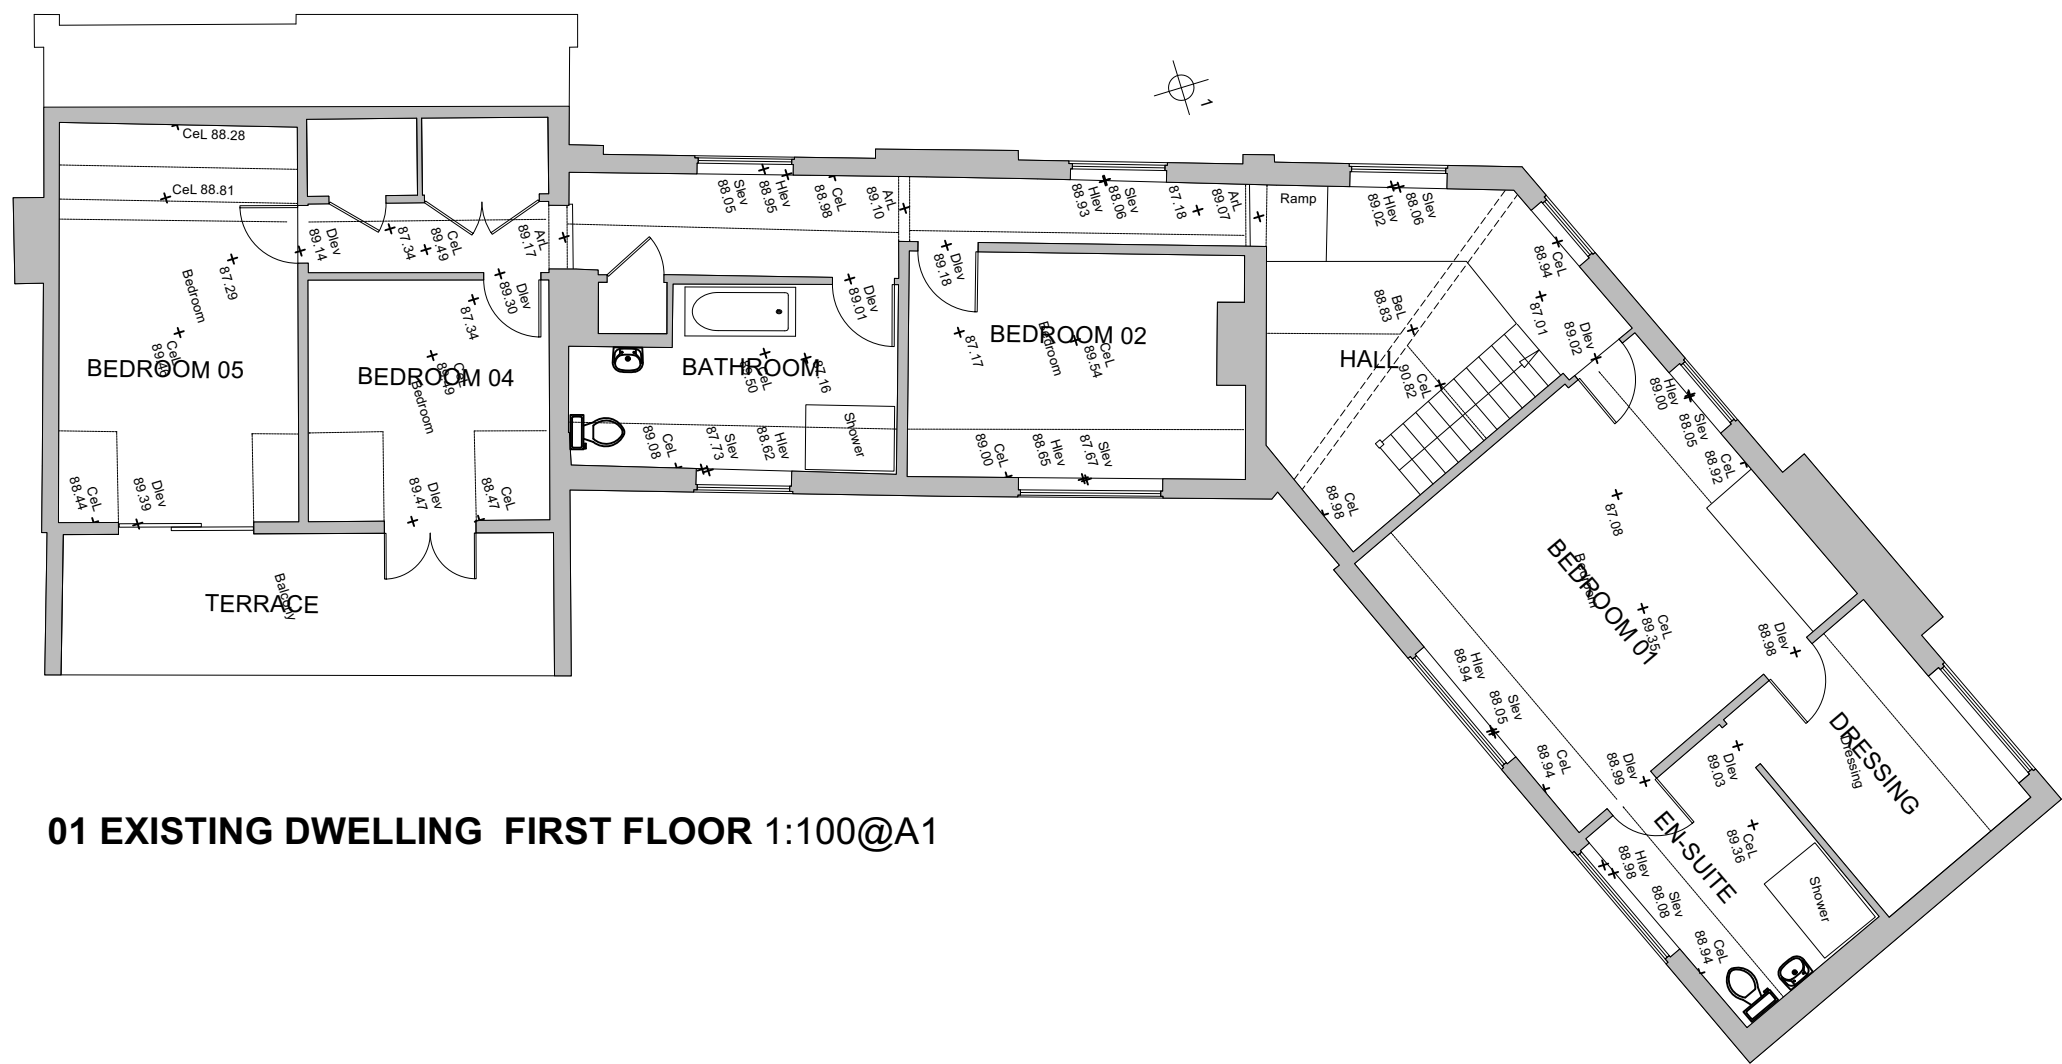


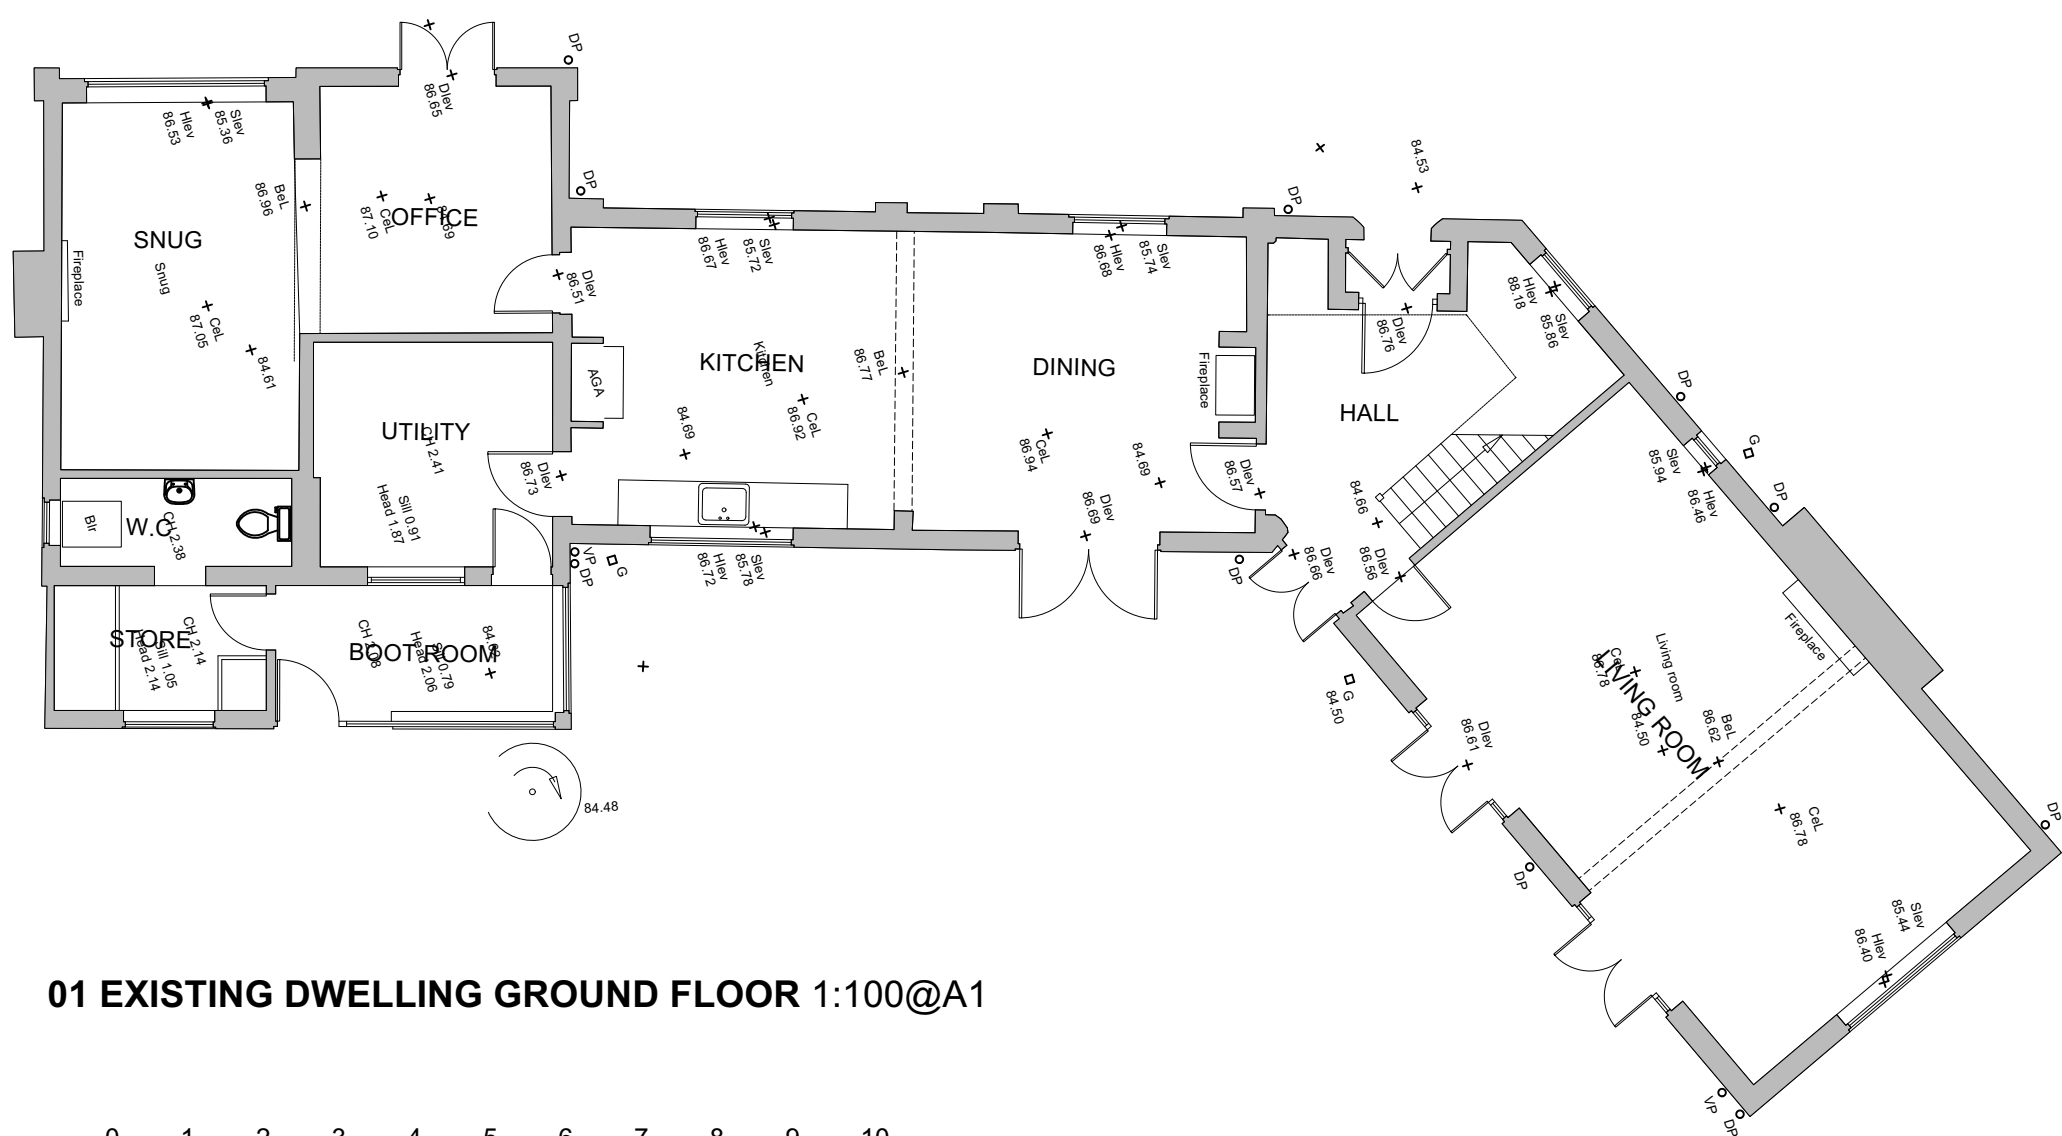


01 EXISTING DWELLING FIRST FLOOR 1:100@A1

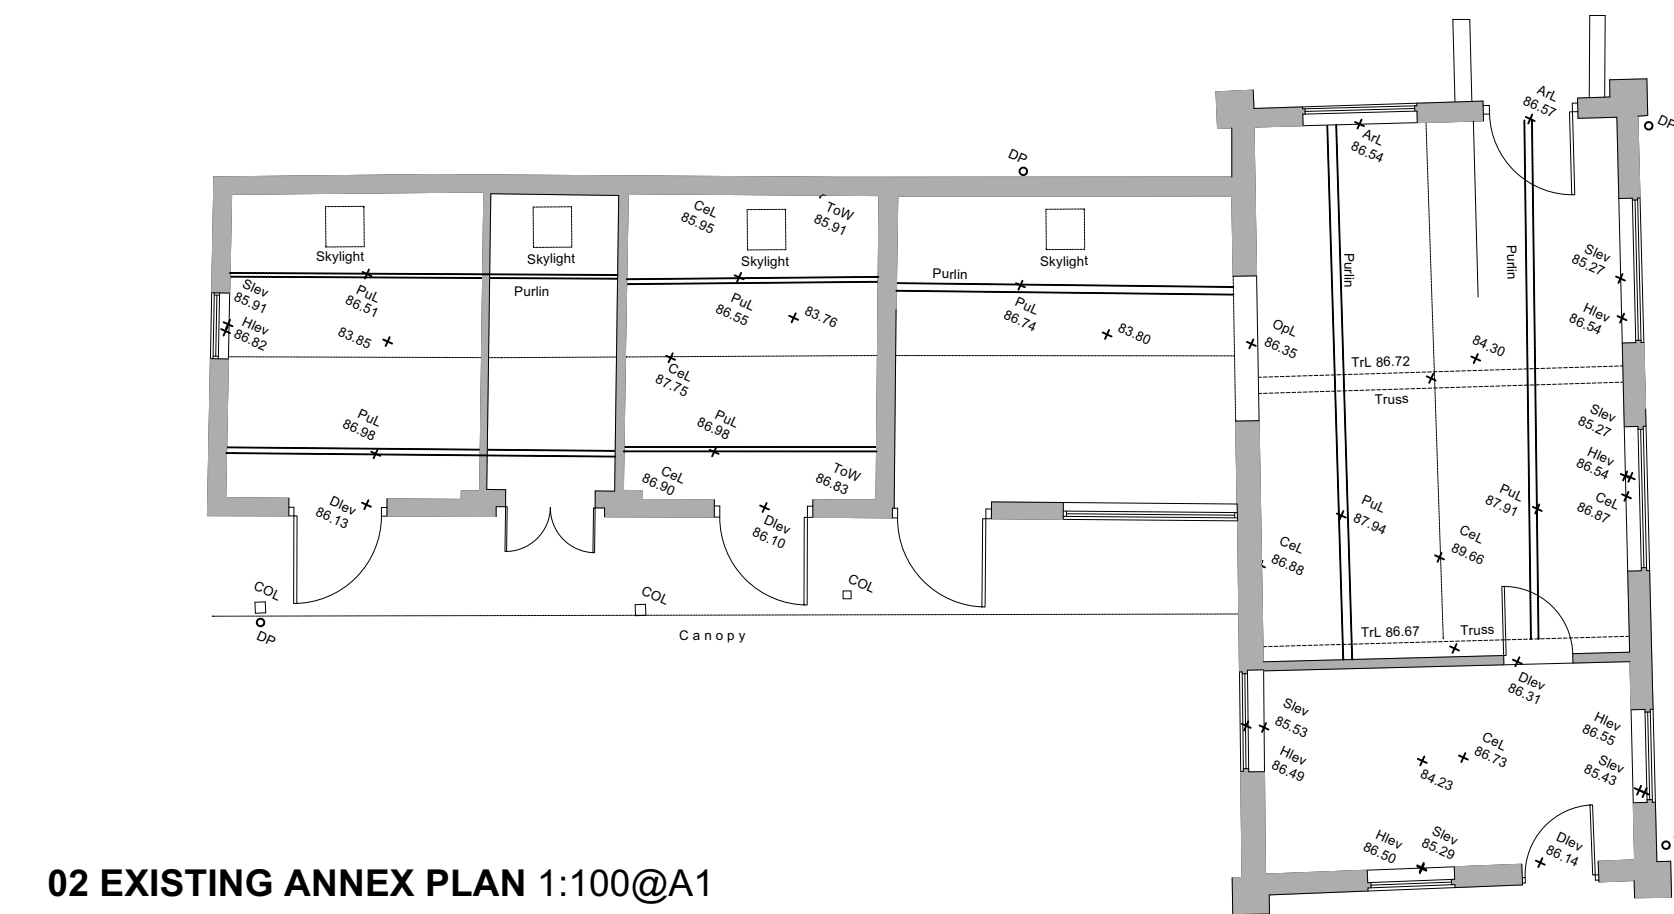


01 EXISTING DWELLING GROUND FLOOR 1:100@A1

 



02 EXISTING ANNEX PLAN 1:100@A1

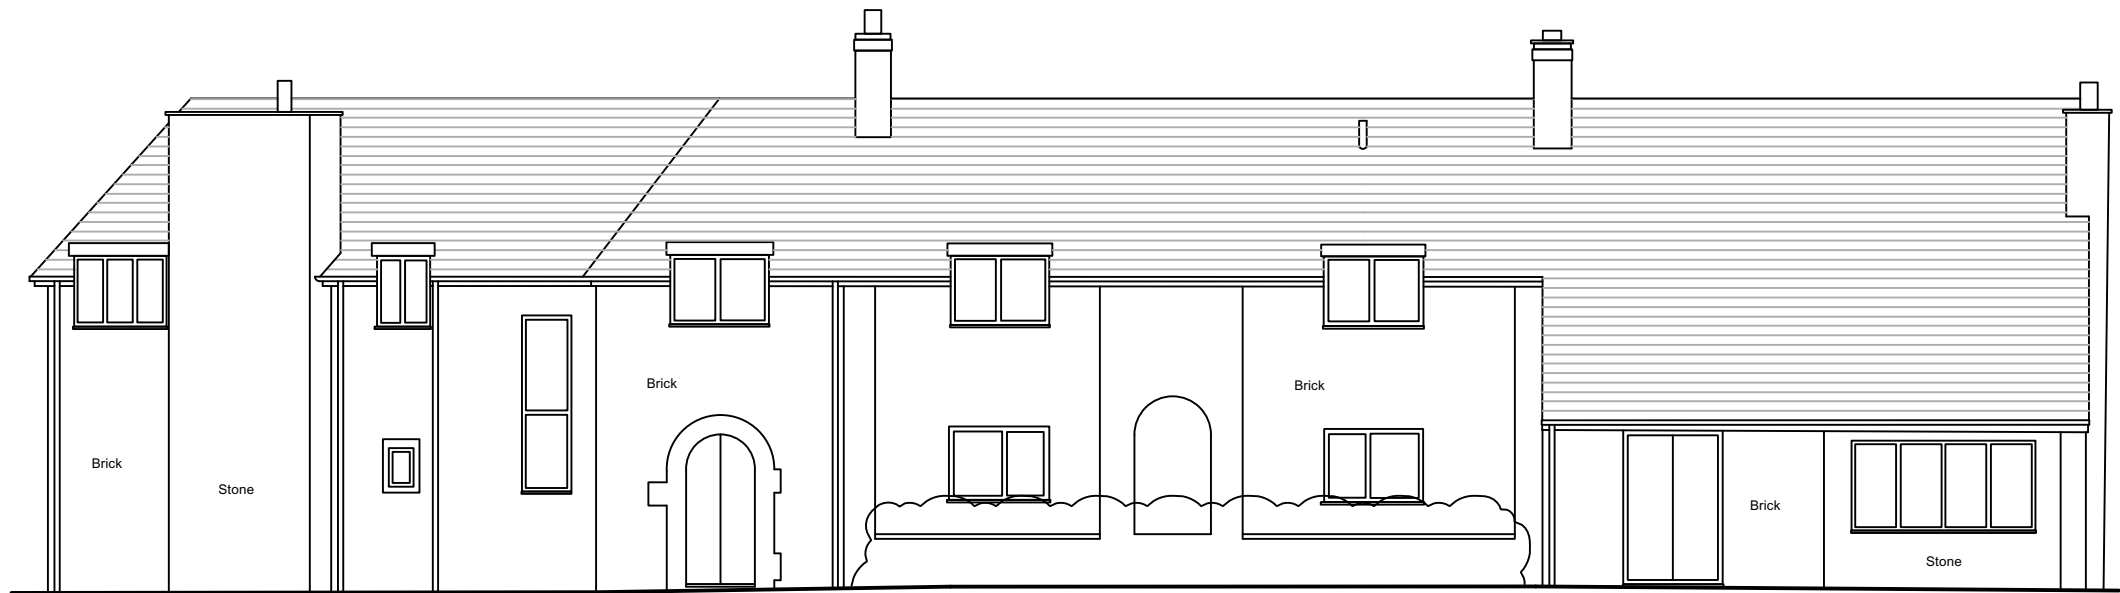


01 EXISTING DWELLING FRONT/SIDE ELEVATION [NORTH-WEST] 1:100@A1

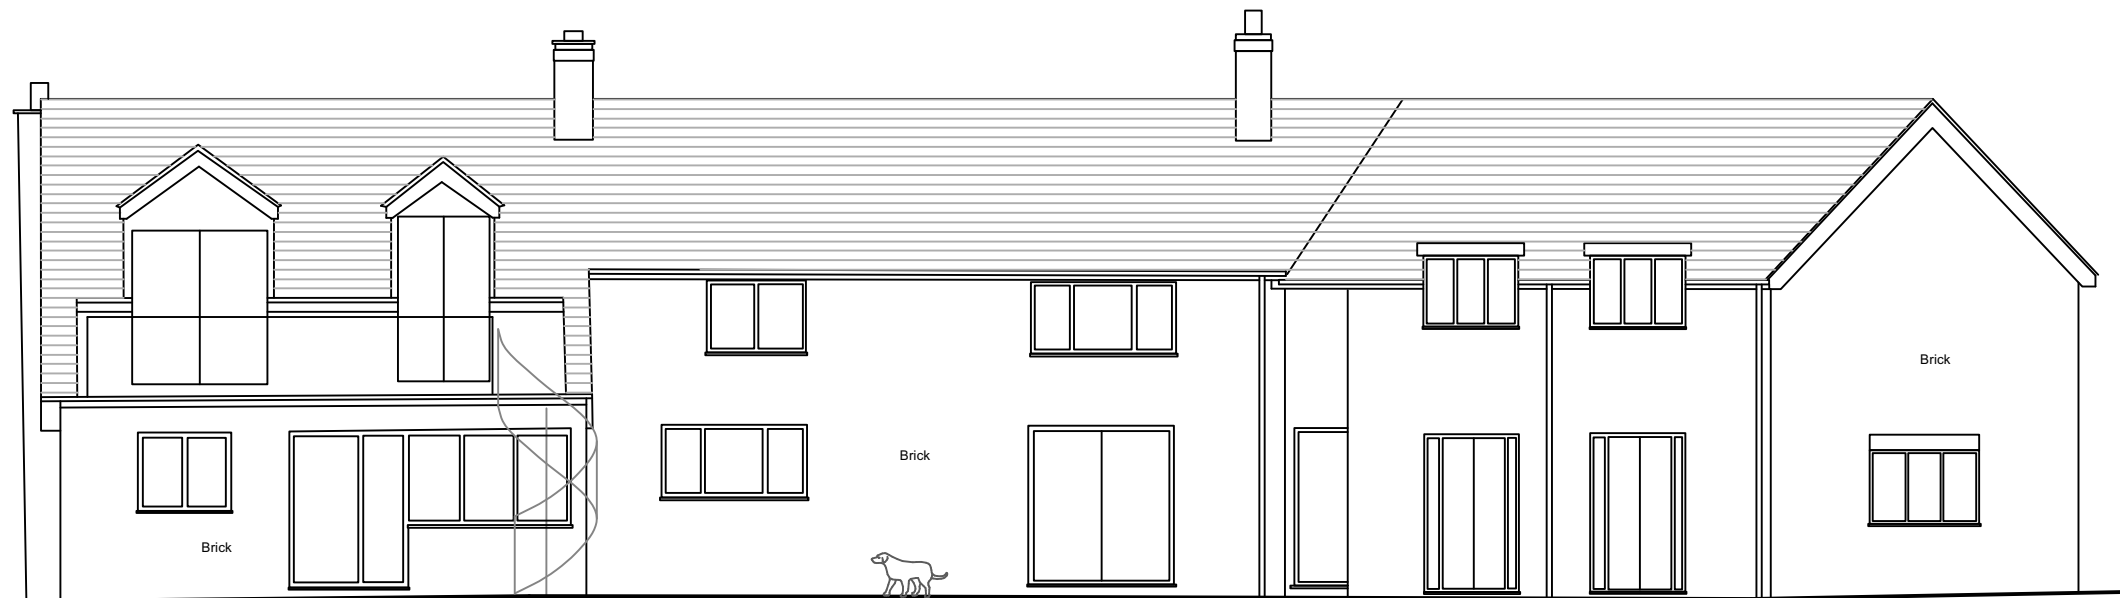


01 EXISTING DWELLING REAR/SIDE ELEVATION [SOUTH-EAST] 1:100@A1

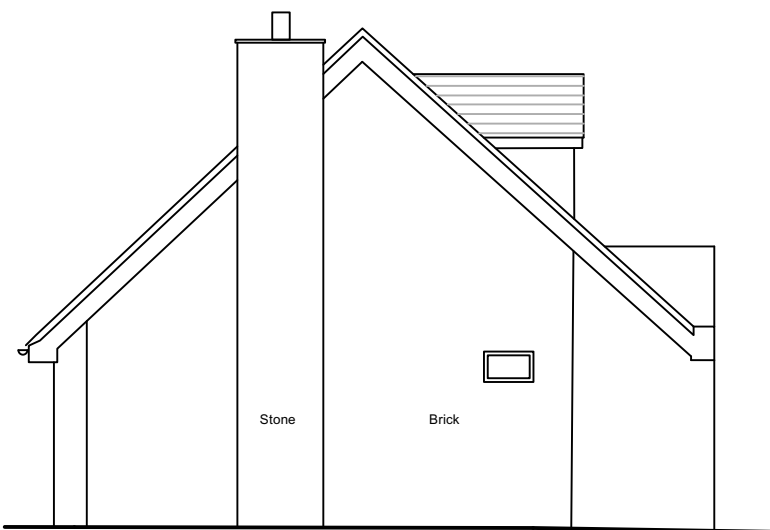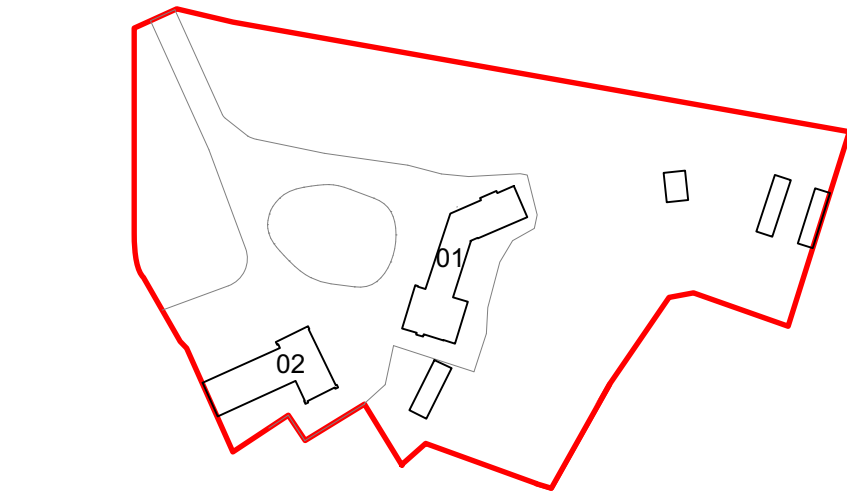

01 EXISTING DWELLING SIDE ELEVATION [SOUTH] 1:100@A1

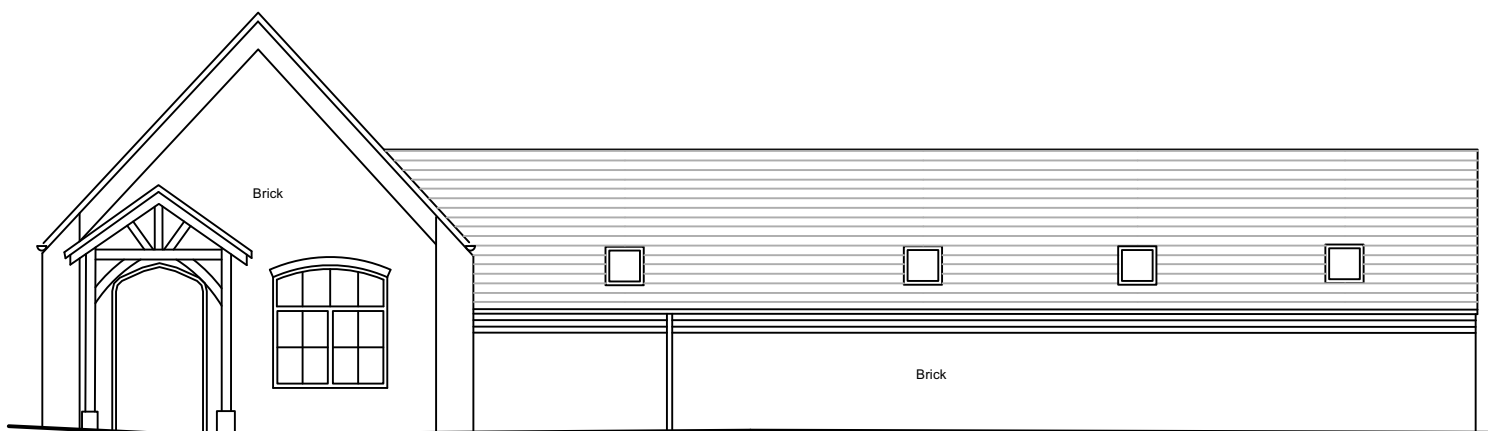


02 EXISTING ANNEX FRONT ELEVATION [WEST] 1:100@A1

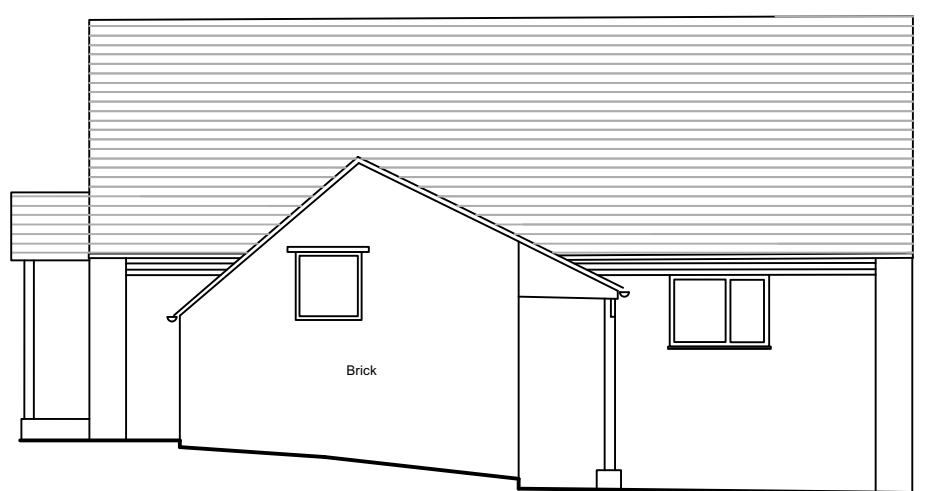

02 EXISTING ANNEX SIDE ELEVATION [SOUTH] 1:100@A1



02 EXISTING ANNEX REAR ELEVATION [EAST] 1:100@A1

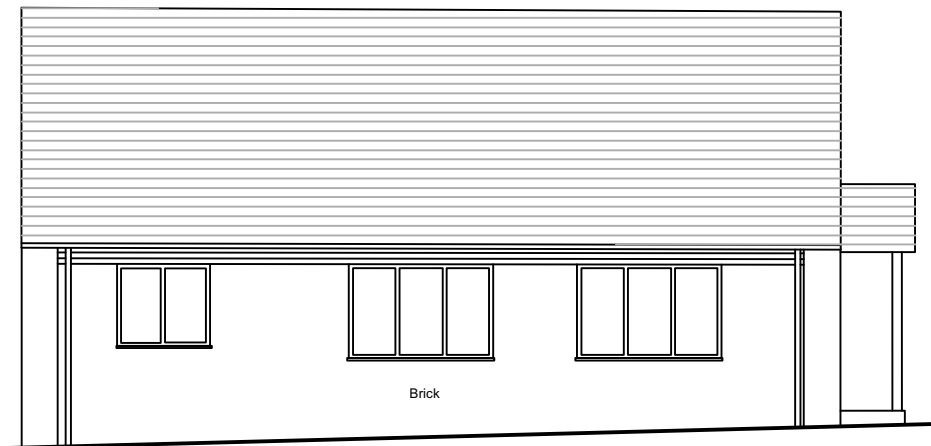

02 EXISTING ANNEX SIDE ELEVATION [NORTH] 1:100@A1

PLANNING

Do not scale off drawing. Use only figured dimensions. **All dimensions to be checked on site and set out on site prior to works commencement.** Contractors to notify architects of site All drawings to be read in conjunction with engineers drawings. Any discrepancies between drawings to be reported back to lead consultant prior to commencement of works.This drawing is copyright of Format Architects Ltd.

DRAWINGS FOR PLANNING PURPOSES ONLY AND SHOULD NOT BE USED FOR CONSTRUCTION.

Date
23.10.23

Rev
01

By
JC

Details
Planning Issue



Drawing Title
Existing Plans &
Elevations

Date
23.10.23

Scale
1:100@A1

Checked
JC

Project Ref.
2046

Drawing No.
A-L-200

Revision
01

Project
Moor Barns Farm
Orton-on-the-Hill

Client
Mr & Mrs Blackmore