



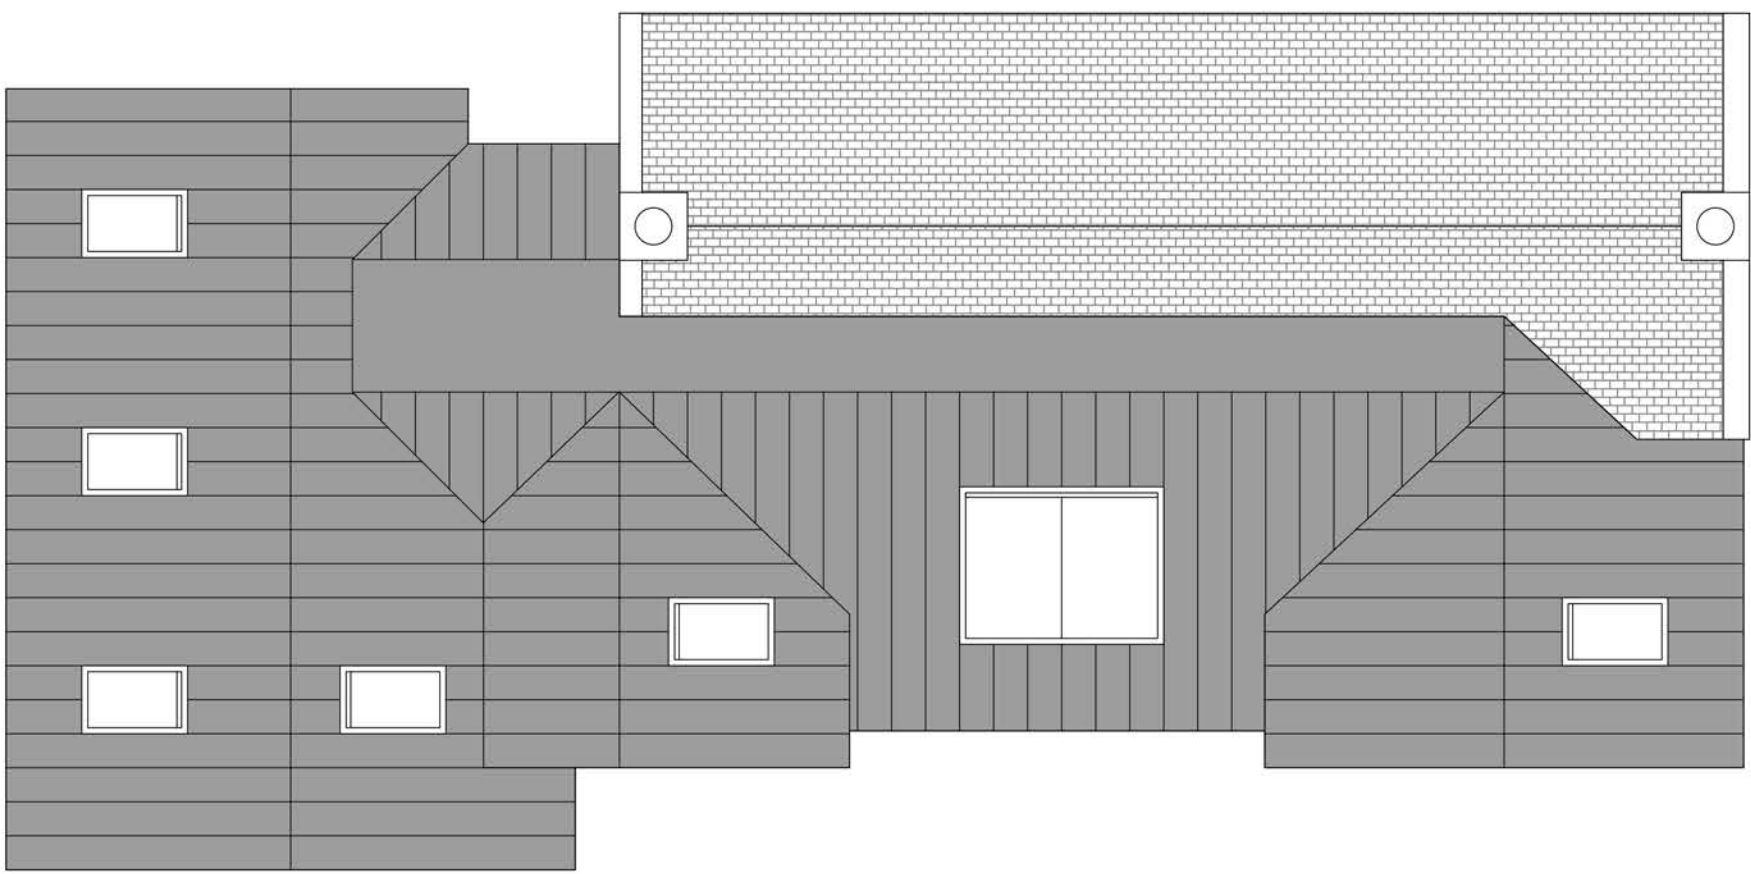

PROPOSED ROOF PLAN 1:100@A1




PROPOSED FRONT ELEVATION [WEST] 1:100@A1

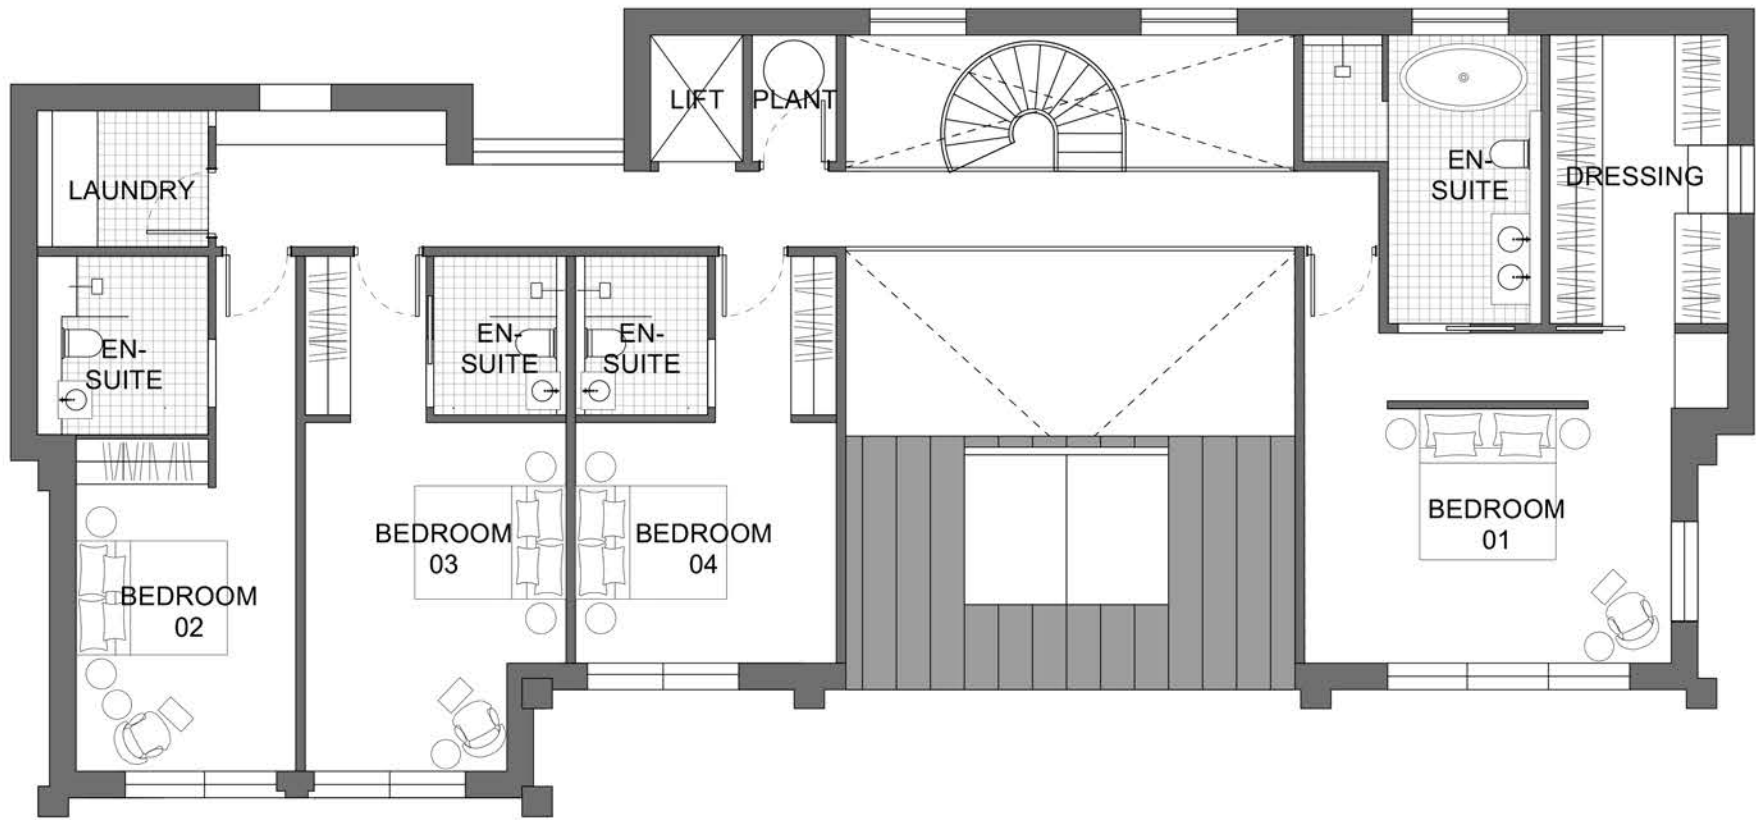

PROPOSED FIRST FLOOR PLAN 1:100@A1



PROPOSED REAR ELEVATION [EAST] 1:100@A1

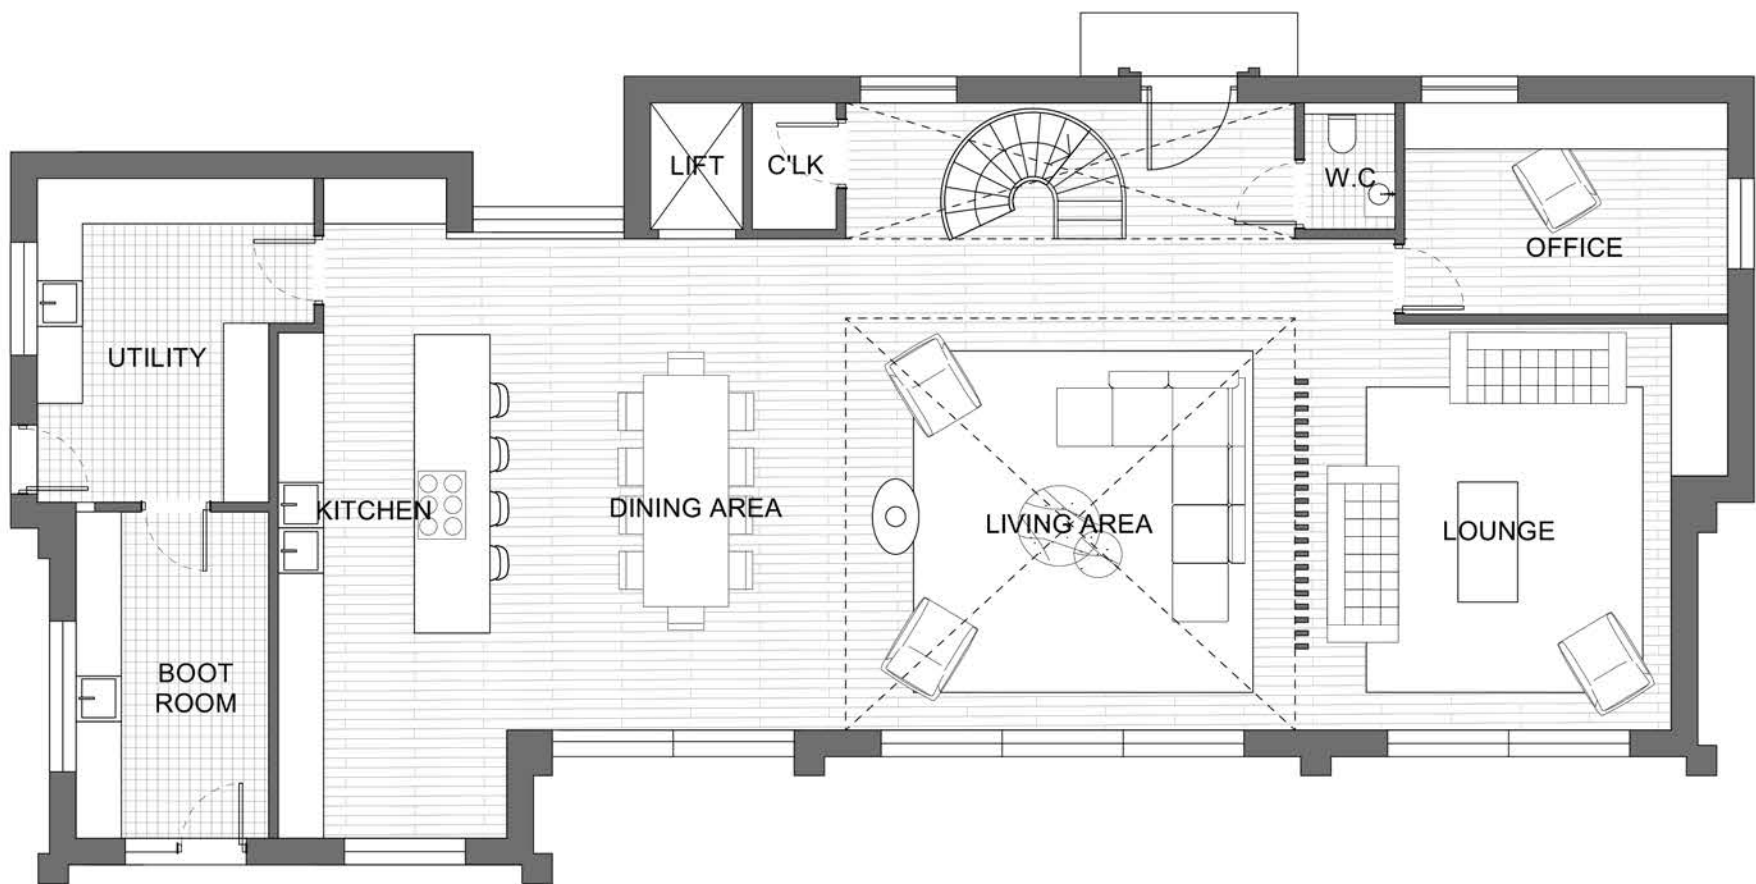

PROPOSED GROUND FLOOR PLAN 1:100@A1



PROPOSED SIDE ELEVATION [SOUTH] 1:100@A1



PROPOSED SIDE ELEVATION [NORTH] 1:100@A1

Do not scale off drawing. Use only figured dimensions. **All dimensions to be checked on site and set out on site prior to works commencement.** Contractors to notify architects of site All drawings to be read in conjunction with engineers drawings. Any discrepancies between drawings to be reported back to lead consultant prior to commencement of works.This drawing is copyright of Format Architects Ltd.

DRAWINGS FOR PLANNING PURPOSES ONLY AND SHOULD NOT BE USED FOR CONSTRUCTION.

Date
23.10.23

Rev
01

By
JC

Details
Planning Issue

- 01. Light Buff Facing Brick
- 02. Dark Metal Cladding
- 03. Dark Grey Clay Tiles
- 04. Dark Metal Standing Seam Roof
- 05. Stone Window Sill
- 06. Stone Window Head
- 07. Stone Door Surround
- 08. Dark Metal Solar Shading
- 09. Glazed Sliding Doors
- 10. Glazed Sash Window

Format
Architects.

Drawing Title
Proposed House Plans &
Elevations

Date
23.10.23

Scale
1:100@A1

Checked
JC

Project Ref.
2046

Drawing No.
A-L-210

Revision
01

Project
Moor Barns Farm
Orton-on-the-Hill

Client
Mr & Mrs Blackmore

PLANNING