


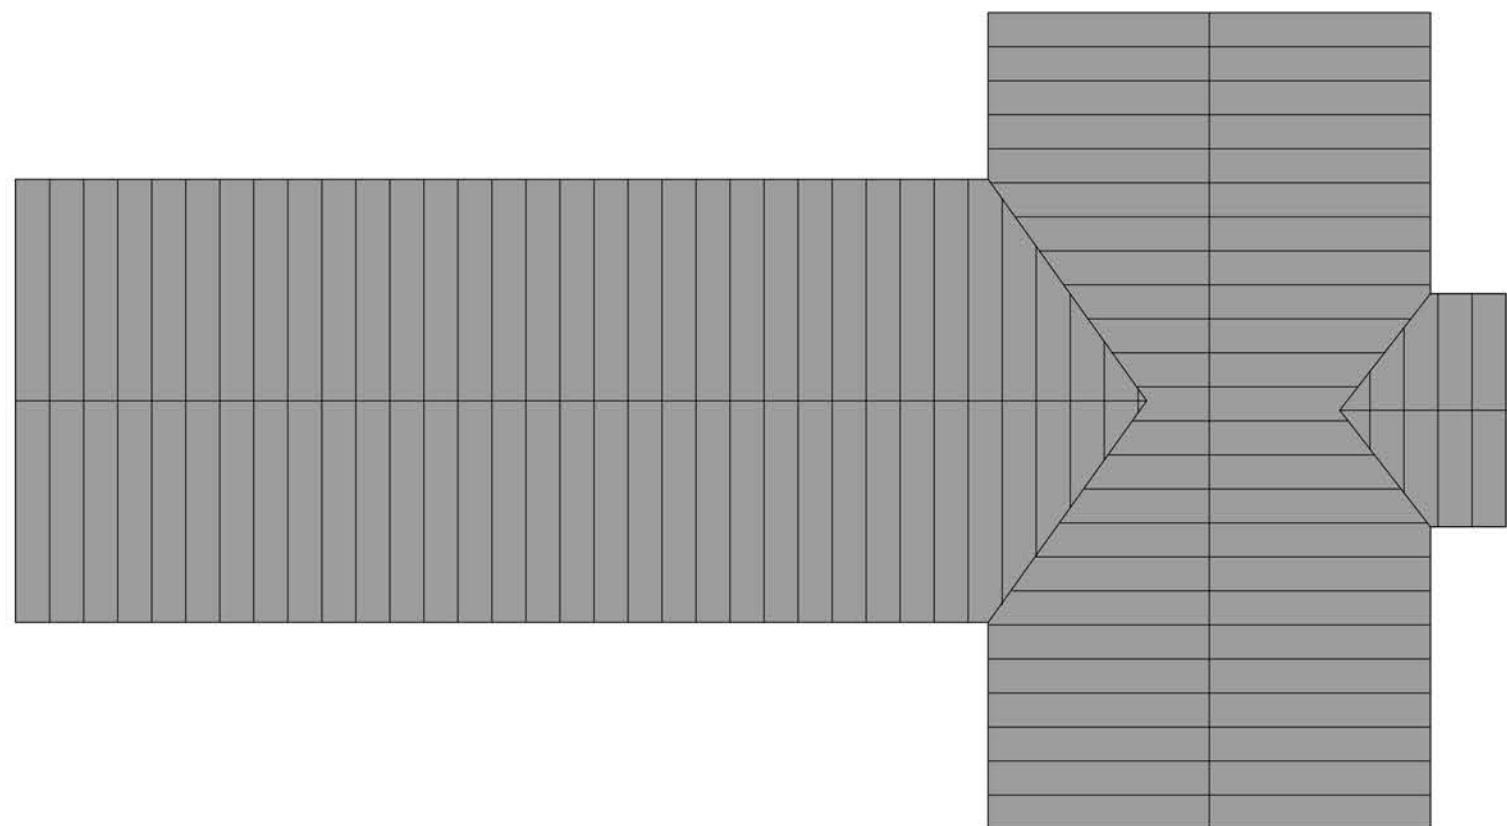



PROPOSED ROOF PLAN 1:100@A1



PROPOSED GROUND FLOOR PLAN 1:100@A1




PROPOSED FRONT ELEVATION [WEST] 1:100@A1

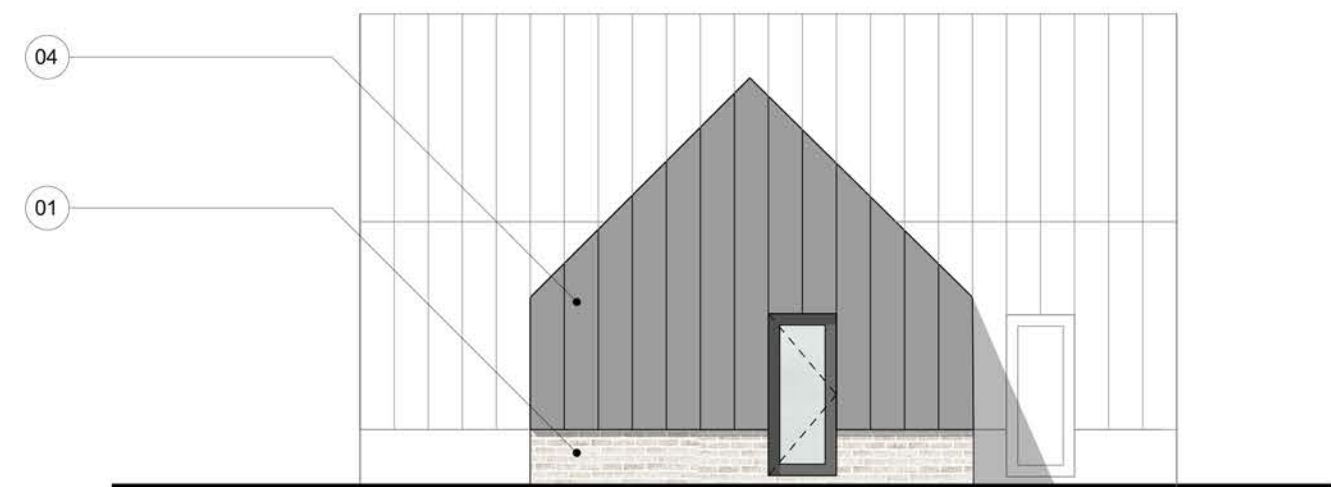 

PROPOSED FRONT ELEVATION [WEST] 1:100@A1



PROPOSED FRONT ELEVATION [WEST] 1:100@A1

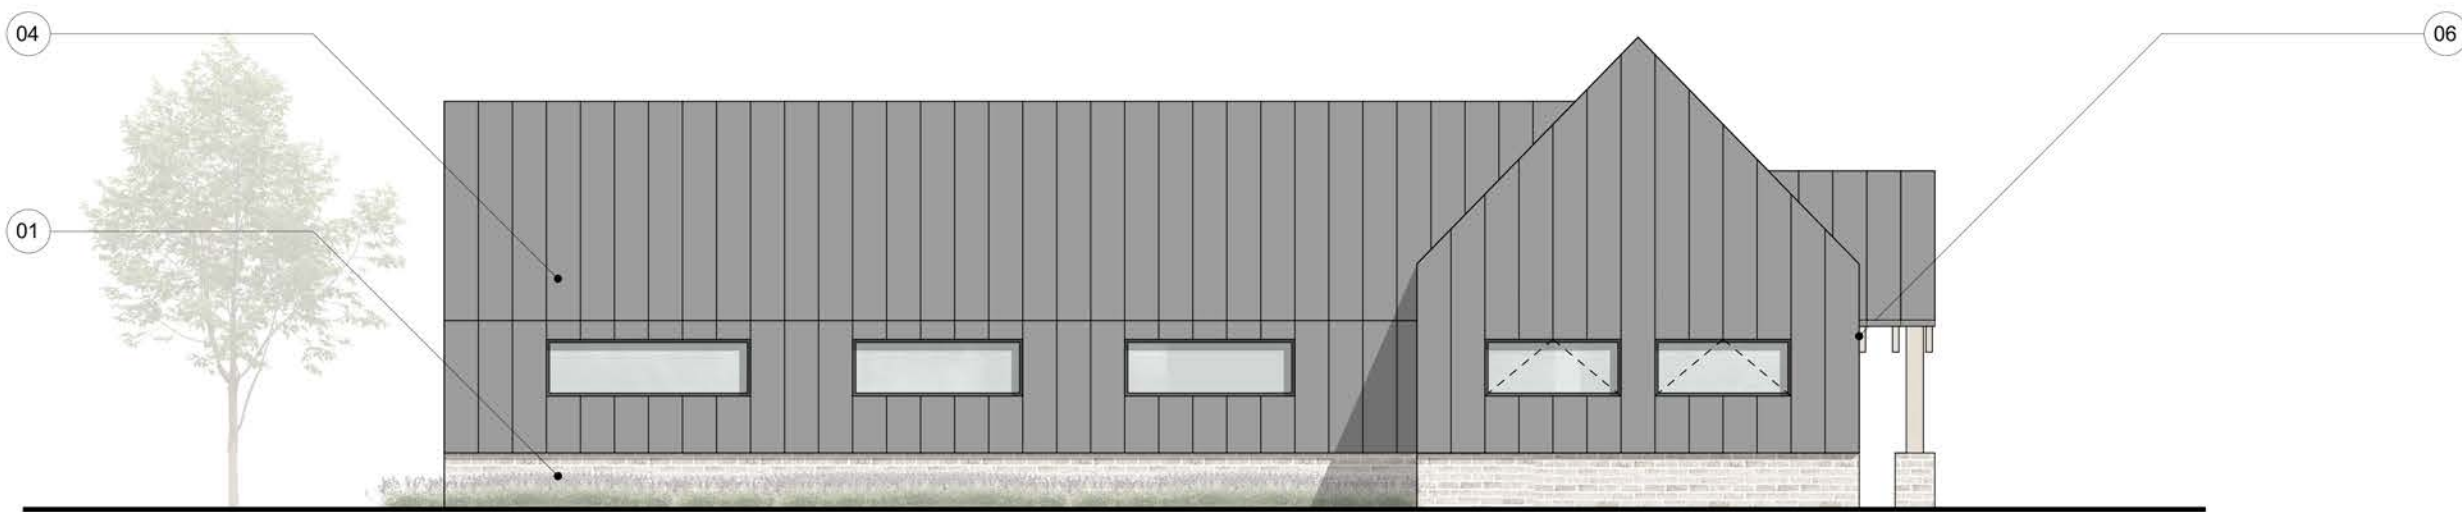

PROPOSED FRONT ELEVATION [WEST] 1:100@A1

Do not scale off drawing. Use only figured dimensions. **All dimensions to be checked on site and set out on site prior to works commencement.** Contractors to notify architects of site All drawings to be read in conjunction with engineers drawings. Any discrepancies between drawings to be reported back to lead consultant prior to commencement of works.This drawing is copyright of Format Architects Ltd.

DRAWINGS FOR PLANNING PURPOSES ONLY AND SHOULD NOT BE USED FOR CONSTRUCTION.

Date	Rev	By	Details
23.10.23	01	JC	Planning Issue

- | | | | |
|-----|-------------------------------|-----|--------------------|
| 01. | Light Buff Facing Brick | 06. | Timber Frame Porch |
| 02. | Dark Metal Cladding | | |
| 03. | Dark Grey Clay Tiles | | |
| 04. | Dark Metal Standing Seam Roof | | |
| 05. | Glazed Sliding Doors | | |



Drawing Title
Proposed Annex Plans &
Elevations

Date	23.10.23	Scale	1:100@A1	Checked	JC
Project Ref.	2046	Drawing No.	A-L-215	Revision	01
Project	Moor Barns Farm Orton-on-the-Hill	Client	Mr & Mrs Blackmore		

PLANNING