




FRONT ELEVATION WEST


SIDE ELEVATION NORTH

REAR ELEVATION EAST

SIDE ELEVATION SOUTH

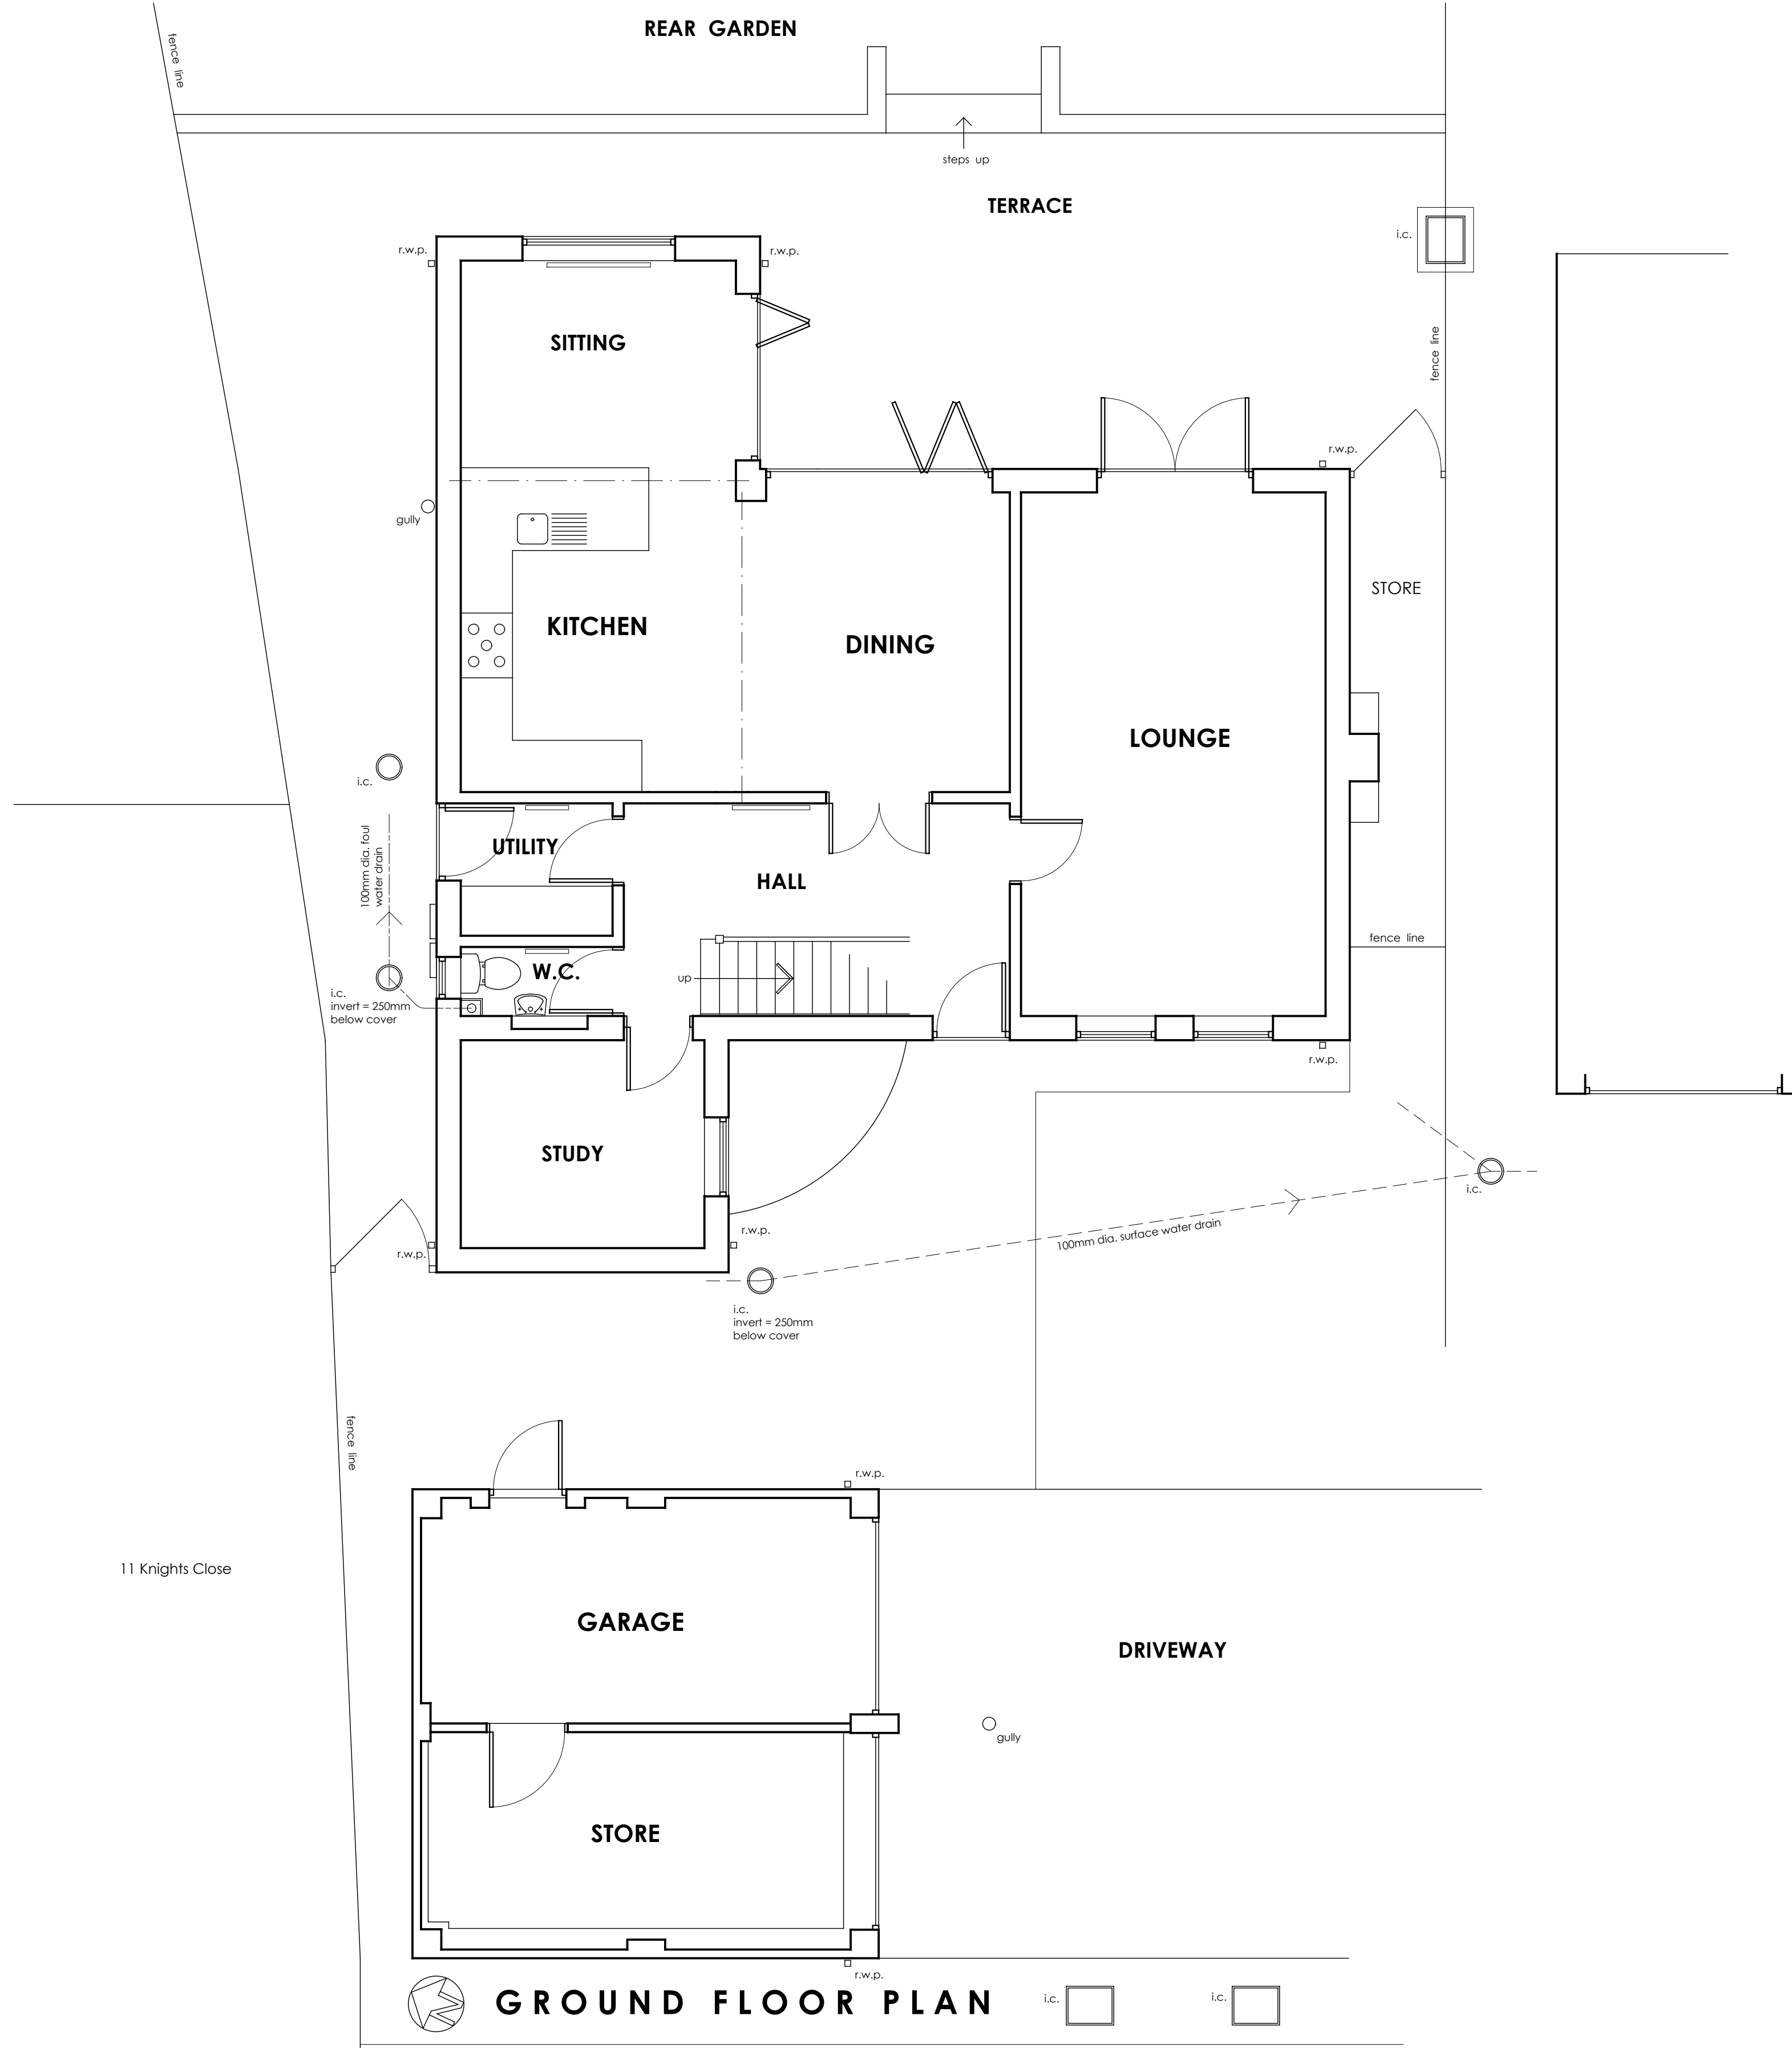

GROUND FLOOR PLAN

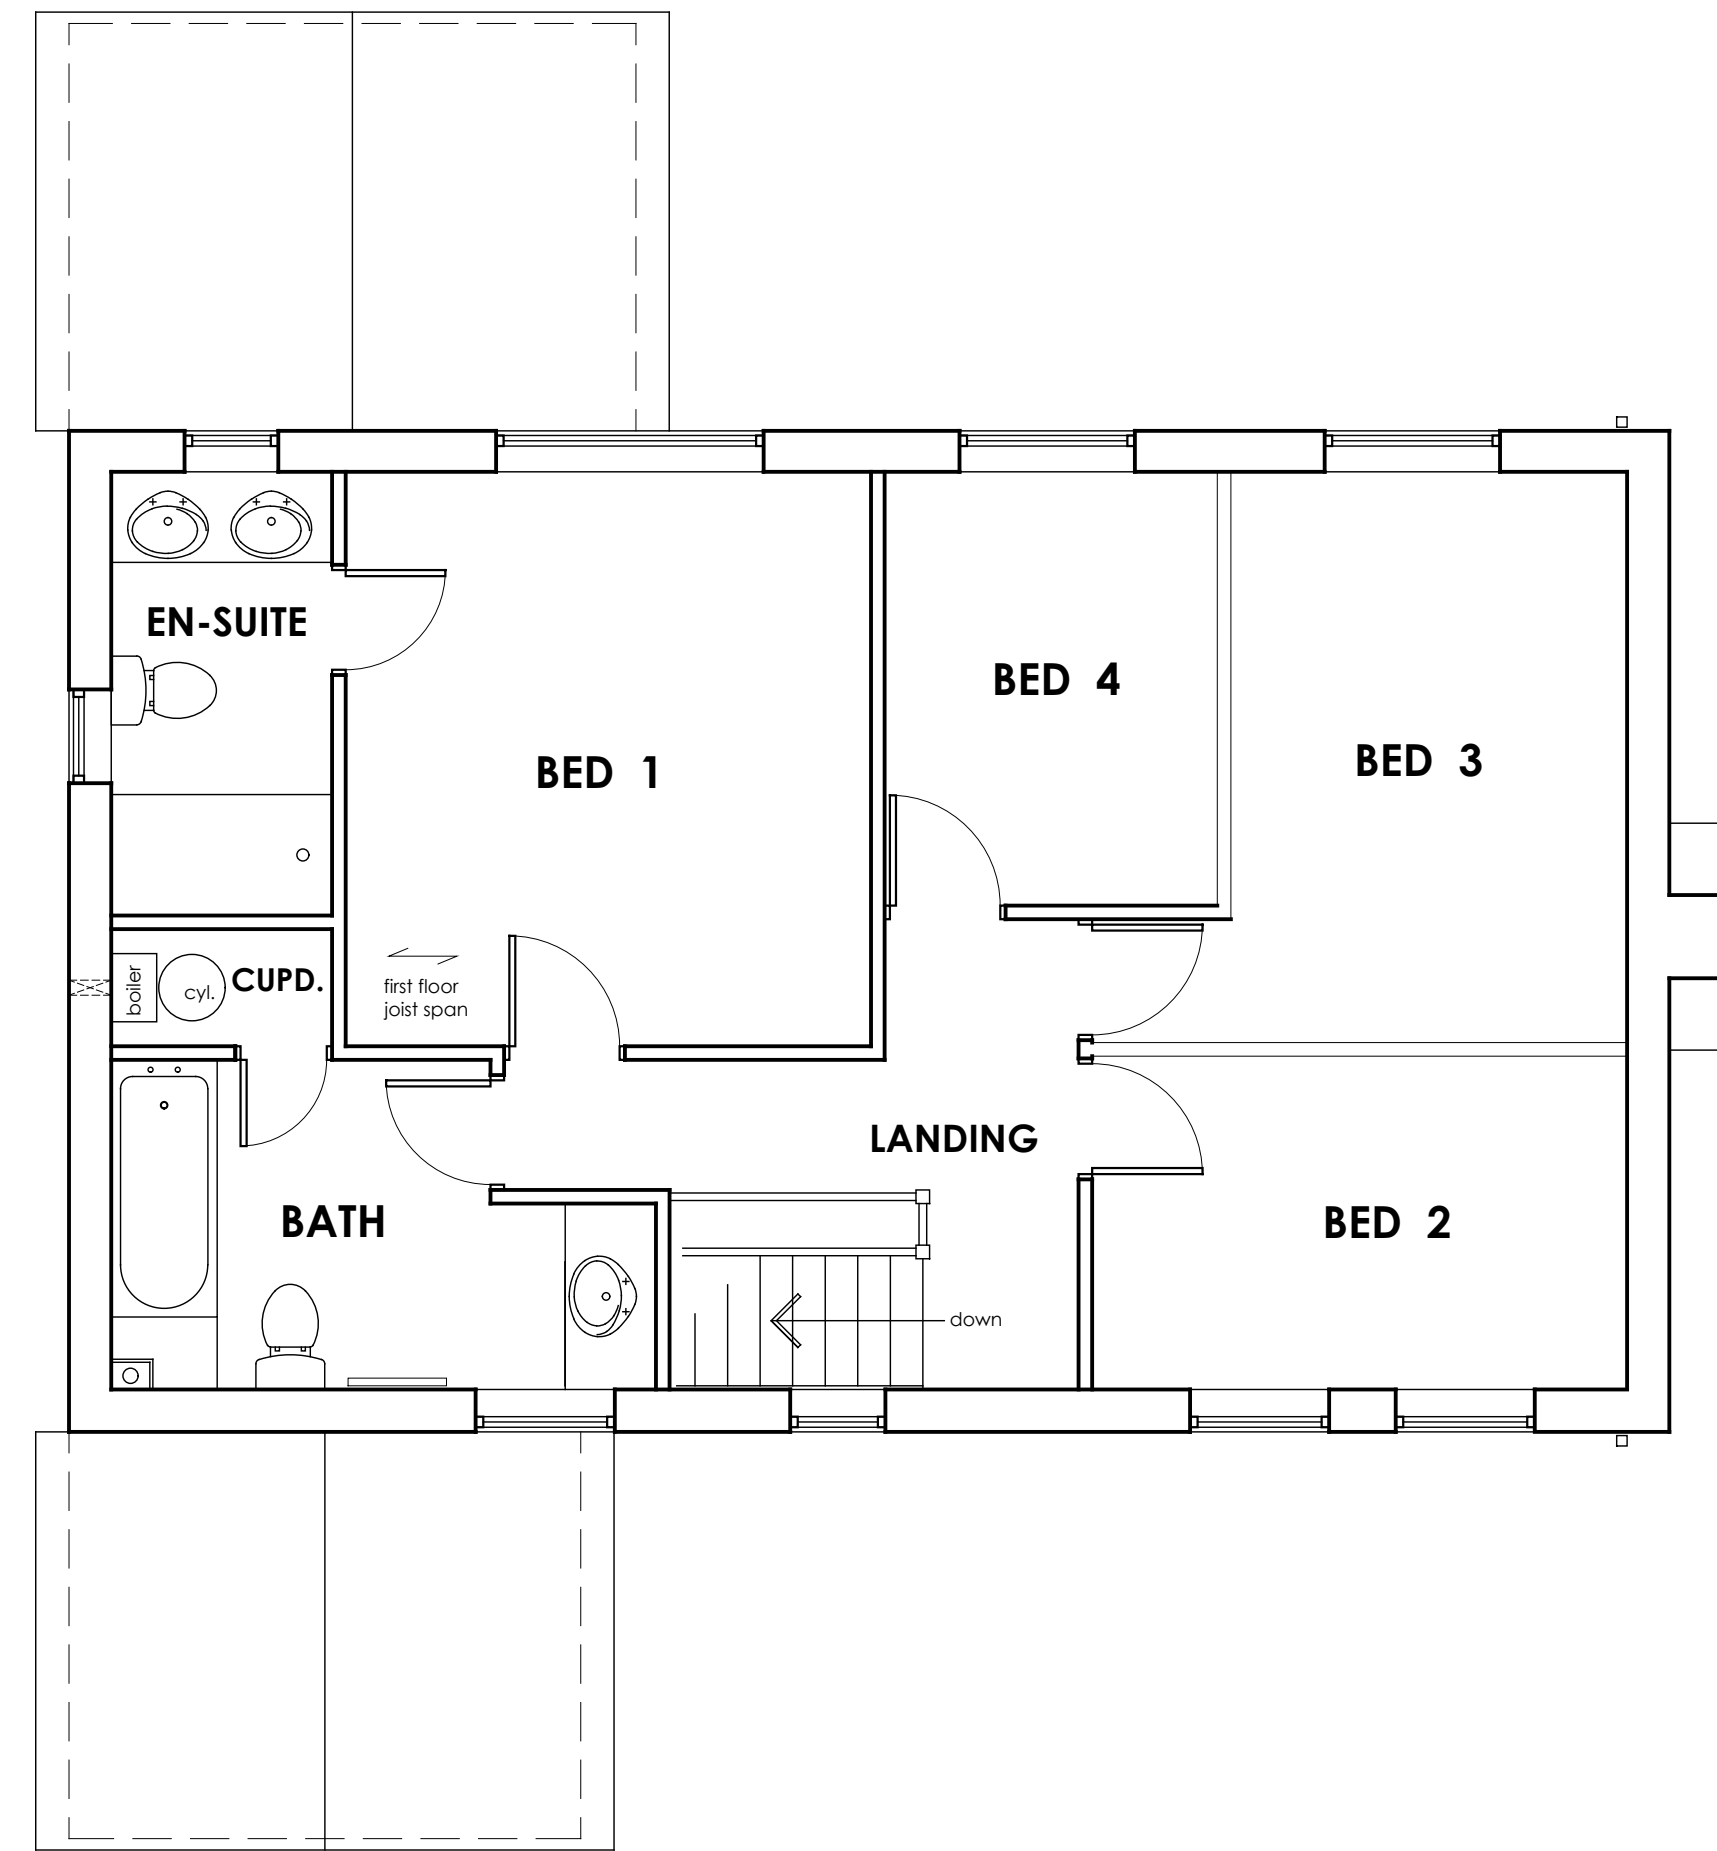

FIRST FLOOR PLAN

**GRAHAM HARRIS
PARTNERSHIP Ltd.**

ARCHITECTURAL SERVICES
11 RIDGEWAY, LITTLETHORPE, LEICESTERSHIRE LE19 2JJ
PHONE: (0116) 275 2275
EMAIL: gra.h@btinternet.com
WEB: grahamharrispartnership.com

Plan of property

EXISTING LAYOUT DRAWING

**12 Crown Hill Road
Burbage
HINCKLEY
LE10 2LD**

DRAWING No.

6428 / W / 8

DRAWN BY

R.H.

SCALE

1:50 & 1:100 @A1

DATE

18.11.2024