




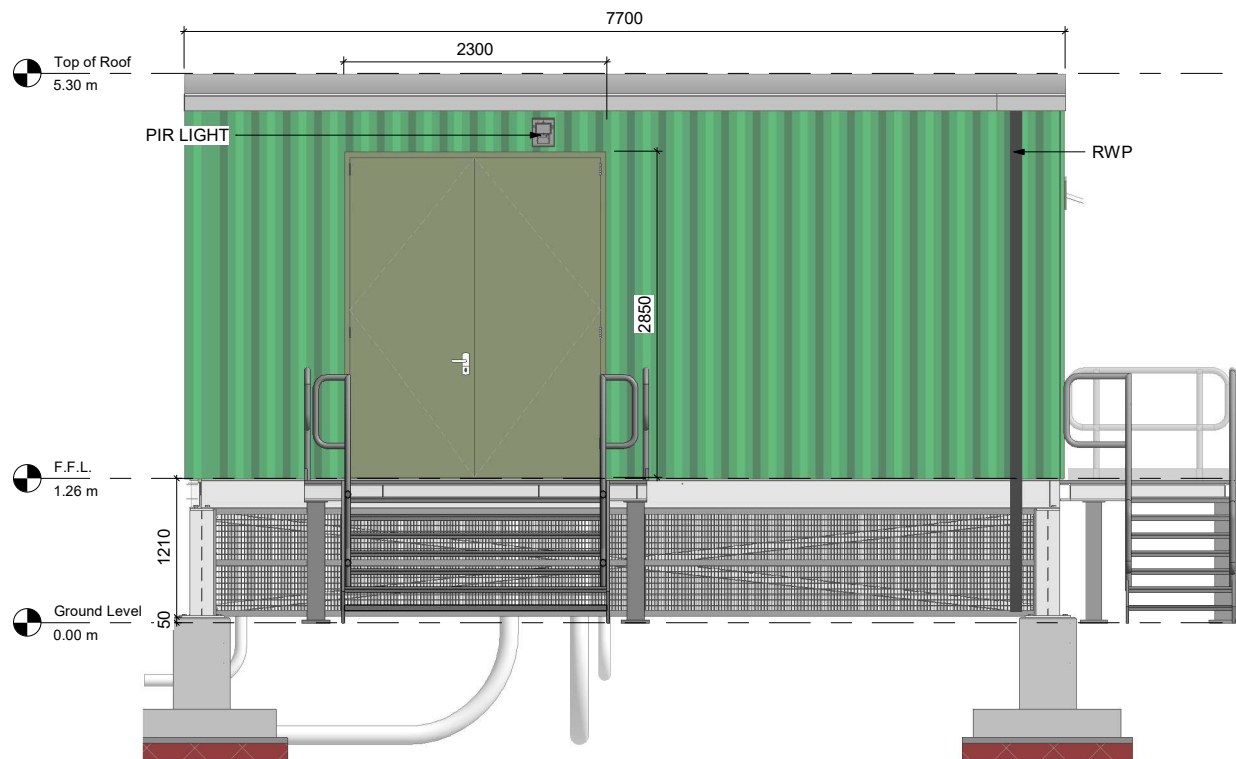

1 Elevation A - Front Elevation
1 : 30

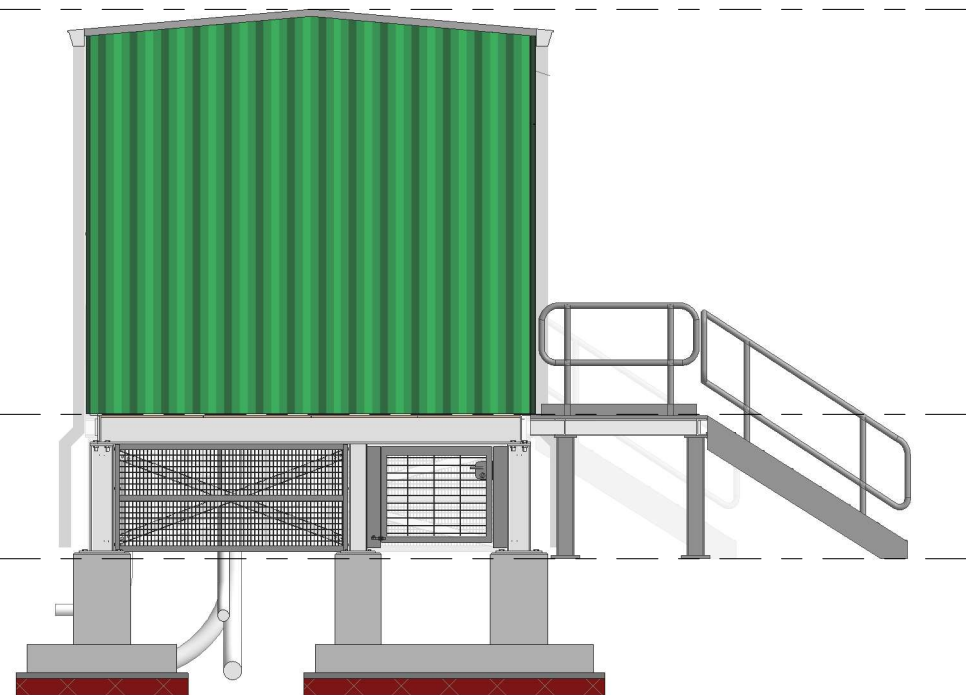

2 Elevation B - Left Elevation
1 : 30

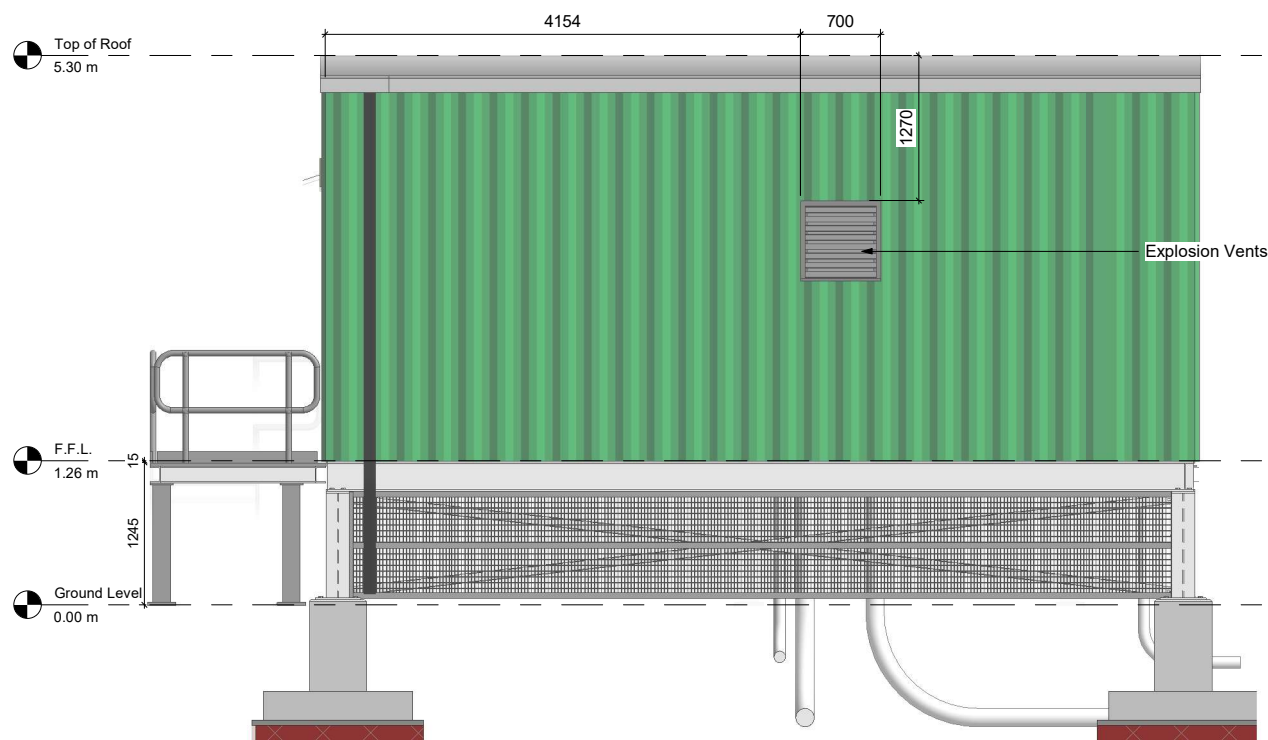

3 Elevation C - Rear Elevation
1 : 30



4 Elevation D - Right Elevation
1 : 30

GENERAL NOTES:

- 1.This drawing is to be read in conjunction with all other relevant Engineers', Architect's and specialists' drawings and specifications.
- 2.Any grid lines, building lines, etc. are to be set out in accordance with the relevant Architect's plan.
- 3.Dimensions are not to be scaled from this drawing, either manually or electronically.
- 4.Any dimensional discrepancies on this drawing are to be referred to the Engineer before the affected work proceeds.

Revision Number	Revision Date	Revision Description	Drawn/Checked	Approved By
00	12.08.2025	Original	RE/SH	AA

Revision Schedule

1:10	0 100mm 200mm 300mm 400mm 500mm 600mm 700mm 800mm 900mm 1000mm
1:20	0 1m 2m 3m 4m 5m 6m 7m 8m 9m 10m
1:50	0 1m 2m 3m 4m 5m 6m 7m 8m 9m 10m
1:100	0 1m 2m 3m 4m 5m 6m 7m 8m 9m 10m

Do not scale from this drawing

All reasonable care and diligence has been taken in the accuracy & content of this drawing. g2 Energy advises that care is taken if you should scale items from this drawing. g2 Energy should be consulted prior to the re-use of this drawing.

No part of this drawing may be reproduced, transcribed, stored in a retrieval system or transmitted in any form or by any means either electronic, mechanical, photocopying, recording or otherwise without the prior written permission of the copyright owner.

© 2025 Copyright of G2 Energy - A Mitie Business. All Rights Reserved.



Olney Office Park
1 Osier Way, Olney
Buckinghamshire MK46 5FP
United Kingdom

Telephone: 01234 482 482
Email: g2energy@mitie.com
Website: g2energy.co.uk

Project Number: P04052

Project Title: ASTON FLAMVILLE

Client(s): Elgin

Project Issue Date: AUGUST 2025

Drawn By: RE Checked By: SH Approved By: AA

Drawing Number: P04052-G2E-XX-DR-C-3403 Rev: REV00

Drawing Name:

NGED Substation Elevations

Sheet Print Stamp: 12-08-2025 20:35:47

Scale: 1 : 30 @ Paper Size: A1

Drawing Status:

FOR APPROVAL