




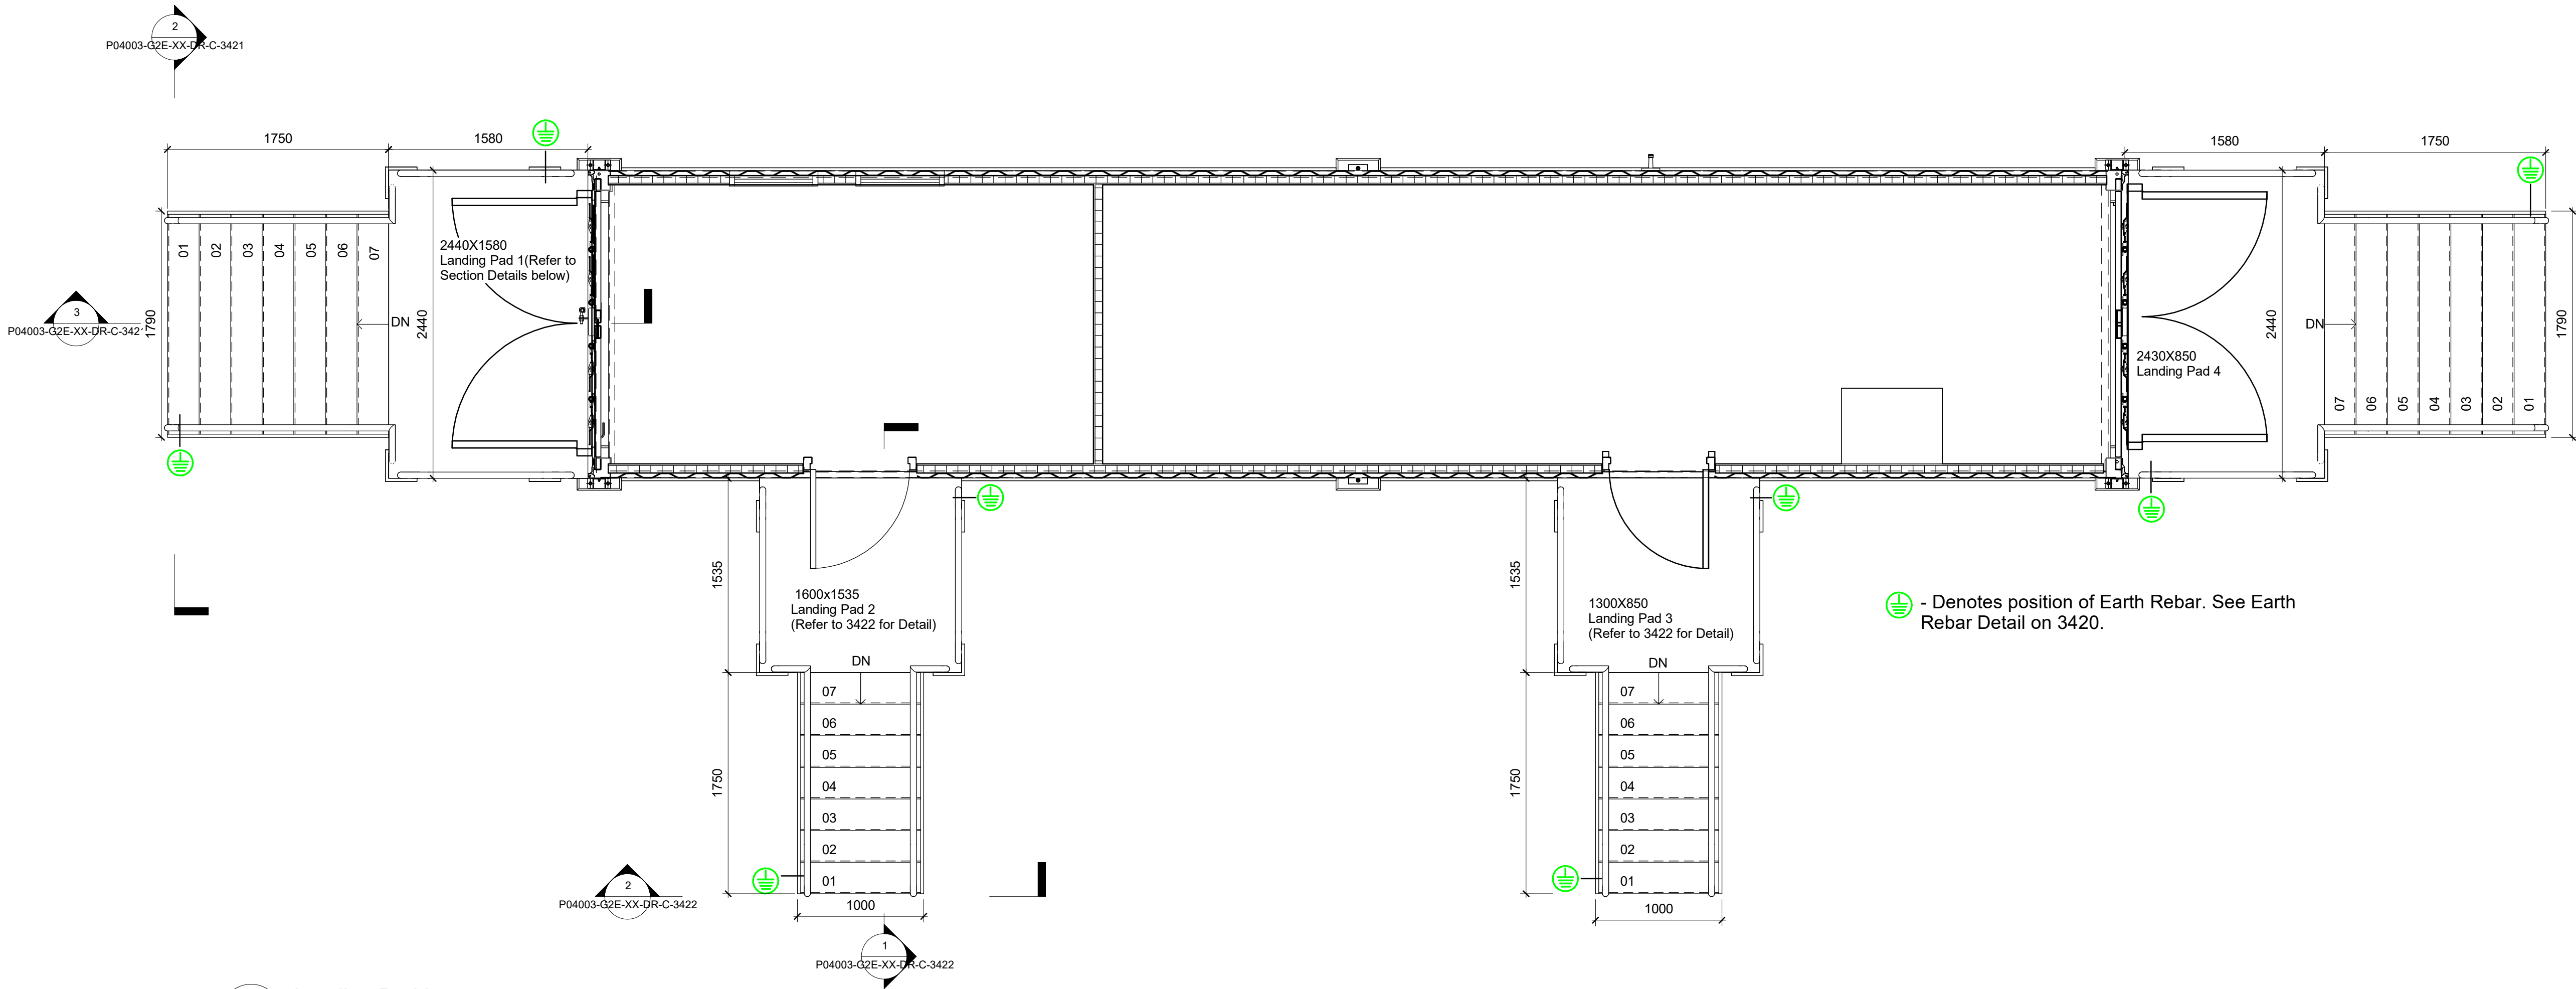

1 Landing Pad Layout
1 : 30

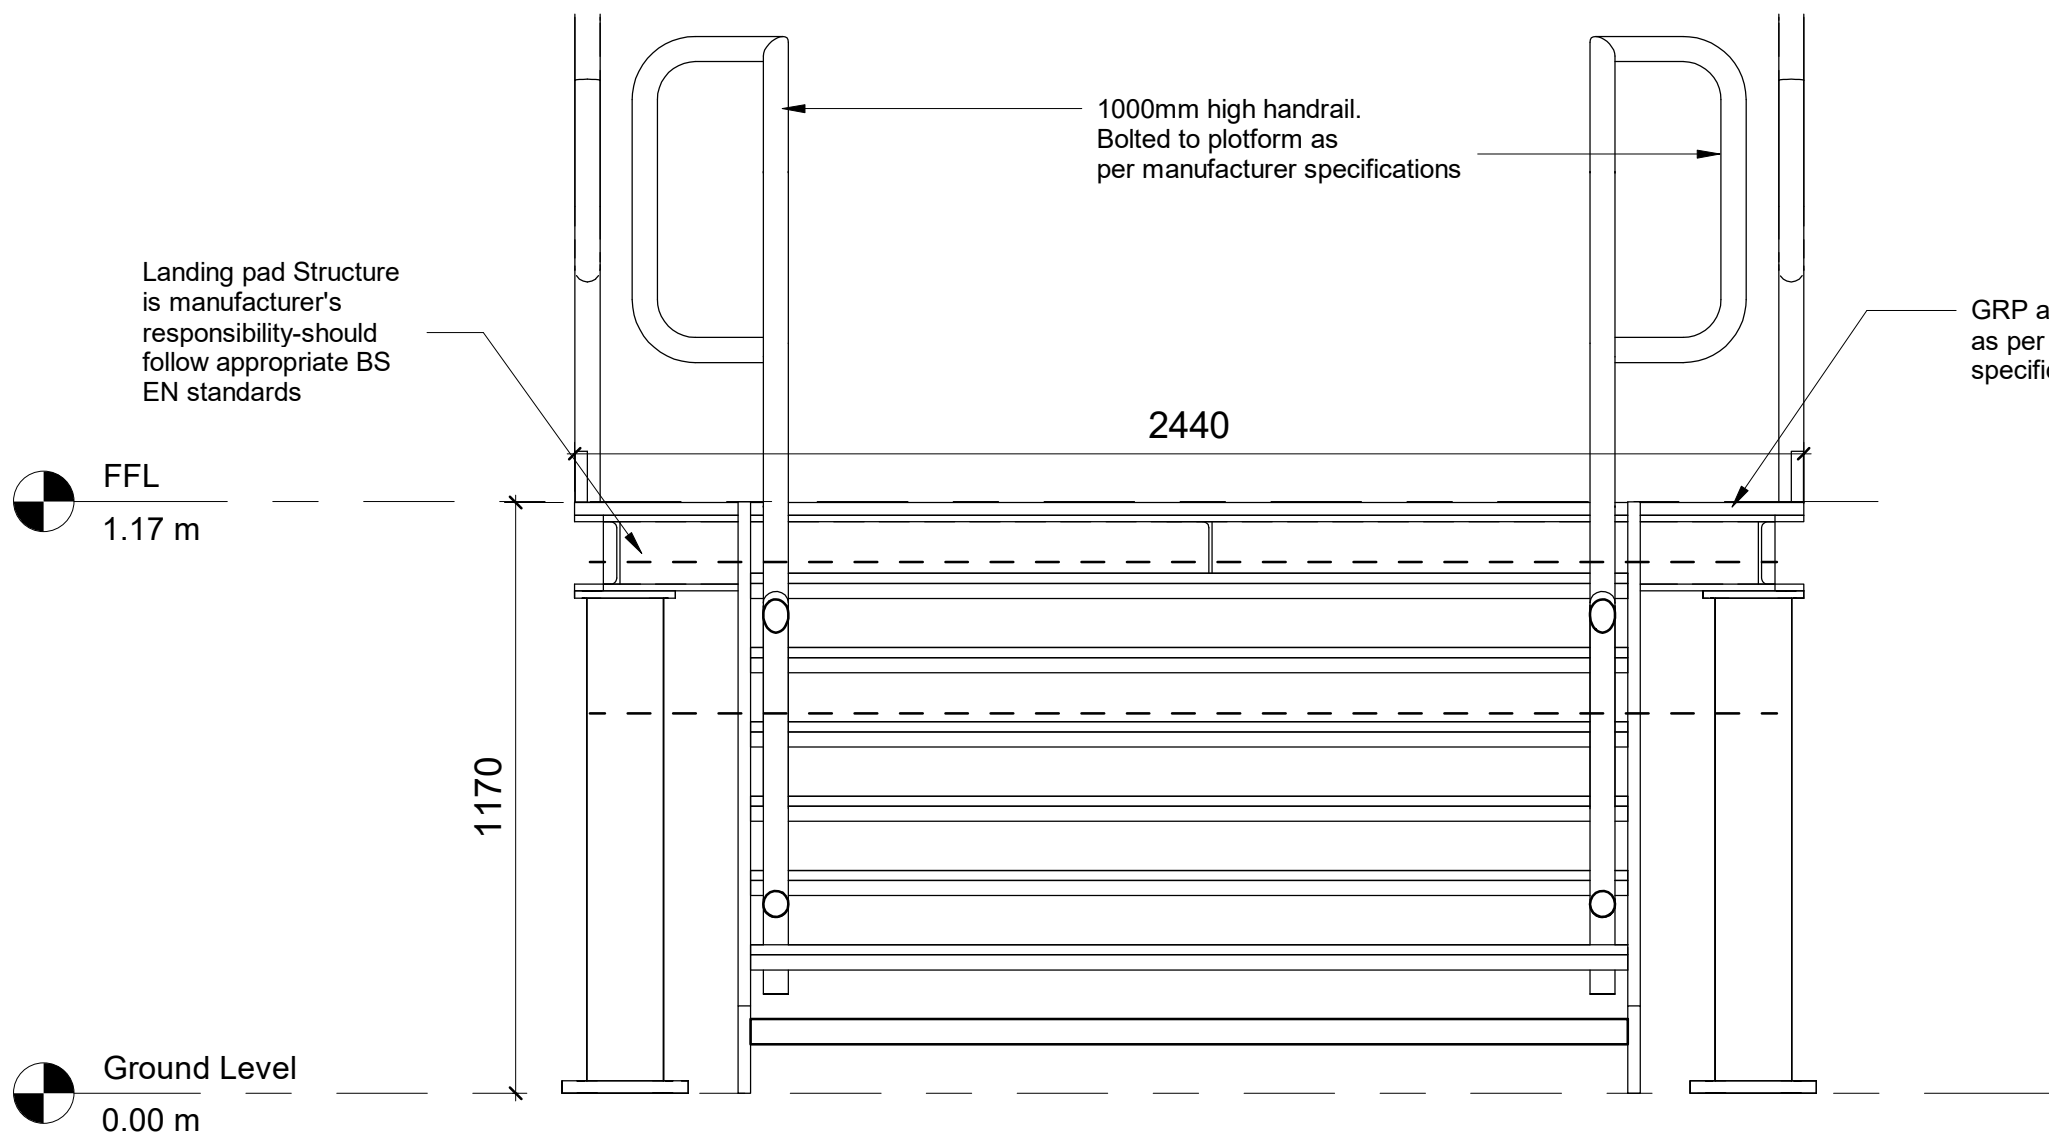

2 Flooring Section 2-Details for Landing Pad 1 & 4
1 : 15

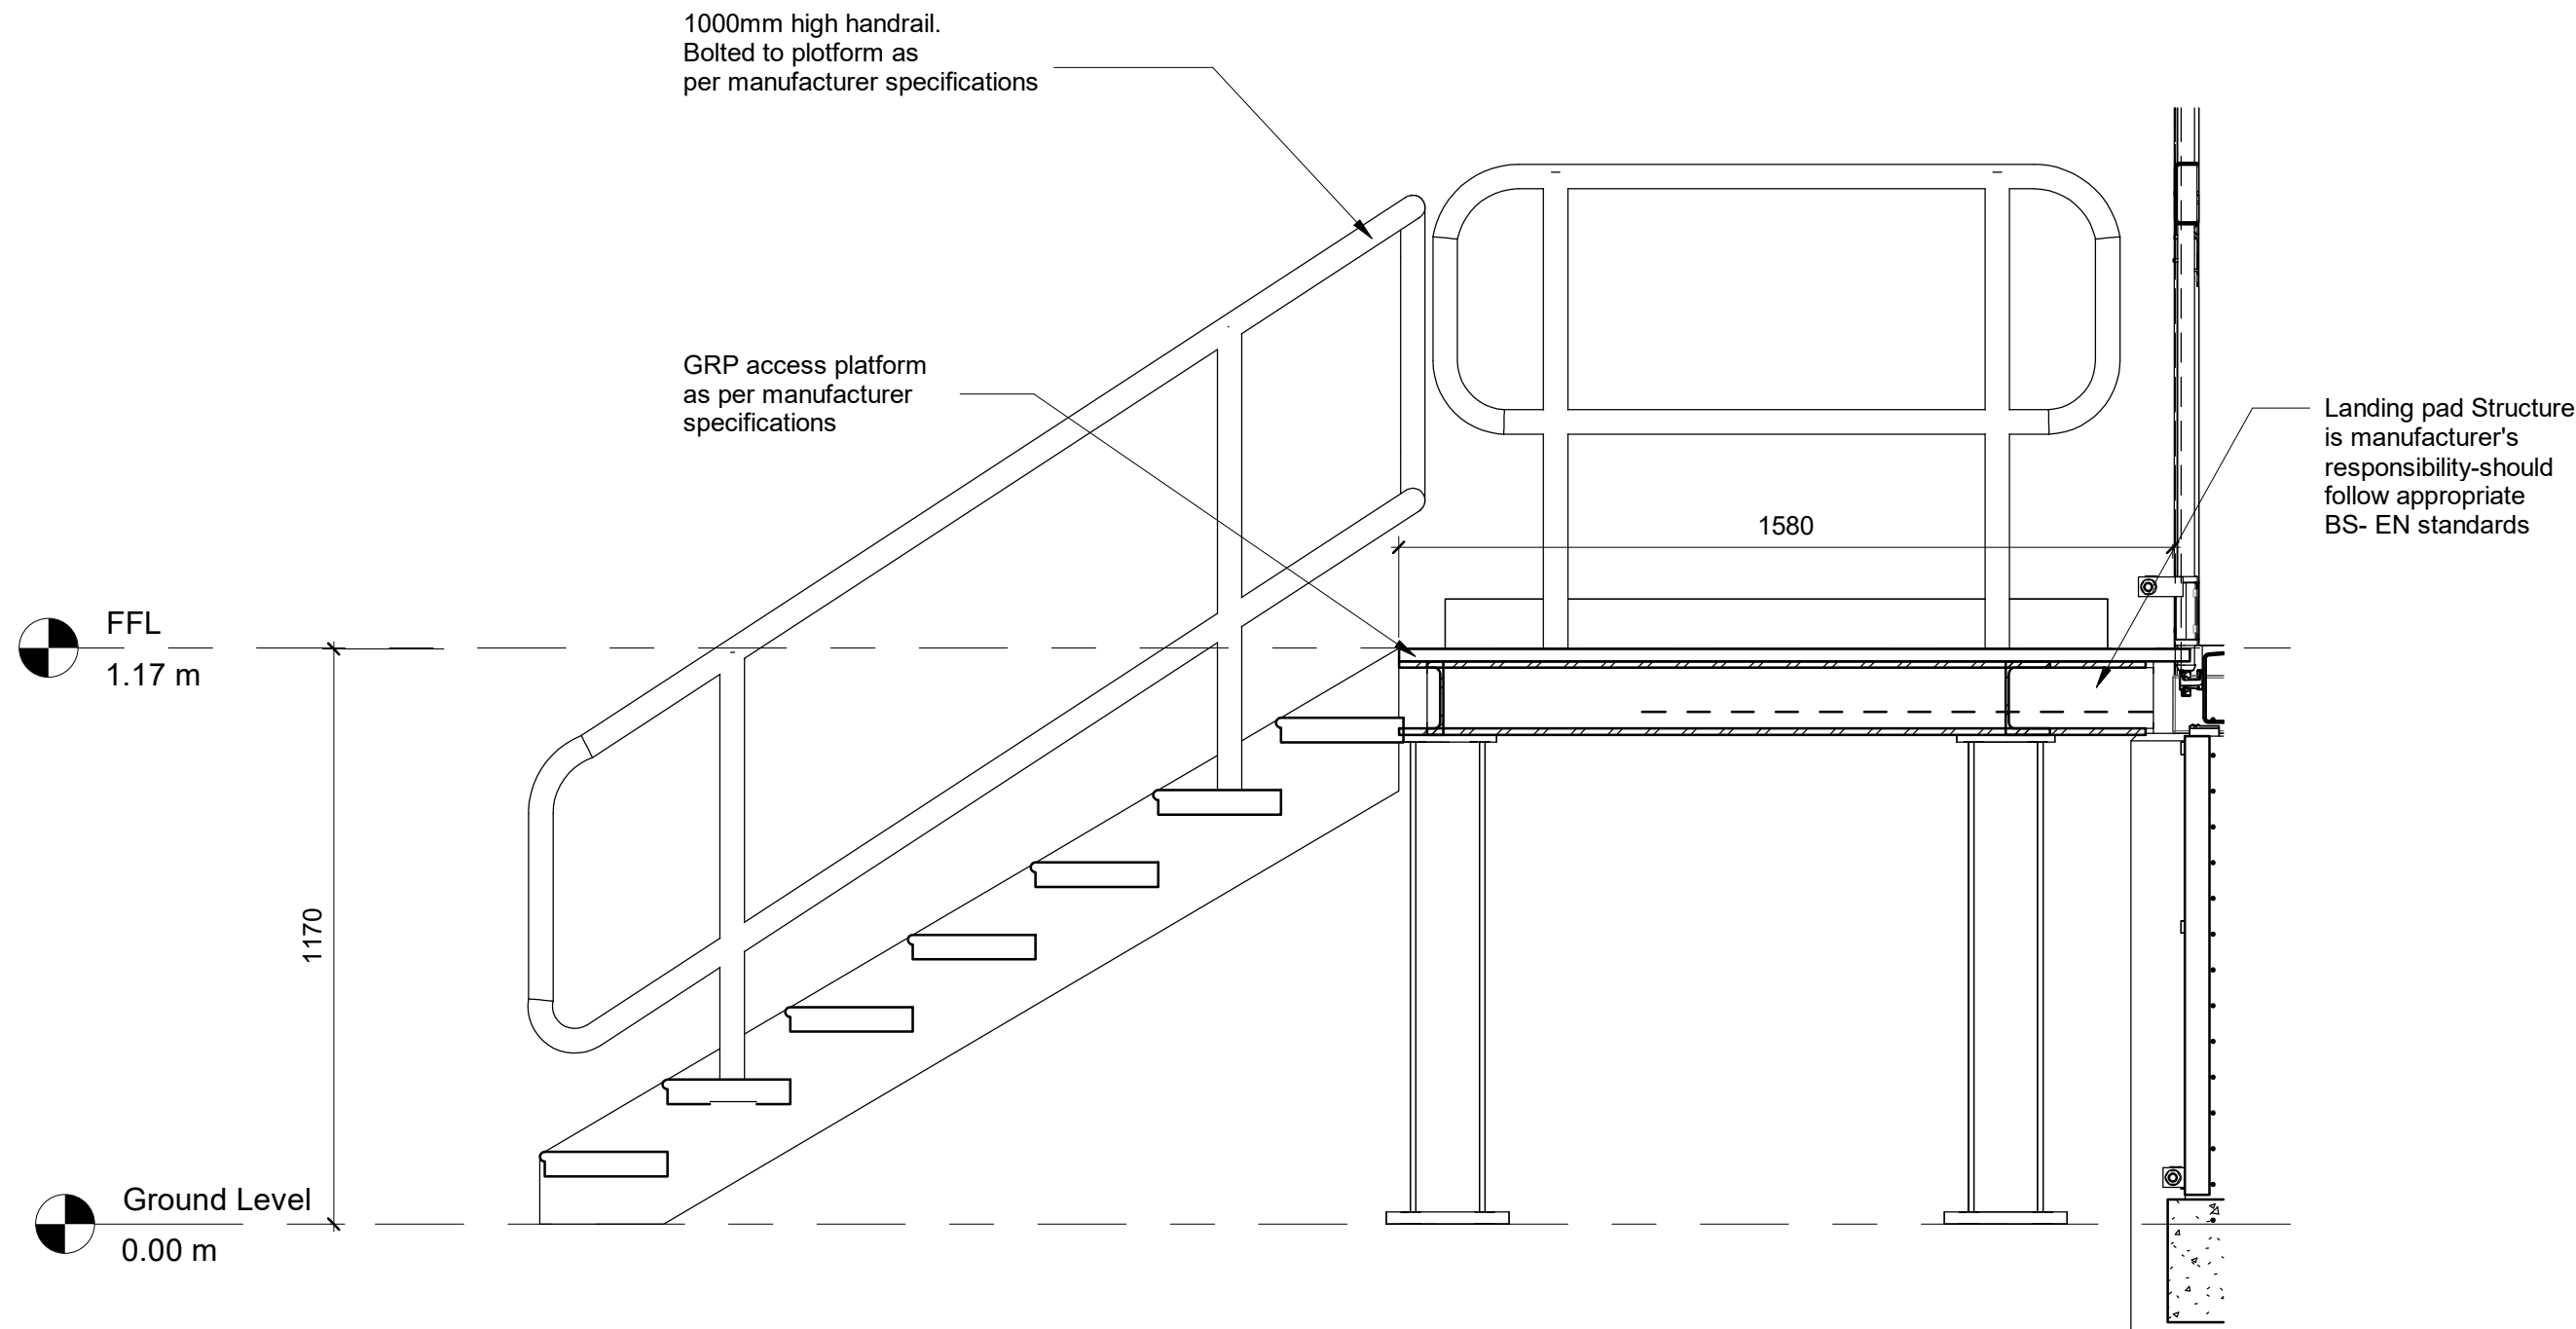

3 Flooring Section 1-Details for Landing Pad 1 & 4
1 : 15

NOTES:

General Notes:

- 1.This drawing is to be read in conjunction with all other relevant Engineers', Architect's and specialists' drawings and specifications.
- 2.Any grid lines, building lines, etc. are to be set out in accordance with the relevant Architect's plan.
- 3.Dimensions are not to be scaled from this drawing, either manually or electronically.
- 4.Any dimensional discrepancies on this drawing are to be referred to the Engineer before the affected work proceeds.

NOTE: The final stair design must be approved by a DNO approved manufacturer

REV00	08.05.2025	Original	PR/VA	AA
Revision Number	Revision Date	Revision Description	Drawn/Checked	Approved By
Revision Schedule				
1:10	0	100mm	200mm	300mm
1:20	0	400mm	600mm	800mm
1:50	0	1m	2m	3m
1:100	0	1m	2m	3m

Do not scale from this drawing

All reasonable care and diligence has been taken in the accuracy & content of this drawing. g2 Energy advises that care is taken if you should scale items from this drawing. g2 Energy should be consulted prior to the re-use of this drawing.

No part of this drawing may be reproduced , transcribed, stored in a retrieval system or transmitted in any form or by any means either electronic, mechanical, photocopying, recording or otherwise without the prior written permission of the copyright owner.

© 2025 Copyright of G2 Energy - A Mitie Business. All Rights Reserved.



A MITIE BUSINESS

Olney Office Park
1 Oster Way, Olney
Buckinghamshire MK46 5FP
United Kingdom

Telephone: 01234 482 482
Email: g2energy@mitie.com
Website: g2energy.co.uk

Project Number:		P04003	
Project Title:		ASTON FLAMVILLE	
Client(s):		ELGIN	
Project Issue Date:		AUG 2025	
Drawn By: PR	Checked By: VA	Approved By: AA	
Drawing Number: P04003-G2E-XX-DR-C-3421		Rev: REV00	
Drawing Name: 40ft Client Container - Landing Pad Reinforcement Details 1 of 2			
Sheet Print Stamp:			
Scale: As indicated @ Paper Size: A1			
Drawing Status:			
PRELIMINARY			

PRELIMINARY