




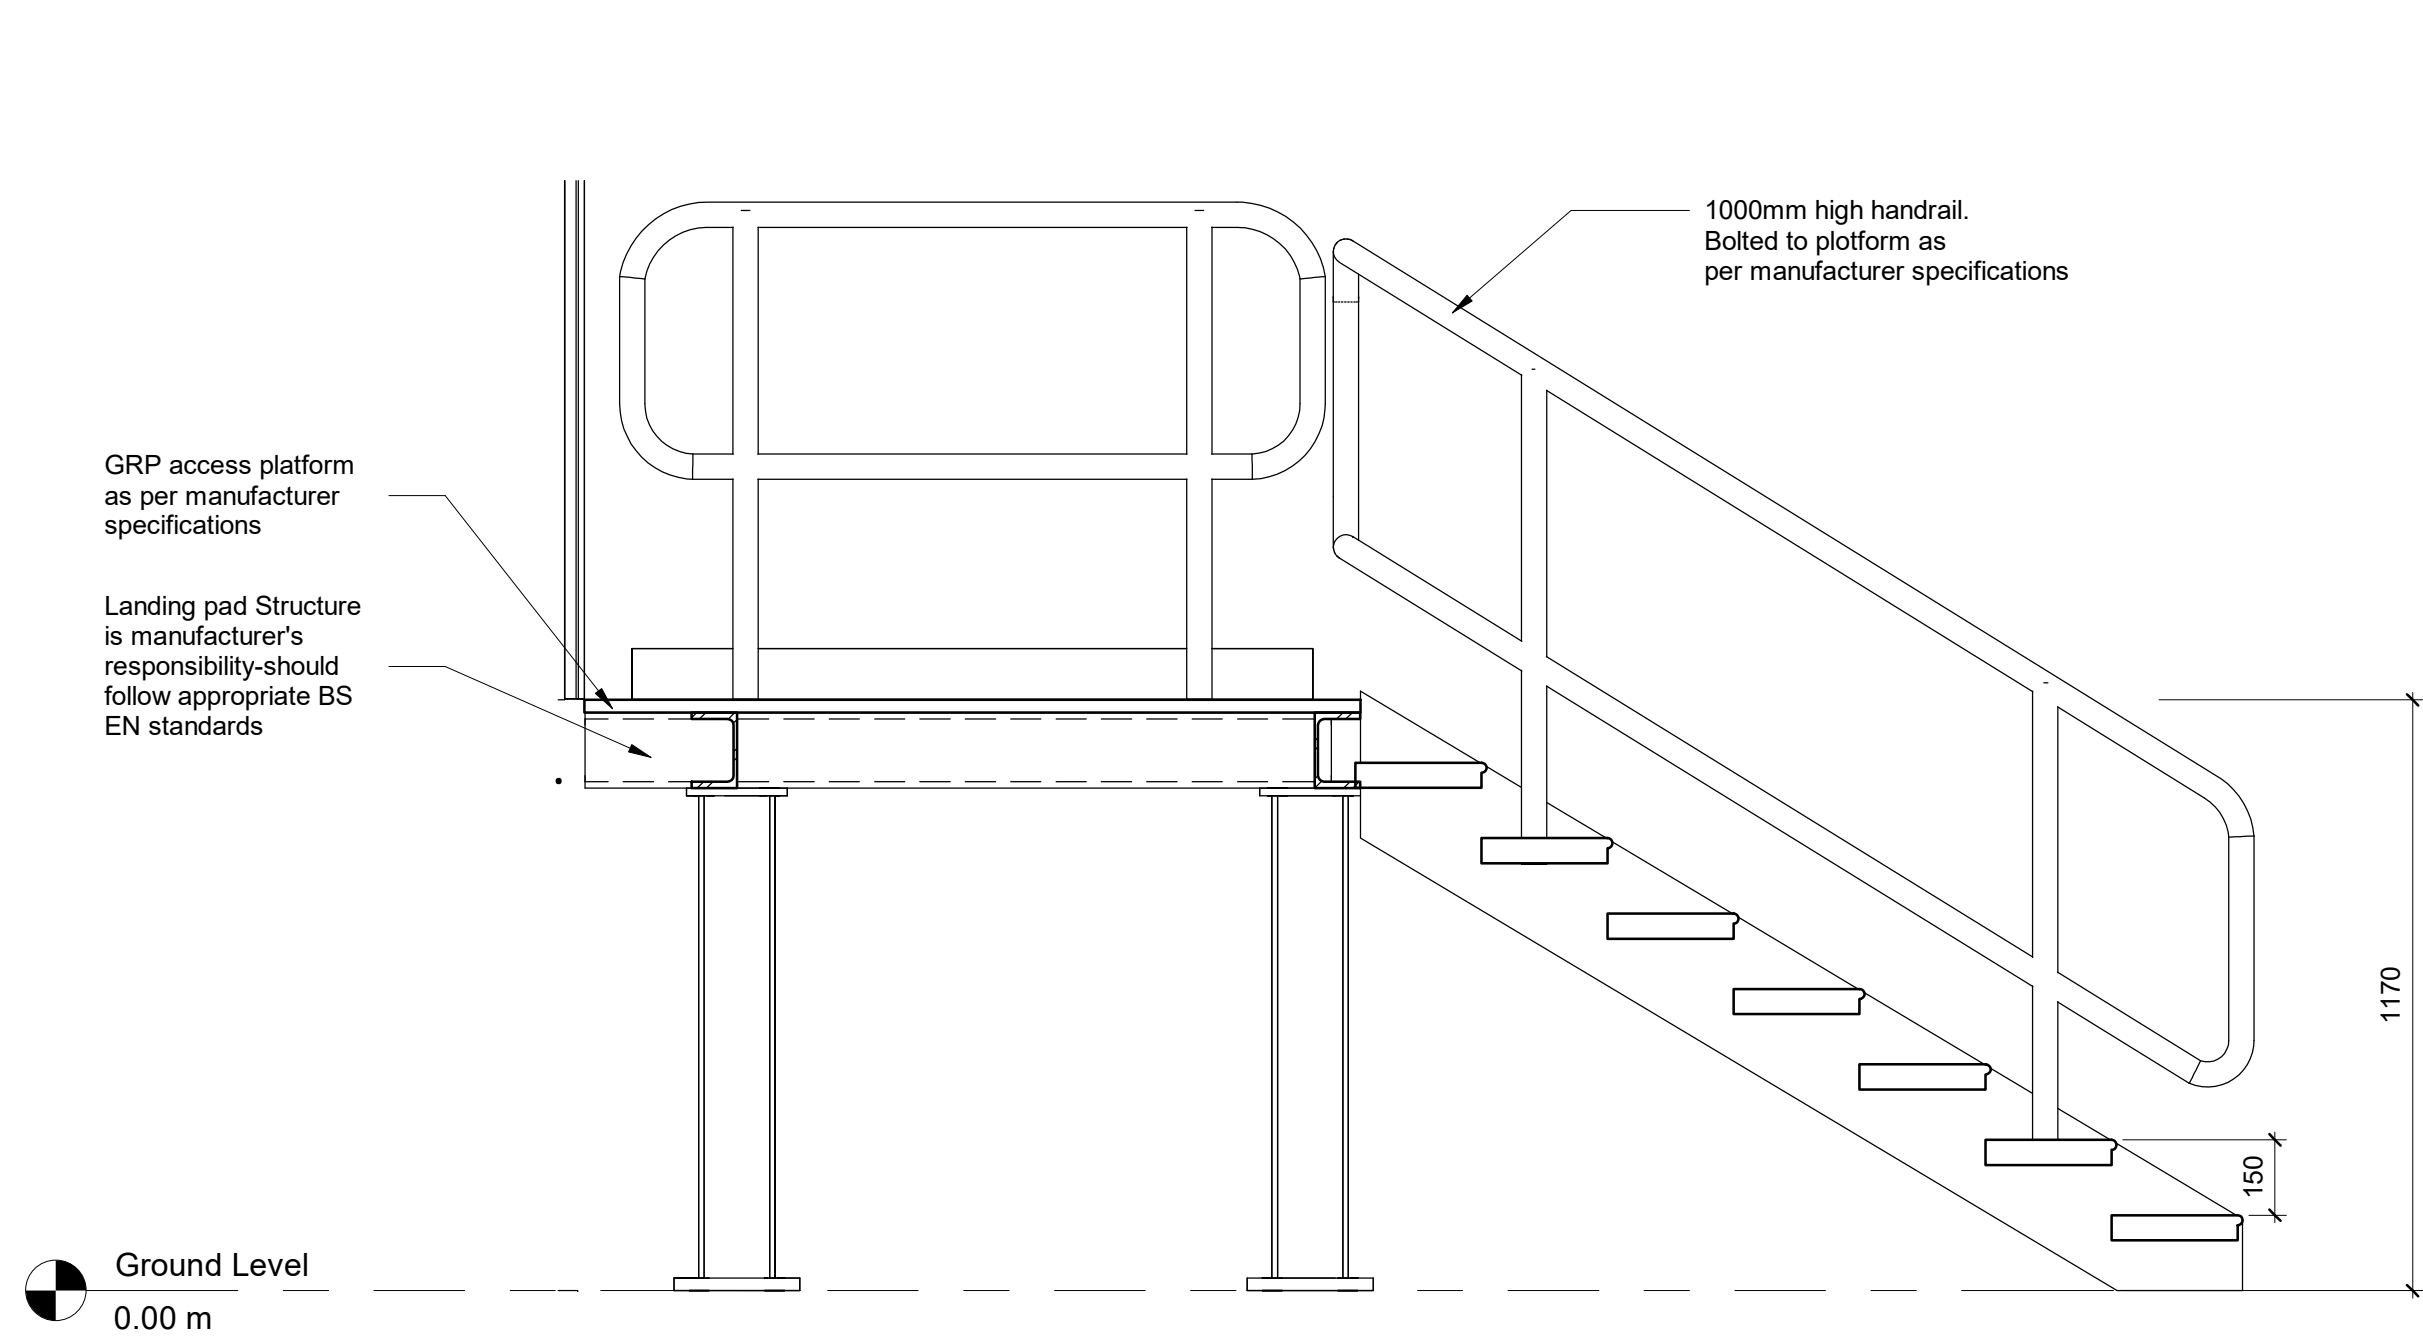

1 Flooring Section 3-Details for Landing Pad 2 & 3
1 : 15

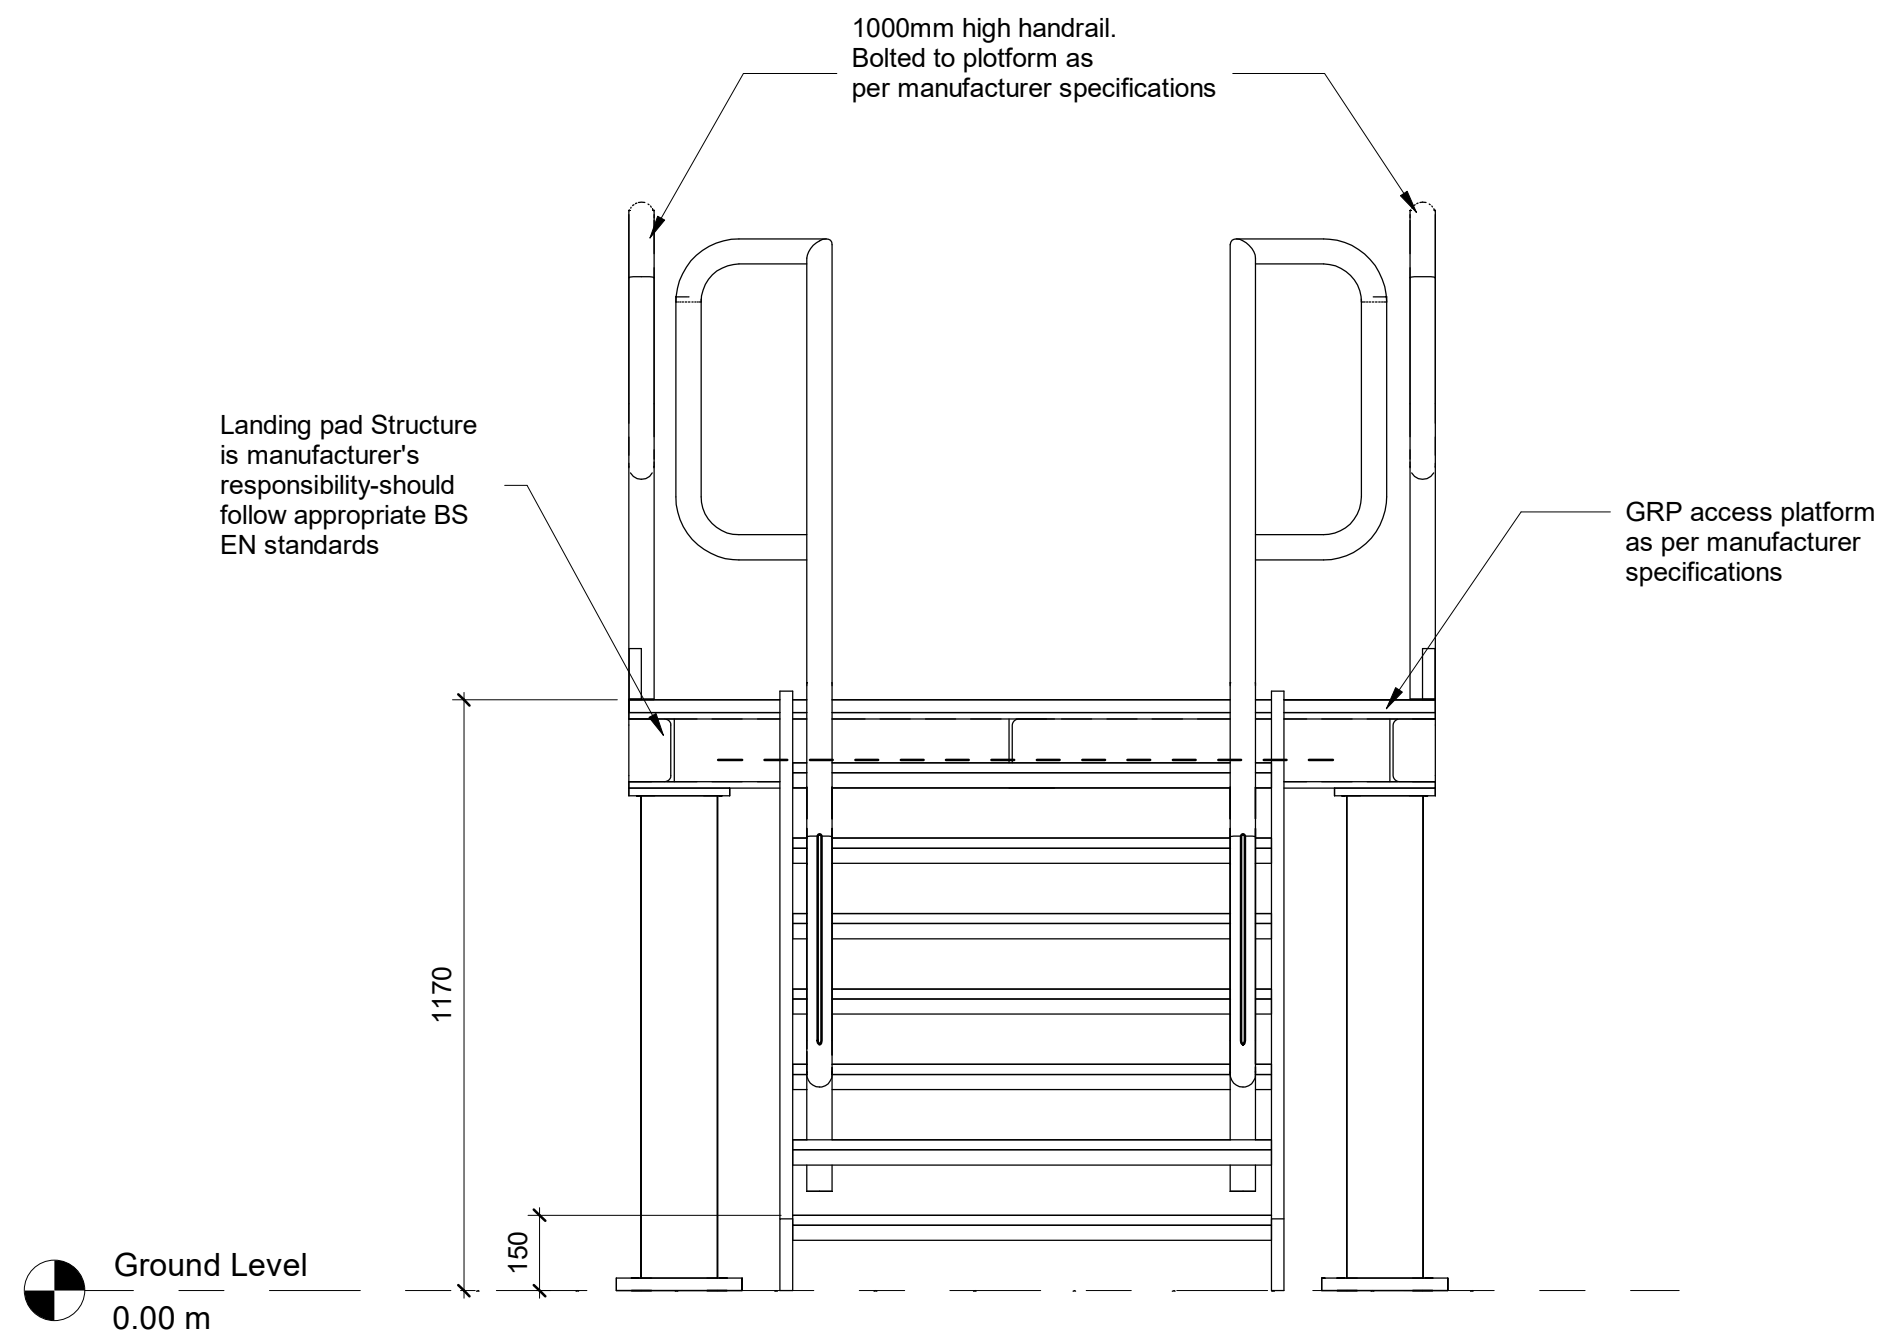

2 Flooring Section 4-Details for Landing Pad 2 & 3
1 : 15

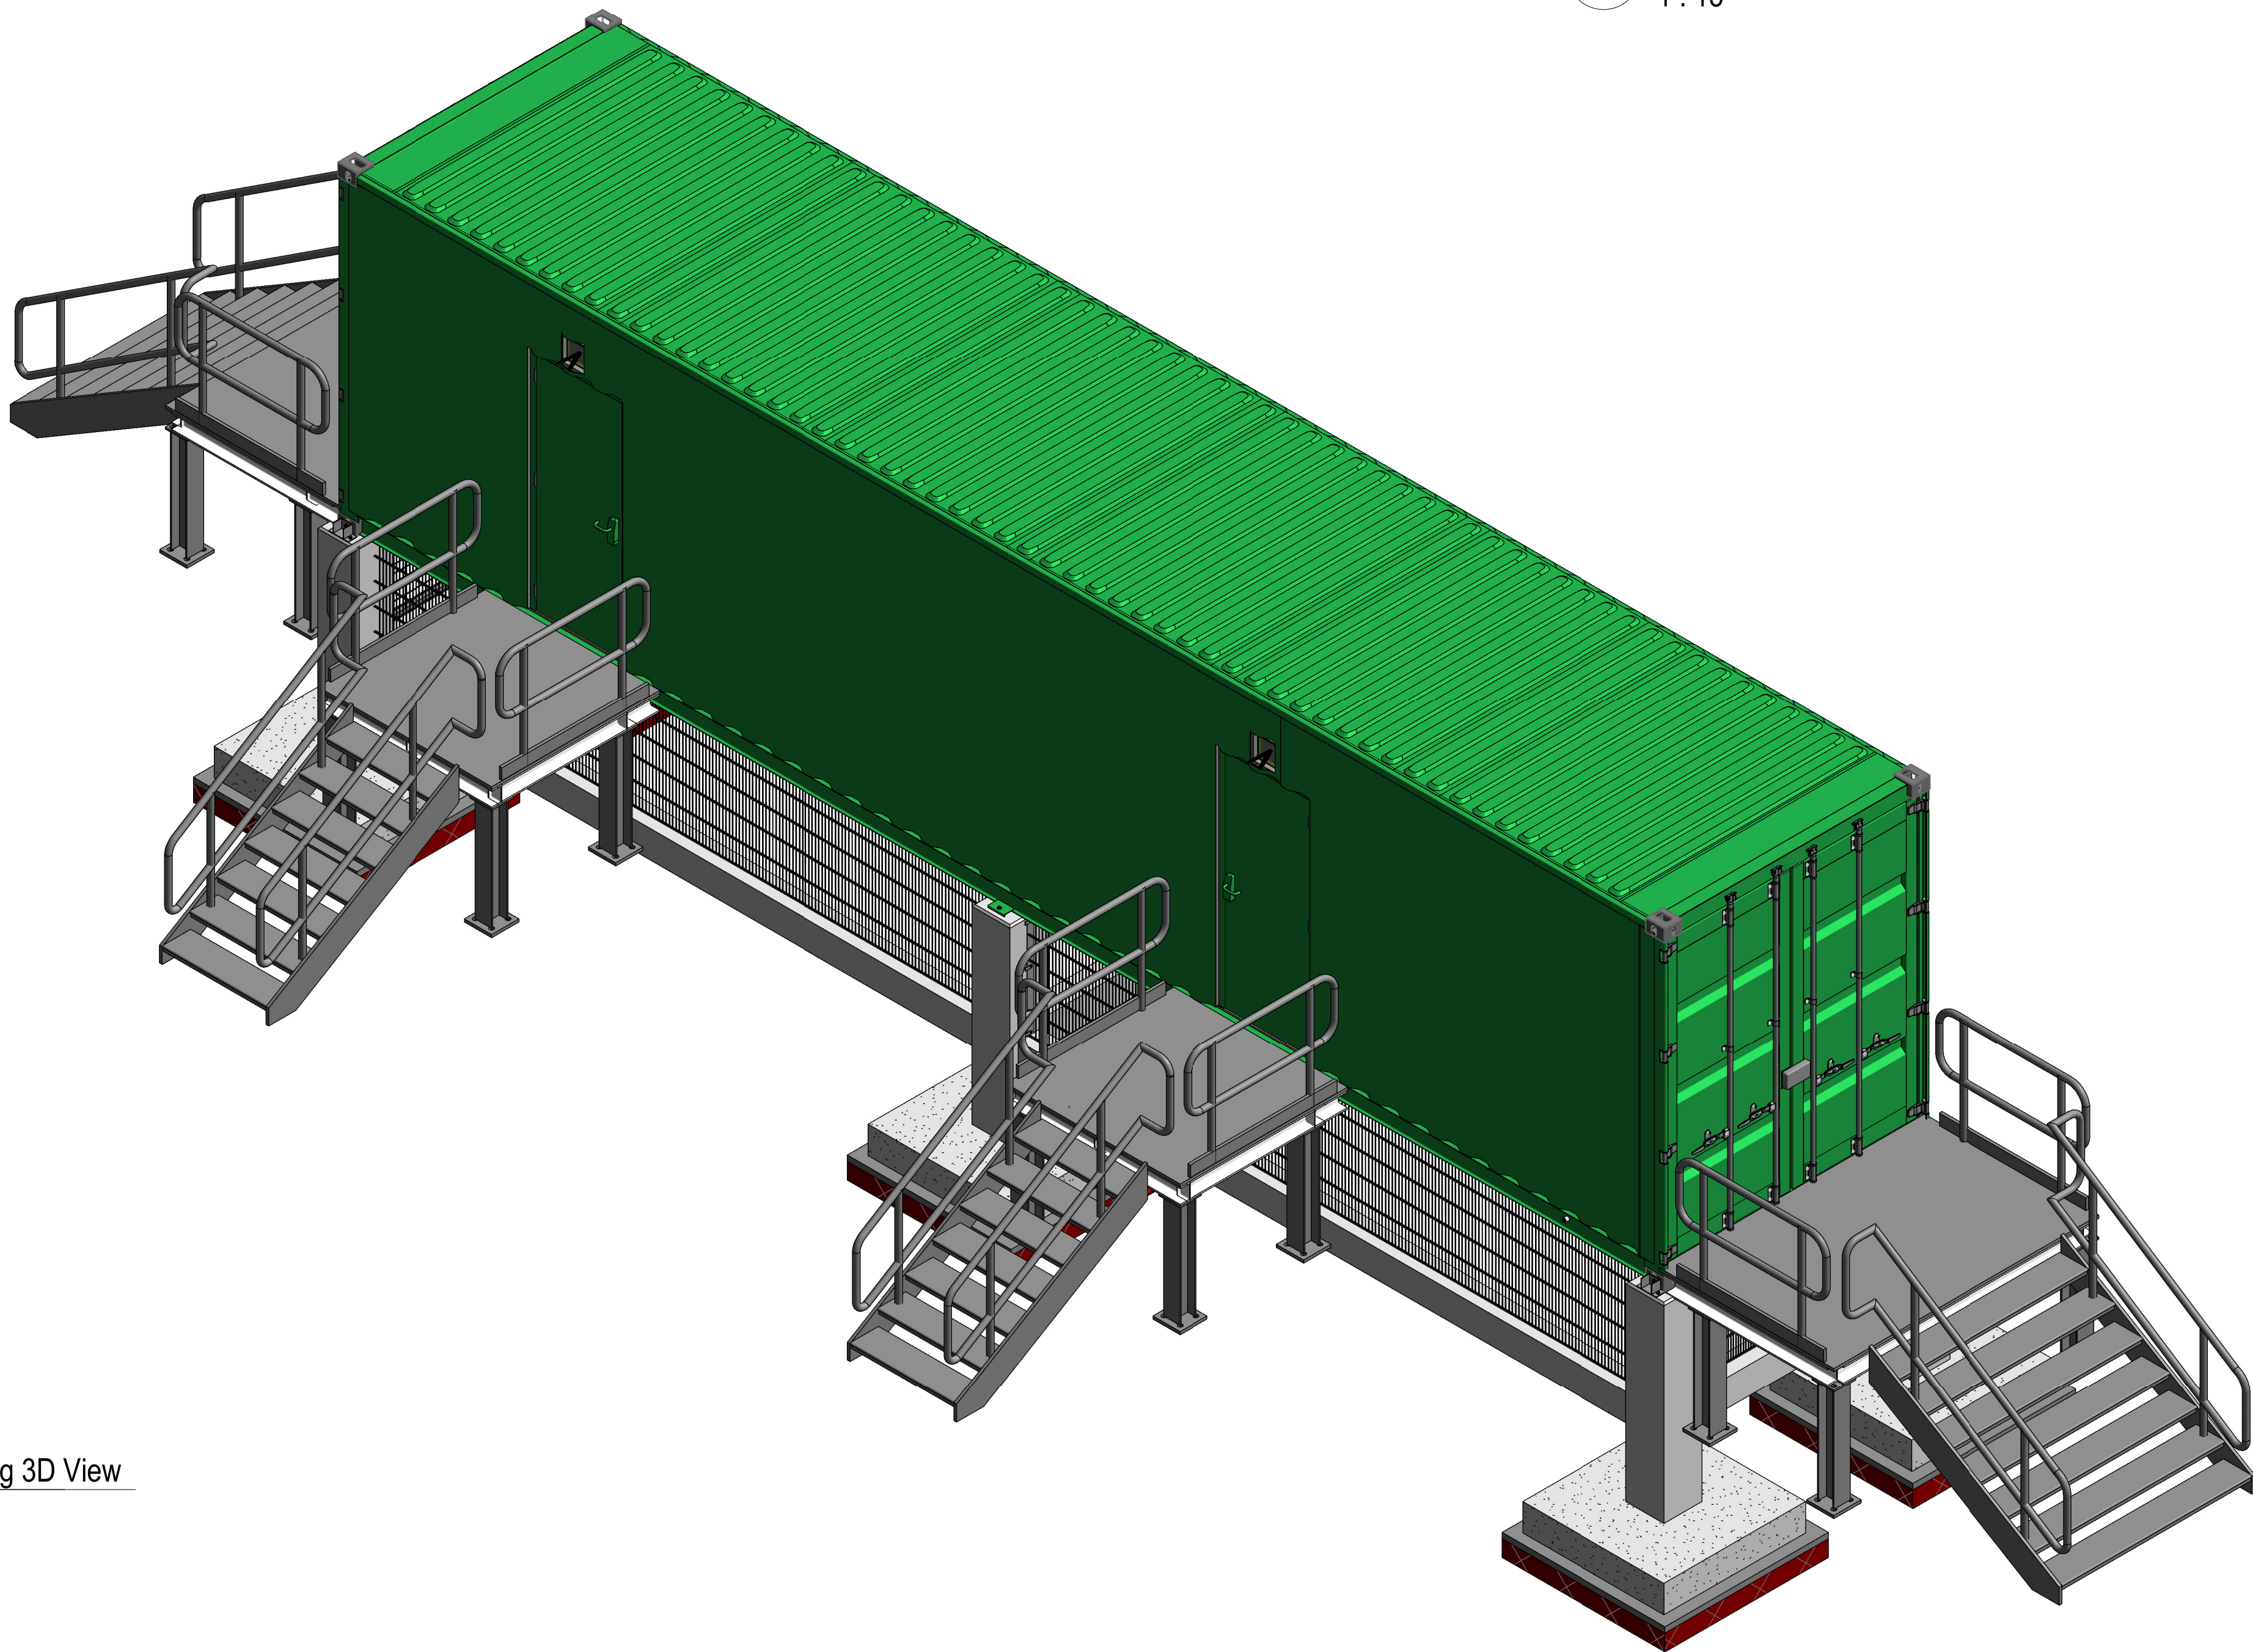

3 Landing 3D View

NOTES:

General Notes:

- 1.This drawing is to be read in conjunction with all other relevant Engineers', Architect's and specialists' drawings and specifications.
- 2.Any grid lines, building lines, etc. are to be set out in accordance with the relevant Architect's plan.
- 3.Dimensions are not to be scaled from this drawing, either manually or electronically.
- 4.Any dimensional discrepancies on this drawing are to be referred to the Engineer before the affected work proceeds.

Revision Number	Revision Date	Revision Description	PR/VA Drawn/Checked	AA Approved By
-----------------	---------------	----------------------	---------------------	----------------

Revision Schedule				
1:10	0	100mm	200mm	300mm
1:20	0	400mm	600mm	800mm
1:50	0	1m	2m	3m
1:100	0	4m	6m	8m

Do not scale from this drawing

All reasonable care and diligence has been taken in the accuracy & content of this drawing. g2 Energy advises that care is taken if you should scale items from this drawing. g2 Energy should be consulted prior to the re-use of this drawing.

No part of this drawing may be reproduced, transcribed, stored in a retrieval system or transmitted in any form or by any means either electronic, mechanical, photocopying, recording or otherwise without the prior written permission of the copyright owner.

© 2025 Copyright of G2 Energy - A Mitie Business. All Rights Reserved.



A MITIE BUSINESS

Oiney Office Park
1 Oster Way, Oiney
Buckinghamshire MK46 5FP
United Kingdom

Telephone: 01234 482 482
Email: g2energy@mitie.com
Website: g2energy.co.uk

Project Number:		P04003			
Project Title:		ASTON FLAMVILLE			
Client(s):		ELGIN			
Project Issue Date:		AUG 2025			
Drawn By:	PR	Checked By:	VA		
Approved By:		AA			
Drawing Number:		Rev:			
P04003-G2E-XX-DR-C-3422		REV00			
Drawing Name:					
40ft Client Container - Landing Pad Reinforcement Details 2 of 2					
Sheet Print Stamp:					
Scale: 1 : 15 @ Paper Size: A1					
Drawing Status:					
PRELIMINARY					