




Front 3D View

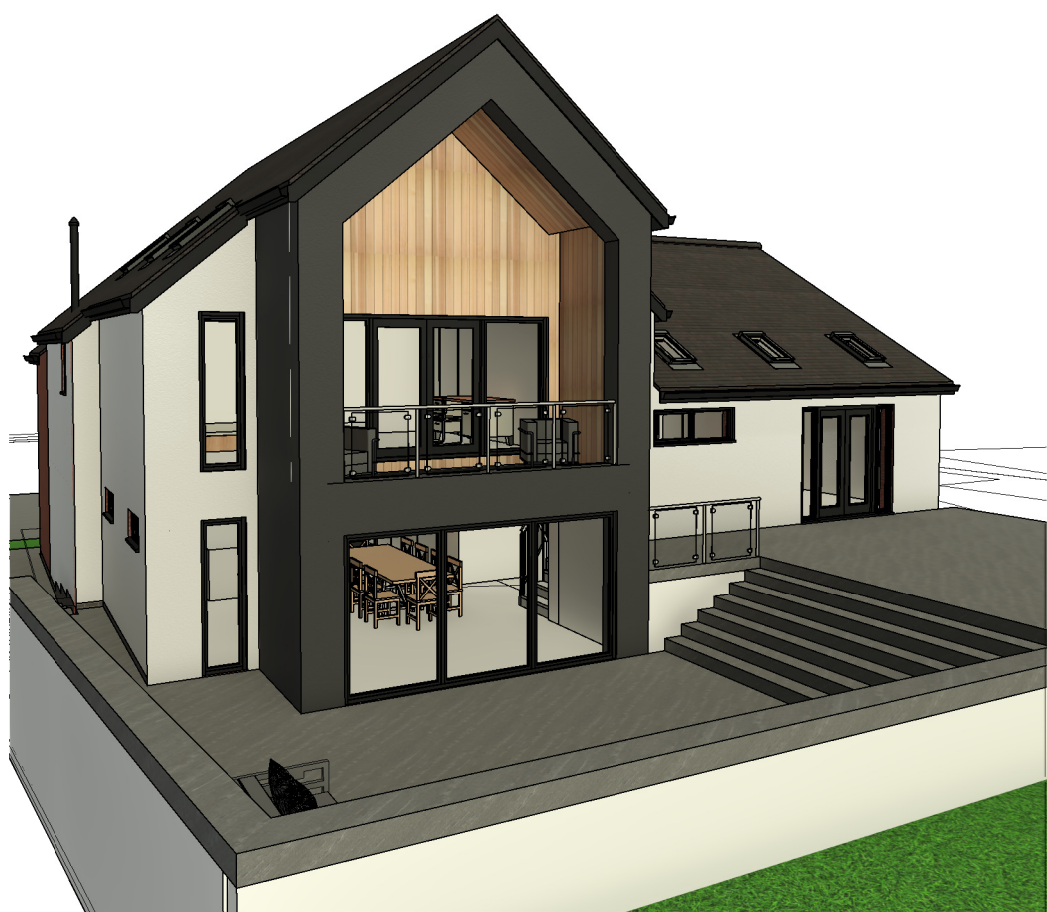

Rear 3D View



Side Elevation




Rear Elevation



Front Elevation




Side Elevation

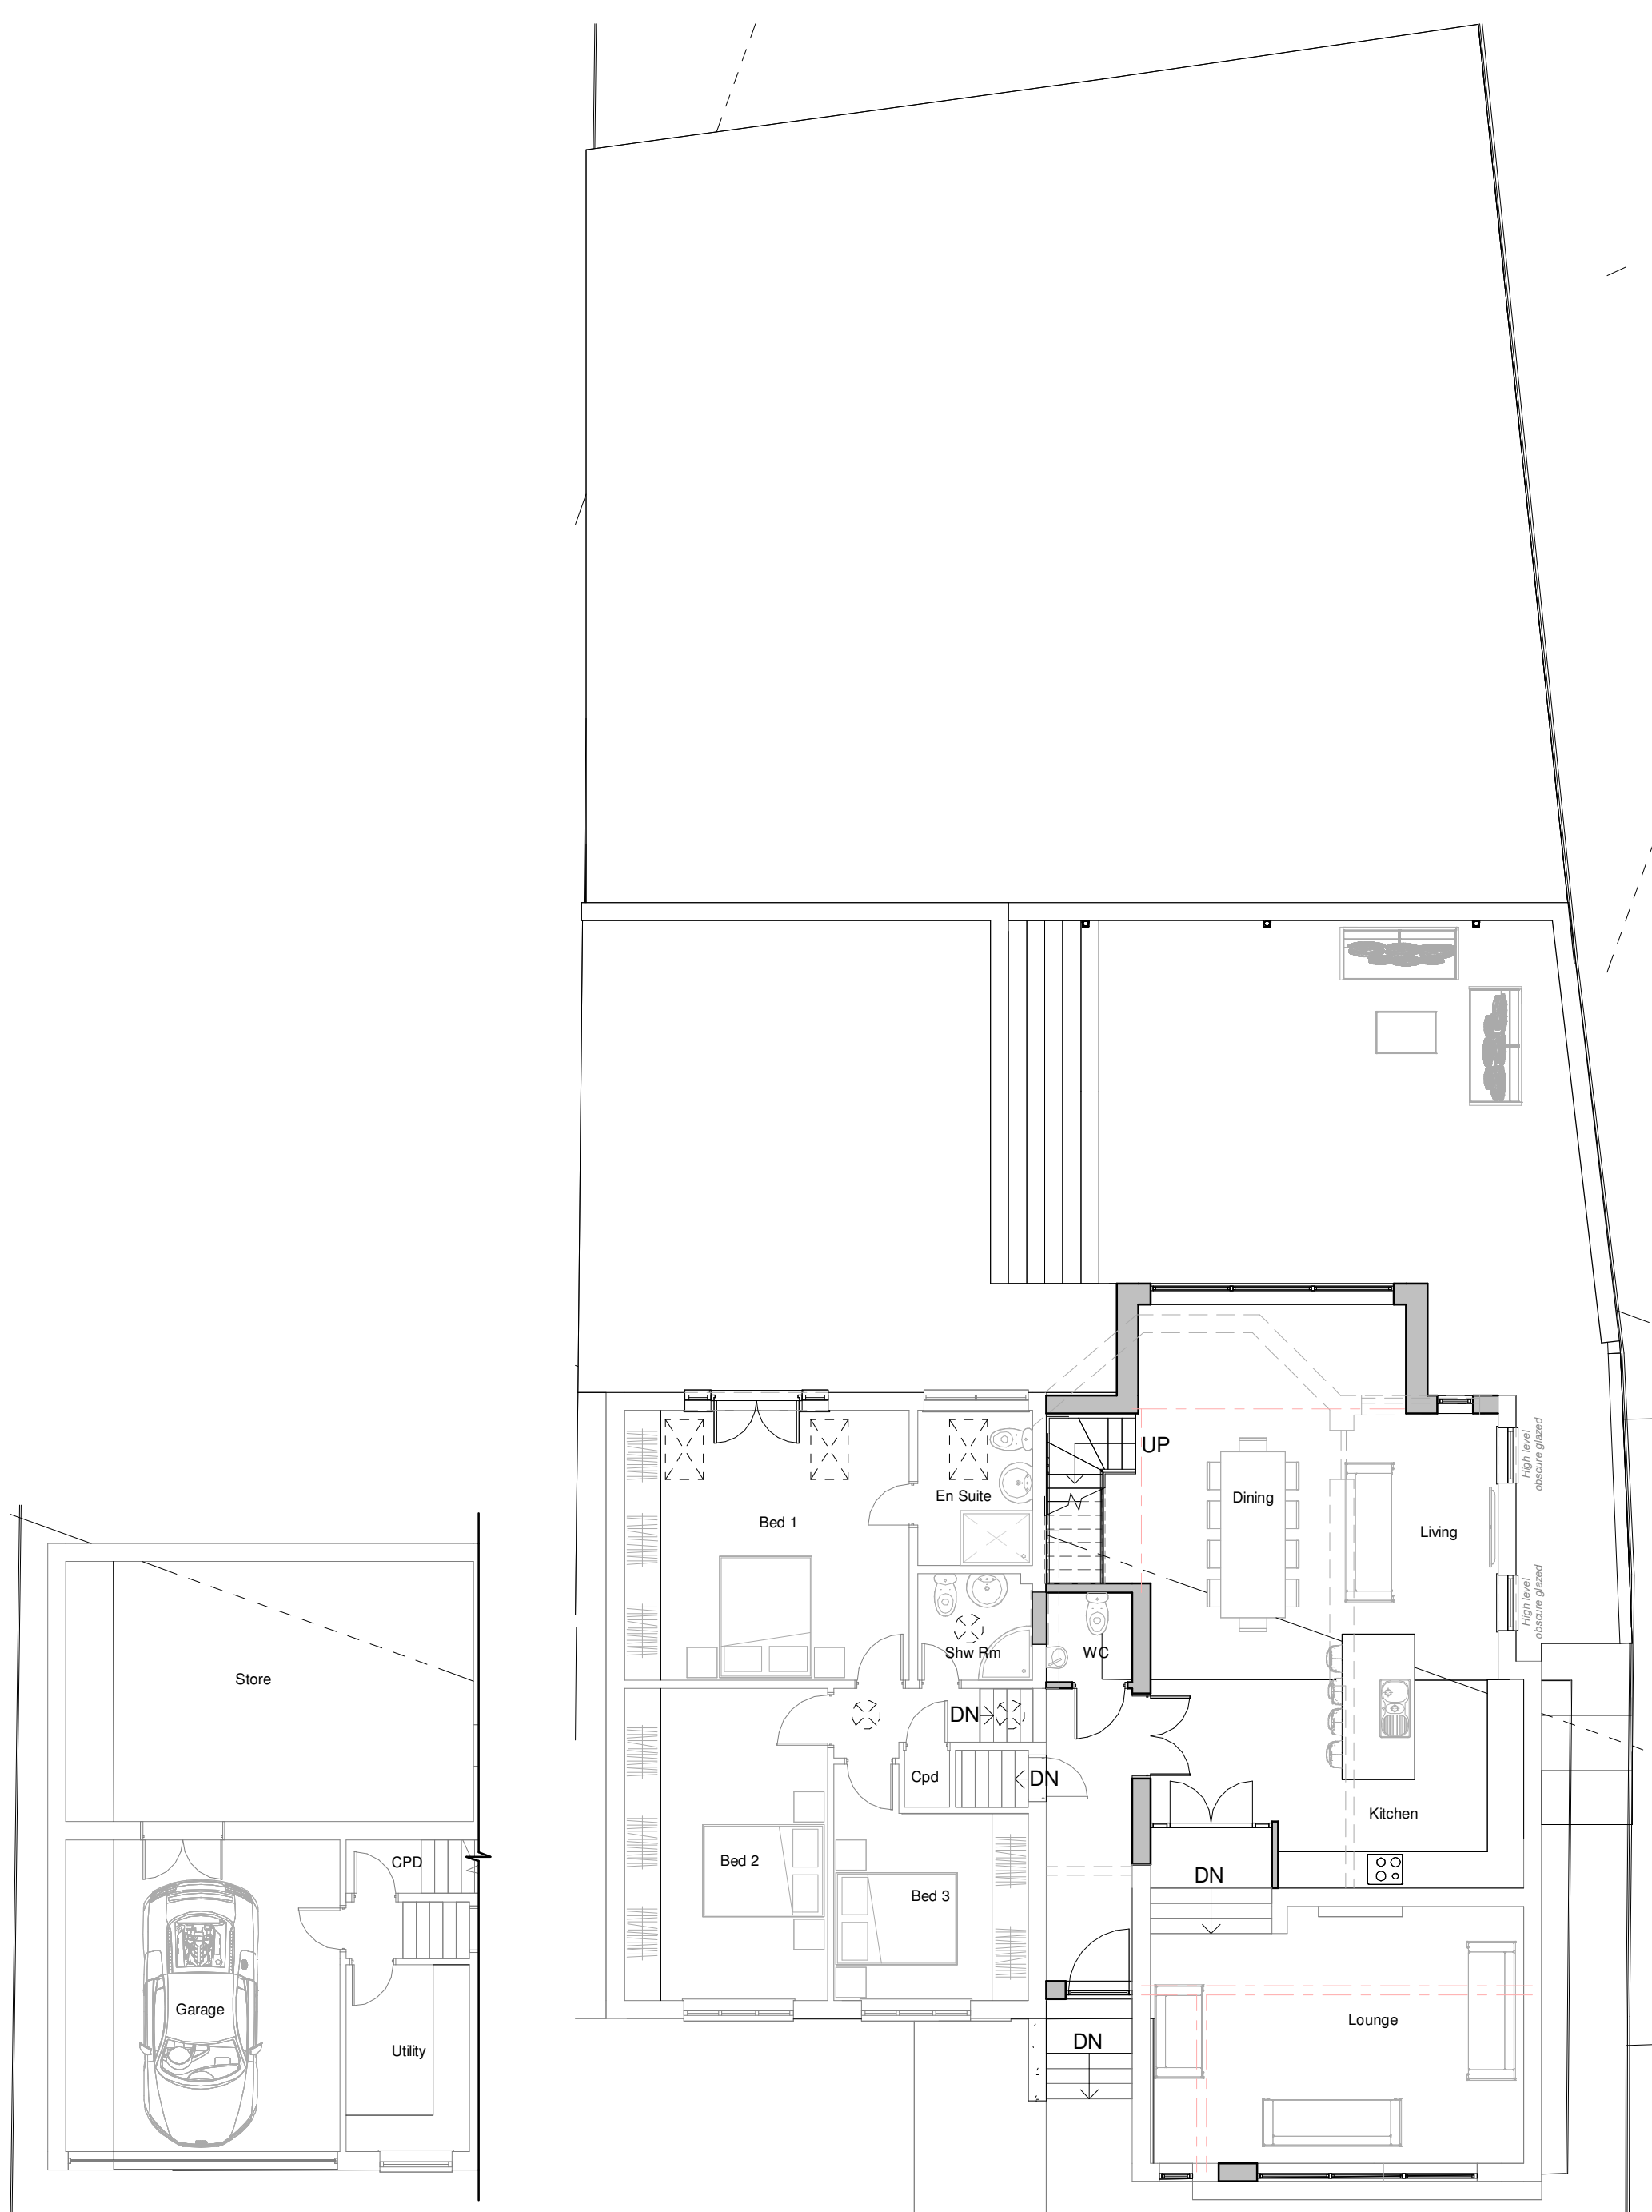

Lower Ground Floor Plan

Ground Floor Plan

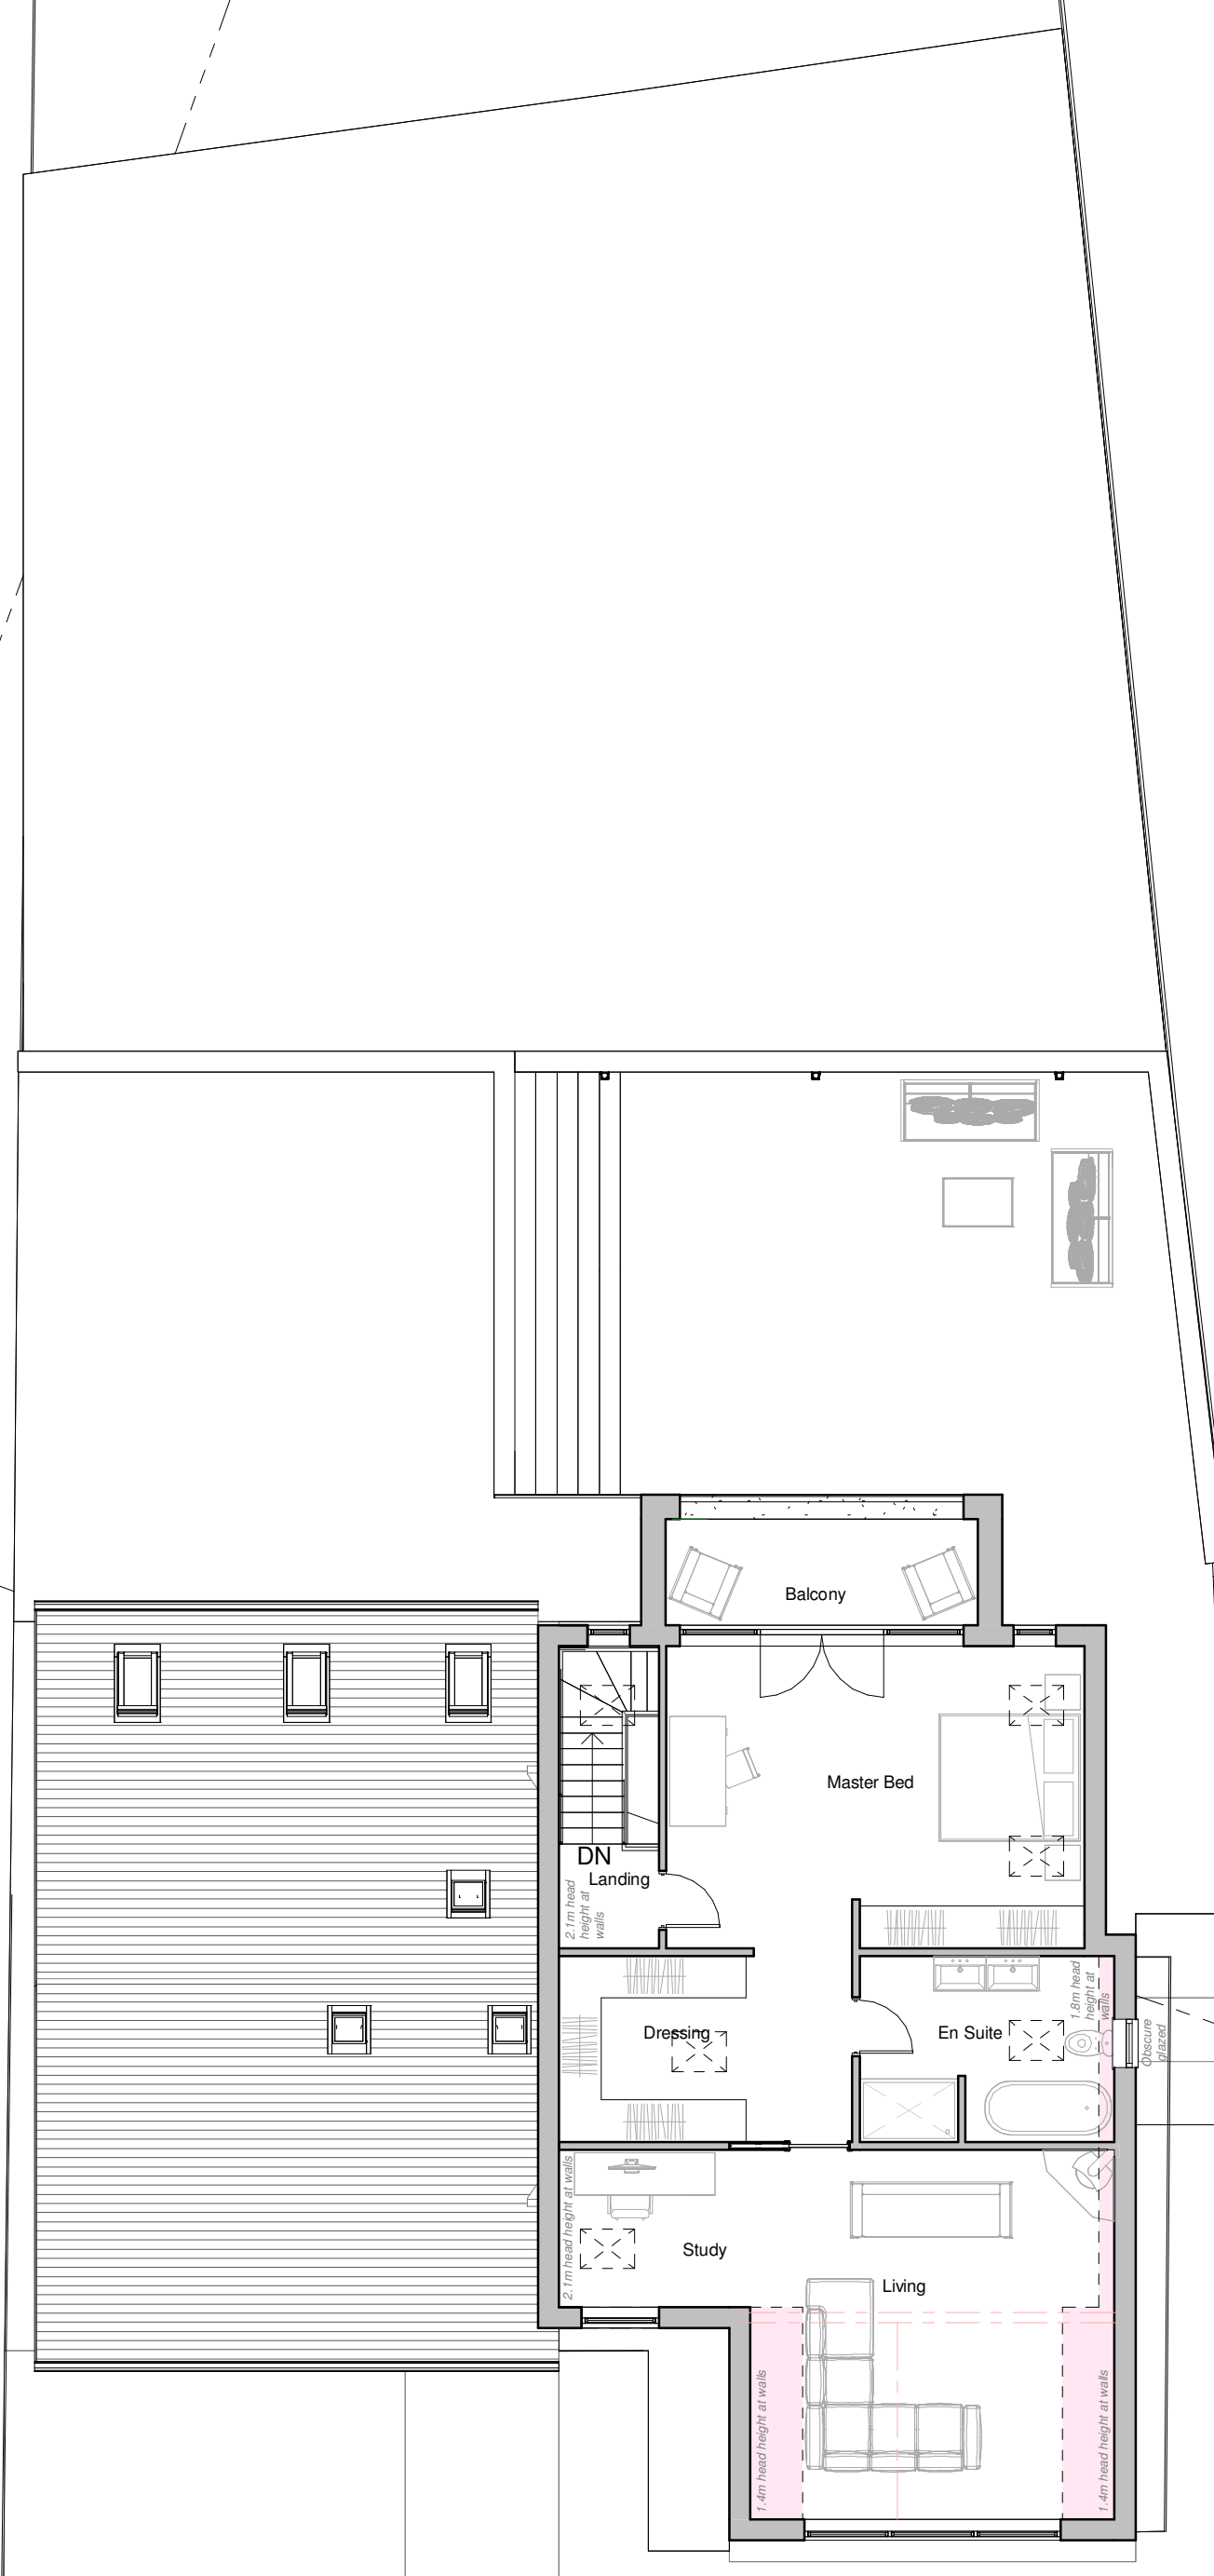

First Floor Plan

hayward
ARCHITECTS LTD

19 Station Road
Hinckley
Leicestershire
LE10 1AW

Tel: 01455 635 665
Fax: 01455 618 971
www.hayward-architects.co.uk

Client R Parker		
Project Title Extensions and Alterations Barton Road Market Bosworth		
Drawing Title Proposed - Scheme 06		
Scale 1:100	Date Nov/2025	Sheet A1
Author MO	Checked by LJW	
Job No. 23/64	Drawing No. 19B	
Status Planning		

THE COPYRIGHT OF THIS DRAWING IS VESTED IN HAYWARD ARCHITECTS LTD. REPRODUCTION IN ANY FORM, EITHER IN WHOLE OR IN PART IS FORBIDDEN WITHOUT THE PRIOR WRITTEN PERMISSION OF THE COPYRIGHT HOLDER. DO NOT SCALE FROM DRAWING AND ONLY FIGURED DIMENSIONS ARE TO BE USED.

0m 2m 4m 6m 8m 10m
SCALE 1:100 @ A1