


BLOCK/SITE PLAN
 AREA 130m x 130m A3
 SCALE 1:500
 CENTRE COORDINATES: 445780, 297388

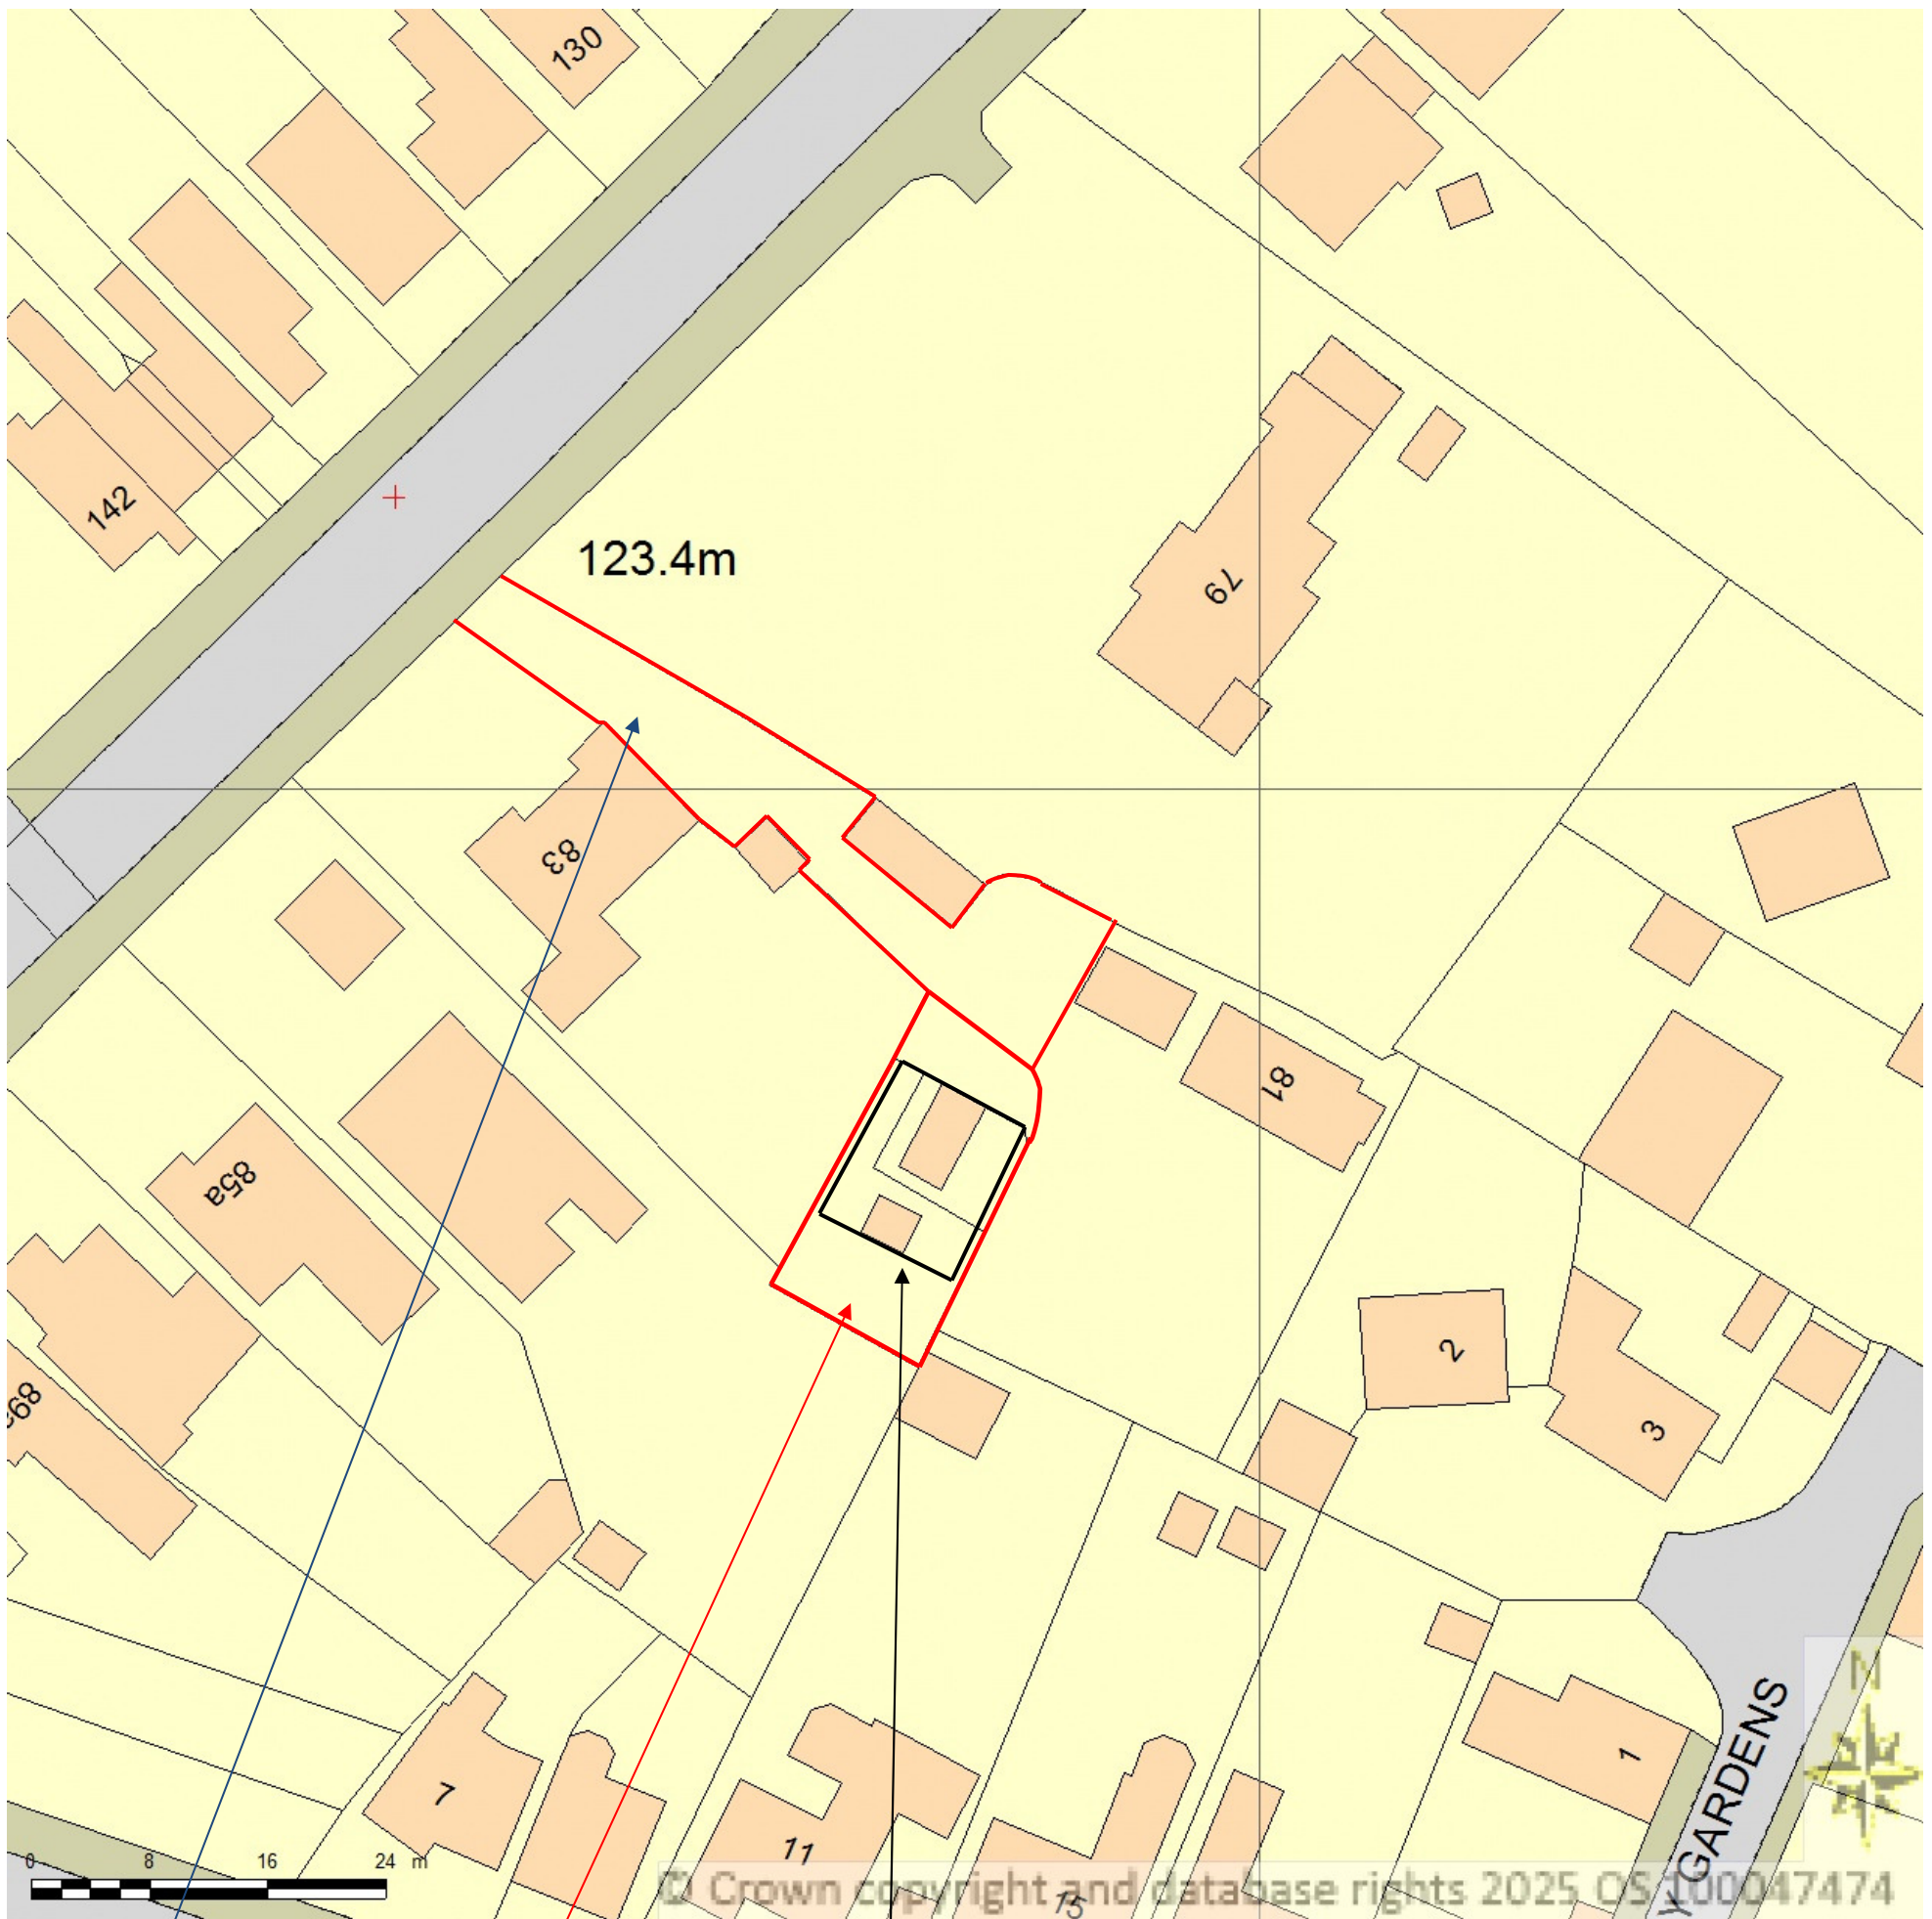

Application site as shown in RED & Proposed Building outlined in Black
 Vehicle access from main road



Supplied by Streetwise Maps Ltd
www.streetwise.net
 Licence No: 100047474
 12/03/2025 10:39:36