




Side Elevation

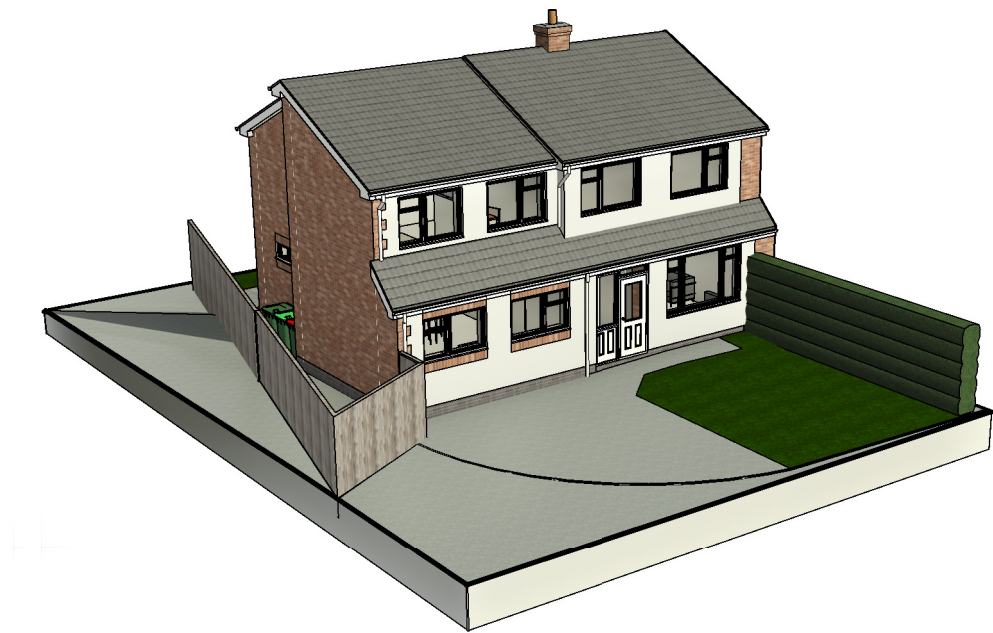

Aerial 3D View



Front 3D View




Front Elevation




Rear Elevation



Rear 3D View

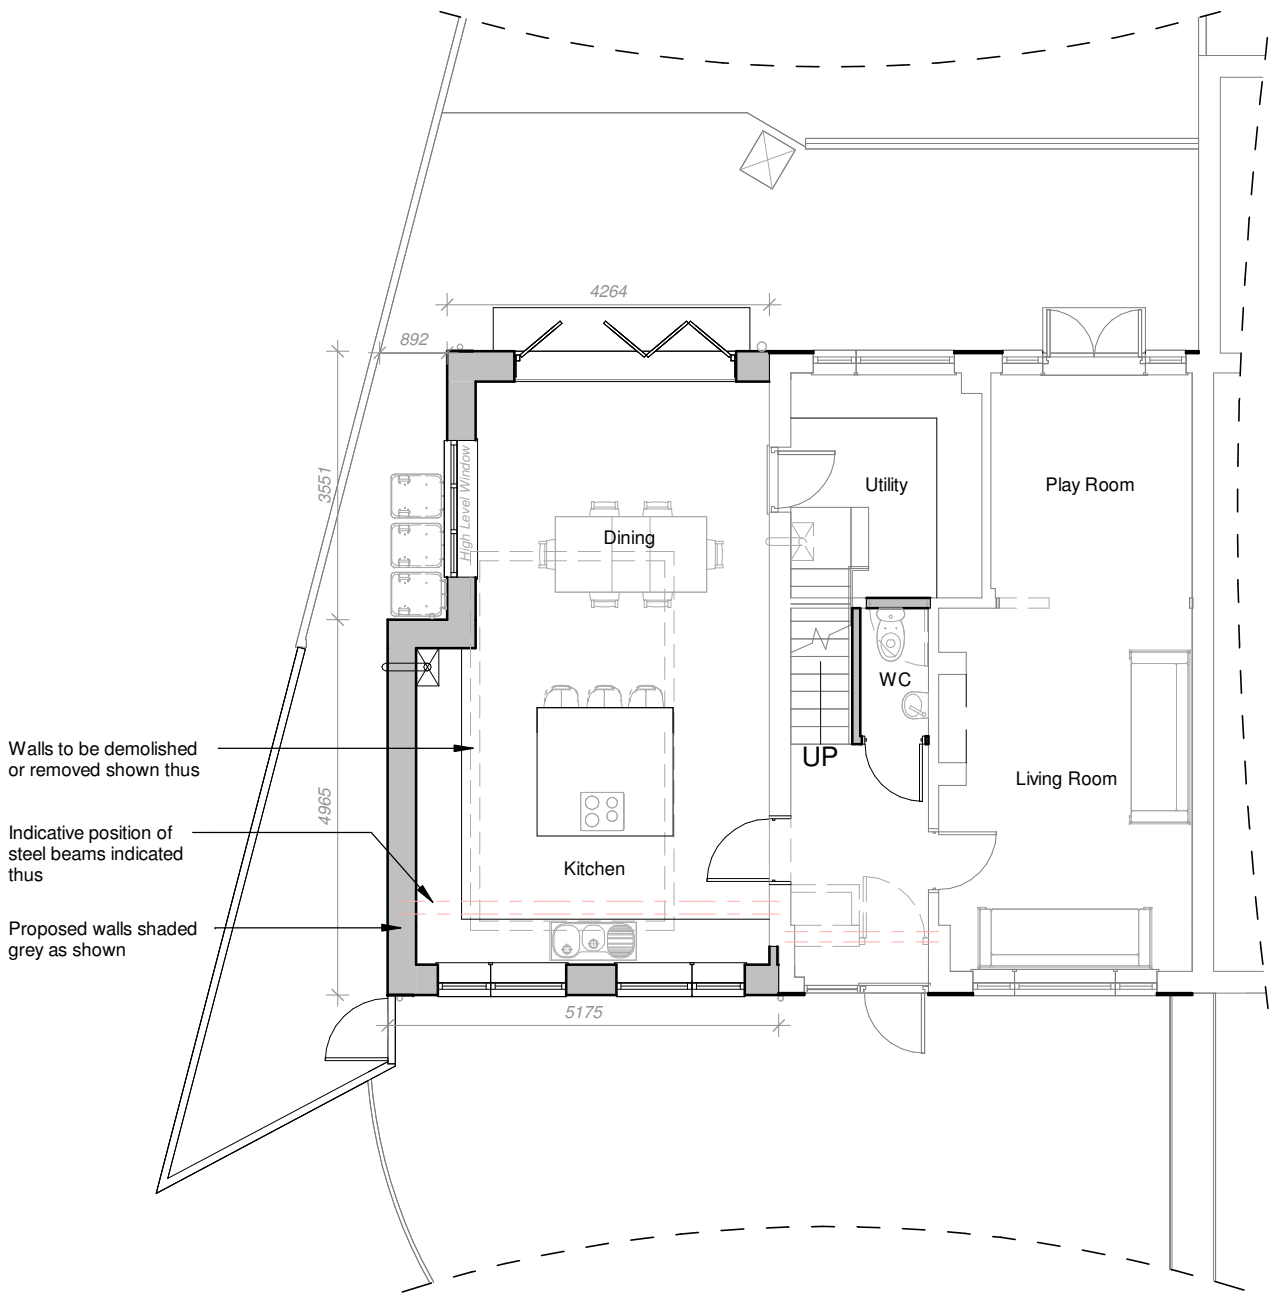

Ground Floor Plan

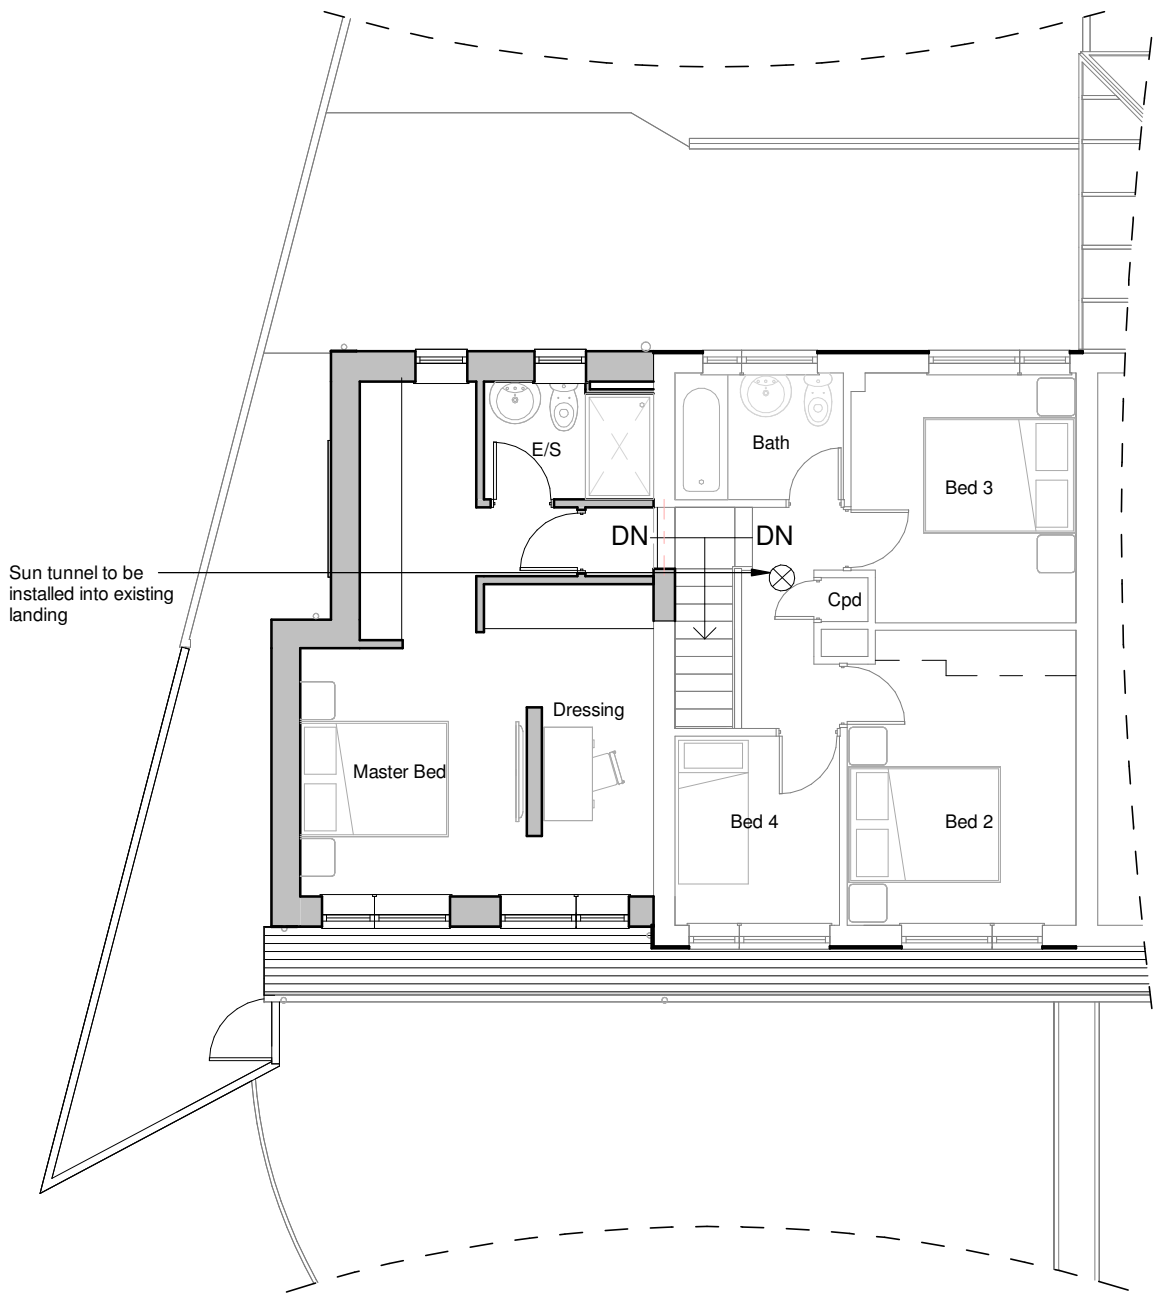

First Floor Plan

0 1 2 3 4 5 10m

Client Mr M Grant			hayward ARCHITECTS LTD 19 Station Road Hinckley Leicestershire LE10 1AW Tel: 01455 635 665 Fax: 01455 618 971 www.hayward-architects.co.uk		
Project Title Extensions & Alterations, 6 Pentland Close, Hinckley					
Drawing Title Proposed - Scheme 01			A2	Job No. 22/45	Drawing No. 02C
Scale 1:100	Date 05/2022	Sheet			
Author SS	Checked by LJW				
Status Planning Stage					

THE COPYRIGHT OF THIS DRAWING IS VESTED IN HAYWARD ARCHITECTS LTD.
REPRODUCTION IN ANY FORM EITHER IN WHOLE OR IN PART IS FORBIDDEN WITHOUT THE PRIOR WRITTEN PERMISSION
OF THE COPYRIGHT HOLDER. DO NOT SCALE FROM DRAWING AND ONLY FIGURED DIMENSIONS ARE TO BE USED