


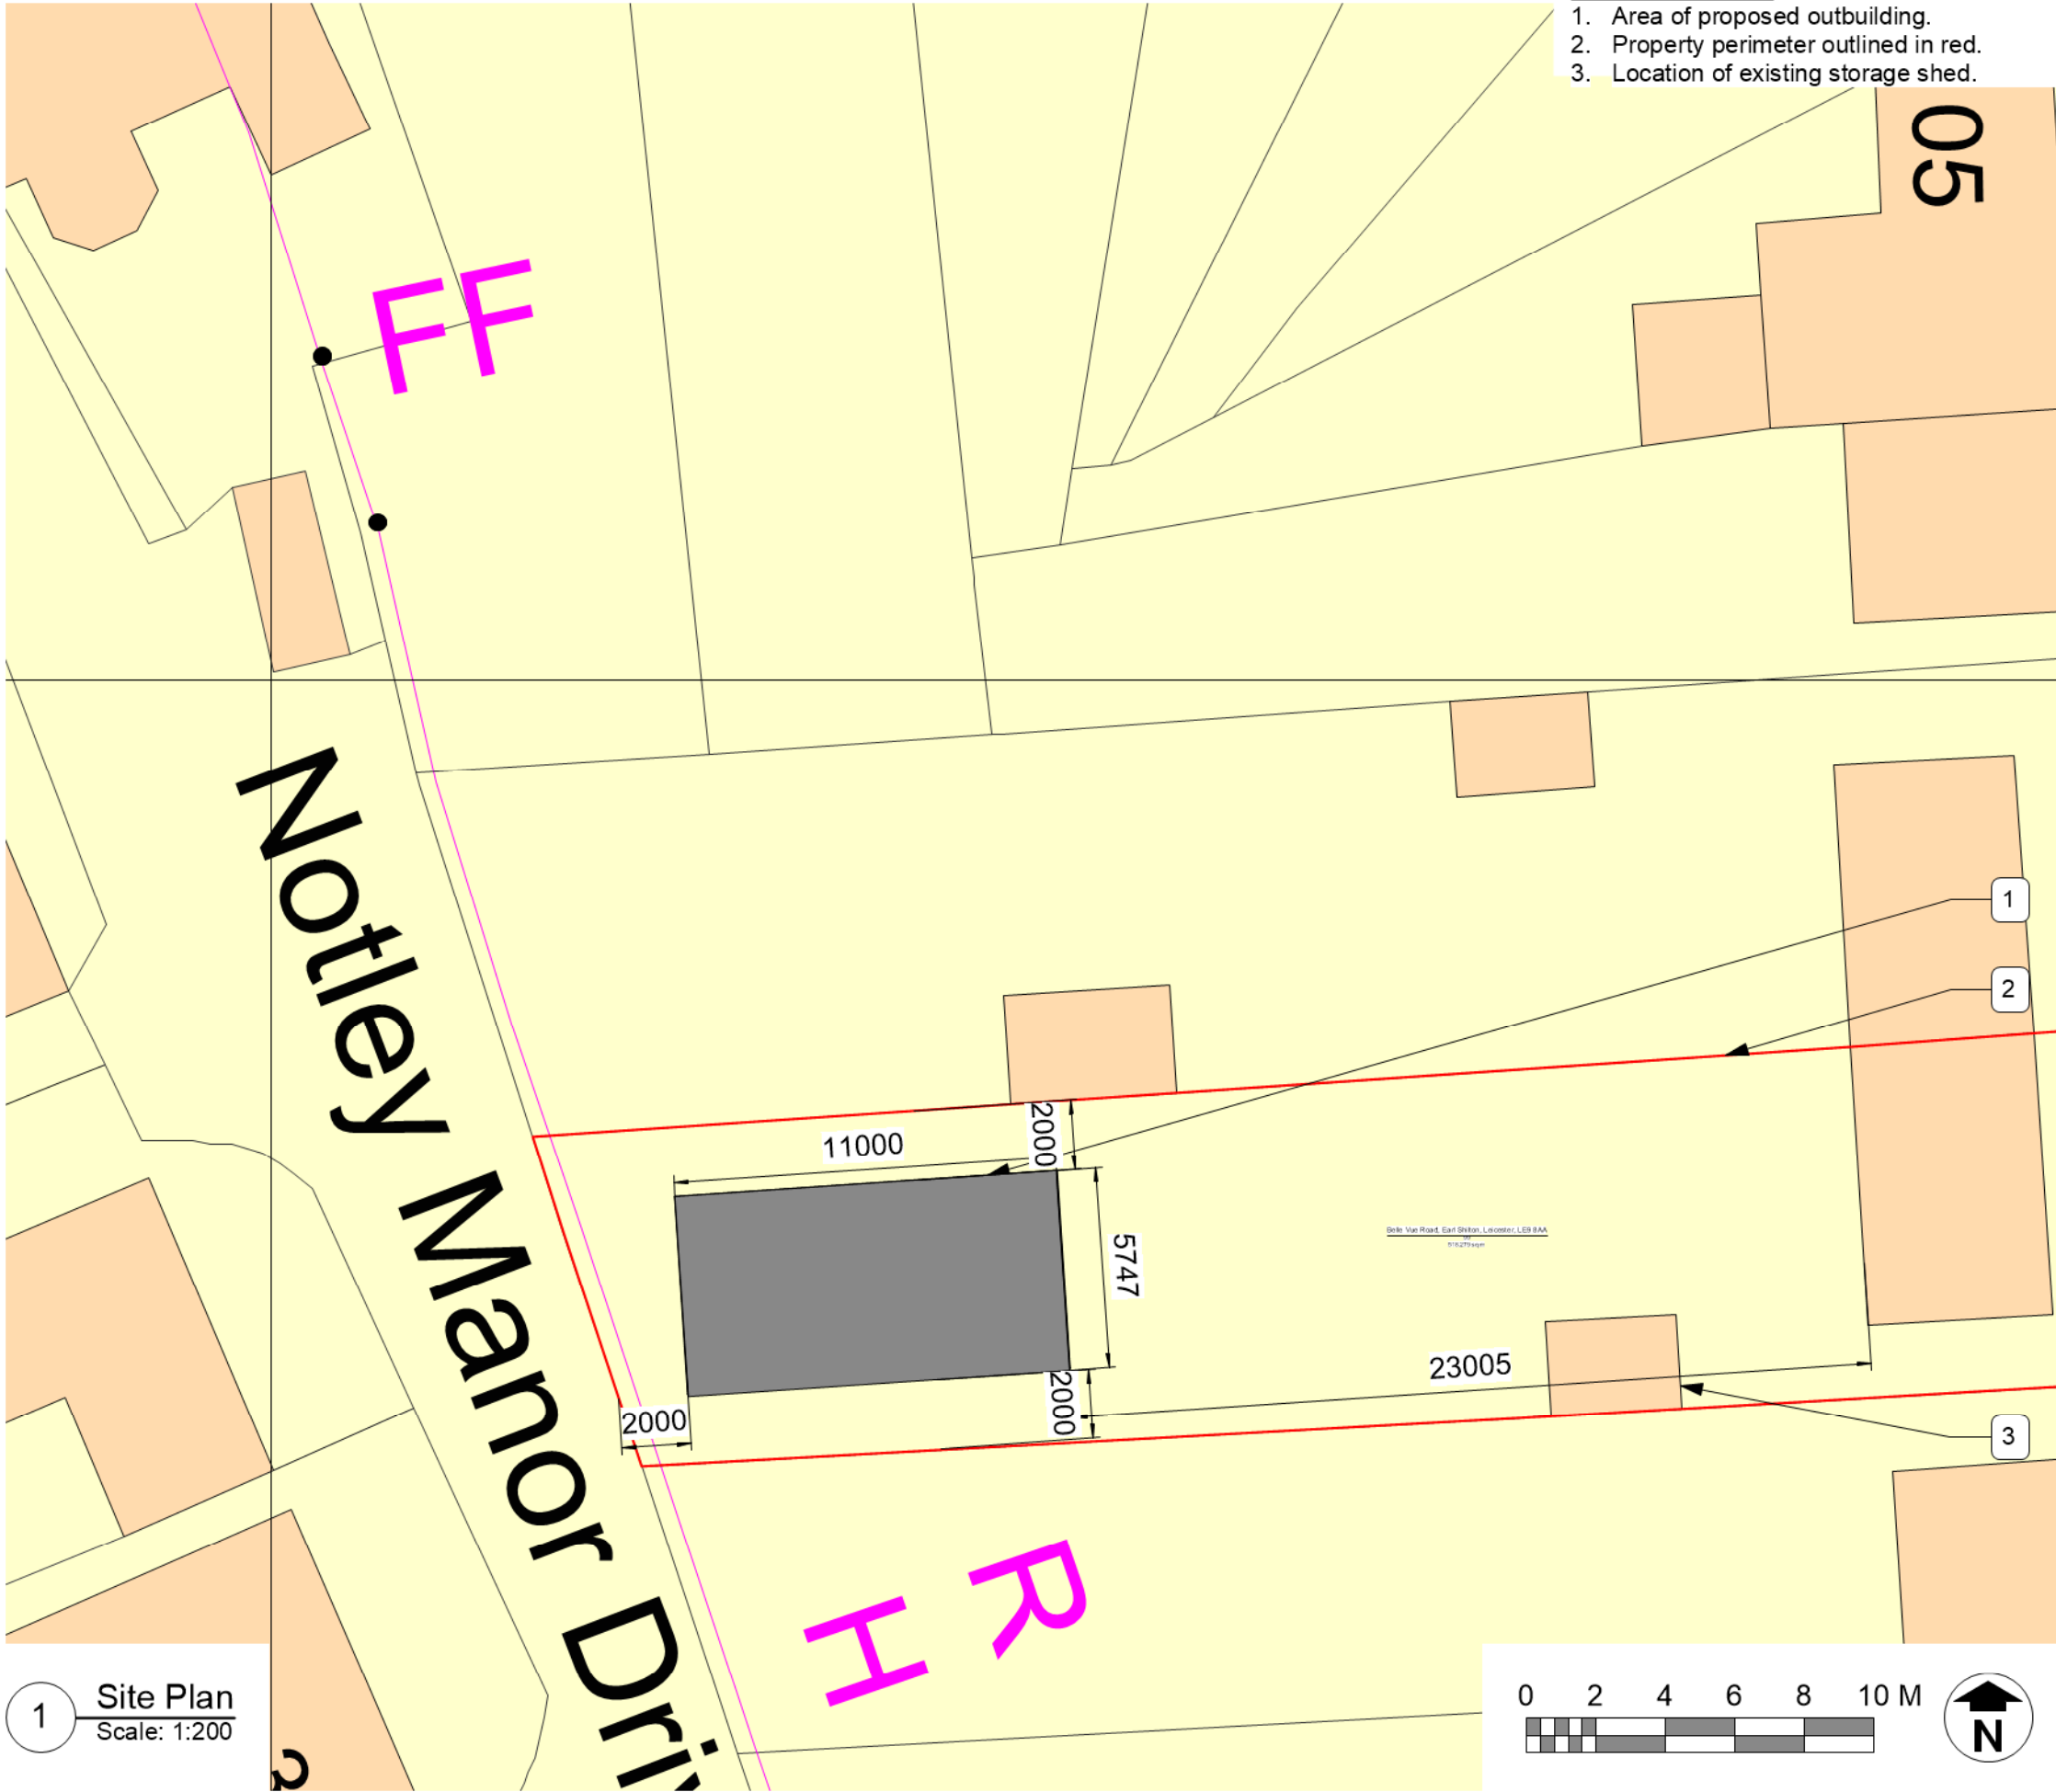

# THE DESIGN SOCIAL

134 Kirkby Road Barwell LE9 8FN UK  
T: +44 (0)1455 446521 F: +44 (0)1455 446521  
E: admin@thedesignsocial.com

GENERAL DRAWING NOTES

© This drawing is not to be shown to any Third Party unless agreed by The Design Social.

This drawing shows 'design intent' only.  
It is the responsibility of the appointed contractor to finalise development, using specialists approved by The Design Social, & produce detailed working drawings.  
ALL working drawings to be approved by The Design Social prior to manufacture.

| Proposed plans amended as per planners comments |            |       | L.R     |
|-------------------------------------------------|------------|-------|---------|
| A                                               | 11/09/2024 |       |         |
| REV.                                            | DATE       | NOTES | REV. BY |
|                                                 |            |       |         |

# THE DESIGN SOCIAL

|                                          |       |           |                 |
|------------------------------------------|-------|-----------|-----------------|
| Paige Stockil                            |       |           |                 |
| 99 Belle Vue Road, Earl Shilton, LE9 8AA |       |           |                 |
| Site Plan                                |       |           |                 |
| AUTHOR                                   | O.R.  | DATE      | 16/07/2024      |
| APPROVED                                 | P.S.  |           |                 |
| SCALE                                    | 1:200 | READ WITH | 0346 (A) GA 001 |
| DRAWING No.                              | 0346  | (A)       | GA 003          |
| Project No.                              | Type  | Area      | Number          |
| DRAWING STATUS                           |       |           |                 |
| For Approval                             |       |           |                 |