


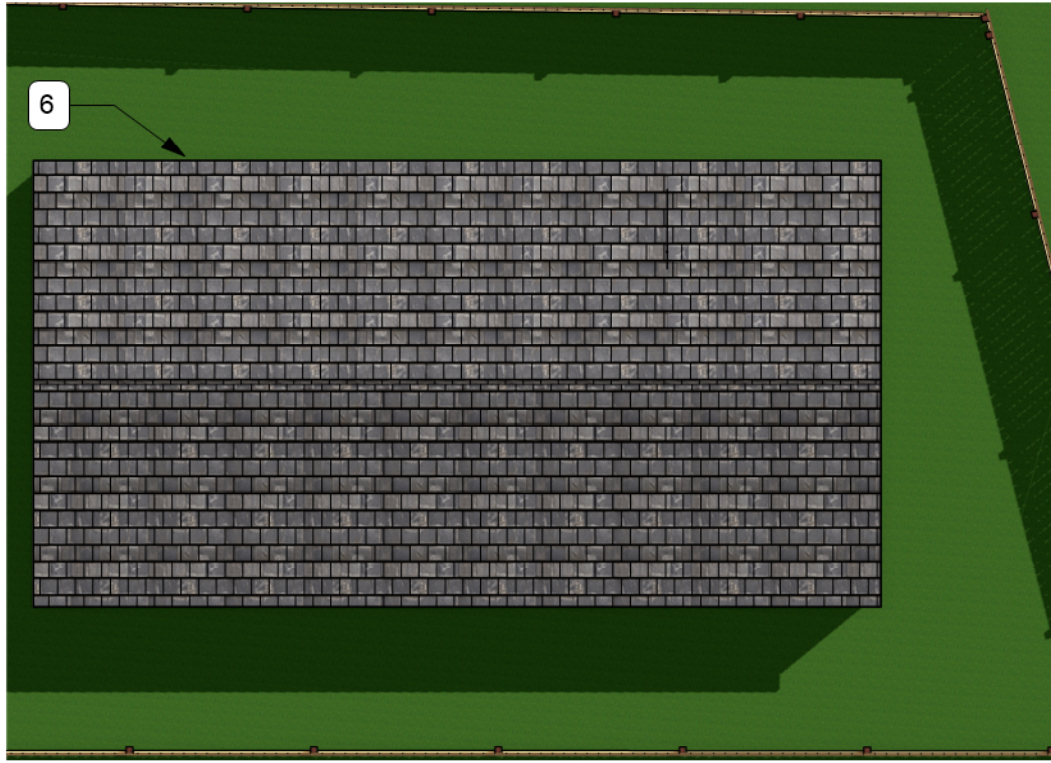

Proposed Plan Notes

1. Proposed extension to rear of property. Extension to be of insulated cavity brick & block construction.
2. New uPVC double glazed door to front elevation of garage.
3. New uPVC double glazed window.
4. New stairs from GF to Mezzanine storage.
5. New triangle shaped double glazed uPVC window.
6. Proposed double pitched roof over outbuilding.

THE DESIGN SOCIAL

134 Kirkby Road Barwell LE9 8FN UK
 T: +44 (0)1455 446521 F: +44 (0)1455 446521
 E: admin@thedesignsocial.com

GENERAL DRAWING NOTES


© This drawing is not to be shown to any Third Party unless agreed by The Design Social.

This drawing shows 'design intent' only.
 It is the responsibility of the appointed contractor to finalise development, using specialists approved by The Design Social, & produce detailed working drawings.
 ALL working drawings to be approved by The Design Social prior to manufacture.

3 Roof Plan - Proposed
 Scale: 1:100



1 Ground Floor Plan - Proposed
 Scale: 1:100

 

2 Mezzanine Plan - Proposed
 Scale: 1:100



Proposed plans amended as per planners comments			L.R
REV.	DATE	NOTES	REV. BY
A	11/09/2024		

THE DESIGN SOCIAL

Paige Stockil			
99 Belle Vue Road, Earl Shilton, LE9 8AA			
Proposed Plans			
AUTHOR	O.R.	DATE	16/07/2024
APPROVED	P.S.	SCALE	1:100 @ A3
DRAWING No.	0346	Project No.	(A) GA 006 A
DRAWING STATUS	For Approval		