


- Proposed Elevation Notes**
1. New uPVC double glazed door to front elevation of garage.

2. Proposed double pitched roof over outbuilding.


3. New uPVC double glazed window.
4. New triangle shaped double glazed uPVC window.

5. Client's adjacent property.


6. Neighbouring properties.

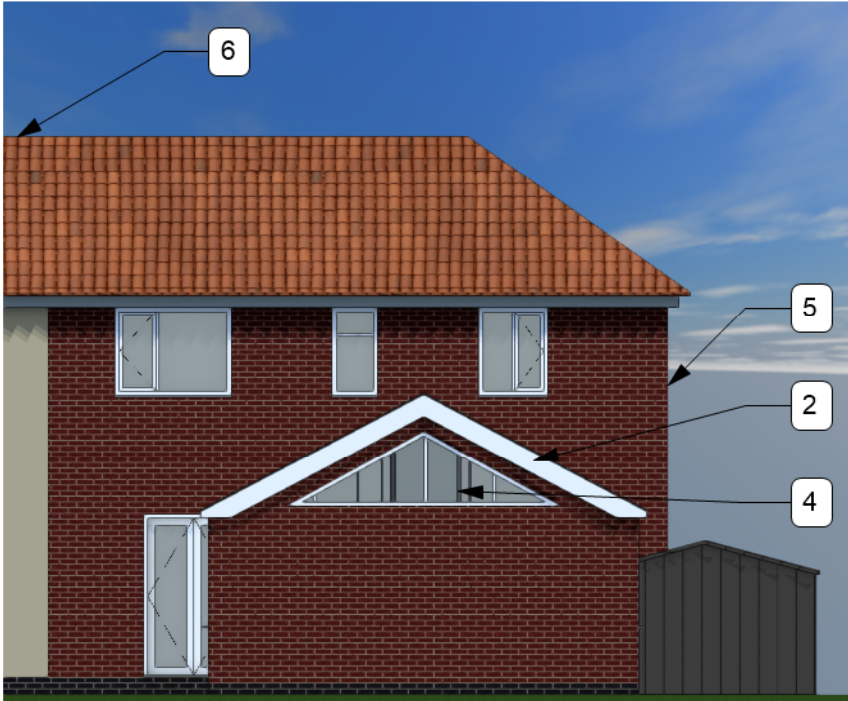


3 West Elevation - Proposed
Scale: 1:100

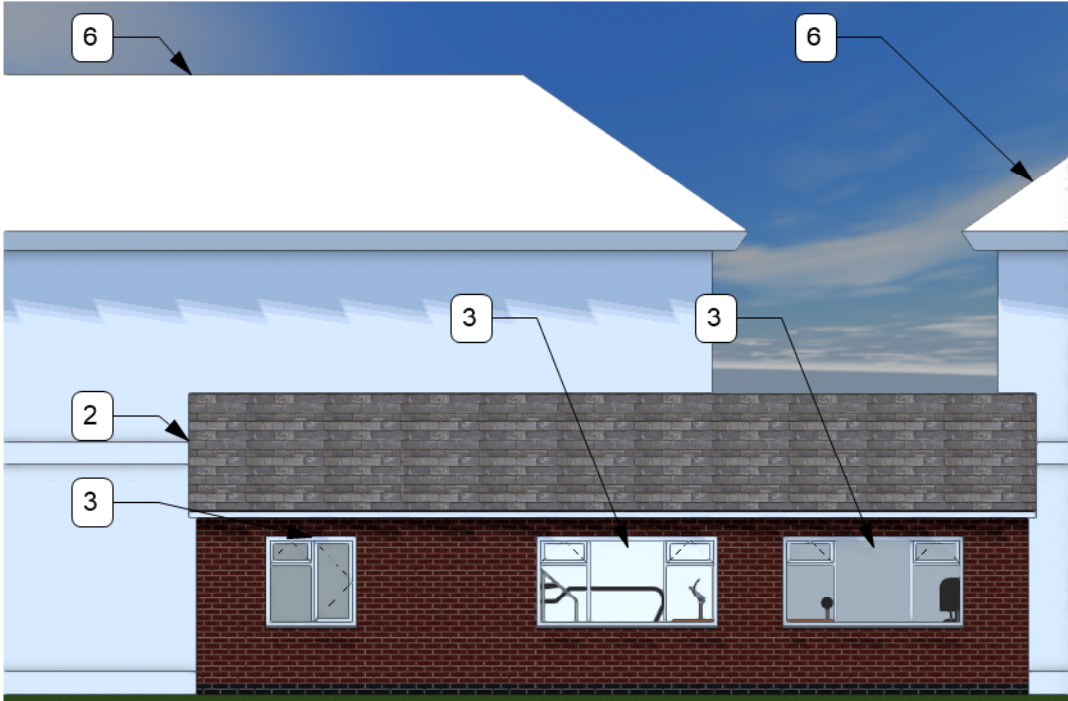

4 South Elevation - Proposed
Scale: 1:100

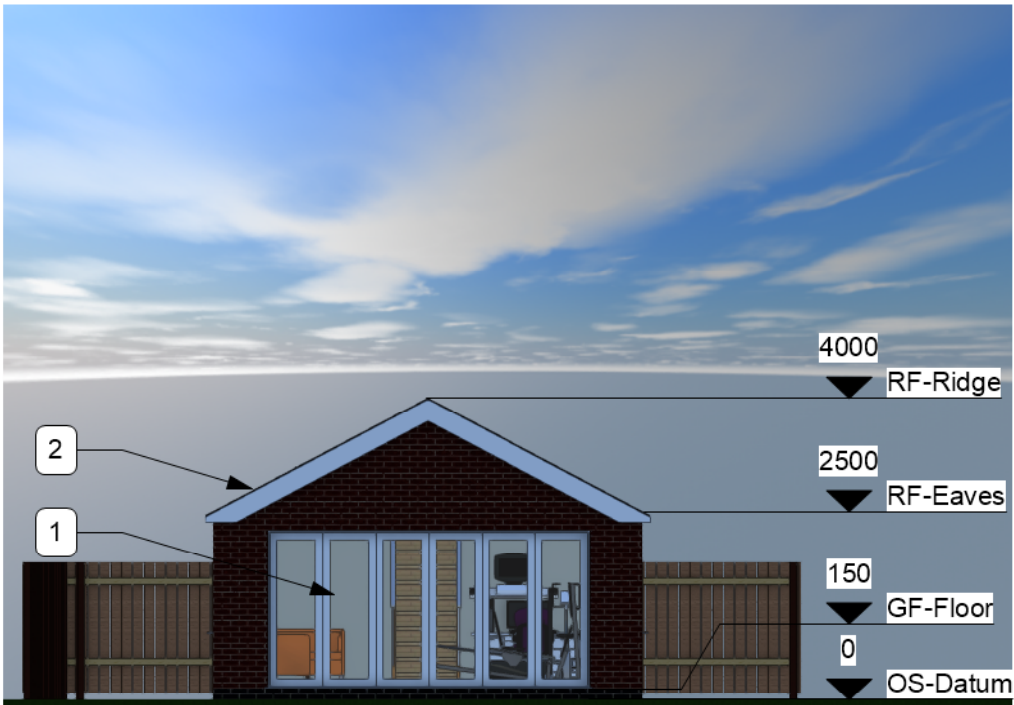

1 East Elevation - Proposed
Scale: 1:100

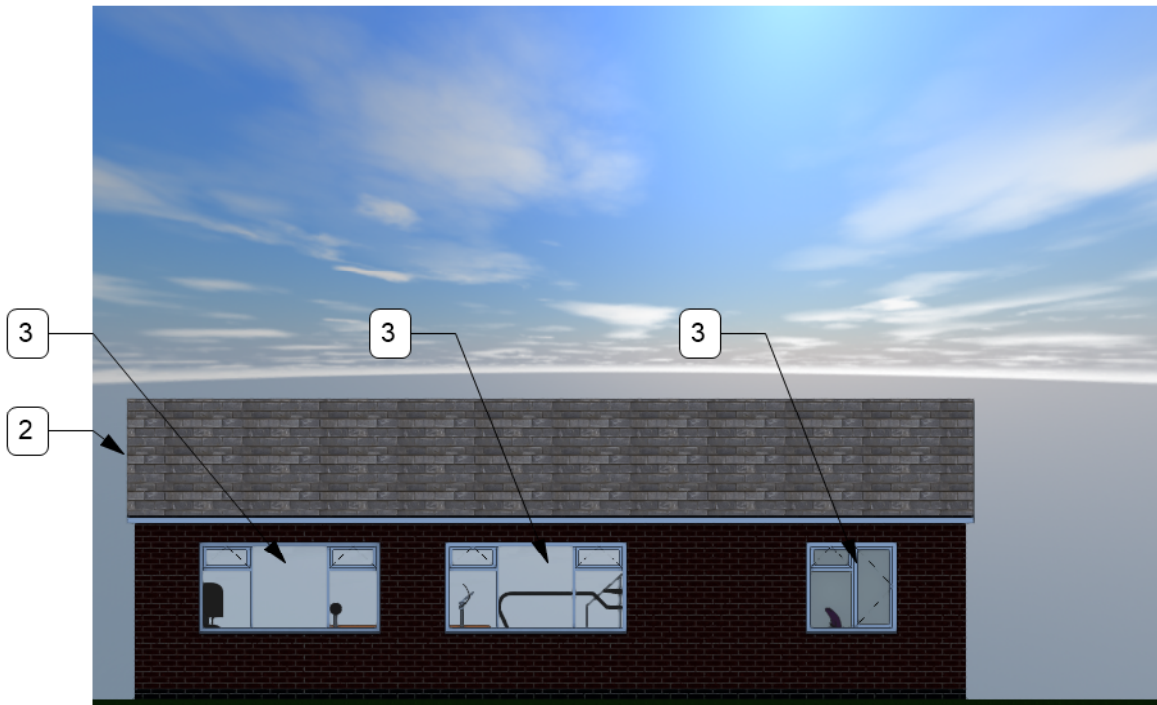

2 North Elevation - Proposed
Scale: 1:100



Proposed plans amended as per planners comments			L.R
A	11/09/2024		
REV.	DATE	NOTES	REV. BY

Paige Stockil		
99 Belle Vue Road, Earl Shilton, LE9 8AA		
Proposed Elevations		
AUTHOR	DATE	APPROVED
O.R.	16/07/2024	P.S.
SCALE	1:100 @ A3	READ WITH 0346 (A) GA 001
DRAWING No.	0346	(L) GA 007 A
Project No.	Type	Area Number Rev
DRAWING STATUS		
For Approval		