




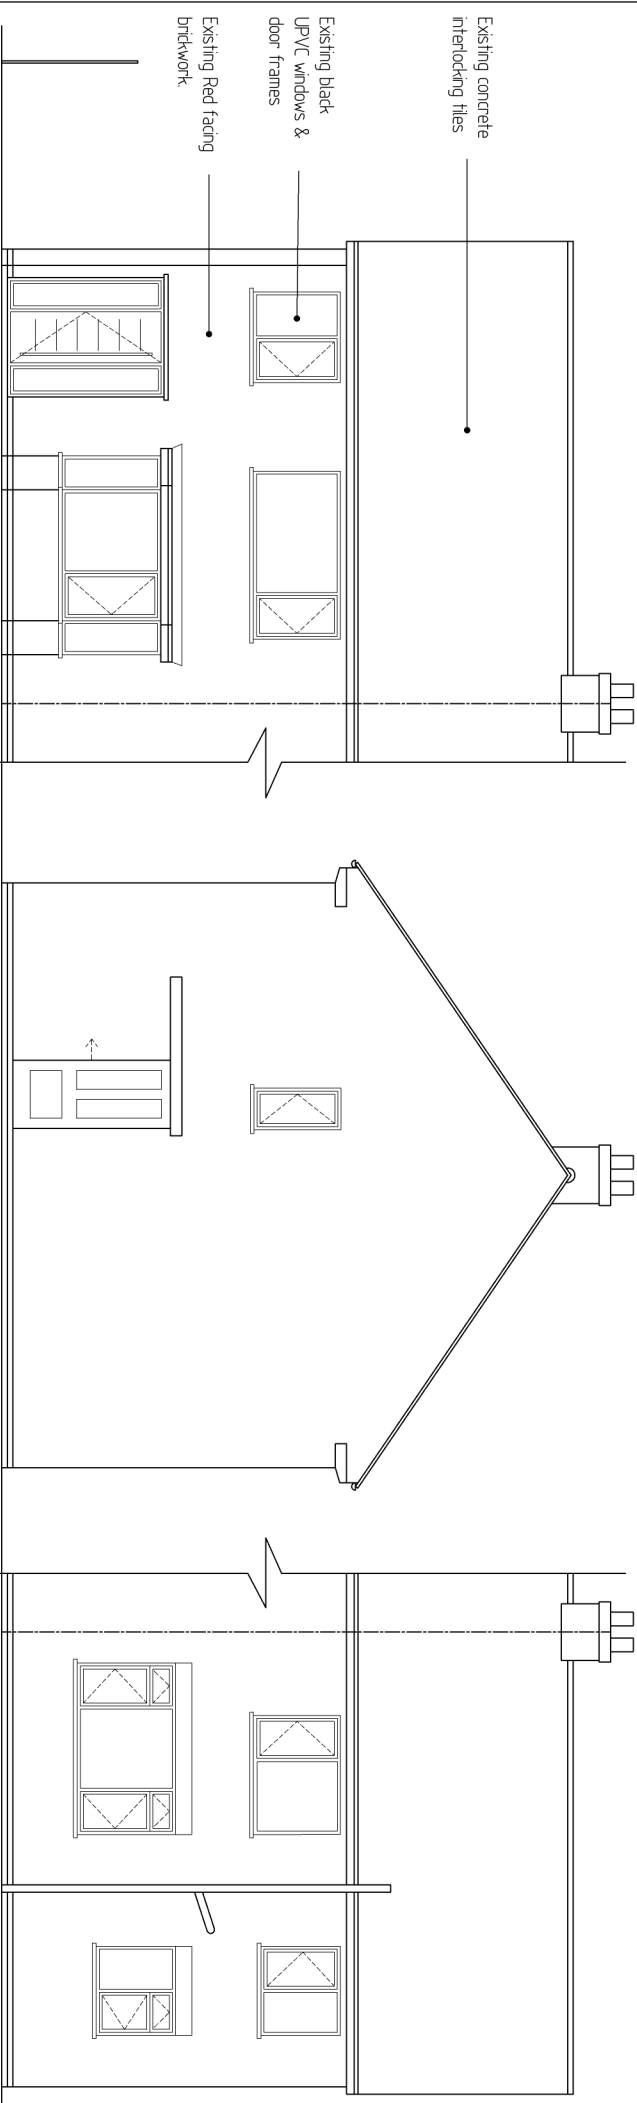


Front

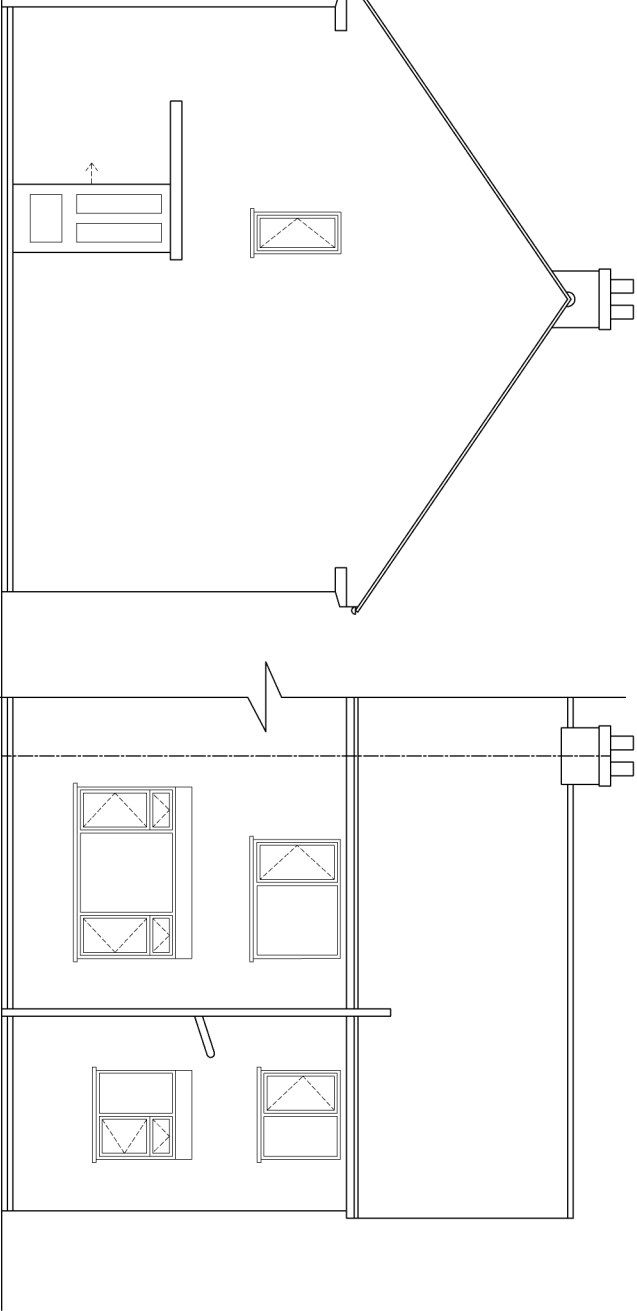


Side

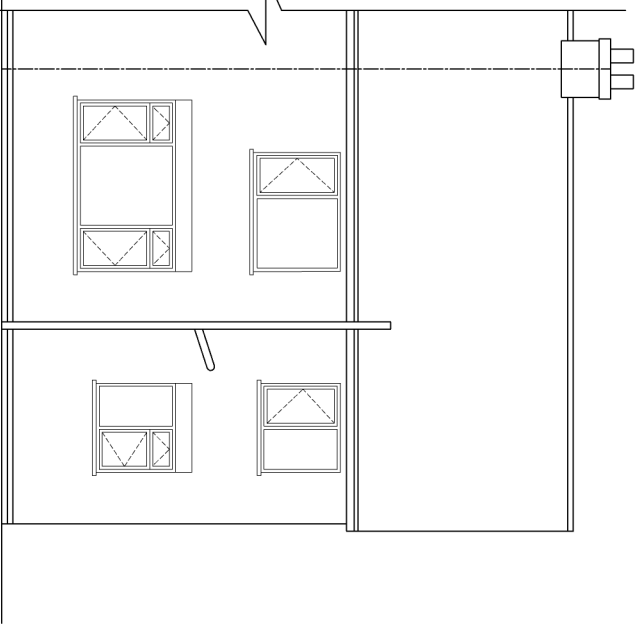

Rear

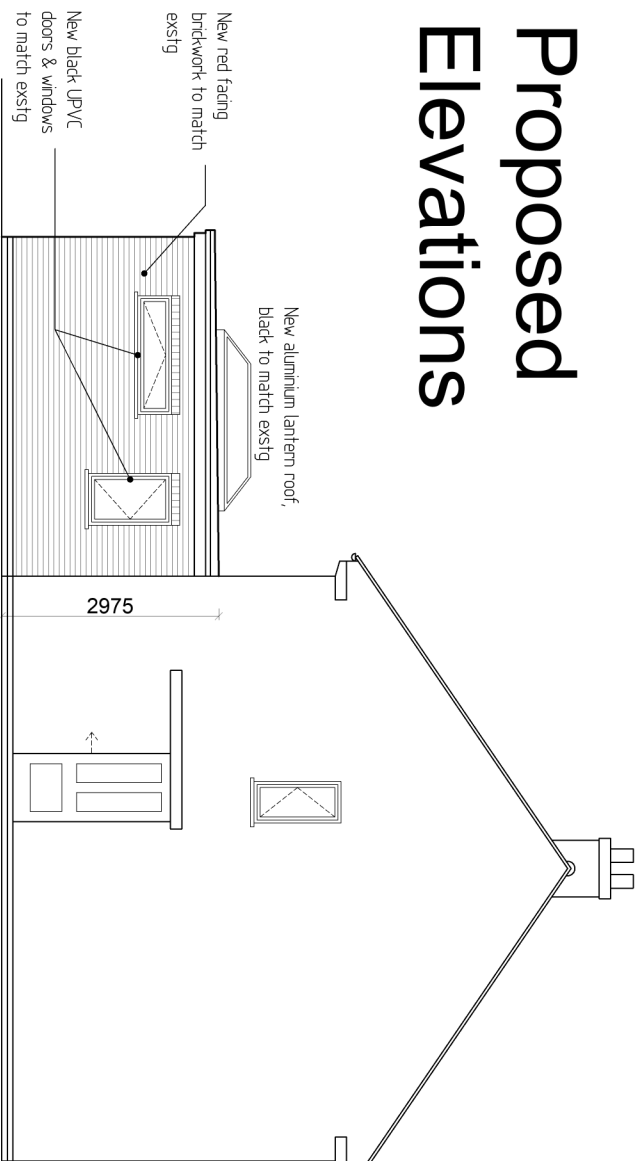

Side

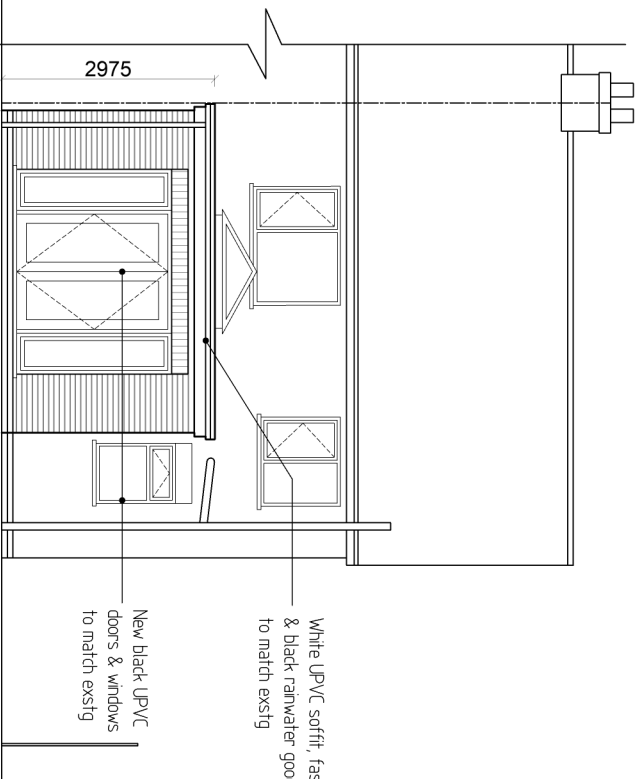

Rear

Existing Elevations

Proposed Elevations

Garage

Boundary Line

Kitchen

Hall

Lounge

Adjacent Dwelling

Garage

Boundary Line

WC

Dining


Hall

Lounge

Adjacent Dwelling

Kitchen
14.7m²

Boundary Line

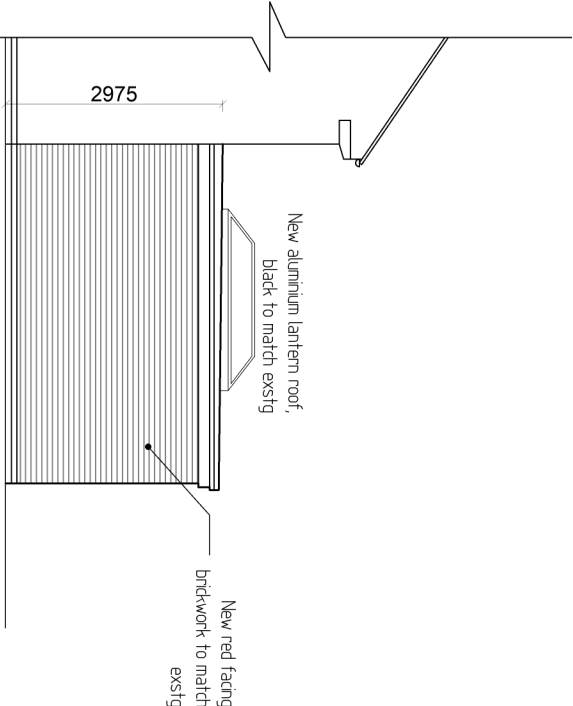

Side to boundary



SITE PLAN 1:500

M.A.F. DESIGN

TEL: 07917 842034

Project:

Mrs M. McGuffog
31 York Road, Hinckley, LE10 0RH.

Title:

PLANS & ELEVATIONS

Scale: 1:50/1:100 @ A2
Date: SEPT/2024
Dwg No: MM-001

Ground Floor Plan As Existing

Ground Floor Plan As Proposed