




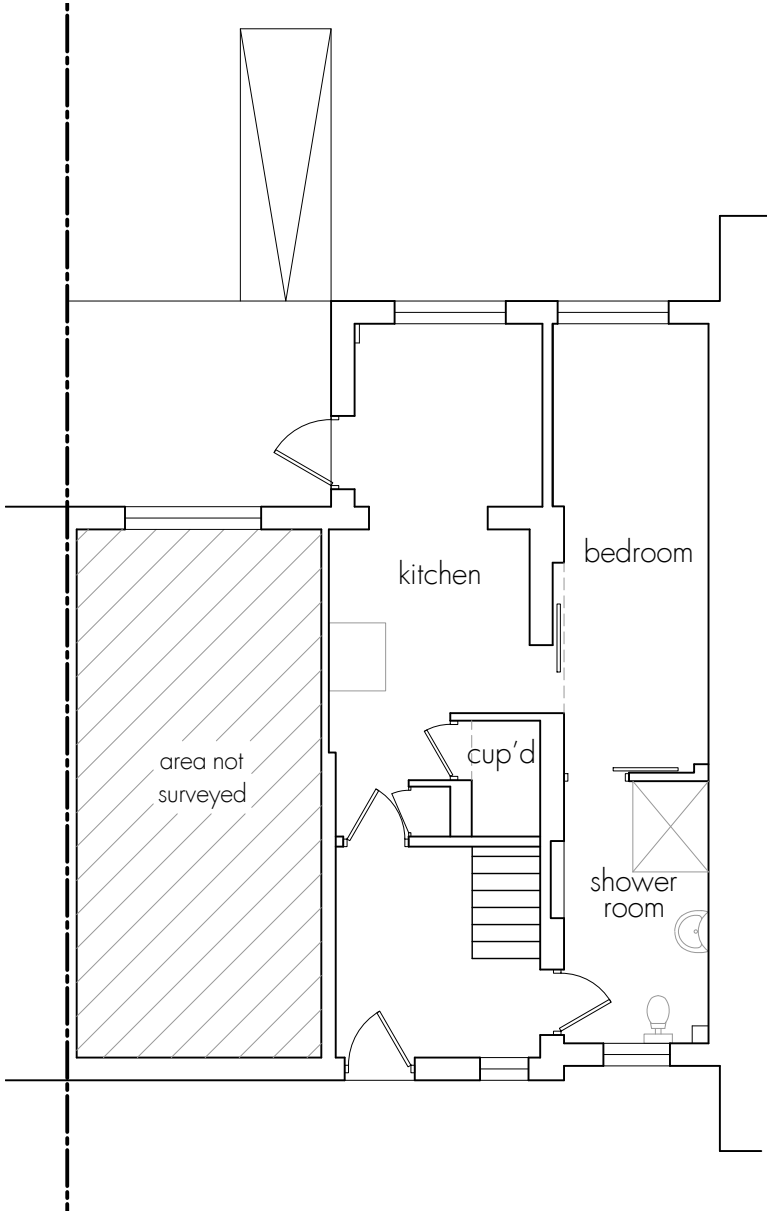


Ground Floor Plan

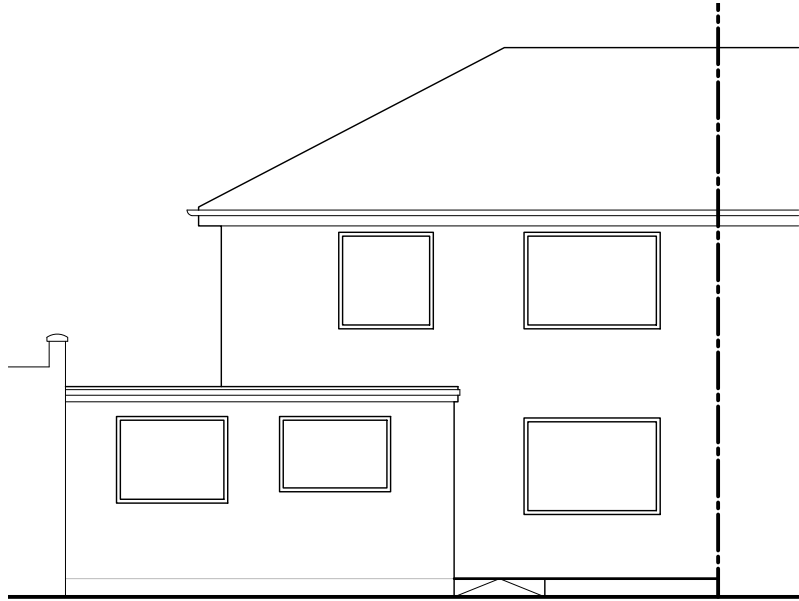

Rear Elevation

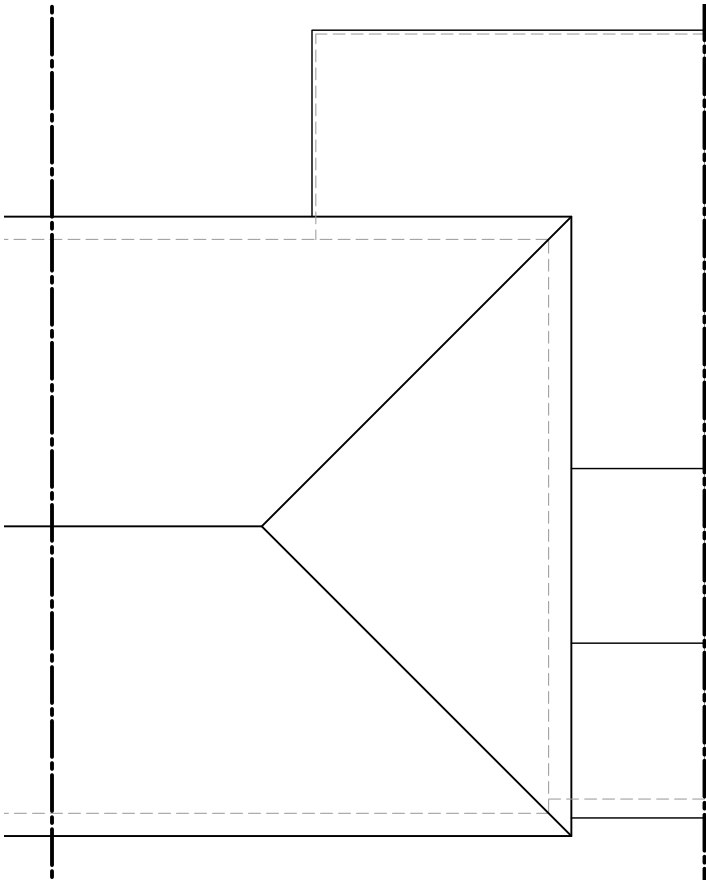

Roof Plan

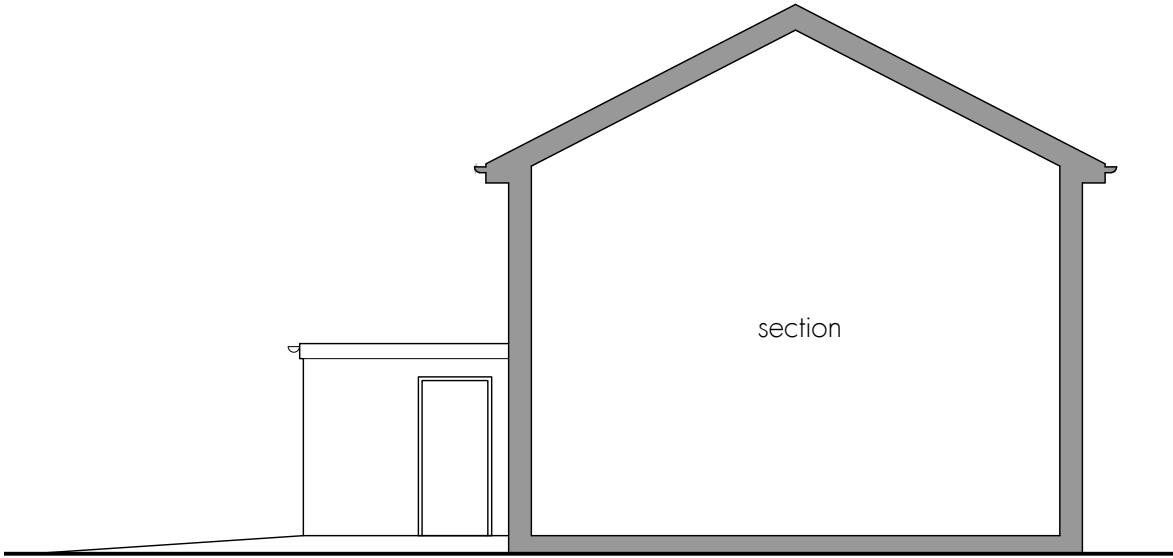

Side Elevation

DISCLAIMER NOTES

DRAWING SUBJECT TO FOLLOWING CONDITIONS:

- SITE LEVEL SURVEY
- CONFIRMATION OF LEGAL BOUNDARY & EASEMENTS
- GROUND INVESTIGATION BY OTHERS
- STATUTORY AUTHORITY SERVICES INVESTIGATION
- PLANNING AUTHORITY COMMENTS/APPROVAL
- HIGHWAY AUTHORITY COMMENTS/APPROVAL
- CONSERVATION OFFICER COMMENTS/APPROVAL
- BUILDING CONTROL OFFICER COMMENTS/APPROVAL
- FLOOD RISK ASSESSMENT
- PARTY WALL ACT 1996



0116 286 6370
enquiries@rmjames.co.uk
www.rmjames.co.uk



CLIENT Lightbulb		
PROJECT Extension and alterations 58 Langdale Road, Hinckley		
DRAWING Existing Plans and Elevations		
SCALE 1:100	@ A3	DATE November 2025
STATUS SURVEY		
PROJECT No 25/441	DRAWING No 25/441 LANG01	REVISION /