



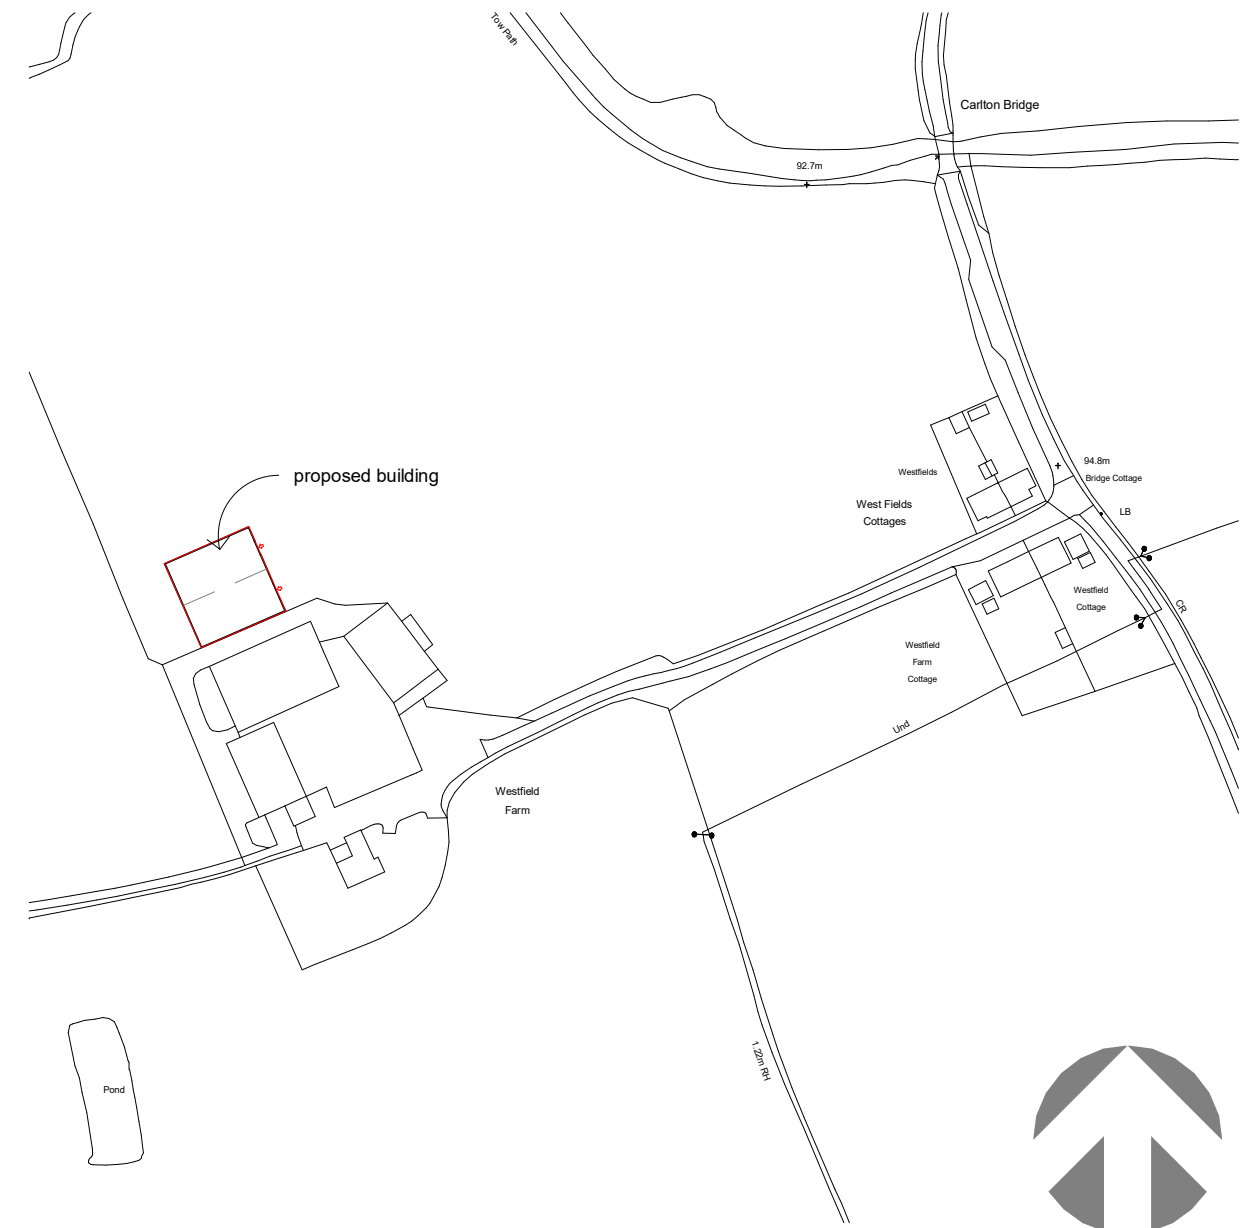


Site Plan 01


1 : 2500

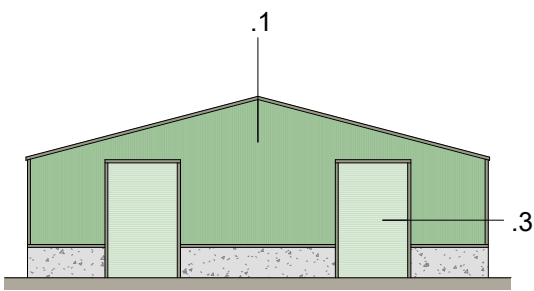


East Elevation

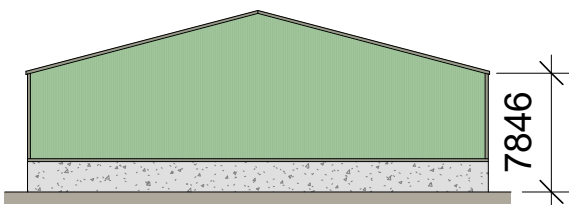


West Elevation

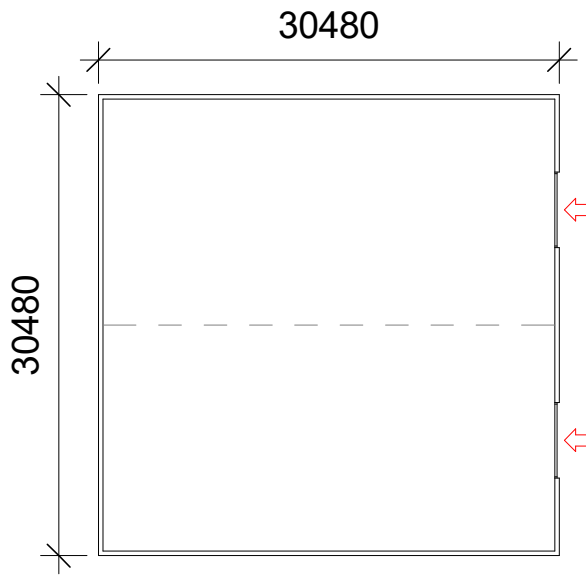


Ground Floor Plan

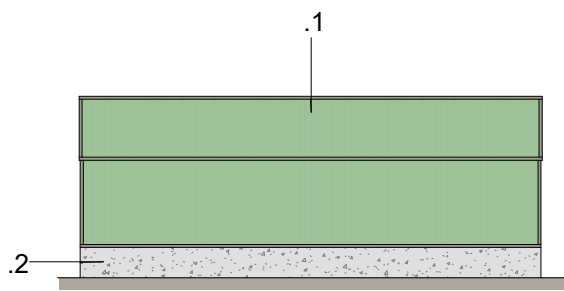

South Elevation

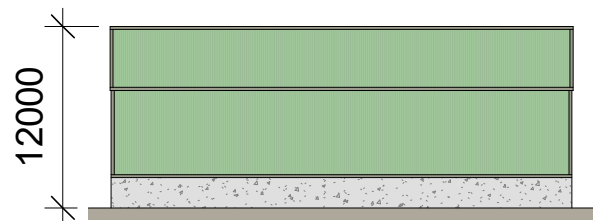

North Elevation

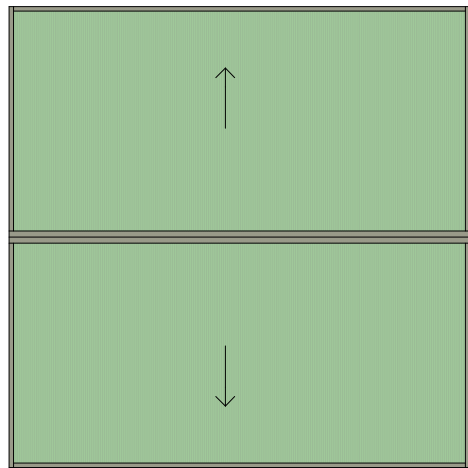

Roof Plan

Finishing Materials

- Green Metal Box Profile Cladding
- Concrete Base
- Roller Shutter Door



SCALE 1:500

Rev	Description	Date
P01	Preliminary for Review and Comments	14/11/25

PROJECT		
New Farm Building		
TITLE		
Westfields Farm		
DRAWN BY		DATE
RB		14/11/25
SCALE (@ A1)		PROJECT NUMBER
As indicated		011
DRAWING NUMBER		REV
001		P01