




Scale 1:100
Issue 4.4



CL481-1
FRONT ELEVATION



CL481-1
SIDE ELEVATION

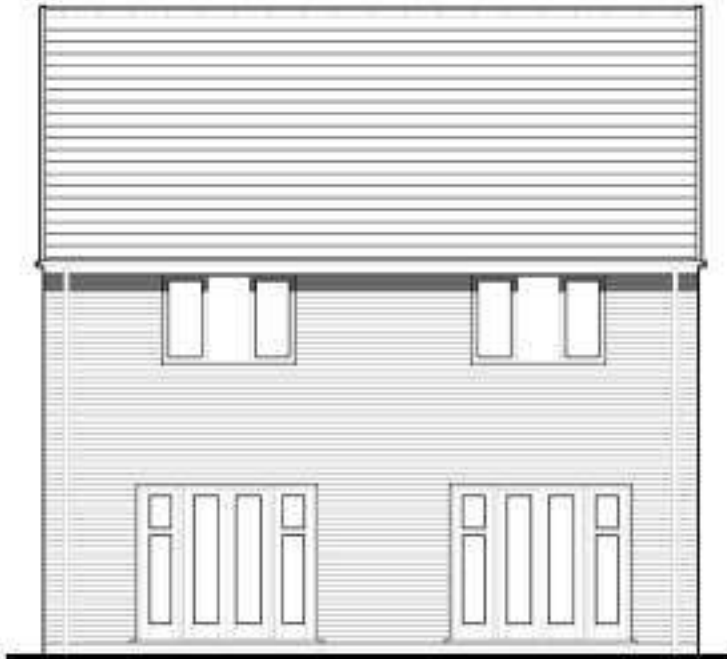

CL481-1
REAR ELEVATION



CL481-1
SIDE ELEVATION

Harwood
BRICK
CL481-1.PL-01

DATE: MARCH 2020 REV:
SCALE: 1:100 @ A3

DRAWN: JG 137.65m²
CHECKED: GPM 1482ft²

BLOOR HOMES




Scale 1:100
Issue 4.4



CL481-1
FRONT ELEVATION



CL481-1
SIDE ELEVATION

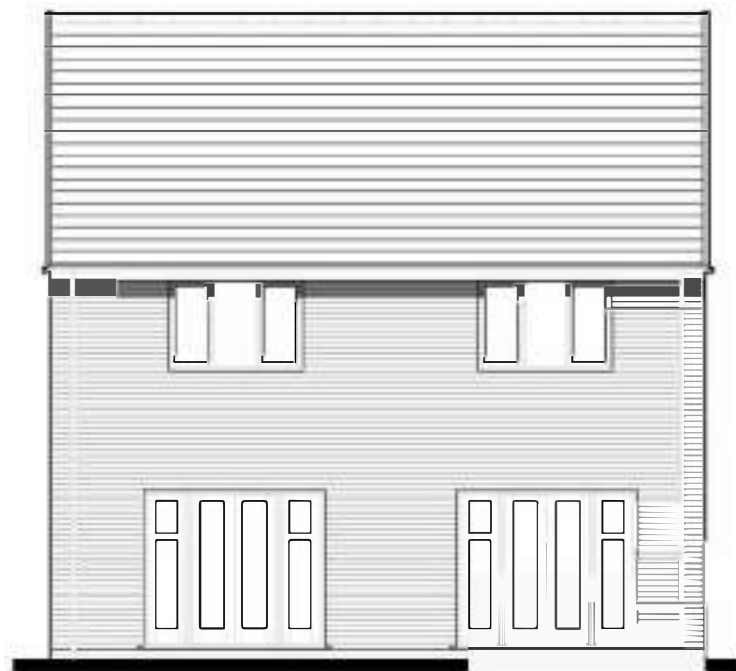

CL481-1
REAR ELEVATION



CL481-1
SIDE ELEVATION

Harwood


BOARDING
CL481-1.PL-02

DATE: MARCH 2020 REV:
SCALE: 1:100 @ A3


DRAWN: JG 137.65m²
CHECKED: GPM 1482ft²

BLOOR HOMES


Note Grey Boarding Cladding to plots 123, 136, 137, 142, 143

 

Scale 1:100
Issue 4.8

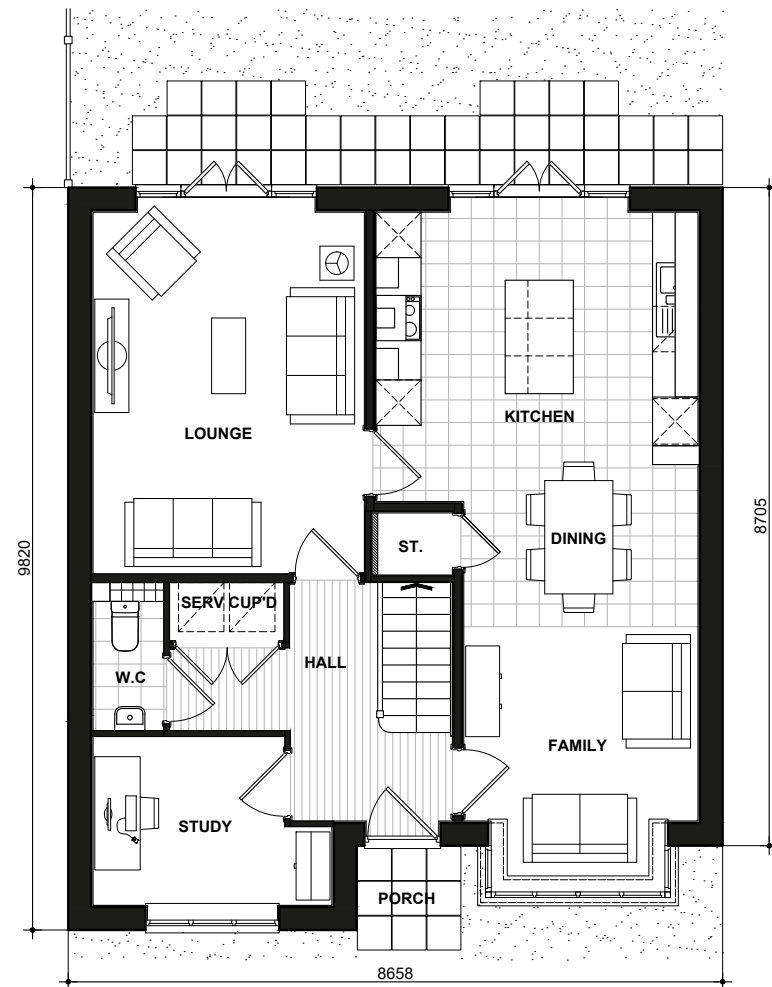

GROUND FLOOR PLAN

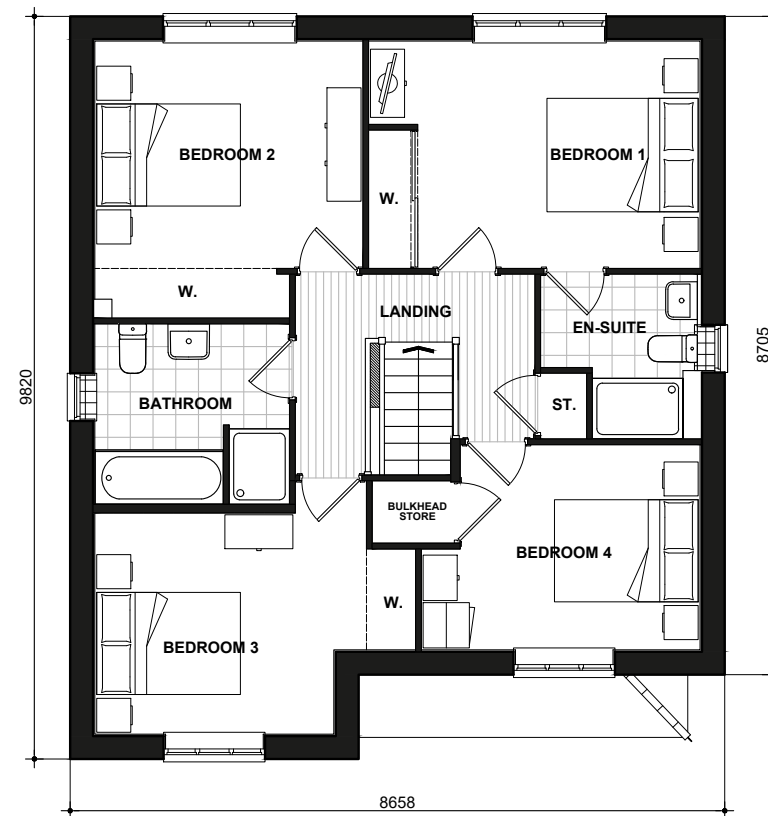

FIRST FLOOR PLAN

Harwood

481-1.PL-05

DATE: JULY 2019 REV:
SCALE: 1:100 @ A3
DRAWN: JDT 139.14 m²
CHECKED: GPM 1498 ft²


BLOOR HOMES



FRONT ELEVATION



SIDE ELEVATION

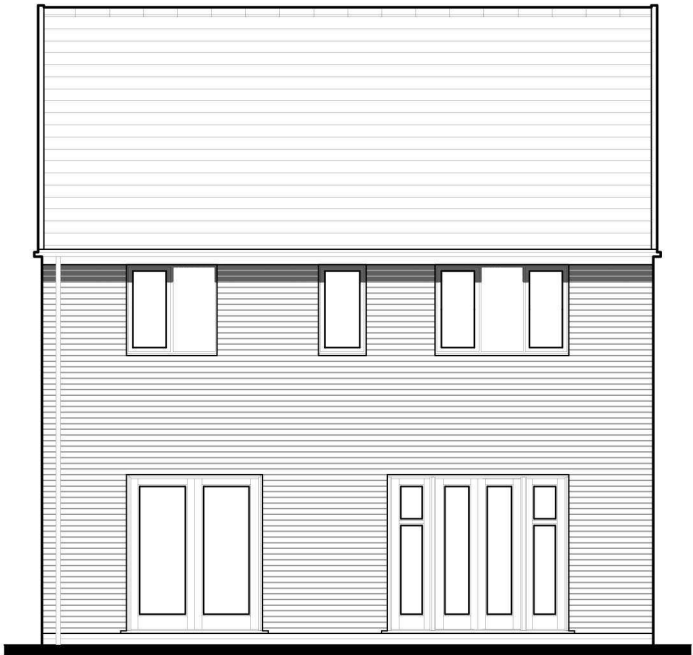

REAR ELEVATION



SIDE ELEVATION

Corke

BRICK

CL495.PL-01

DATE: MAR 2021

SCALE: 1:100 @ A3


DRAWN: DR

CHECKED: GPM


REV:

123.89m²


1334ft²

 

Scale 1:100
Issue 4.4

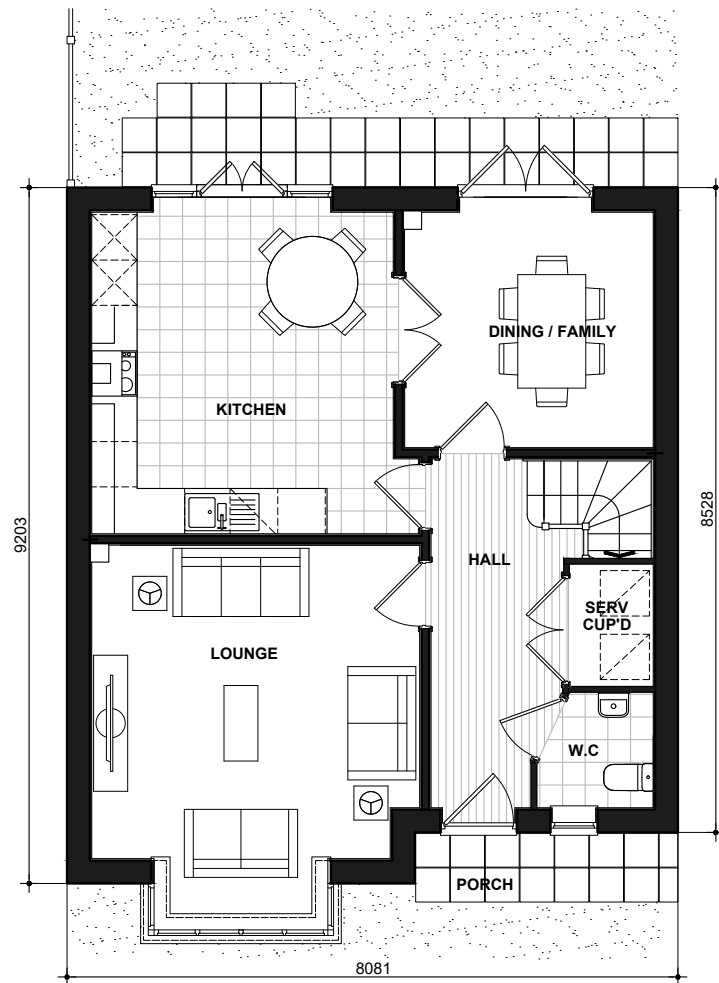

GROUND FLOOR PLAN

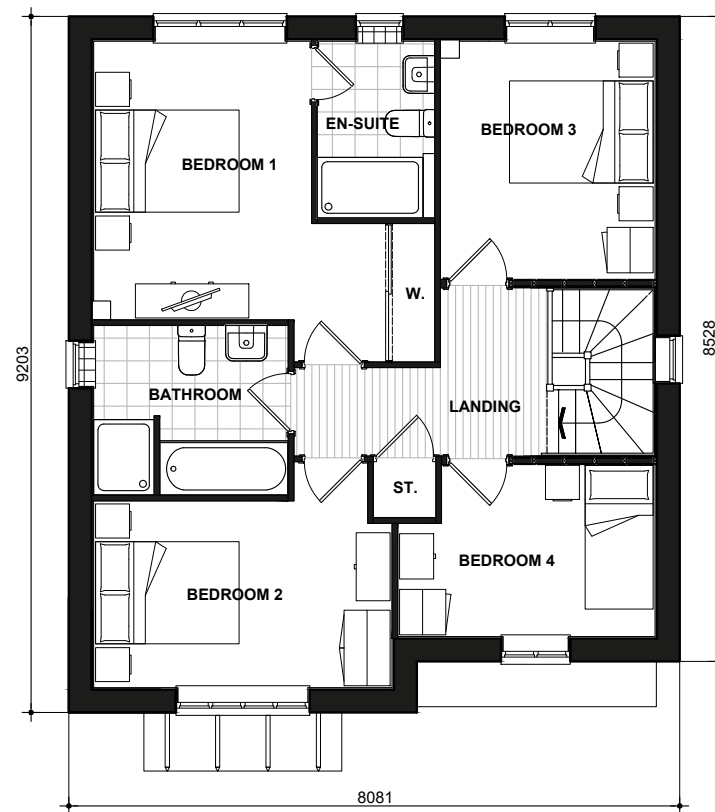

FIRST FLOOR PLAN

Corke

FLOOR PLANS

495.PL-05

DATE: FEB 2021
SCALE: 1:100 @ A3

REV:

DRAWN: MF 125.38m²
CHECKED: GPM 1350ft²

BLOOR HOMES



Scale 1:100
Issue 4.2



FRONT ELEVATION



SIDE ELEVATION



REAR ELEVATION



SIDE ELEVATION

Corke
BRICK
CL495-1.PL-01


DATE: MAR 2021
SCALE: 1:100 @ A3

REV:


DRAWN: DR
CHECKED: GPM

123.89m²
1334ft²


BLOOR HOMES

 

Scale 1:100
Issue 4.4

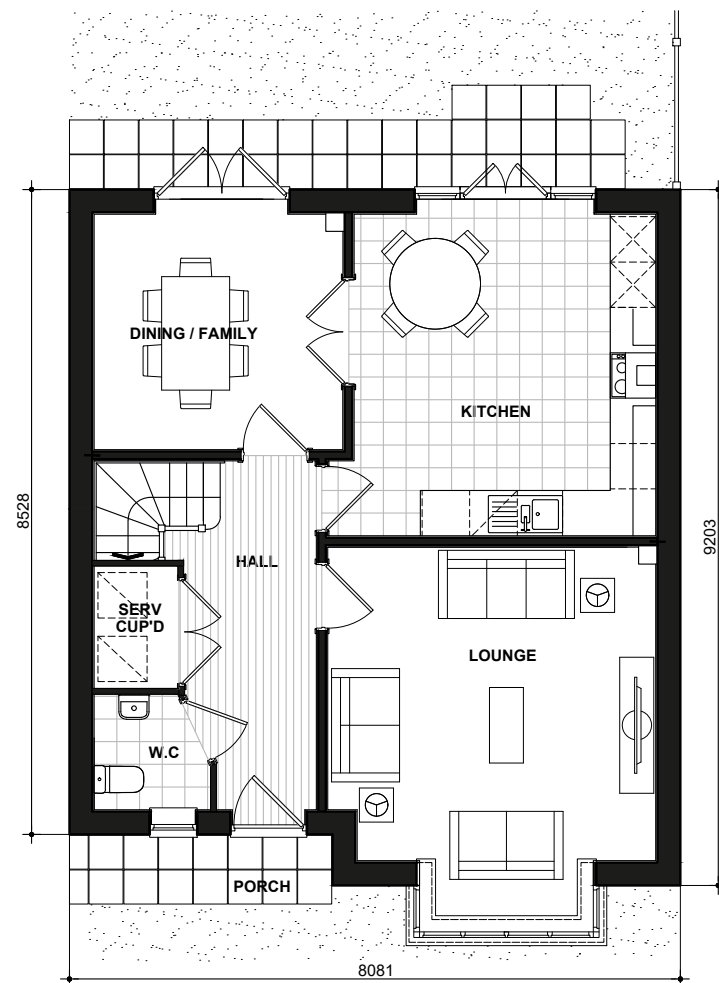

GROUND FLOOR PLAN

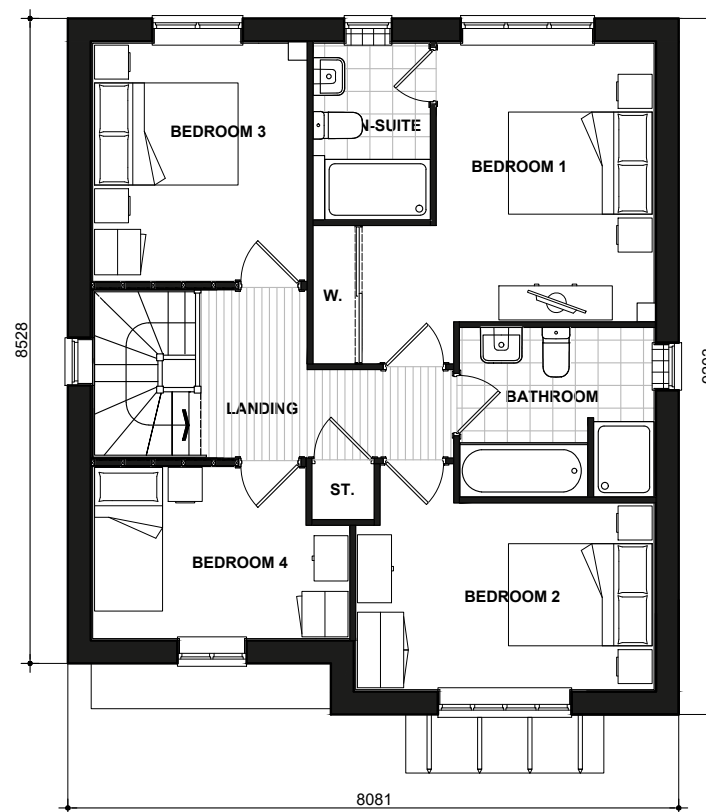

FIRST FLOOR PLAN

Corke

FLOOR PLANS

495-1.PL-05

DATE: FEB 2021
SCALE: 1:100 @ A3

REV:

DRAWN: MF
CHECKED: GPM

125.38m²
1350ft²

BLOOR HOMES



Scale 1:100
Issue 4.2



CL376 LYTTELTON
FRONT ELEVATION



CL372-1 BYRON
FRONT ELEVATION

CL376 LYTTELTON
FRONT ELEVATION



CL372-1 BYRON
SIDE ELEVATION



CL376 LYTTLETON
REAR ELEVATION

CL372-1 BYRON
REAR ELEVATION

Lyttelton Byron

BRICK
CL818.PL-01

DATE: MAR 2021 REV:

SCALE: 1:100 @ A3

DRAWN: TBW
CHECKED: GPM

78.72 m²
847 ft²

BLOOR HOMES



Scale 1:100
Issue 4.2



CL376 LYTTELTON
FRONT ELEVATION



CL376 LYTTELTON
FRONT ELEVATION

CL372-1 BYRON
FRONT ELEVATION



CL372-1 BYRON
SIDE ELEVATION



CL372-1 BYRON
REAR ELEVATION

CL376 LYTTELTON
REAR ELEVATION

Lyttelton Byron

BRICK
CL818.PL-01

DA REV:

SCALE: 1:100 @ A3

DRAWN: TBW

CHECKED: GPM

78.72 m²

847 ft²

BLOOR HOMES




CL278-1 DRAKE
FRONT ELEVATION

CL280 DRAKE

CL280-1 DRAKE

CL278 DRAKE

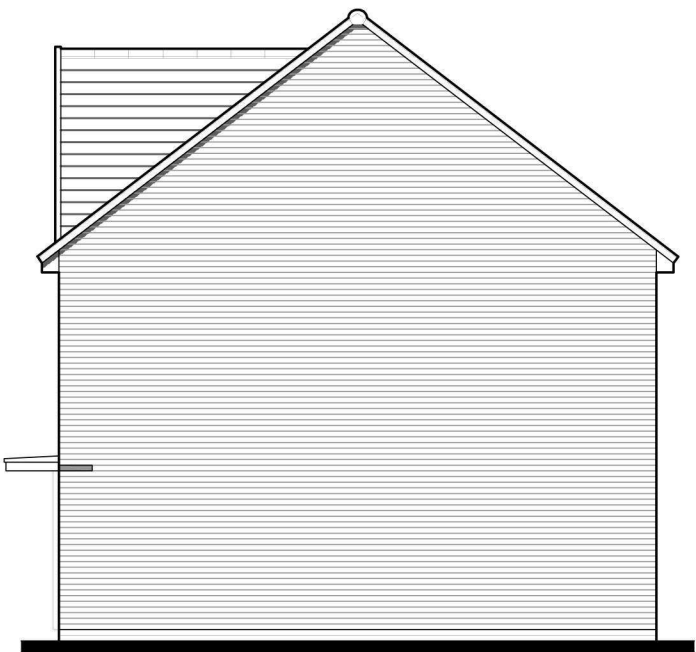

CL278 DRAKE
SIDE ELEVATION




CL278 DRAKE
REAR ELEVATION

CL280-1 DRAKE

CL280 DRAKE

CL278-1 DRAKE

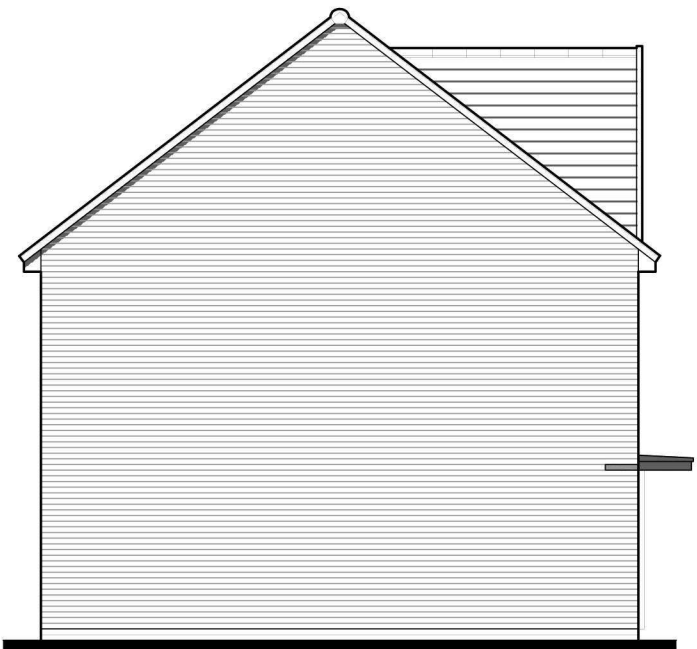


CL278-1
SIDE ELEVATION


Drake
BRICK
CL811.PL-01

DATE: MARCH 2020 REV:
SCALE: 1:100 @ A3

DRAWN: MJE 62.27m²
CHECKED: GPM 670ft²

 

Scale 1:100
Issue 4.3

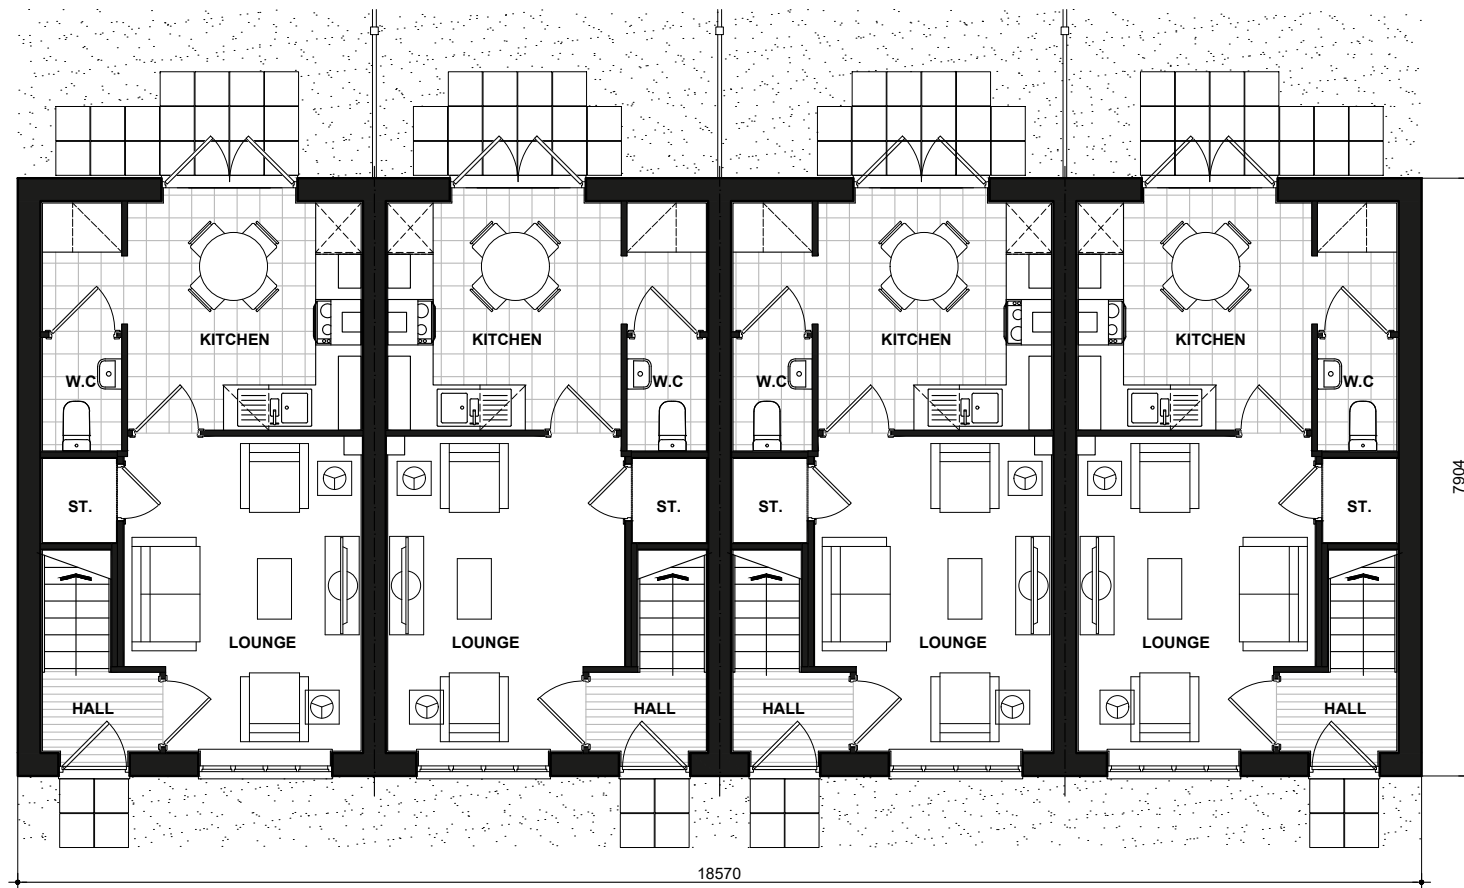


278-1 DRAKE
GROUND FLOOR PLAN

280 DRAKE

280-1 DRAKE

278 DRAKE

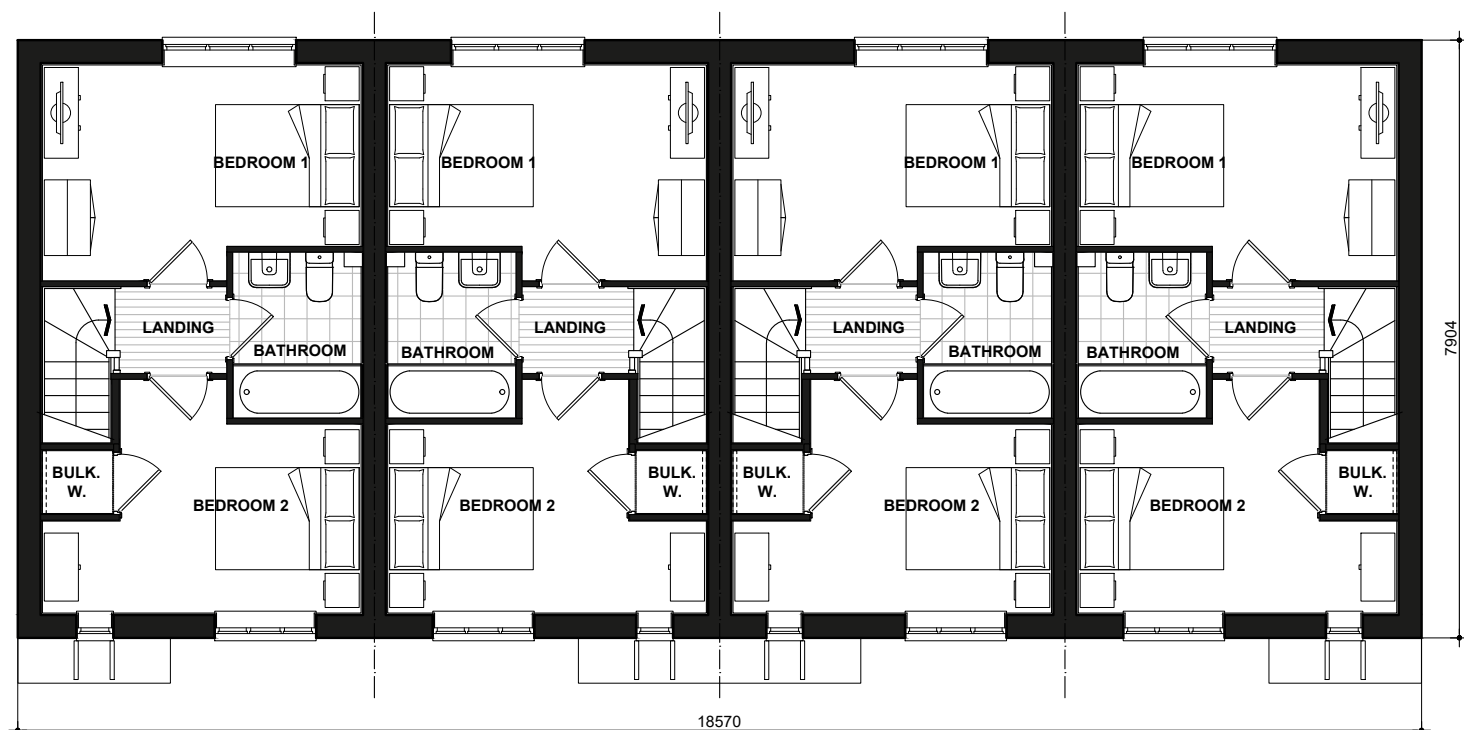

278-1 DRAKE
FIRST FLOOR PLAN

280 DRAKE

280-1 DRAKE

278 DRAKE

Drake

FLOOR PLANS

811.PL-04


DATE: JULY 2019
SCALE: 1:100 @ A3

REV:

DRAWN: DL
CHECKED: GPM

62.27m²
670ft²

BLOOR HOMES

 


Scale 1:100
Issue 4.4



CL389
FRONT ELEVATION

CL393-1

CL389-1

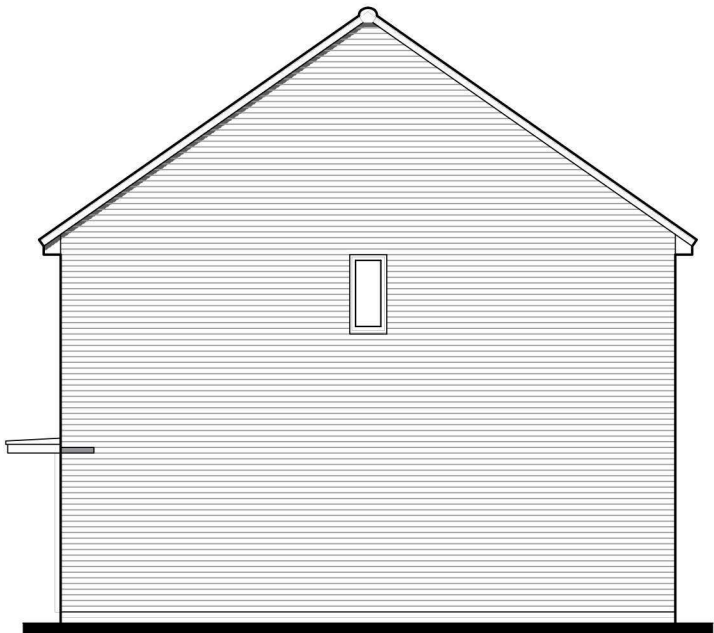


CL389-1
SIDE ELEVATION



CL389-1
REAR ELEVATION

CL393-1

CL389

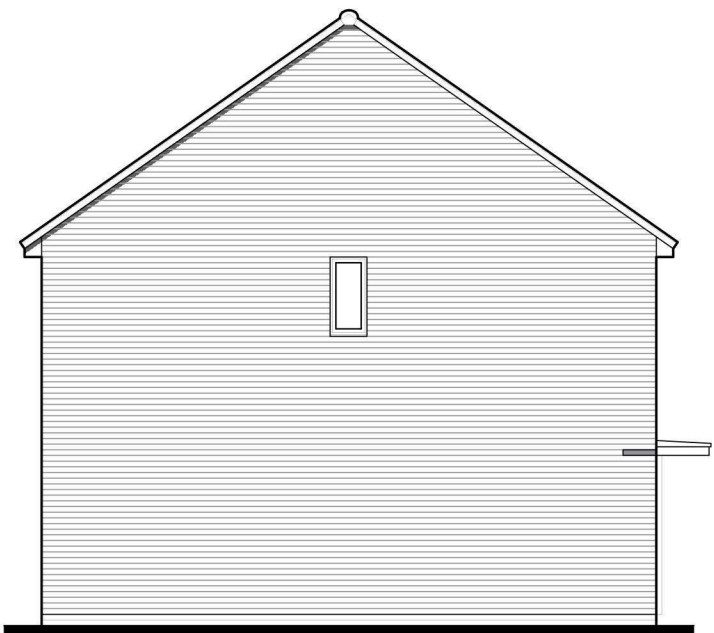

CL389
SIDE ELEVATION

Grovier

BRICK
CL815.PL-01


DATE: OCT 2020
SCALE: 1:100 @ A3

DRAWN: DR
CHECKED: MF


REV:

69.98m²
753ft²

BLOOR HOMES

 


Scale 1:100
Issue 4.4

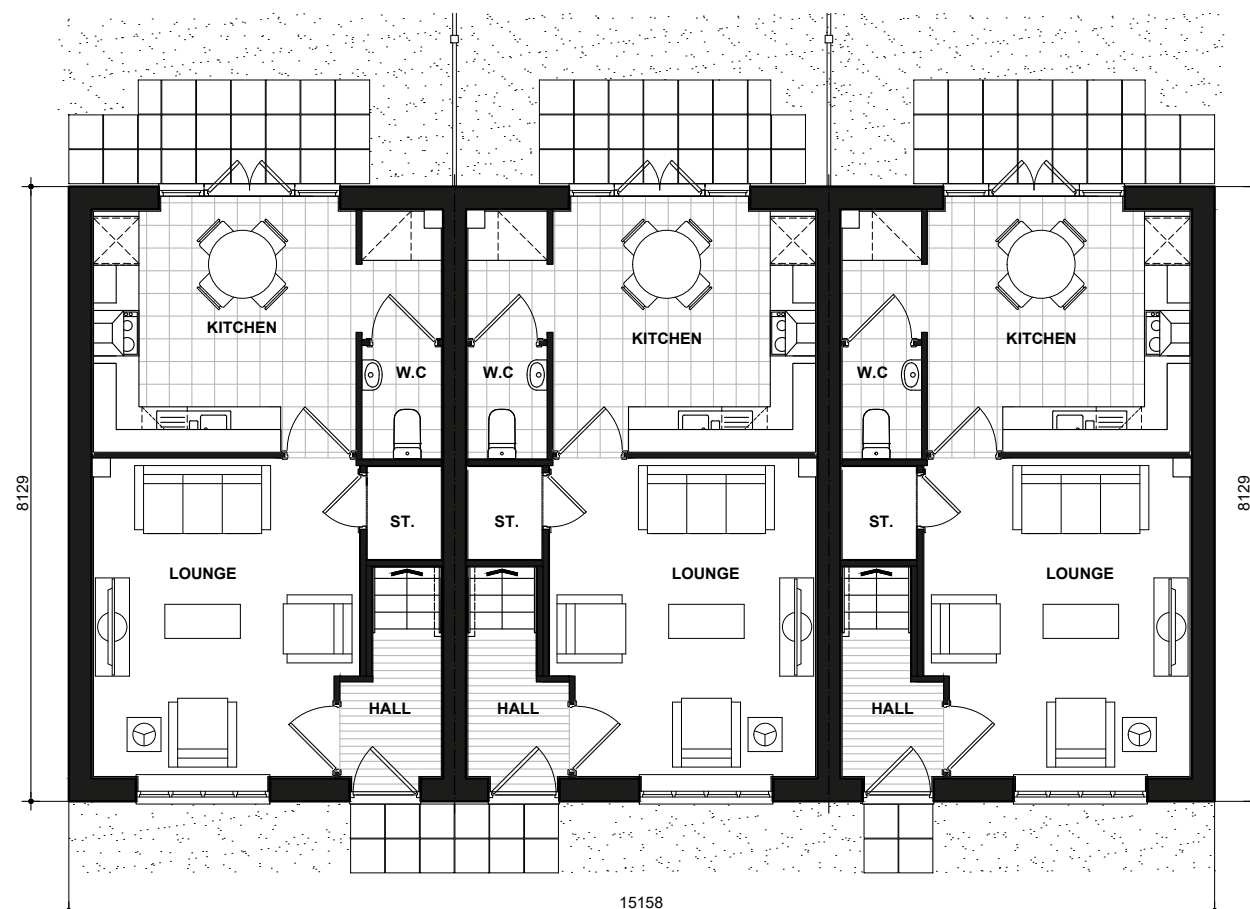

389
GROUND FLOOR PLAN

393-1

389-1

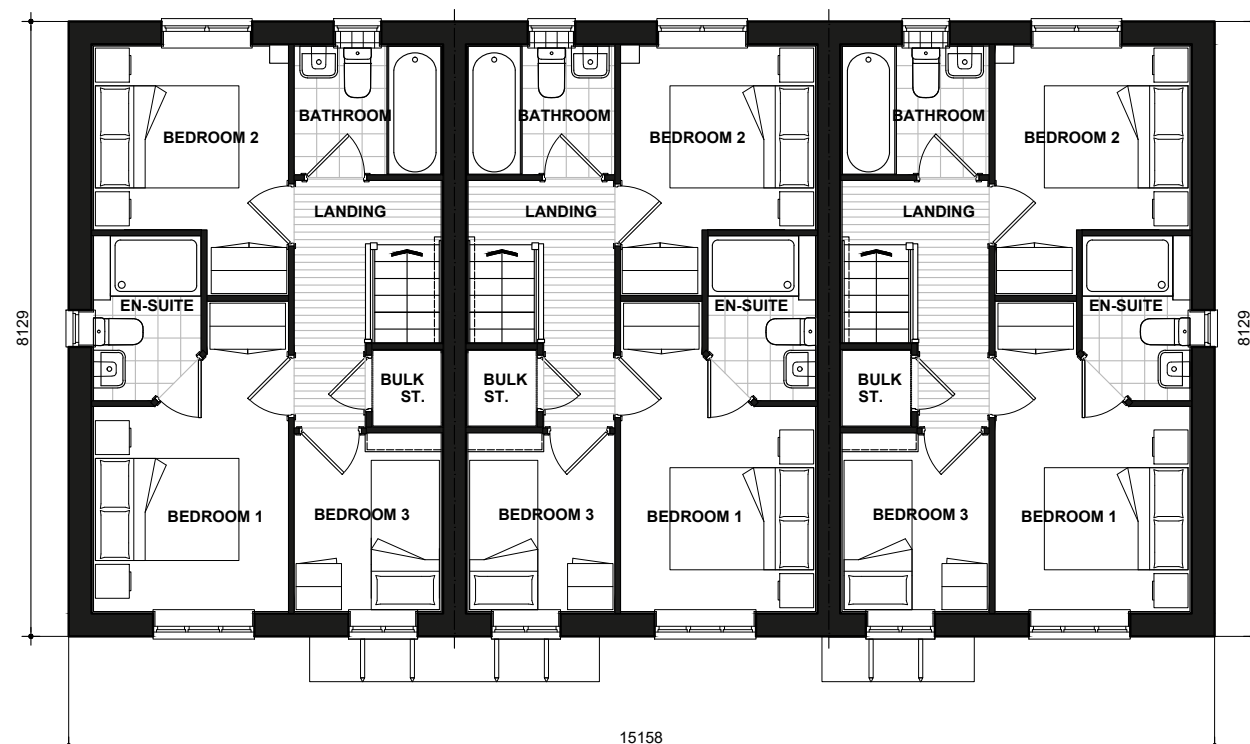

389
FIRST FLOOR PLAN

393-1

389-1

Grovier

FLOOR PLANS

815.PL-04

DATE: OCT 2020
SCALE: 1:100 @ A3

REV:

DRAWN: DR
CHECKED: MF

69.98m²
753ft²

BLOOR HOMES




Scale 1:100
Issue 4.3



CL277
FRONT ELEVATION

CL279-1

CL277-1

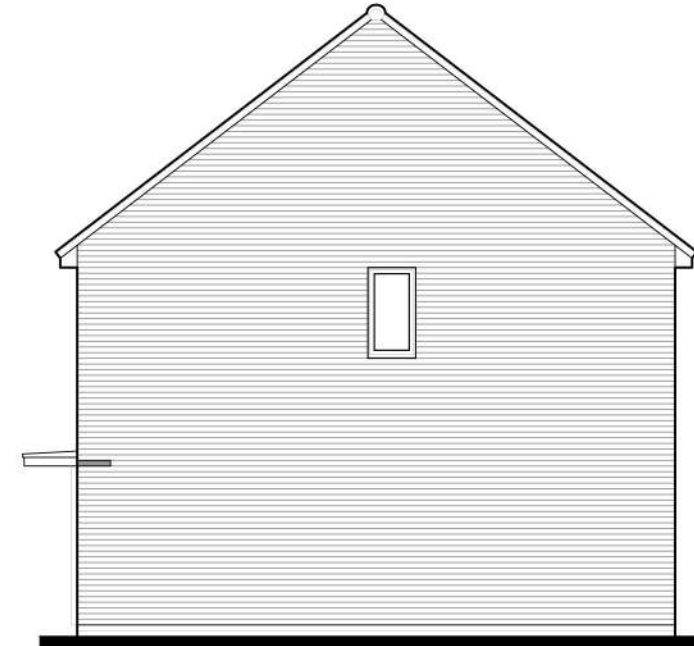


CL277-1
SIDE ELEVATION



CL277-1
REAR ELEVATION

CL279-1

CL277

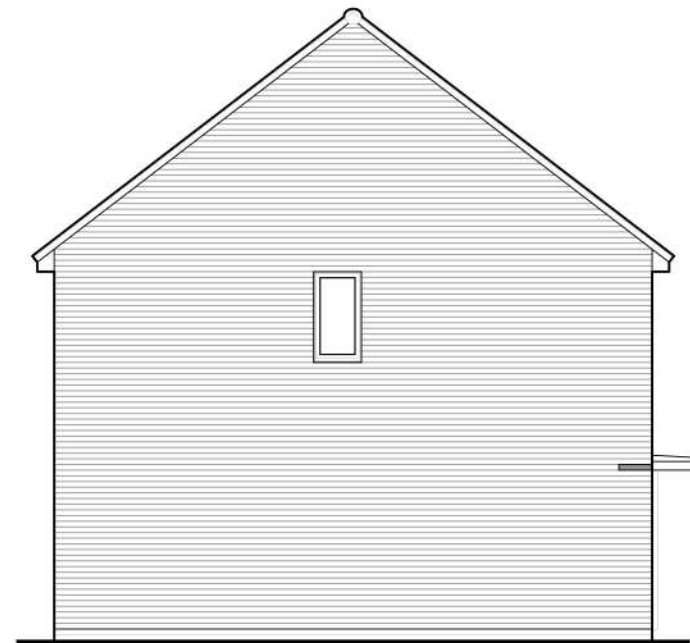


CL277
SIDE ELEVATION

Drake


BRICK
CL801.PL-01

DATE: NOV 2020
SCALE: 1:100 @ A3
DRAWN: DR
CHECKED: GPM
REV:
62.27m²
670ft²

BLOOR HOMES

 

Scale 1:100
Issue 4.3

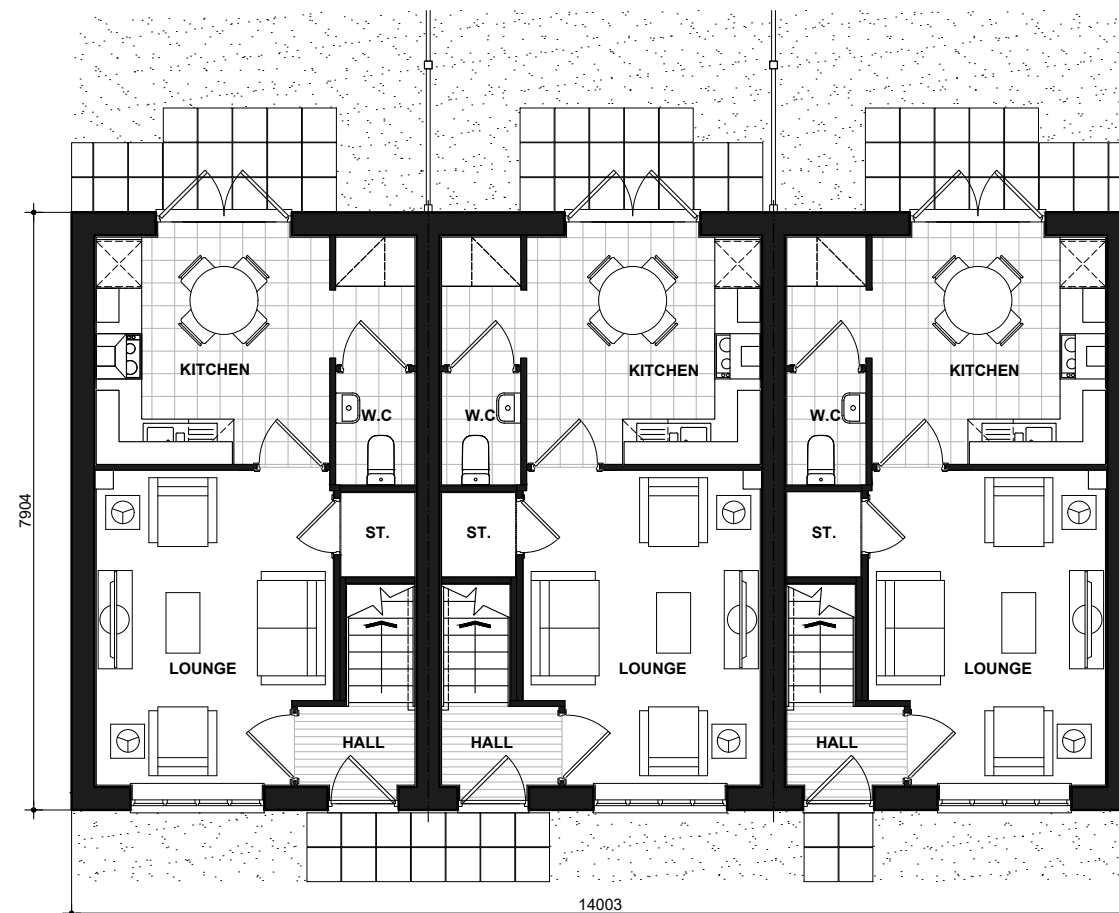


CL277
GROUND FLOOR PLAN

CL279-1

CL277-1

B BOILER LOCATION **GF** GAS FLOOR BOX LOCATION **E** ELECTRIC METER LOCATION **C** CONSUMER UNIT LOCATION

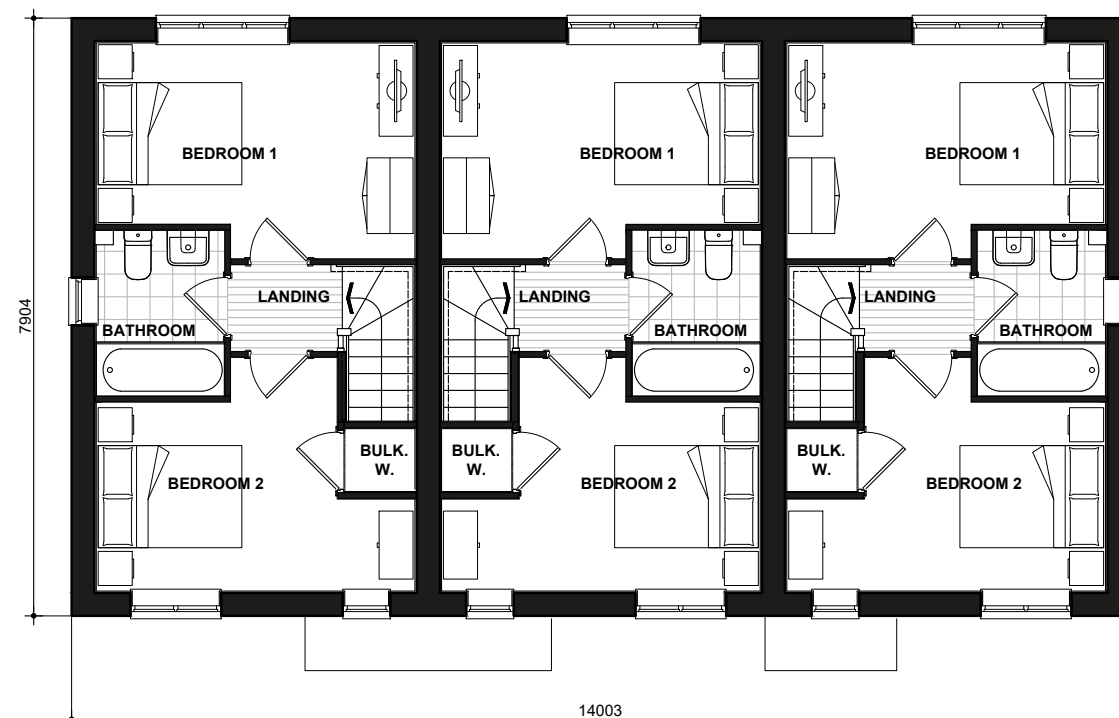

CL277
FIRST FLOOR PLAN

CL279-1

CL277-1


Drake

CL801.PL-04

DATE: NOV 2020 REV:
SCALE: 1:100 @ A3

DRAWN: DR 62.27m²
CHECKED: GPM 670ft²

BLOOR HOMES

 

Scale 1:100
Issue 4


*HQI scores are based on minimum requirements:-
Unit Size - 41, Unit Layout - 32, Unit Services - 22



RV903.CL2B4PH
FRONT ELEVATION

CL2B4P-1

RV904.CL2B4PH-1

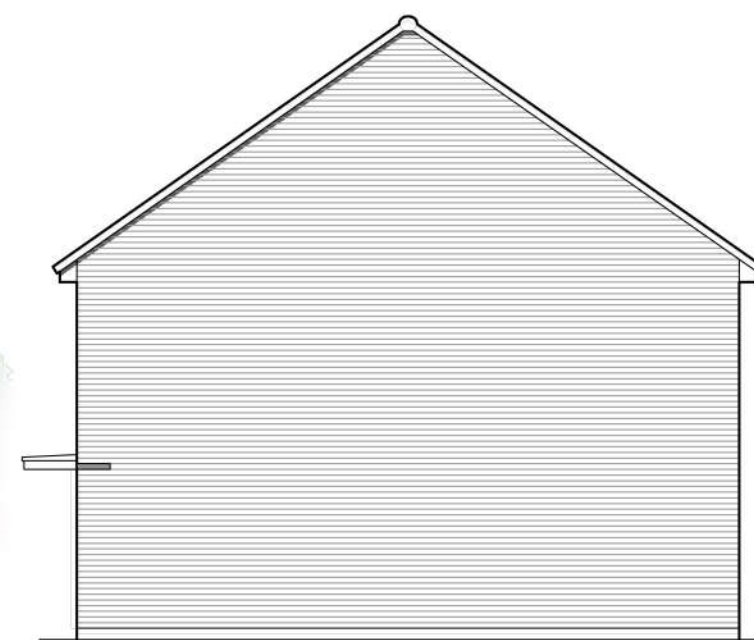


RV904.CL2B4PH-1
SIDE ELEVATION



RV904.CL2B4PH-1
REAR ELEVATION

CL2B4P-1

RV903.CL2B4PH

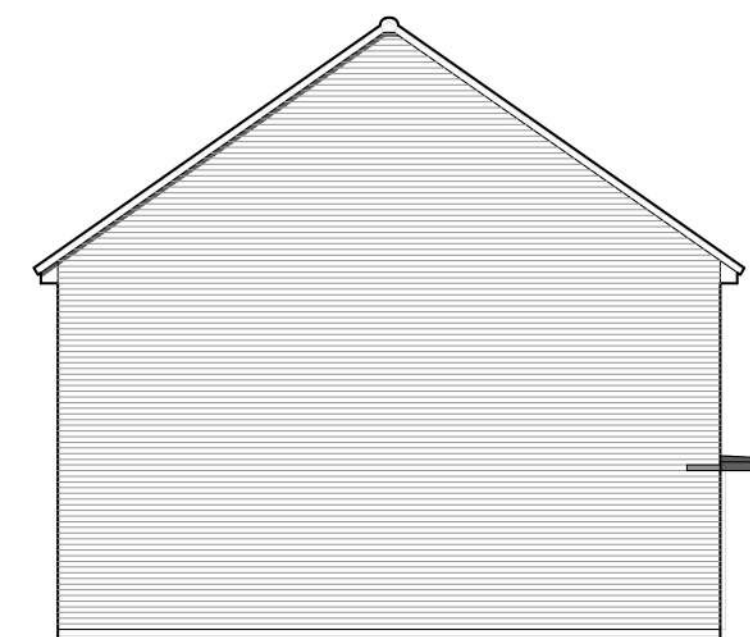

RV903.CL2B4PH
SIDE ELEVATION

CL2B4P

HQI* Unit Type: 67-75sqm.

HQI 5: 41% HQI 6: 56% HQI 7: 59%


Sinclair
BRICK
CLBLO-030.PL-01

DATE: MARCH 2020 REV:
SCALE: 1:100 @ A3

DRAWN: MJE
CHECKED: GPM


68.06m²
733ft²

BLOOR HOMES

 

Scale 1:100
Issue 4


*HQI scores are based on minimum requirements:-
Unit Size - 41, Unit Layout - 32, Unit Services - 22

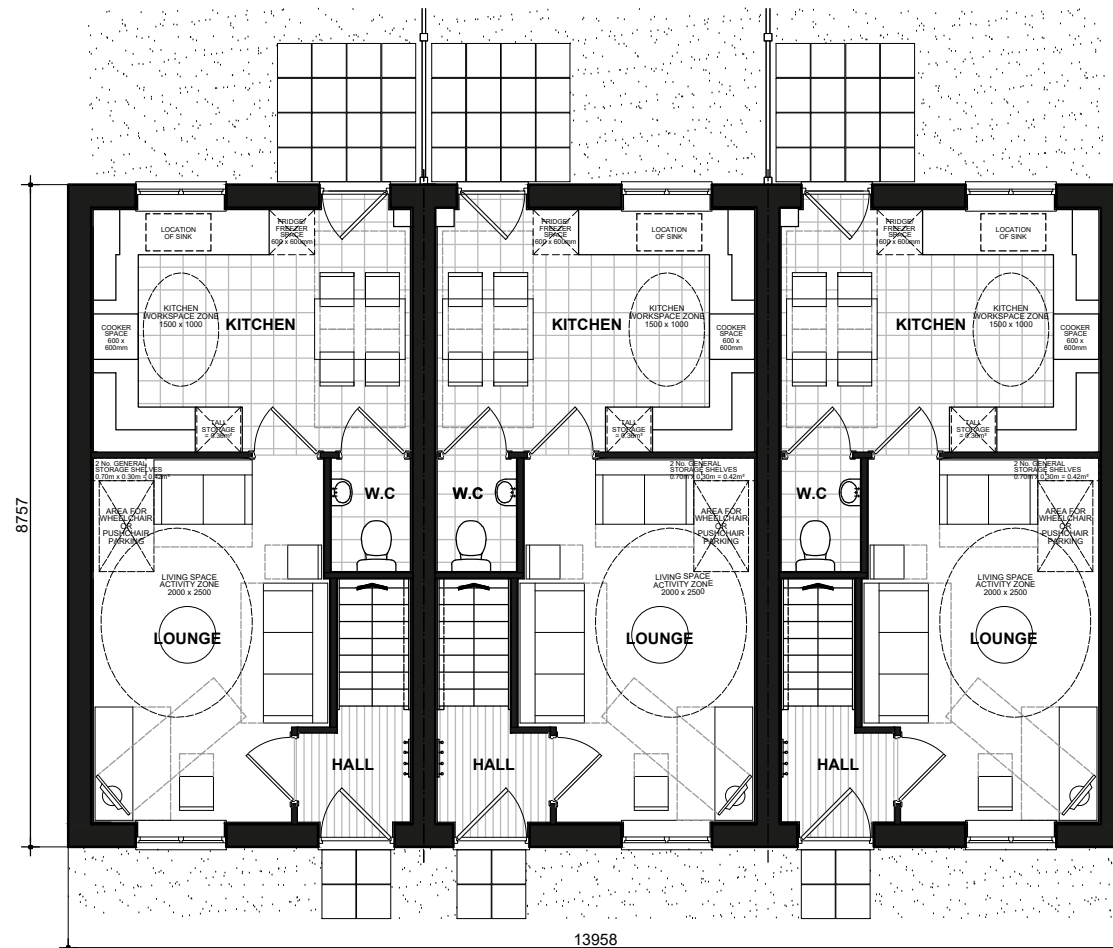

RV903.CL2B4PH
GROUND FLOOR PLAN

CL2B4P-1

RV904.CL2B4PH-1

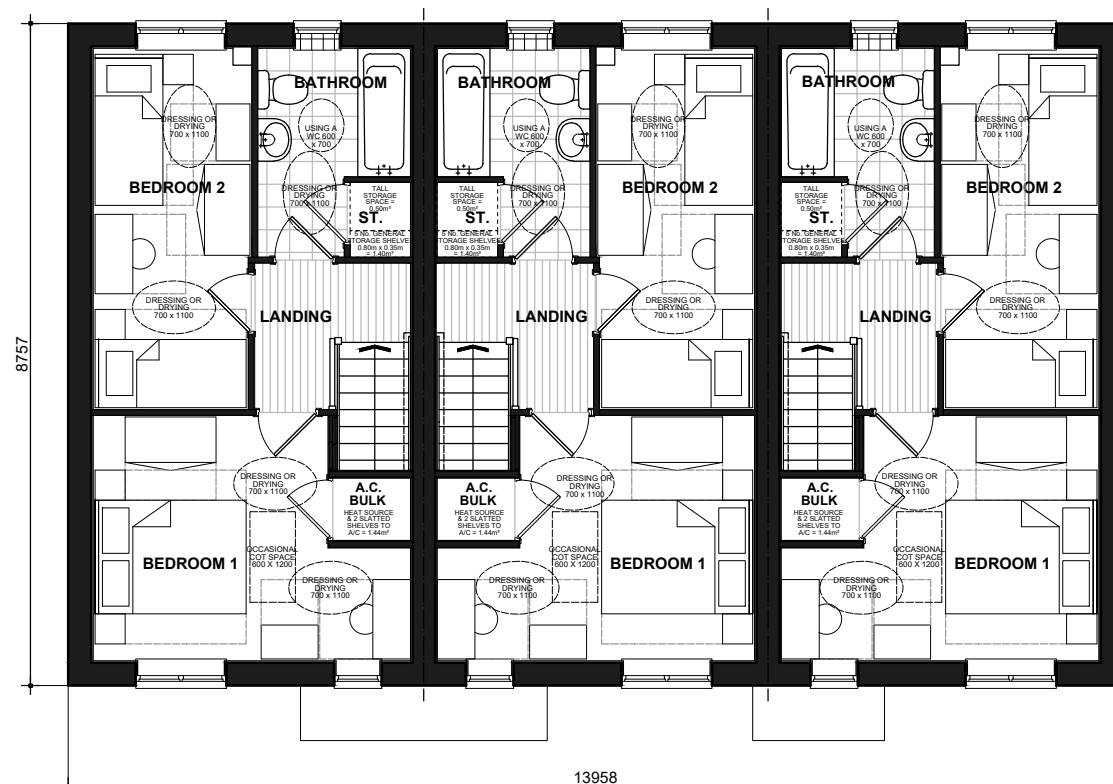

RV903.CL2B4PH
FIRST FLOOR PLAN

CL2B4P-1

RV904.CL2B4PH-1

CL2B4P

HQI* Unit Type: 67-75sqm.

HQI 5: 41% HQI 6: 56% HQI 7: 59%


Sinclair
FLOOR PLANS
CLBLO-030.PL-03

DATE: MARCH 2020 REV:
SCALE: 1:100 @ A3

DRAWN: MJE
CHECKED: GPM

68.06m²
733ft²

BLOOR HOMES

 


Scale 1:100
Issue 4.3



3B5P
FRONT ELEVATION

3B5PMT-1

3B5P-1

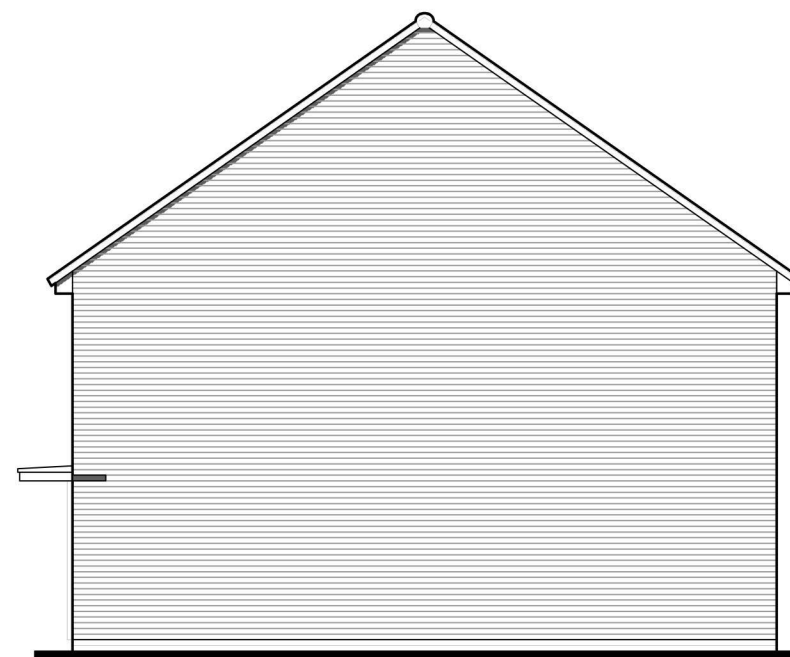


CL3B5P-1
SIDE ELEVATION



3B5P-1
REAR ELEVATION

3B5PMT-1

3B5P

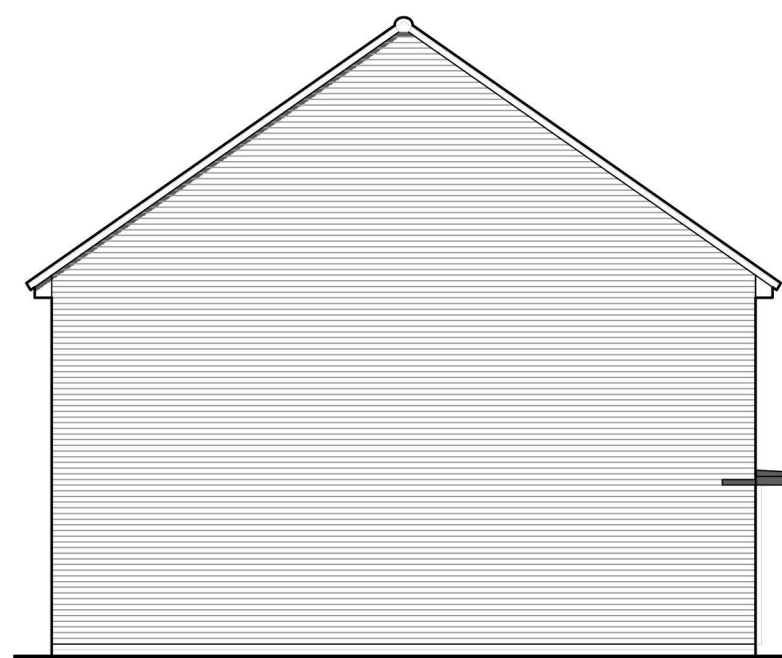

CL3B5P
SIDE ELEVATION

Sorley
BRICK
CL862.PL-01

DATE: JUNE 2023
SCALE: 1:100 @ A3


REV:

DRAWN: EF
CHECKED:


82.21m²
885ft²

BLOOR HOMES

3B5P - HQI Unit Type: 75-85sqm.

 


Scale 1:100
Issue 4.3

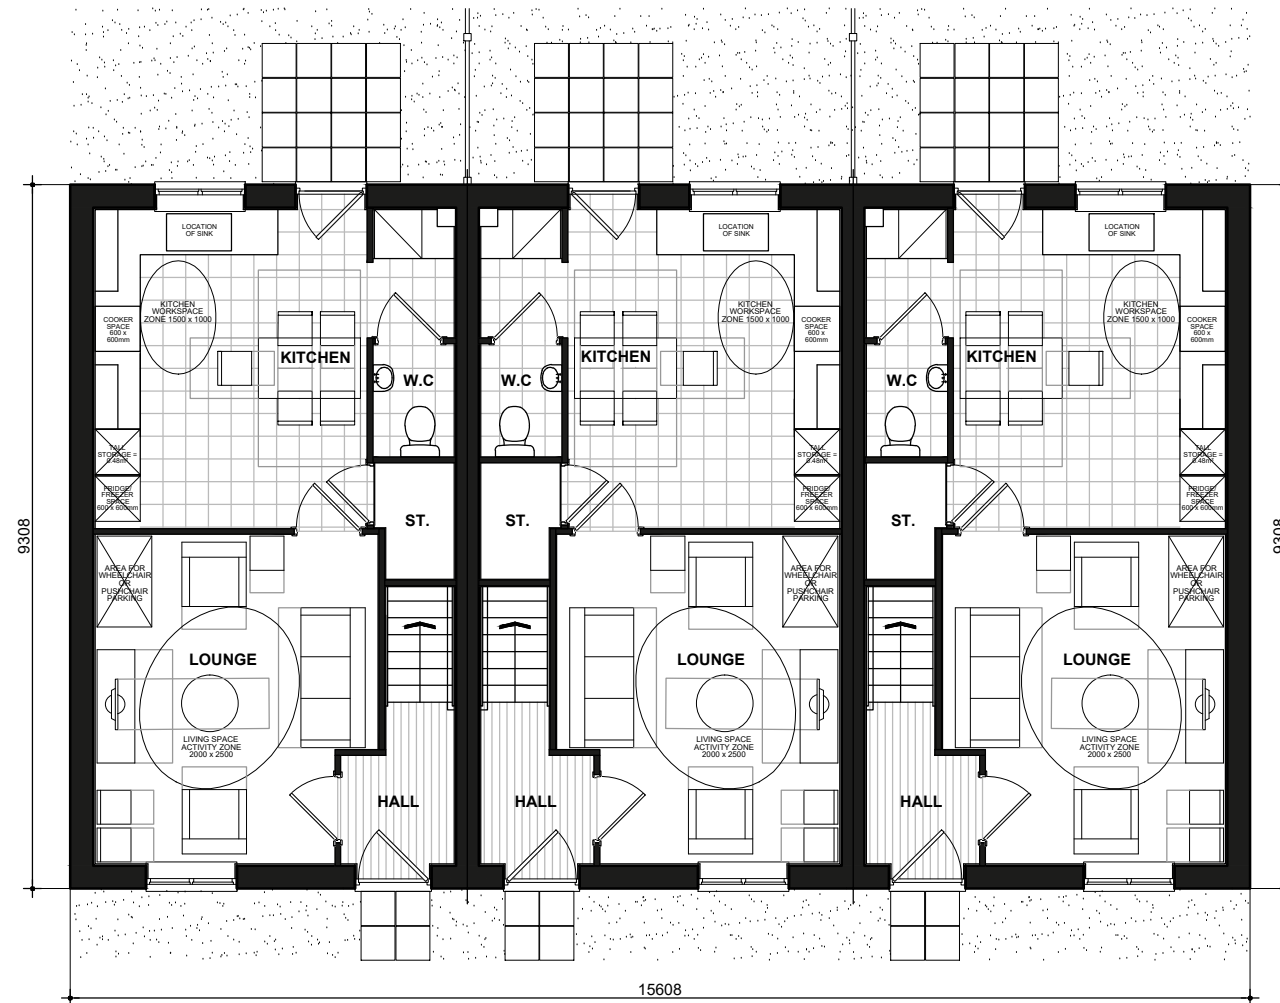

3B5P
GROUND FLOOR PLAN

3B5PMT-1

3B5P-1

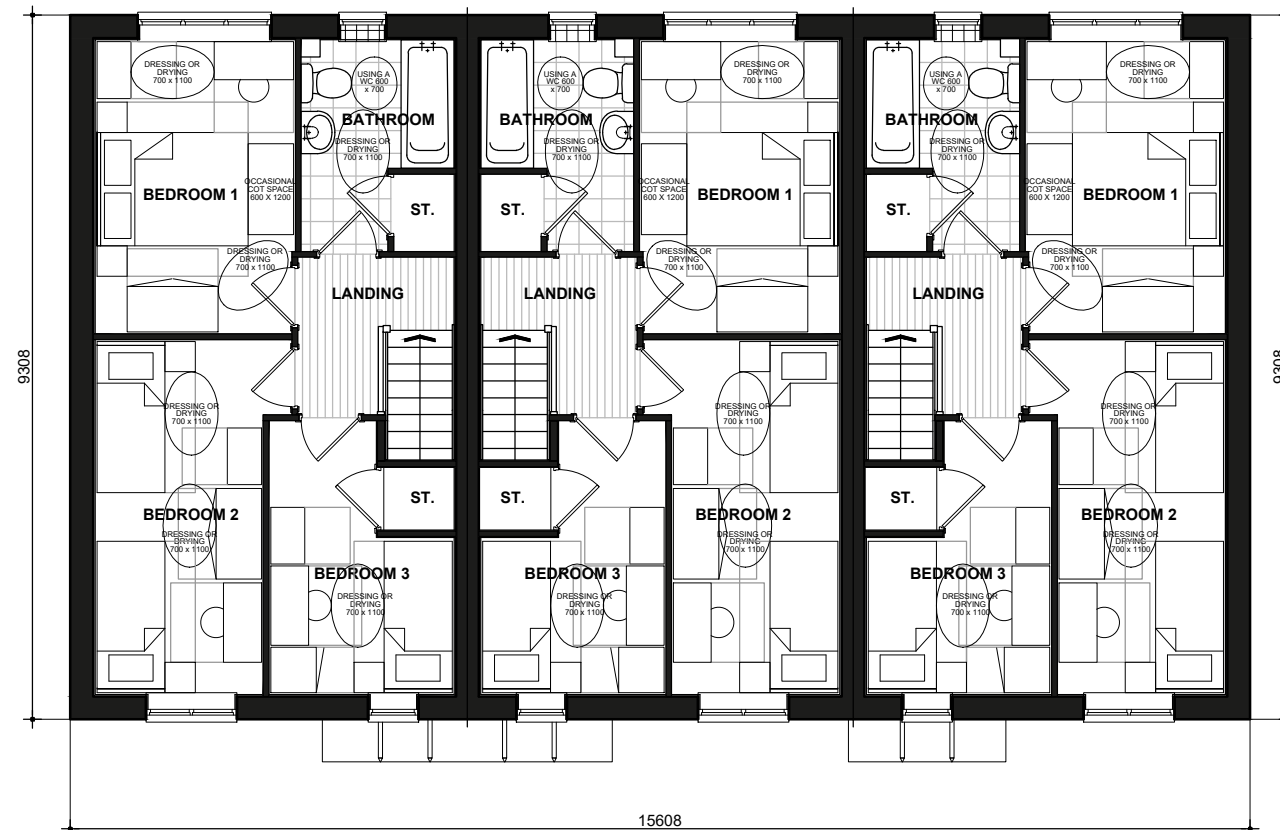

3B5P
FIRST FLOOR PLAN

3B5PMT-1

3B5P-1

3B5P - HQI Unit Type: 75-85sqm.

Sorley


FLOOR PLANS

CL862.PL-03

DATE: JAN 2021
SCALE: 1:100 @ A3
DRAWN: EF
CHECKED:

REV:
82.21m²
885ft²

BLOOR HOMES

 

Scale 1:100
Issue 4.2



3B5PCT
FRONT ELEVATION



3B5PCT
FRONT ELEVATION

CL.3B5PMT-1

CL.3B5P



CL3B5P
SIDE ELEVATION



CL.3B5P

CL.3B5PMT-1

3B5PCT
FRONT ELEVATION

Storer Sorley
BRICK
CL868(3).PL-01

DATE: SEP 2020
SCALE: 1:100 @ A3


DRAWN: EF
CHECKED:

REV:



82.21m²
885ft²

3B5P - HQI Unit Type: 75-85sqm.

BLOOR HOMES

 

Scale 1:100
Issue 4.2

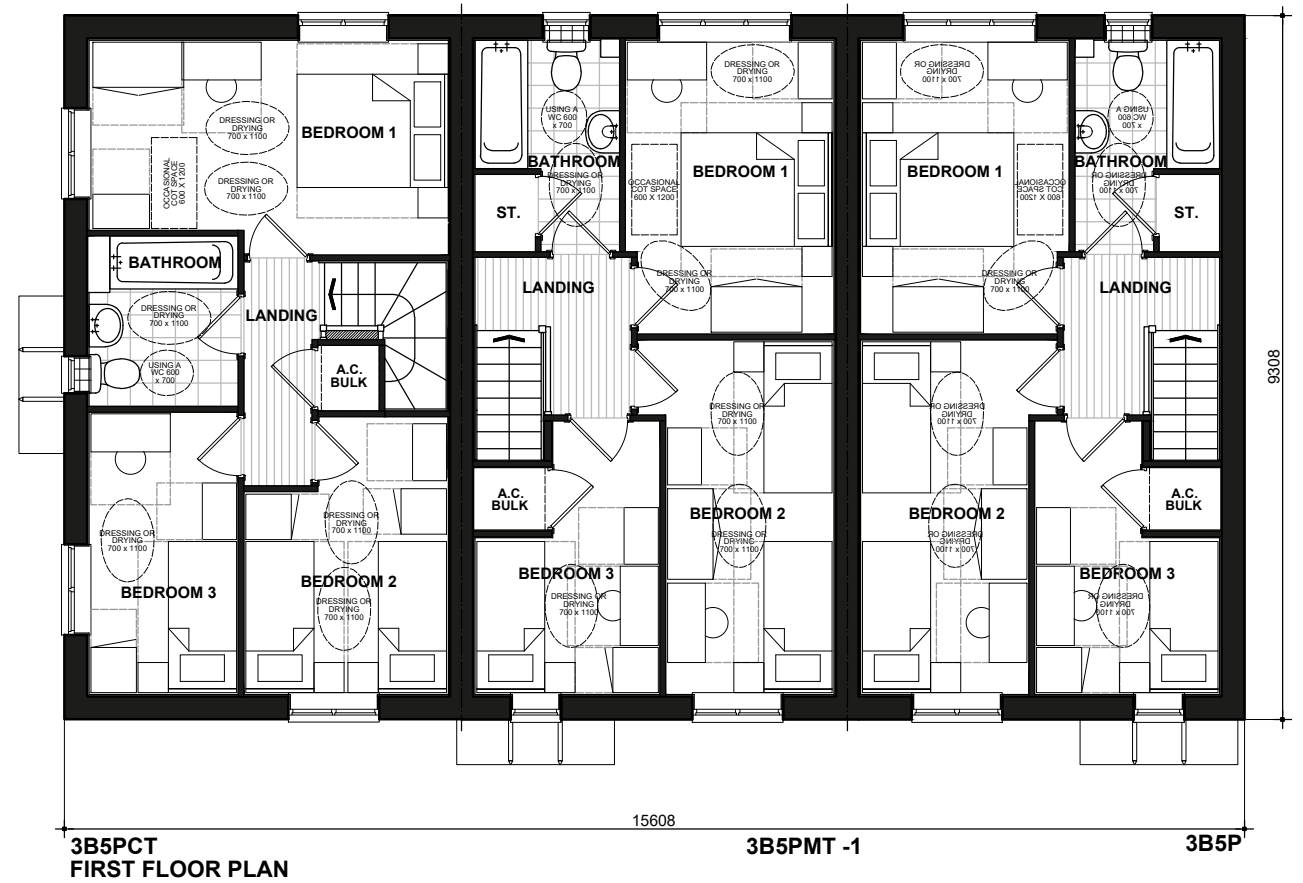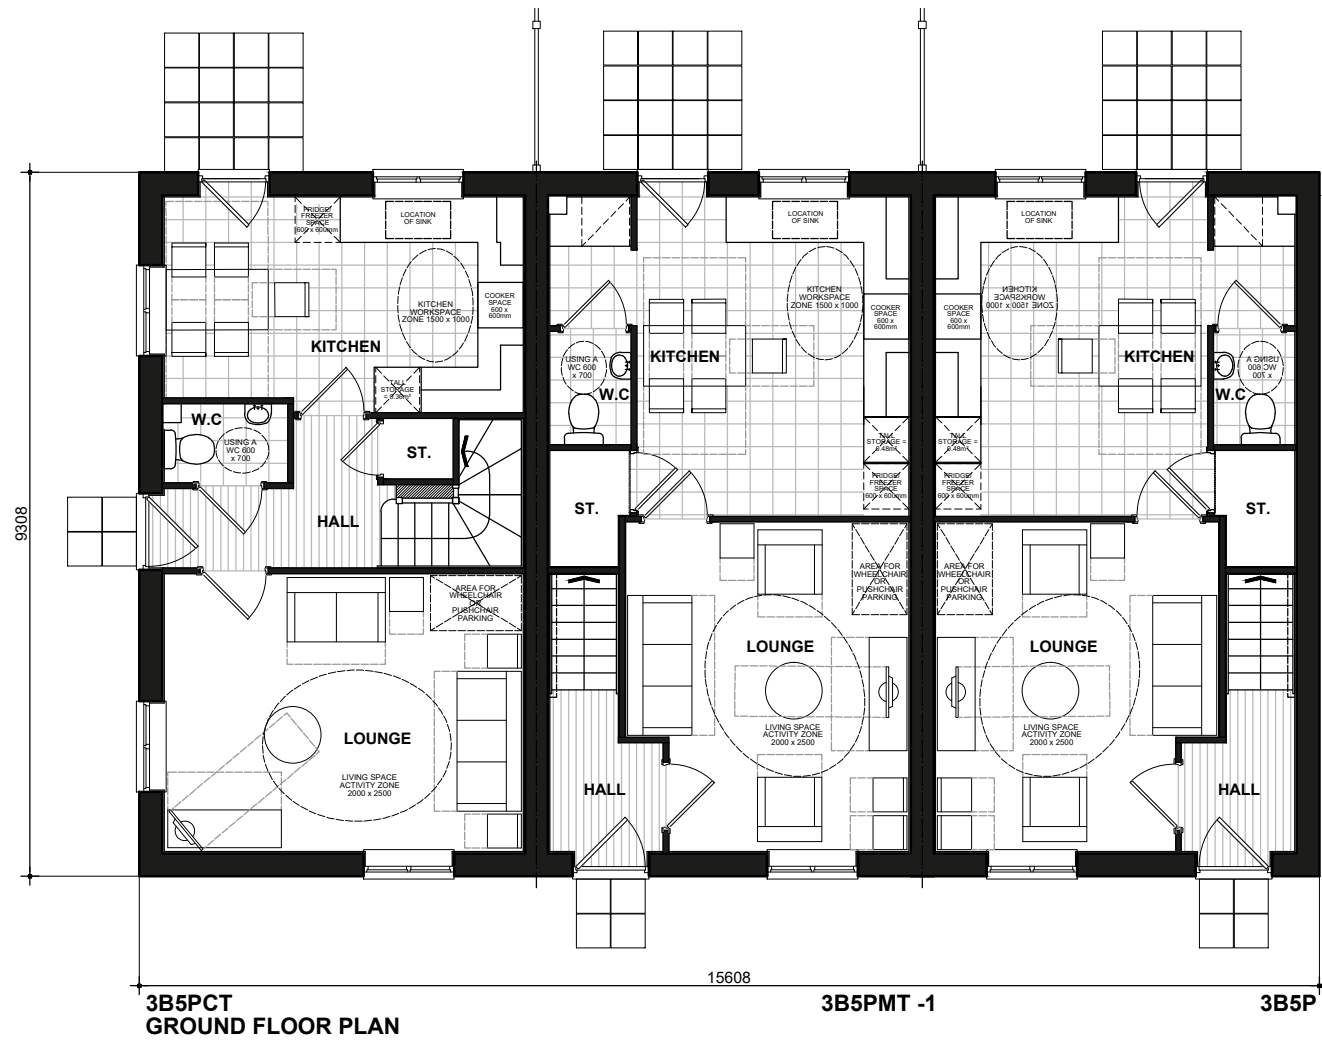

Storer Sorley


FLOOR PLANS

CL868(3).PL-03

DATE: SEP 2020 REV:
SCALE: 1:100 @ A3
DRAWN: EF 82.21m²
CHECKED: 885ft²



3B5P - HQI Unit Type: 75-85sqm.

 

Scale 1:100



FRONT ELEVATION




SIDE ELEVATION



REAR ELEVATION



SIDE ELEVATION

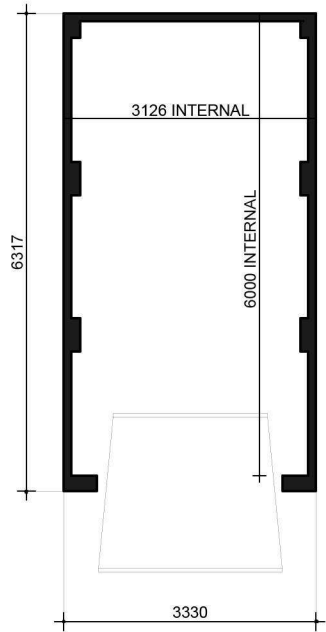


FLOOR PLAN

Single (1)
BRICK
GL01.PL-01

DATE: APRIL 2019 REV:
SCALE: 1:100 @ A3

DRAWN: KS
CHECKED: GPM

 

Scale 1:100



FRONT ELEVATION




SIDE ELEVATION



REAR ELEVATION



SIDE ELEVATION

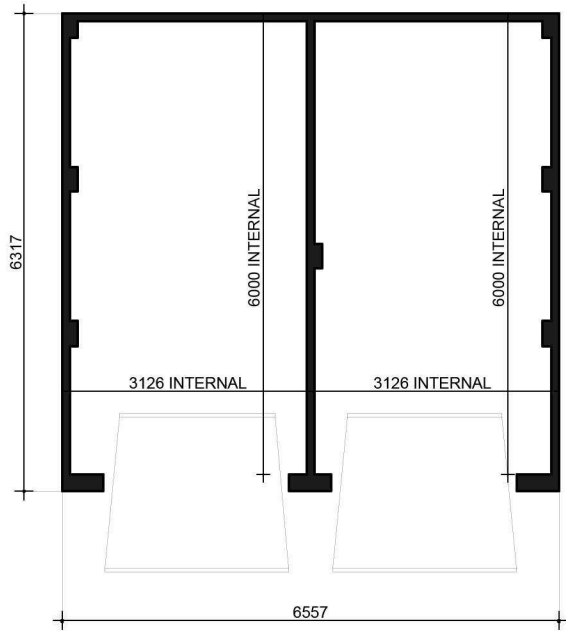


FLOOR PLAN

Single (2)
BRICK
GL02.PL-01


DATE: APRIL 2019 REV:
SCALE: 1:100 @ A3

DRAWN: KS
CHECKED: GPM

BLOOR HOMES

 


FRONT ELEVATION

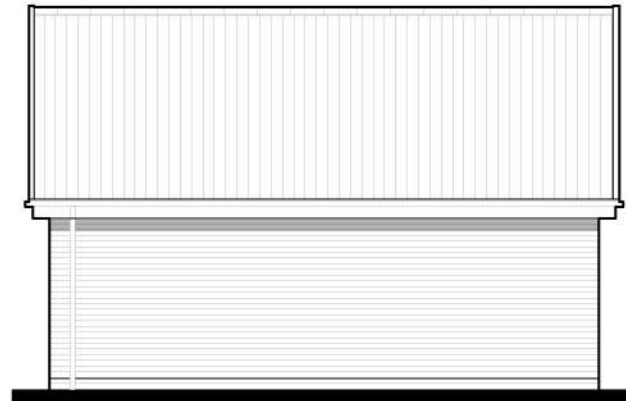


SIDE ELEVATION



REAR ELEVATION

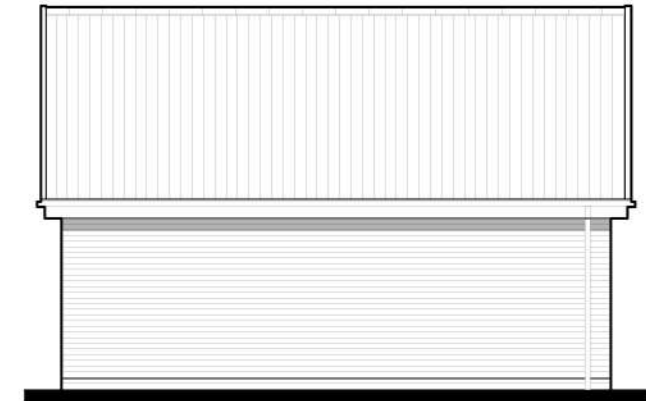

SIDE ELEVATION

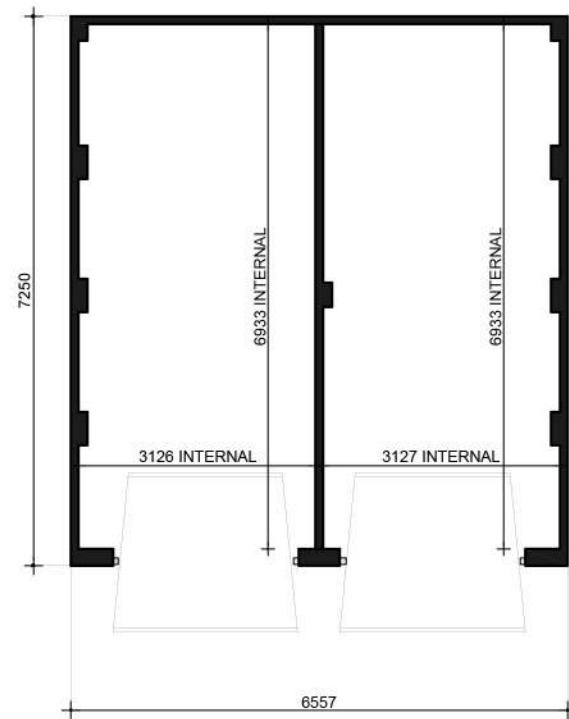

GROUND FLOOR PLAN

Sales
BRICK
SG02.PL-01

DATE: APRIL 2019 REV:
SCALE: 1:100 @ A3

DRAWN: KS
CHECKED: GPM

BLOOR HOMES