


31 ARNOLD CRESCENT, LEICESTER.




PROPOSED REAR ELEVATION
scale 1:50




PROPOSED SIDE ELEVATION
scale 1:50

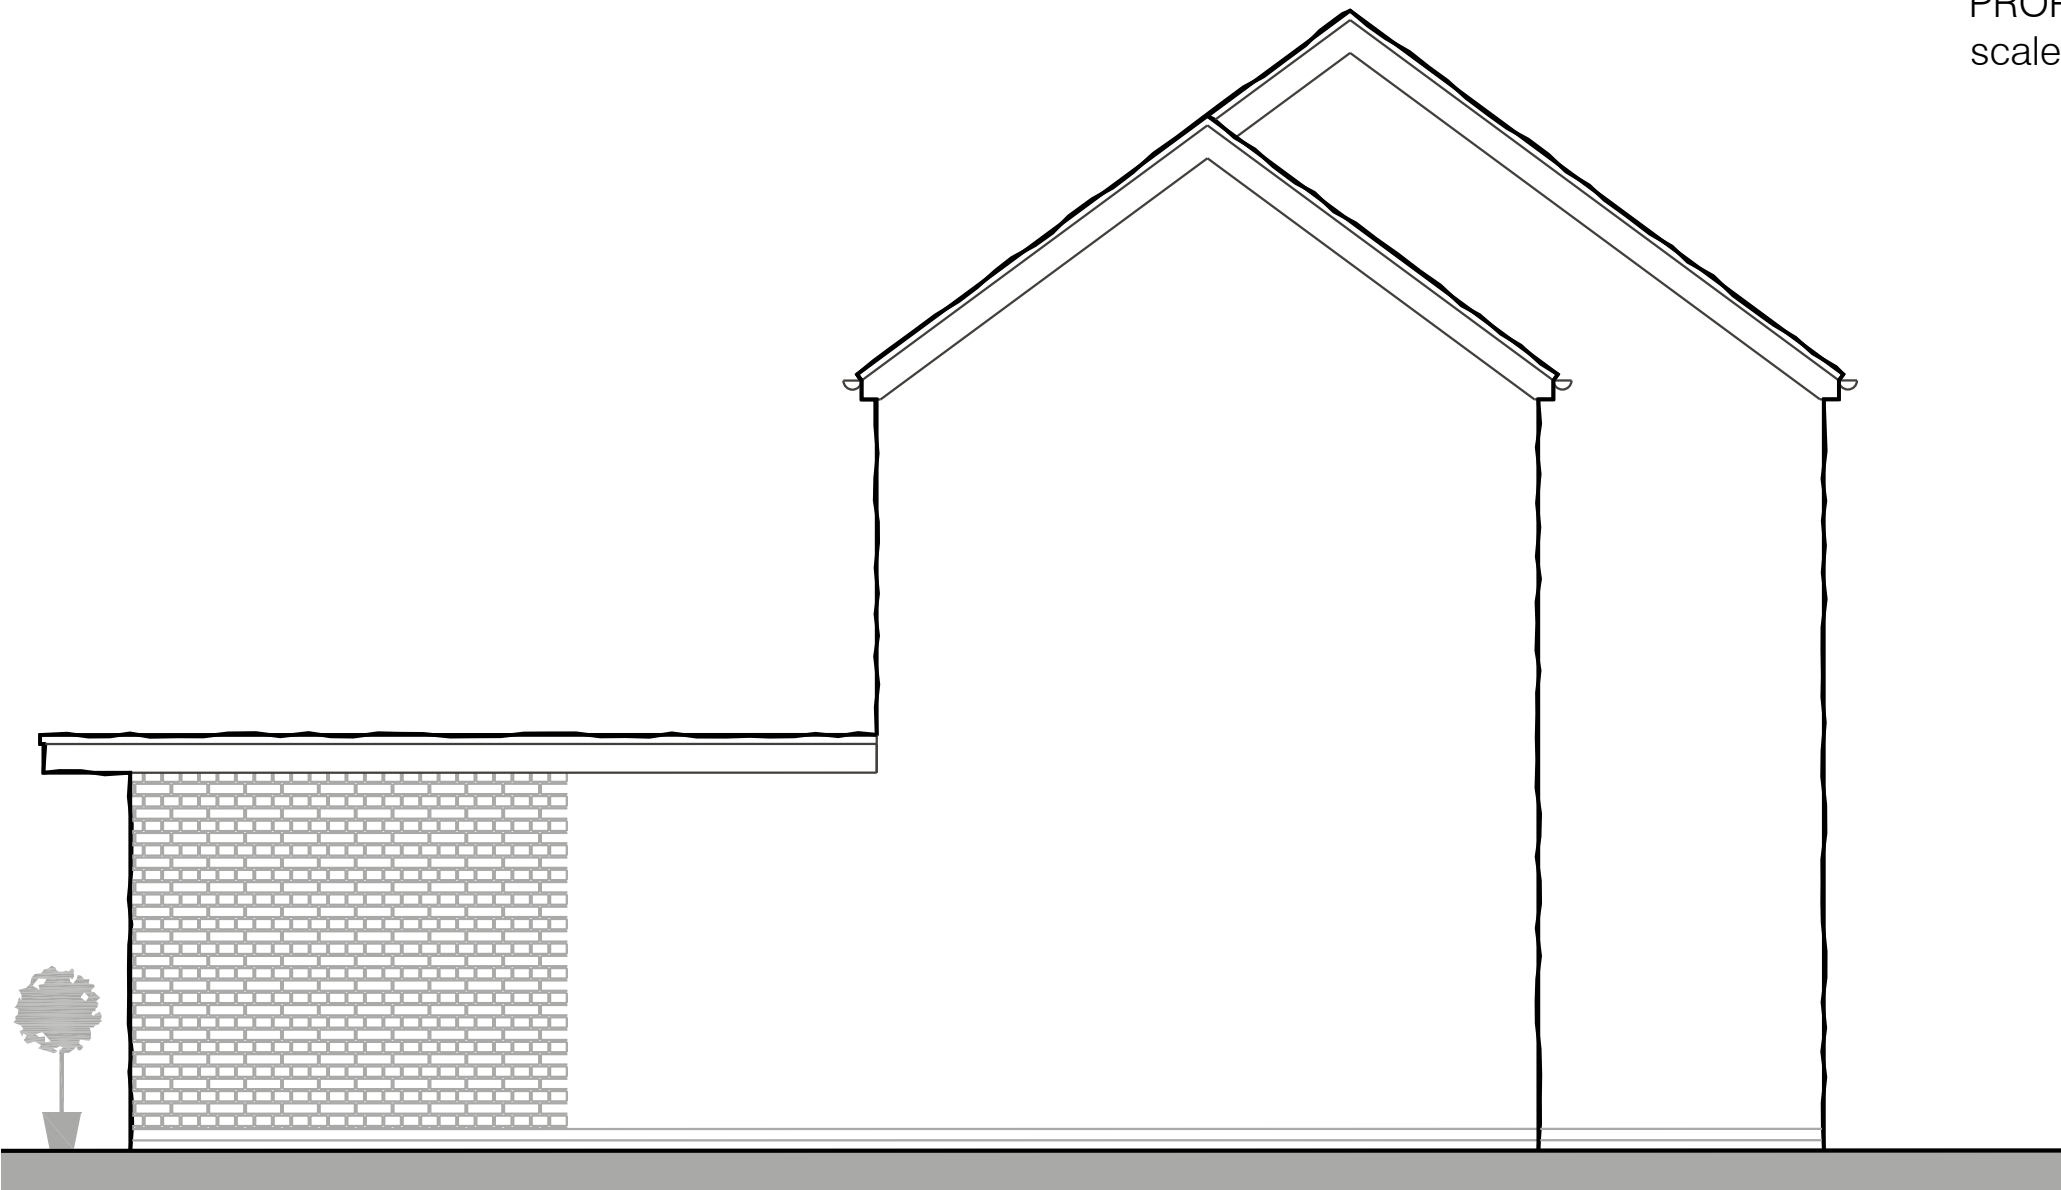

PROPOSED SIDE ELEVATION
scale 1:50

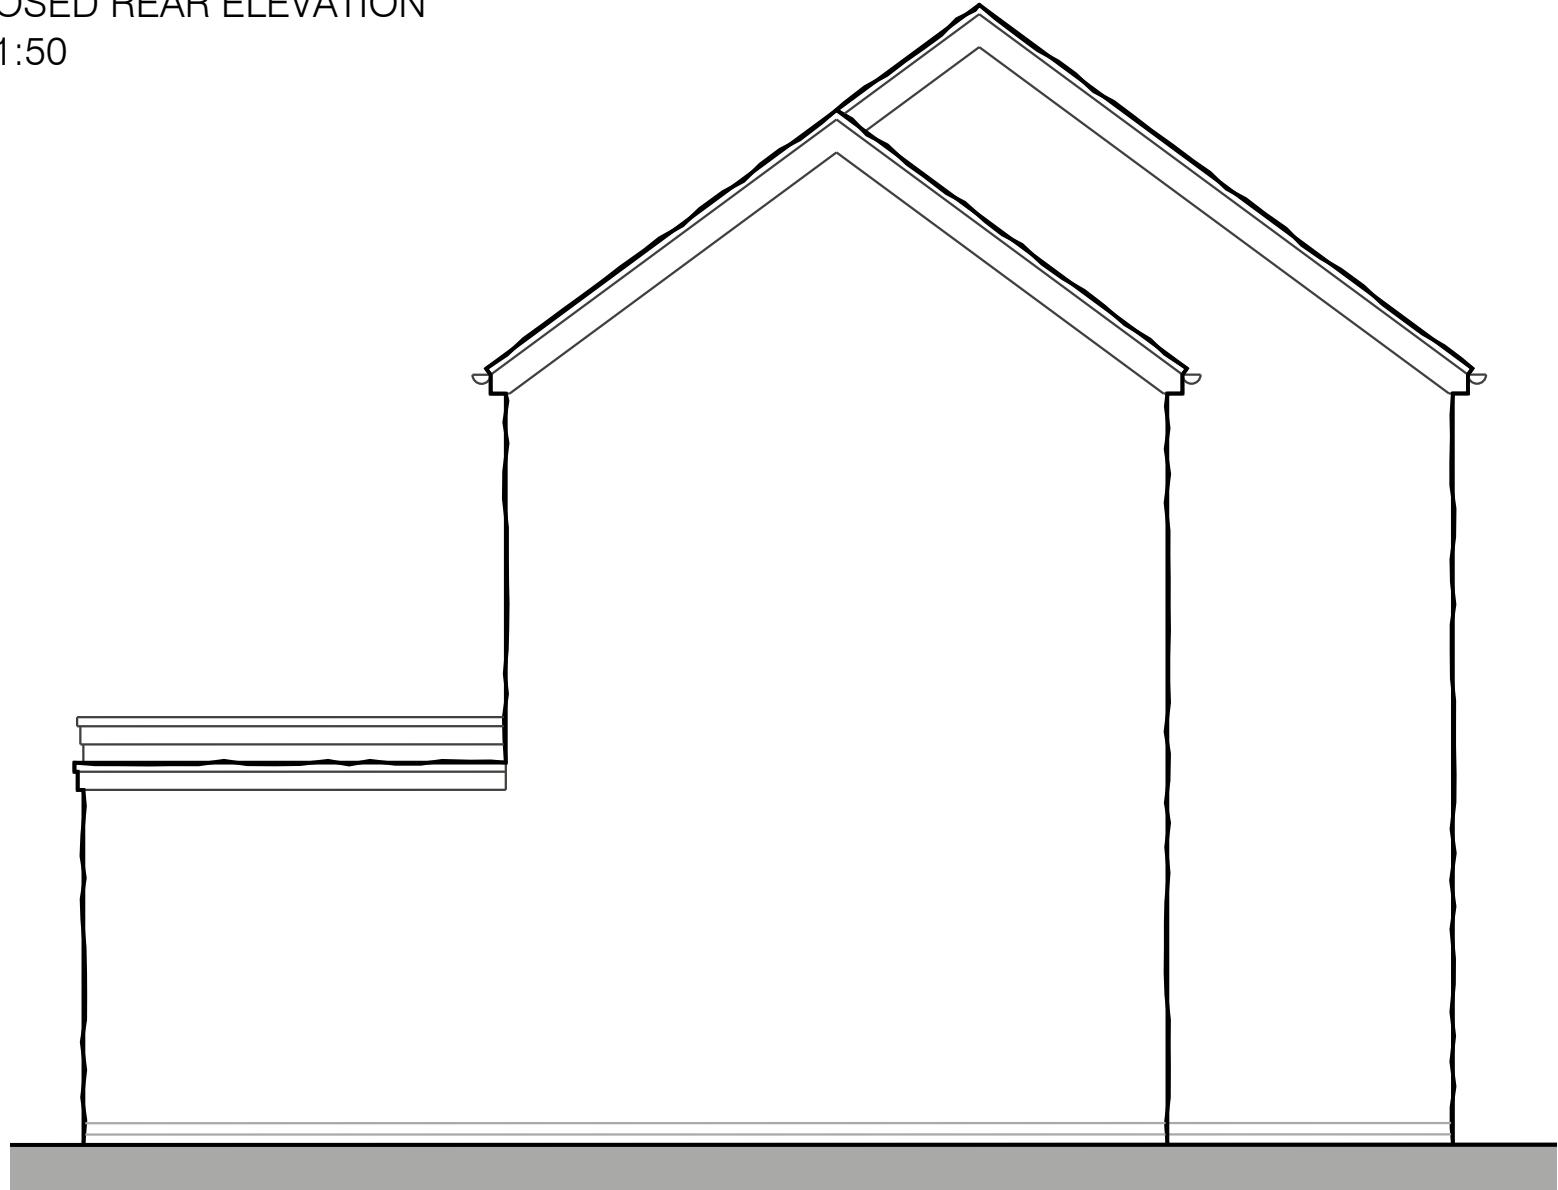

EXISTING SIDE ELEVATION
scale 1:50

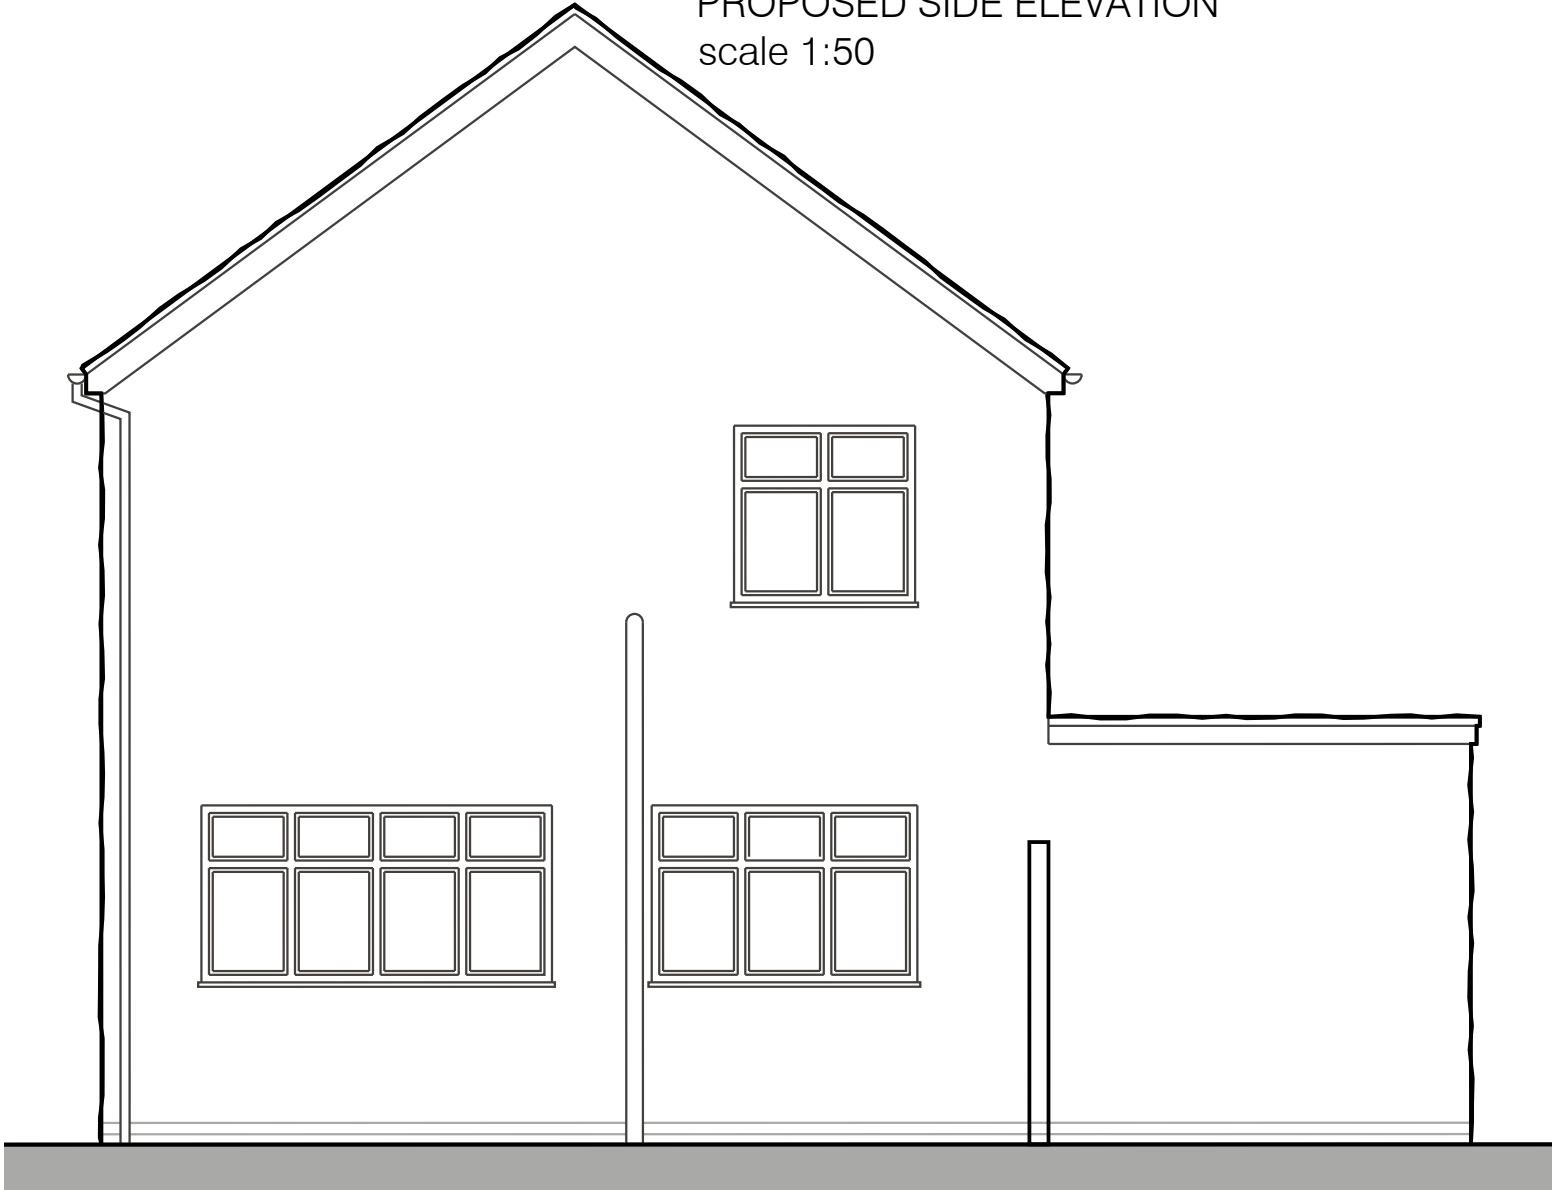

EXISTING SIDE ELEVATION
scale 1:50



EXISTING REAR ELEVATION
scale 1:50



EXISTING FRONT ELEVATION
scale 1:50

PRELIMINARY ~ ELEVATIONS

B	Rear extension extended to 5m.	ASJ	14.06.23
A	First floor extension removed.	ASJ	30.03.23
Revision:	Amendment Description:	Initials:	Date:
 HALFORDJONES Architecture			
Client Address:		Project Address:	
		Mr Ian Bancroft 31 Arnold Crescent Newbold Verdon Leicester LE9 9LD	
Project No:	211202	Drawn By: Tj	
Drawing No:	P002	Revision: B	
Date:	19.01.2022	Scale: 1:50	
Drawing Title: Existing & Proposed GAs			
Issue Type: PRELIMINARY		Checked By: Tj	
Registered Office: Halford Jones Architecture Ltd, 34a Park Hill drive, Aylestone, Leicester, LE2 8HR. (Company Number 10312635) Tel : 0116 2832578 Mob: 07508 807002 Email : office@halfordjones.com Website : www.halfordjones.com			
NO DIMENSIONS ARE TO BE SCALED FROM THIS DRAWING. ALL DISCREPANCIES WITH THE DETAILS TO BE REPORTED AND CLARIFIED PRIOR TO COMMENCING WORKS ON SITE. IF IN DOUBT - ASK. THIS DRAWING IS COPYRIGHT.			

It is the responsibility of the client to advise of matters relating to land title, restrictive covenants, wayleaves or positions of public drains in relation to the site. Site boundaries are taken as visible fence lines unless advertised otherwise

Drawings may be scaled for planning purposes only.

All existing and proposal drawings are based on measured surveys. Site drawings are based on ordnance survey plans. Halford Jones Architecture cannot guarantee the accuracy of drawings that have been imported from other agencies, eg Ordnance Survey.