




Proposed Front Elevation



Proposed Rear Elevation

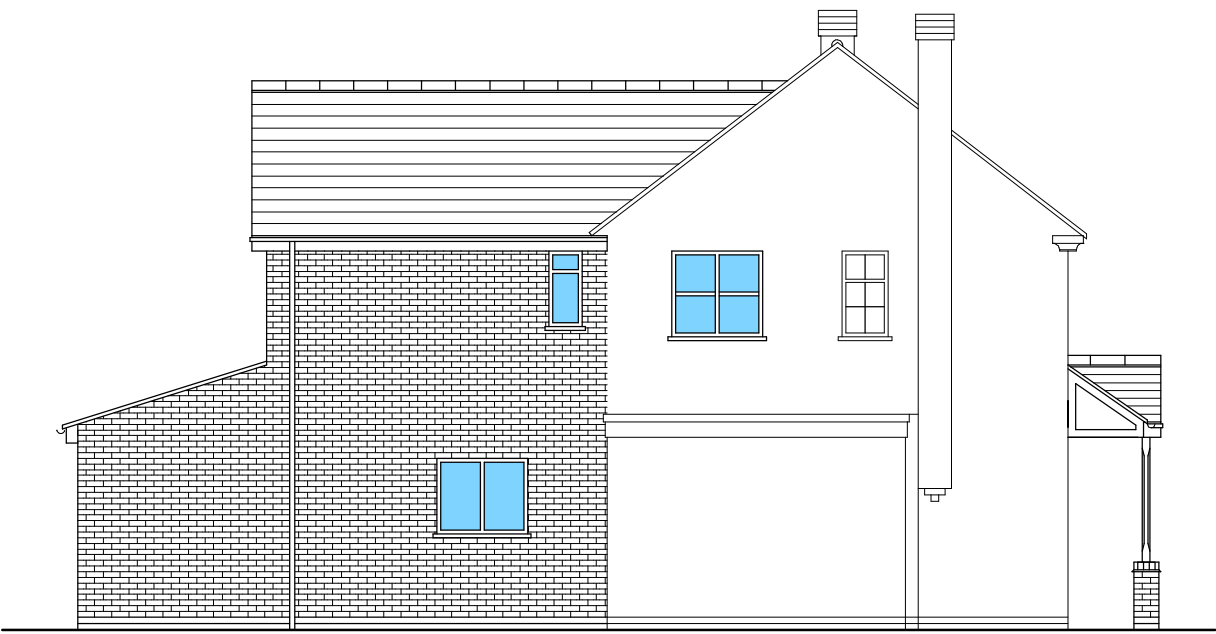

Proposed Elevation To No 12




Proposed Elevation To No 14

All Elevation Drawings Scale 1:100
0 1 2 3 4 5m


All Plan Drawings Scale 1:50
0 1 2 3 4 5m

Scale Bars

NOTE:
Dimensions Are For Guidance Only
And Do Not Include Plaster

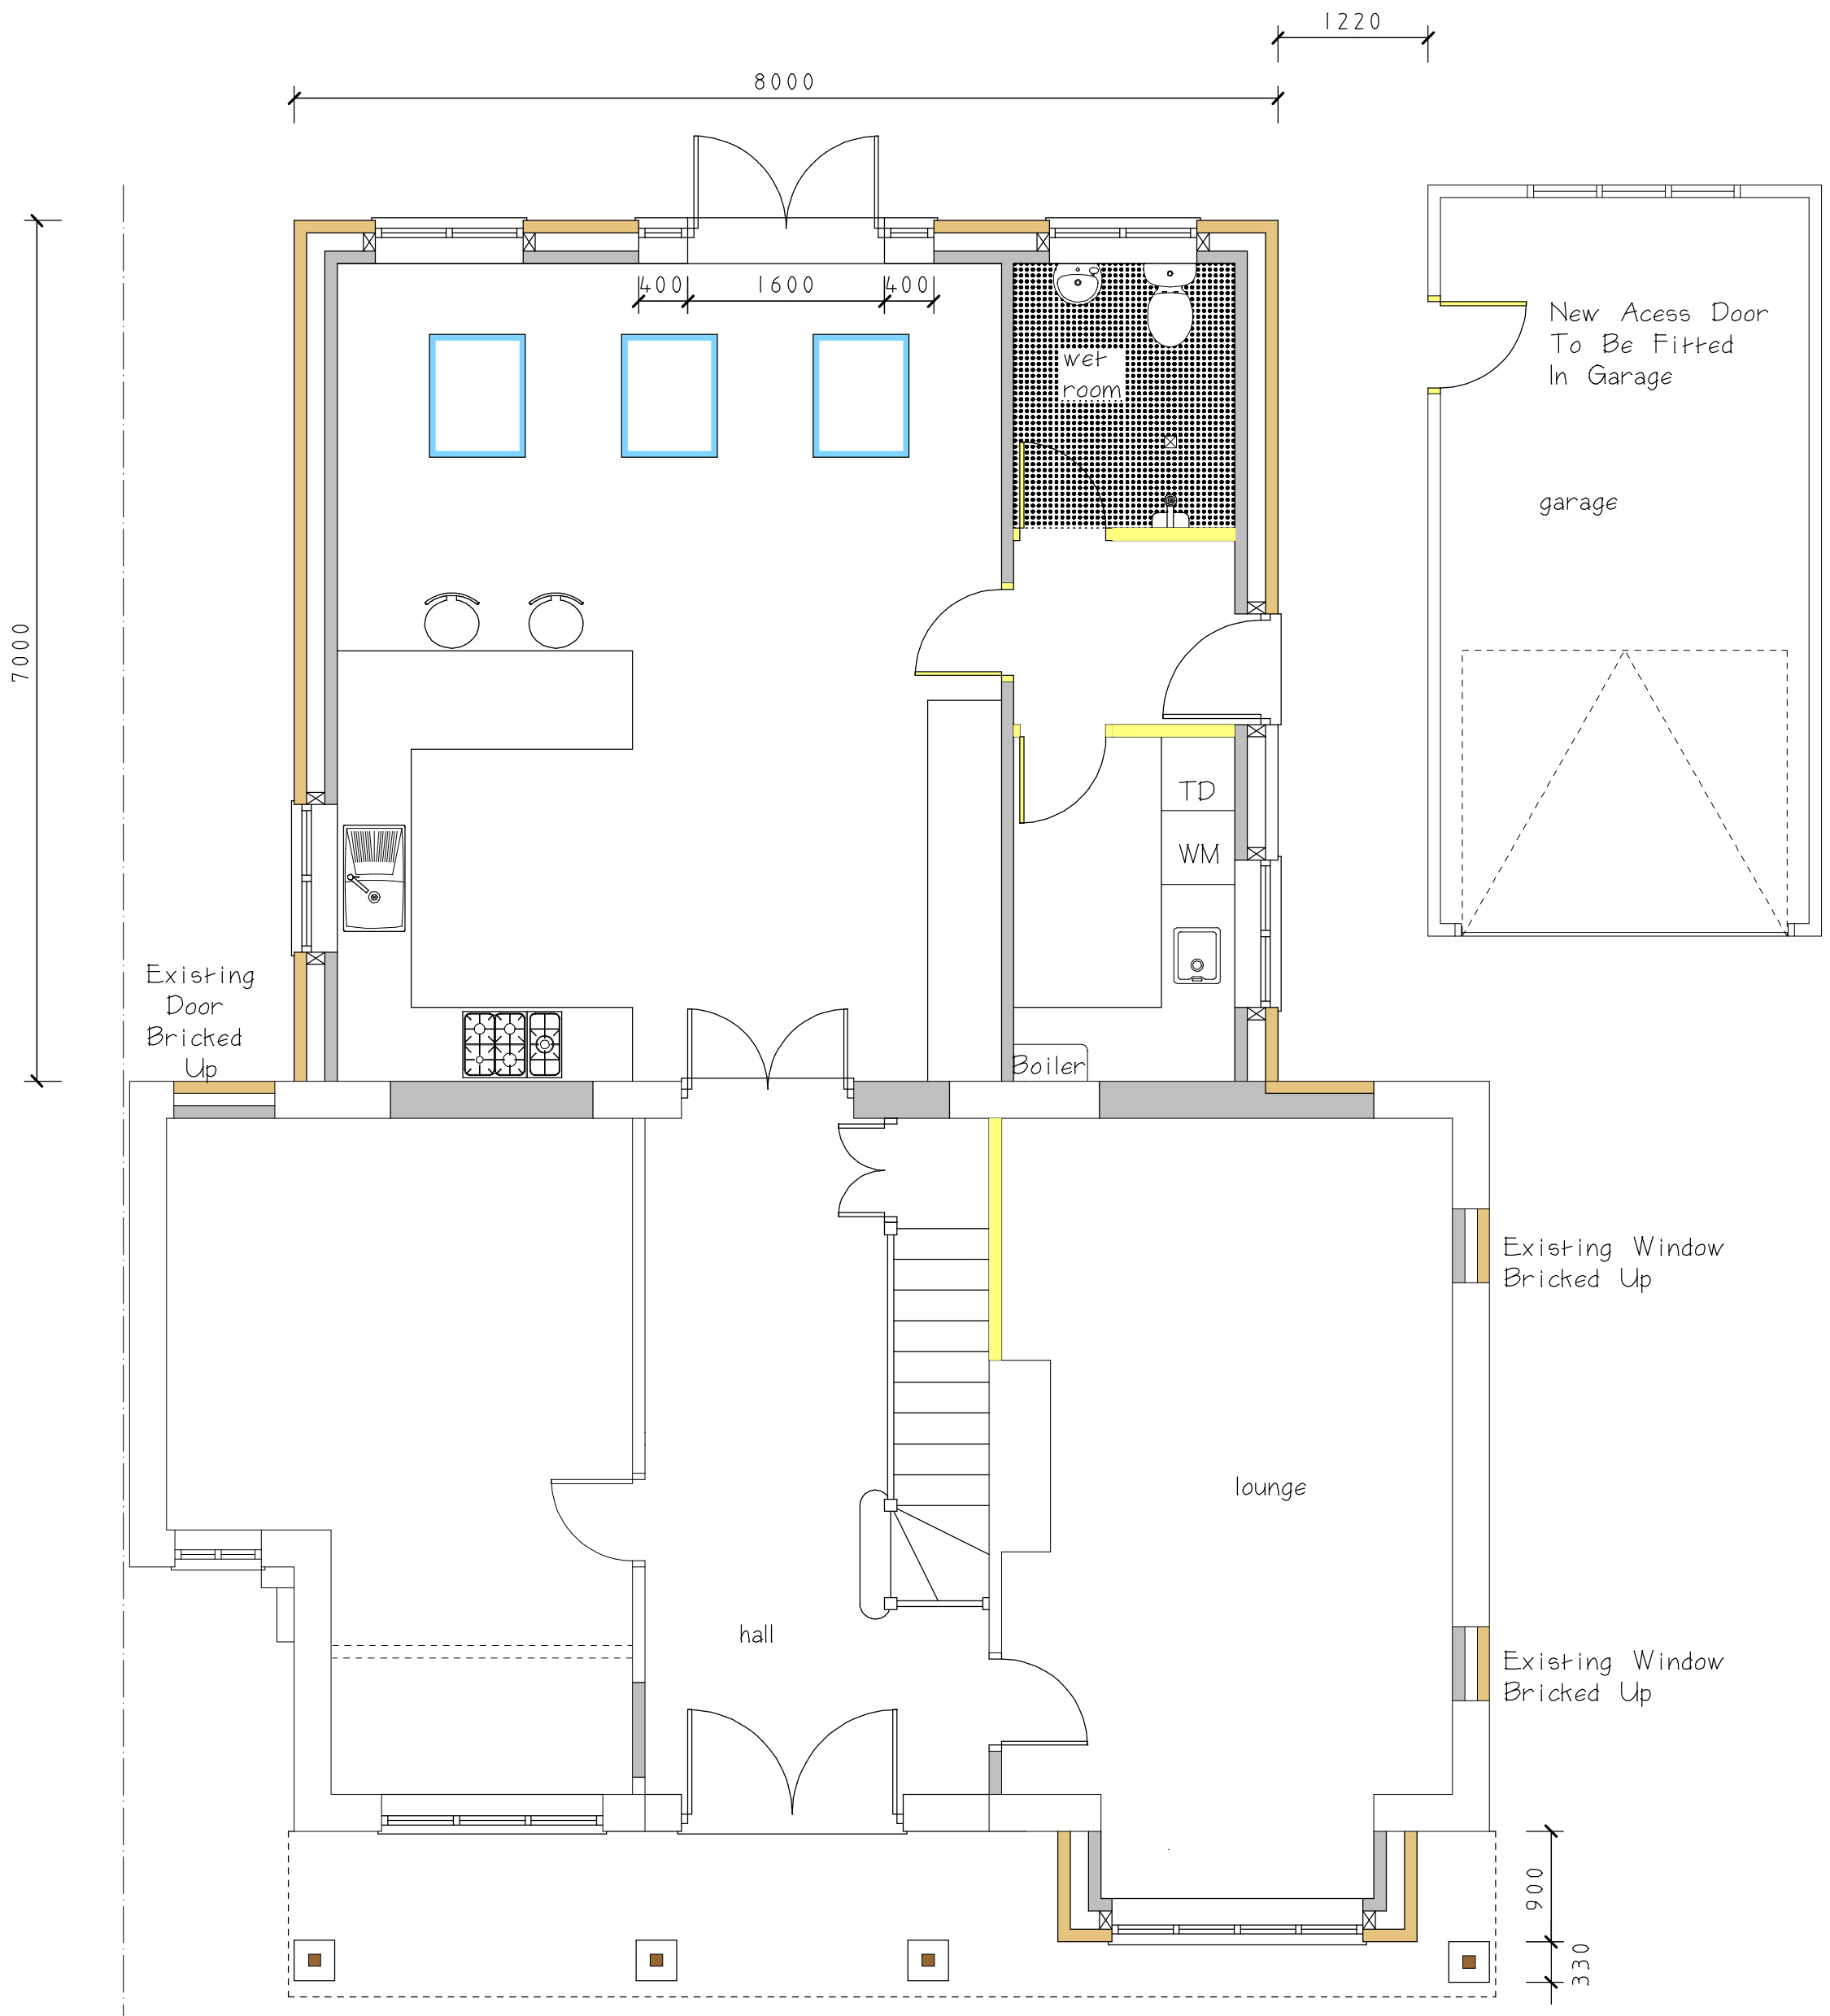

Proposed Ground Floor Plan

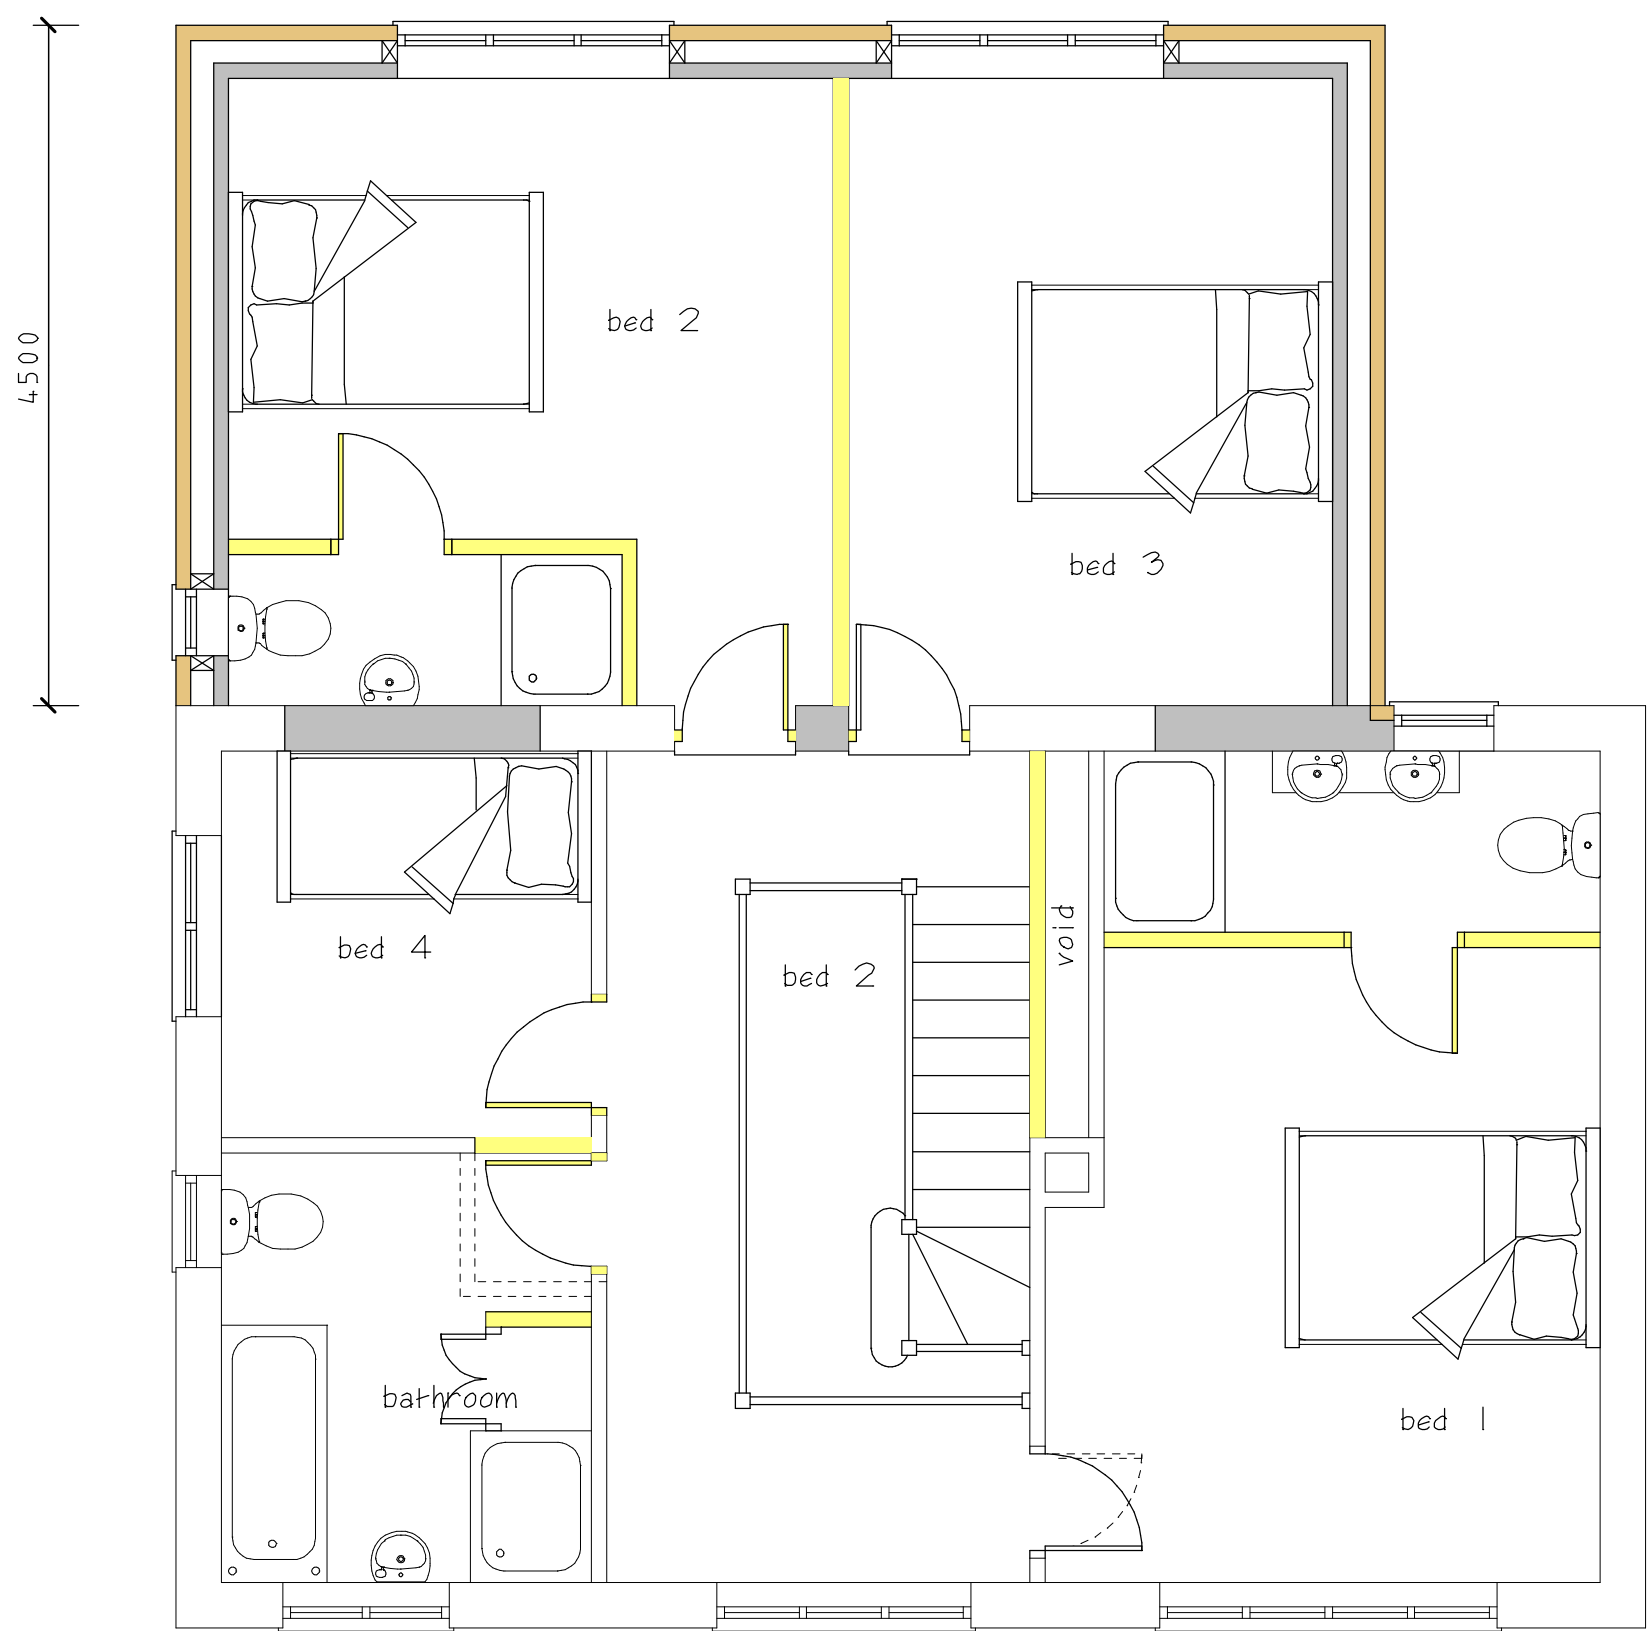

Proposed First Floor Plan

CLIENT

Mr & Mrs Simpson

JOB TITLE

13 Johns Close
Burbage
Hinckley
Leicester
LE10 2LY

DRAWING TITLE

Proposed Extension
To The Rear Of
Detached House

SCALE	SHEET	DATE	DRAWN BY
1:50 & 1:100	A1	May 2023	A Moore

ANDREW MOORE
ARCHITECTURAL SERVICES
Tel; 07973397765
Email;andrewmoore@workmail.com

DRG NO

1613

SHEET NO

2