




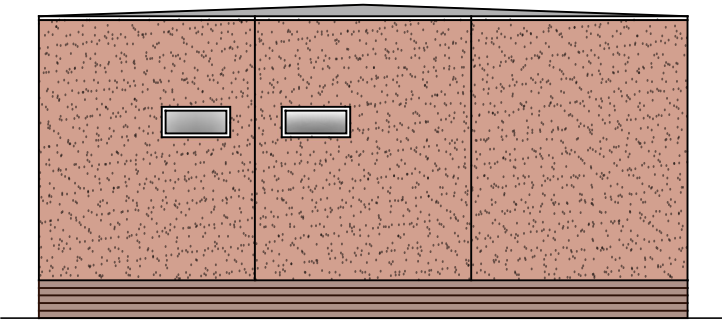


WEST ELEVATION
SCALE 1:100

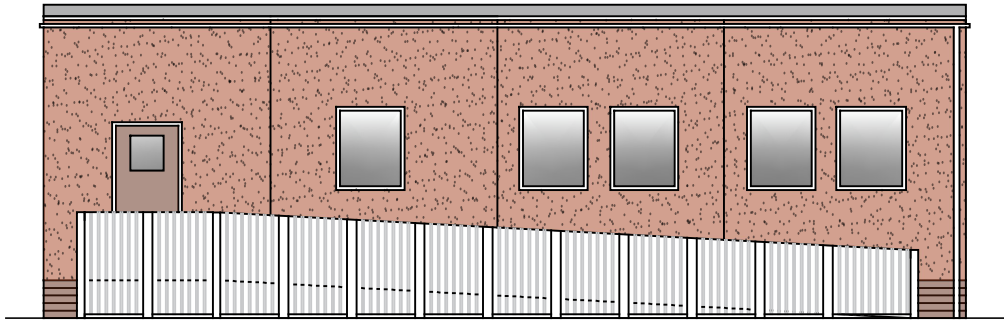


SOUTH ELEVATION

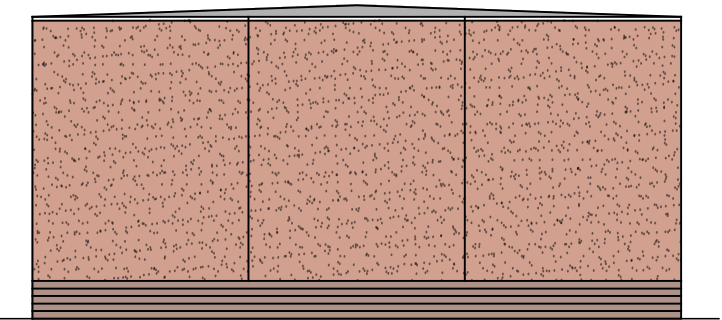

EAST ELEVATION

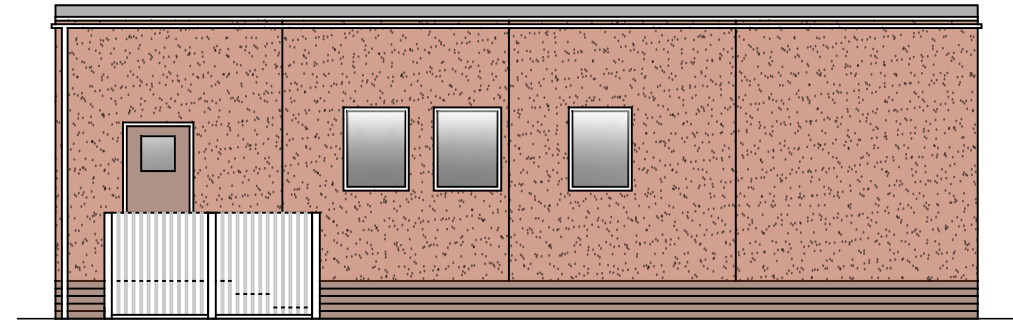

NORTH ELEVATION

 

1:100

DO NOT SCALE FROM THIS DRAWING
EXCEPT FOR PLANNING PURPOSES ONLY
Copyright reserved

This drawing is issued for the sole & exclusive use of the named recipient. Distribution to any third party is on the strict understanding that no liability is accepted by YMD Boon Ltd for any discrepancies, errors or omissions that may be present & no guarantee is offered as to the accuracy of information shown.
All dimensions to be checked on site & any discrepancies found shall be brought to the attention of YMD Boon Ltd prior to commencement of any building works.

THIS DRAWING IS TO BE READ IN COLOUR PRINT

CDM - RESIDUAL RISKS
The following are considered to be significant risks relevant to this drawing, which could not be fully mitigated or removed through design. Further possible control measures have been identified within the Design Risk Assessments which may help to mitigate these and other identified risks further during the construction / maintenance process.

Revision	Description	Date	Drawn	Chk'd
----------	-------------	------	-------	-------

PRELIMINARY



6b Anson House, Compass Point Business Park,
Market Harborough, LE16 9HW
Tel: 01858 464 482 Fax: 01858 467 604
12 Pride Point Drive, Pride Park, Derby, DE24 8BX
Tel: 01332 293 404 Email: enquiries@ymdboon.co.uk

Client

SUCCESS ACADEMY TRUST
RICHMOND PRIMARY SCHOOL

Project

MODULAR UNIT REPLACEMENT

Scale 1:100	Date JULY 23	Drawn MB
Drawing Title EXISTING ELEVATIONS		Checked
Drawing Number J5773-31		Revision

T:\ssb\EDUCATION\SCHOOL\SUCESS\Winckley, Richmond\J5337 Replacement Mobile CIPG-0 Drawings\J5337-30 - Repl