



Materials Schedule:

- Render
- Plain tiles
- UPVC or Aluminium windows
- Aluminium sliding/folding doors
- Composite front and side door
- Rooflights
- Oak canopy
- Glazed balustrade

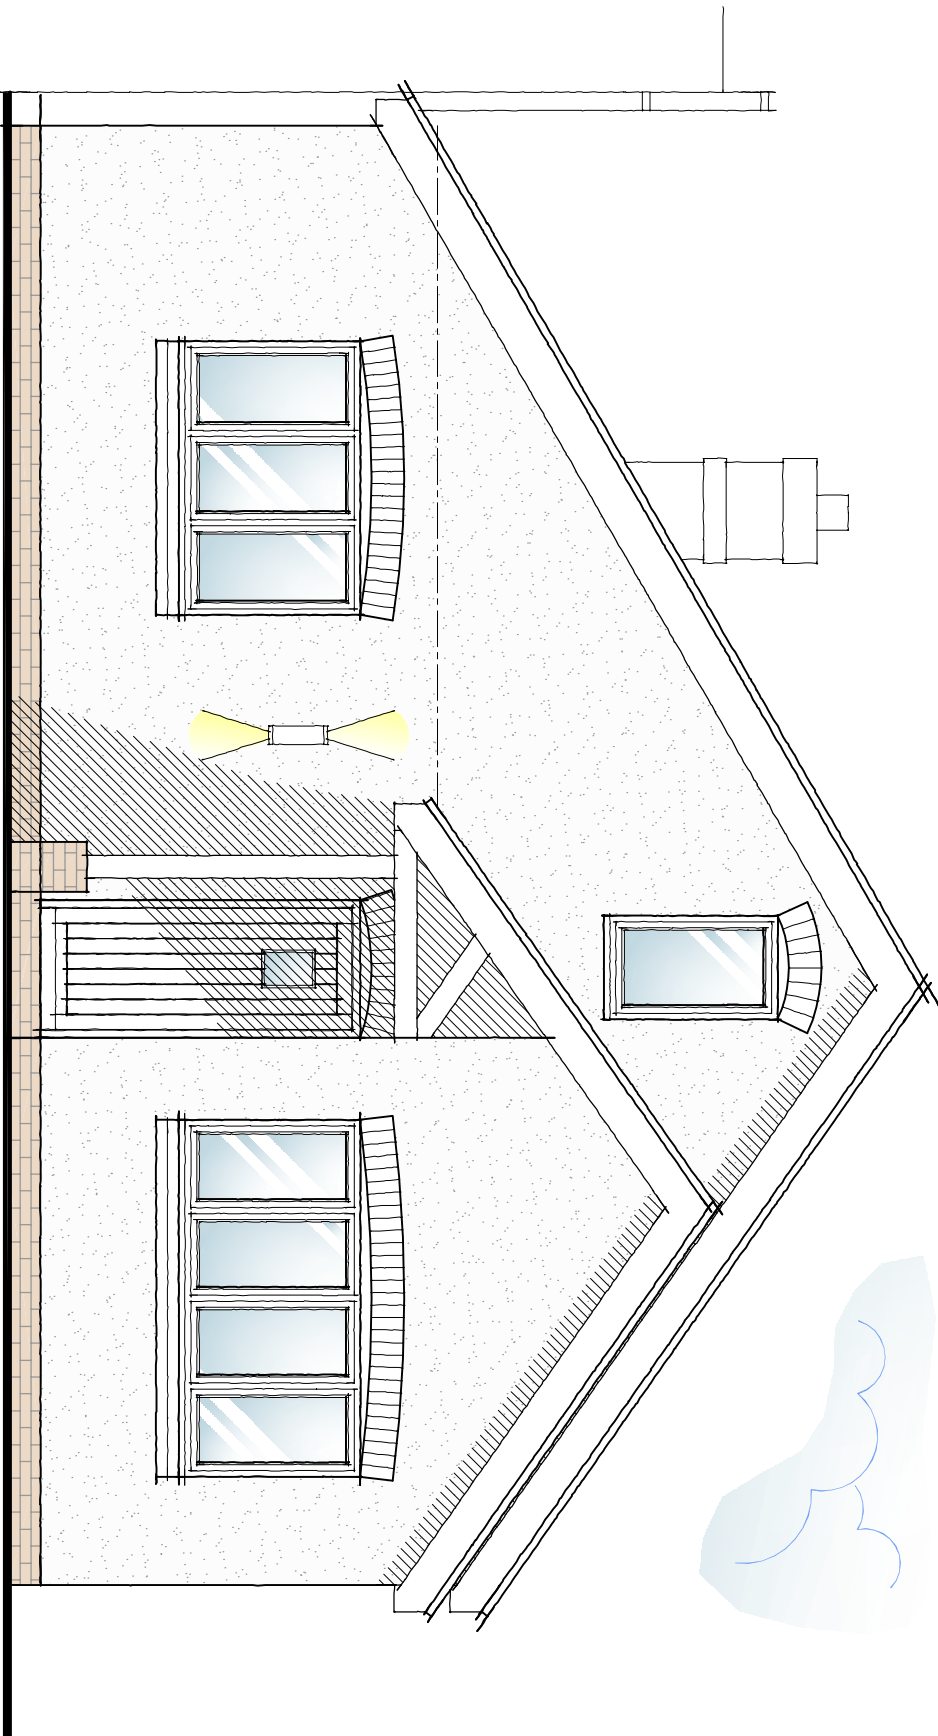



Proposed Front Elevation

Scale 1:50

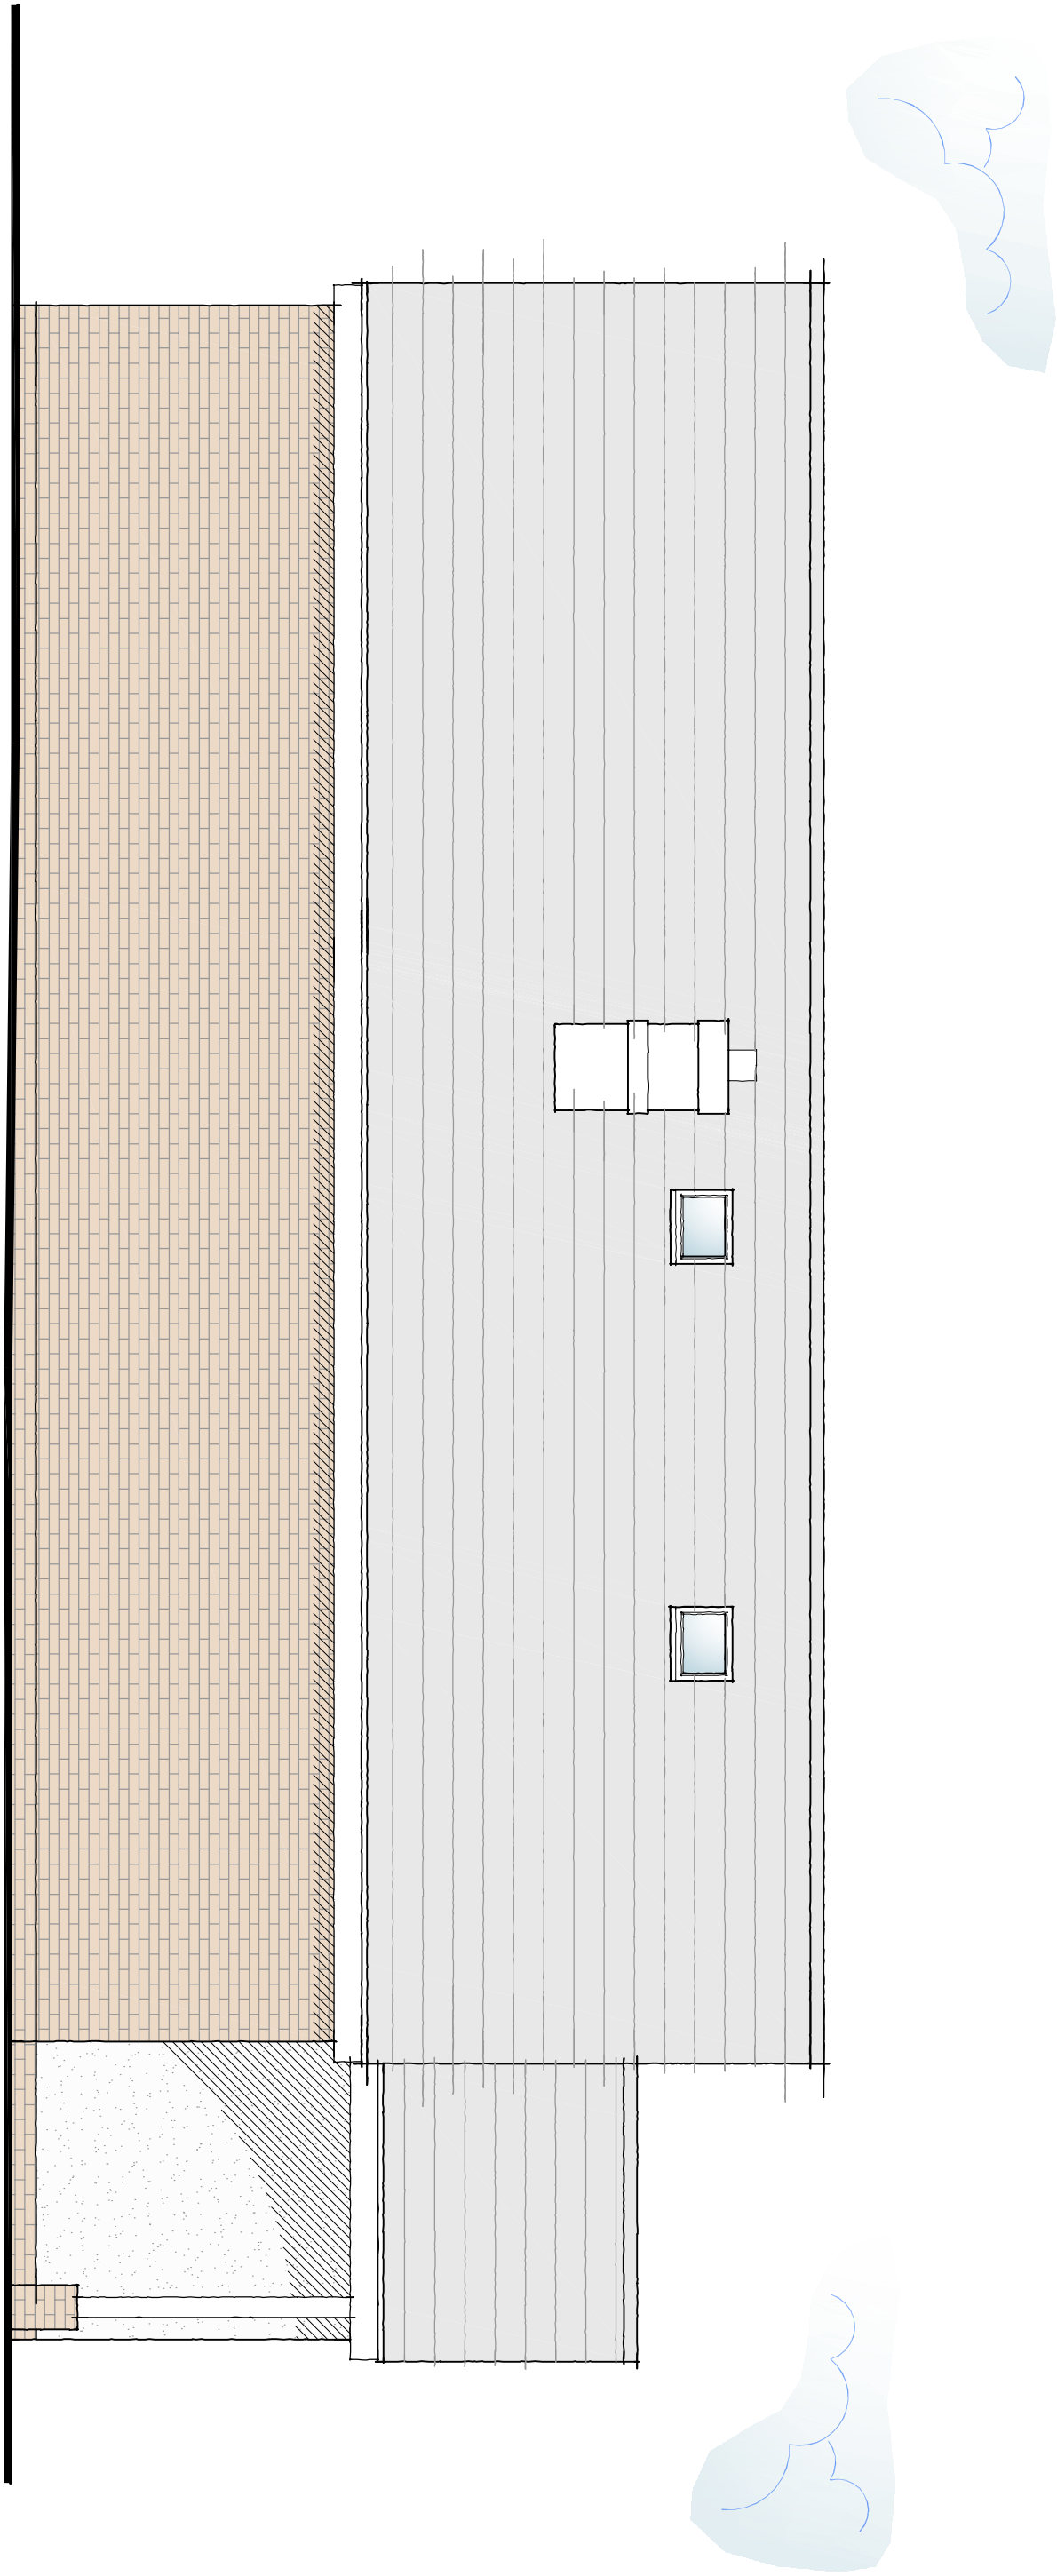


Proposed Side Elevation

Scale 1:50

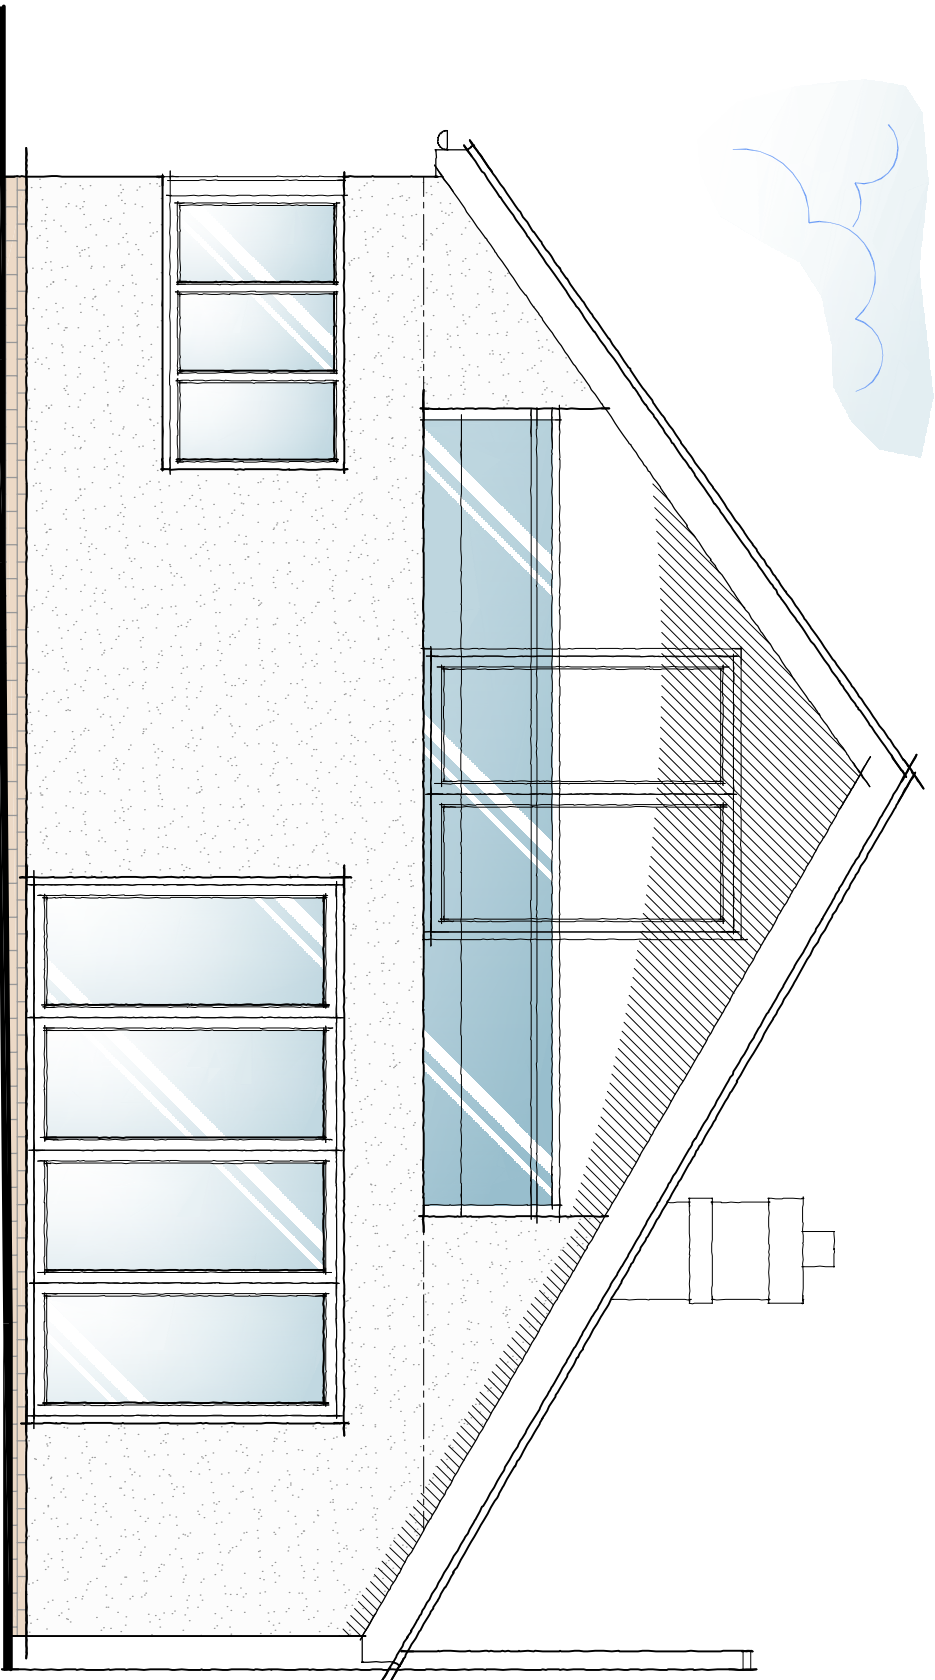 


Proposed Rear Elevation

Scale 1:50

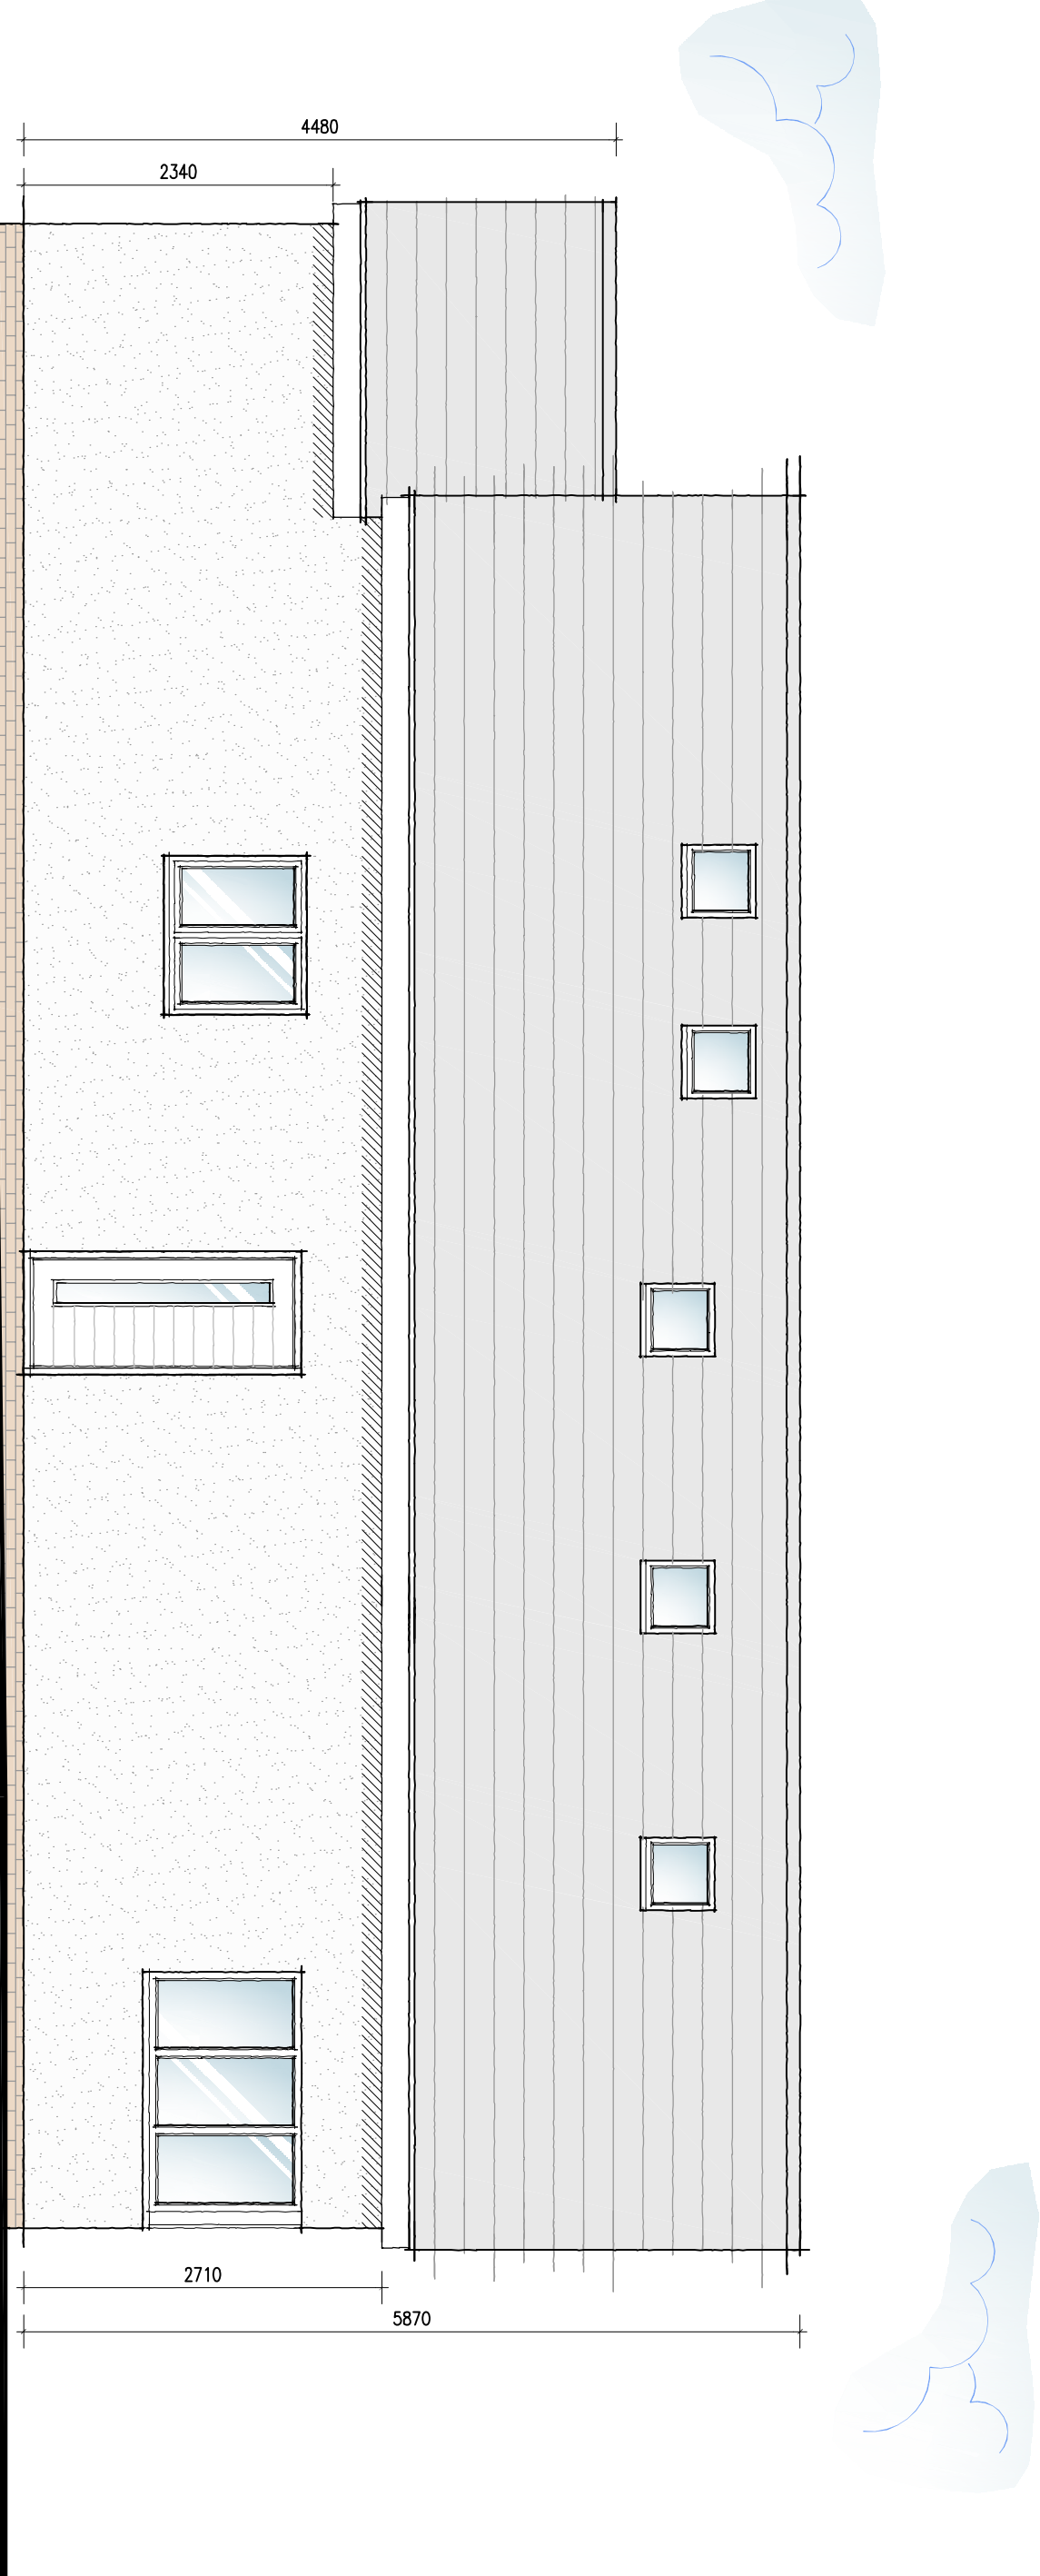

Proposed Side Elevation

Scale 1:50

 

Revisions :

Figured dimensions must be taken in preference to scaled dimensions and any discrepancies are to be referred to David Granger Architectural Design Limited. Contractors, subcontractors and suppliers must verify all dimensions and details on site and against the drawings. No liability is accepted for errors or omissions in the drawings. All drawings are copyright of David Granger Architectural Design Limited. Ordnance Survey Data. © Crown Copyright. All rights reserved. Licence No. ARI10020449. Landmark Ref: 10050 0

DAVID GRANGER
ARCHITECTURAL DESIGN LIMITED

Project
Proposed Extensions & Alterations
Llamedos, Mill Lane
Sheepy Parva
Atherstone
Drawing Title
Detailed Planning Proposals
Sheet 2 of 3
Client
Mr and Mrs N. McLeon
Drawing No.
23.4272.09

Scale (A1 Size)
Date
May 2023
As Shown
Checked by
SM

The Old Cottage Hospital, Leicester Road,
Ashby-de-la-Zouch, Leicestershire, LE65 1DB
www.davidgrangerdesign.com
Tel: 01530 560939
Company Reg. No. 558912

DETAILED PLANNING PROPOSALS

PROPOSED EXTENSIONS AND ALTERATIONS ~ LLAMEDOS ~ MILL LANE ~ SHEEPY PARVA ~ ATHERSTONE