



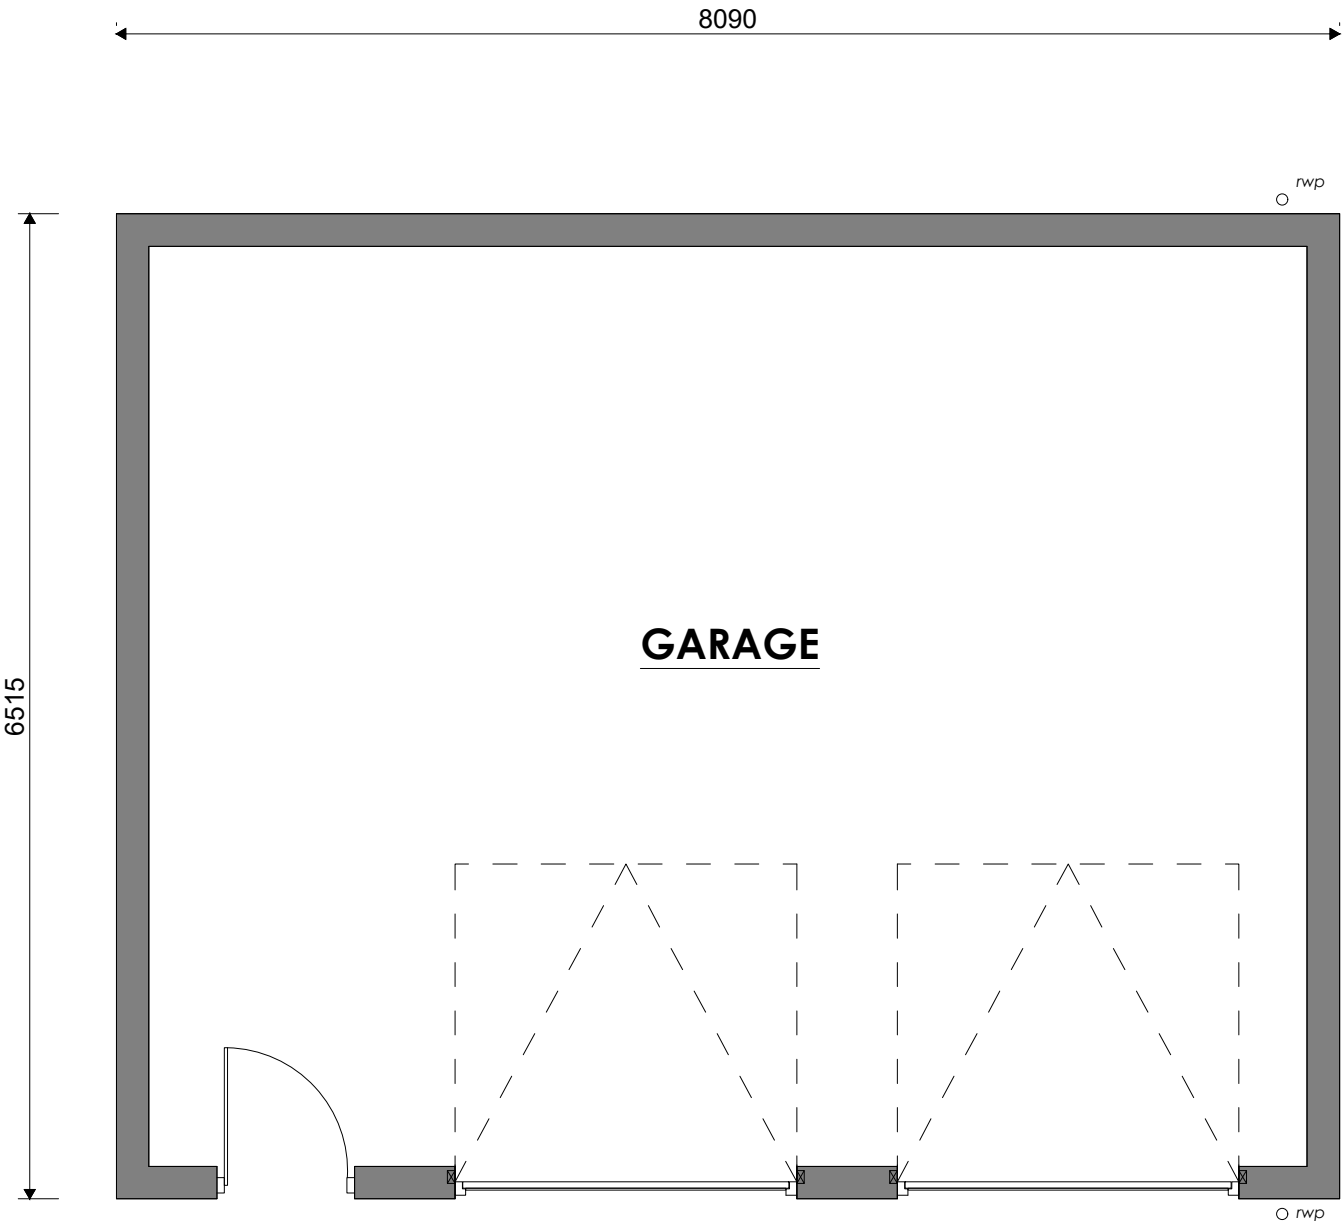


FLOOR PLAN




FRONT ELEVATION

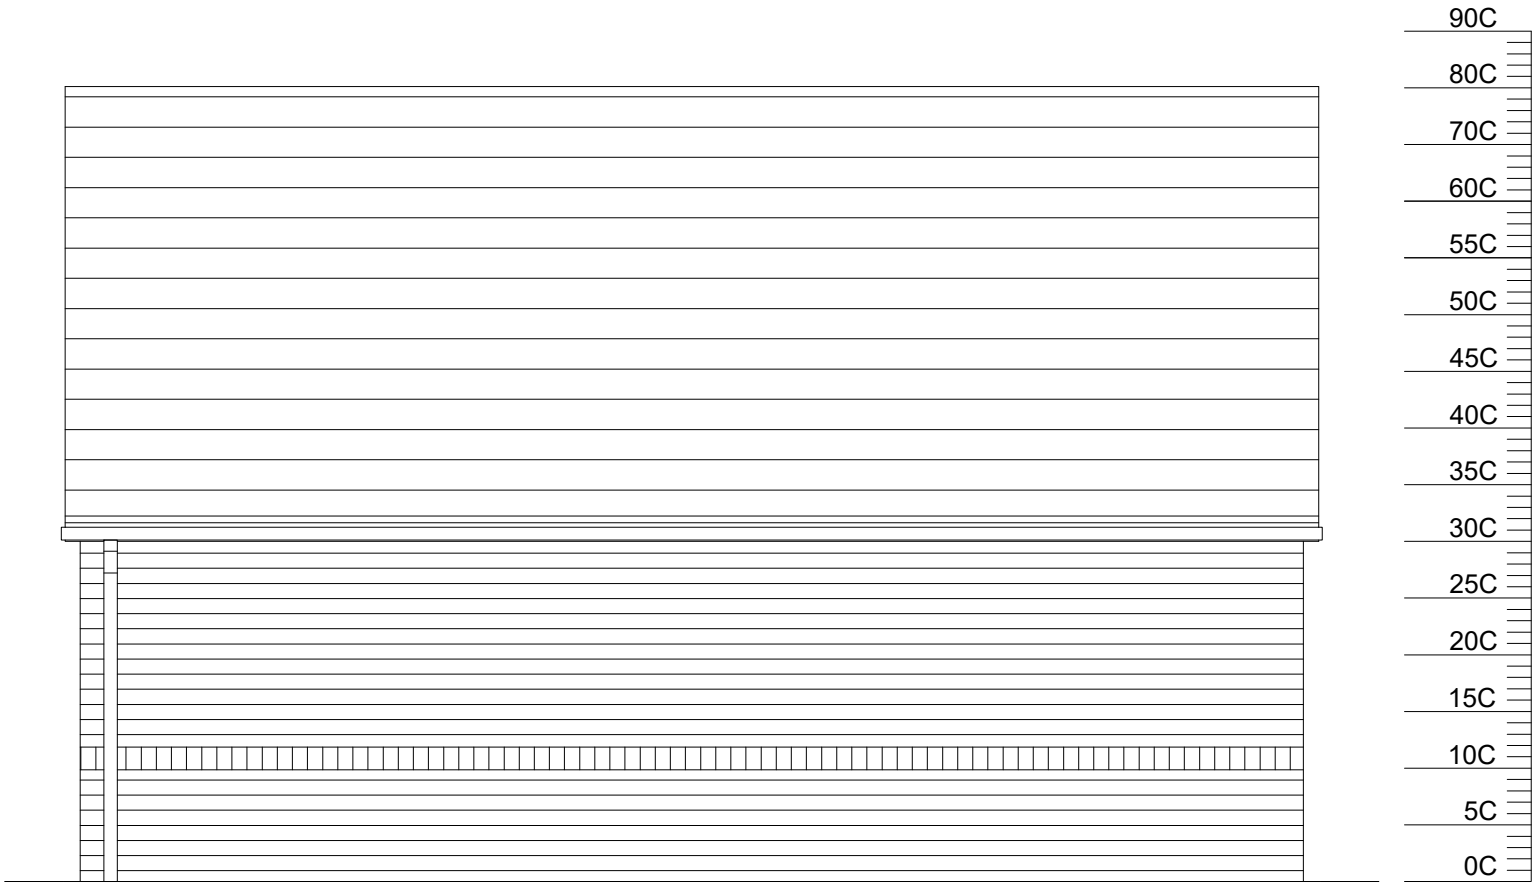

REAR ELEVATION

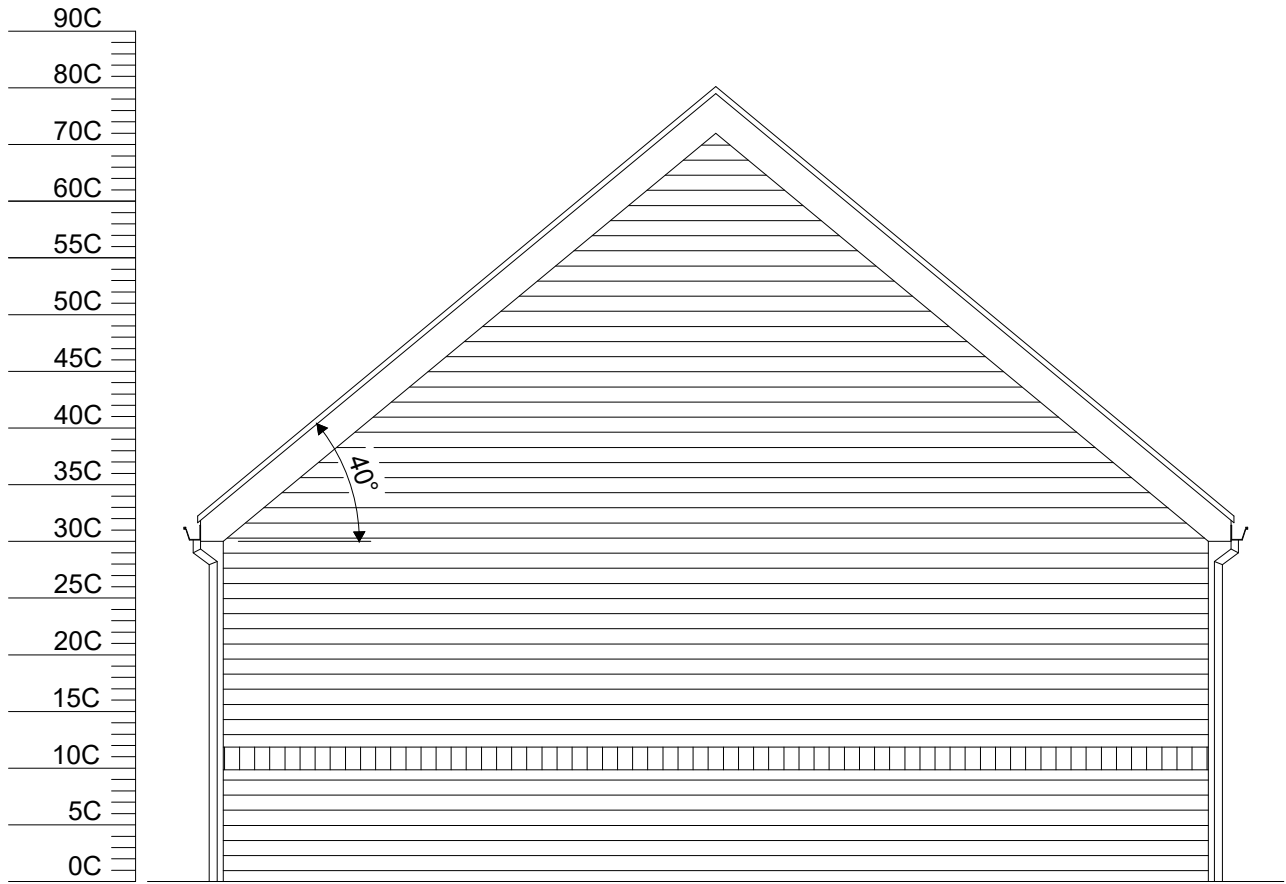

SIDE ELEVATION 1

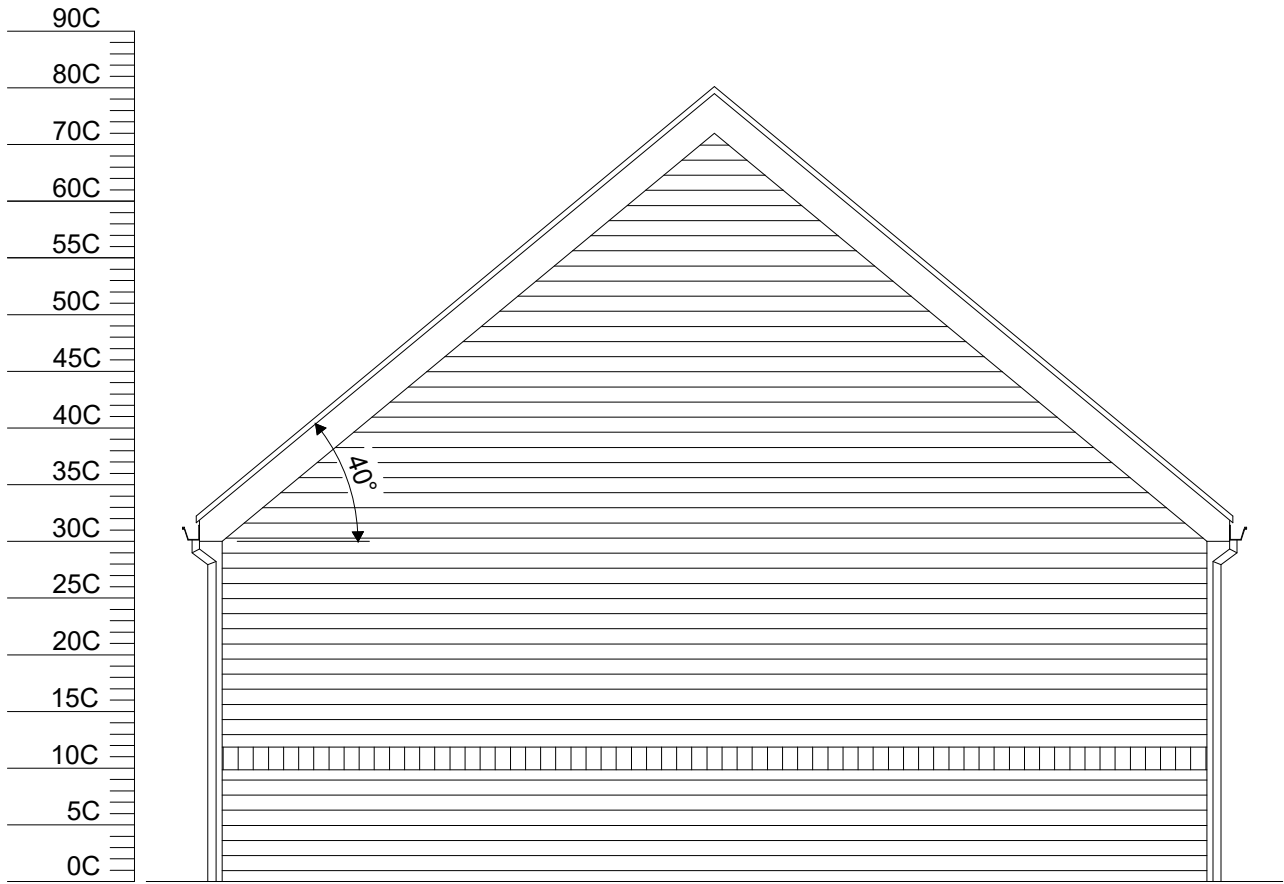

SIDE ELEVATION 2

Client Springbourne Homes Ltd		hayward ARCHITECTS LTD	
Project Title Proposed Housing Development The Coppice Burbage			
Drawing Title Garage - Plot 4			
Scale 1/50	Sheet A1	Job No. 12/71	Drawing No. 150B
Author CB		Date Aug 2024	
THE COPYRIGHT OF THIS DRAWING IS RESERVED BY HAYWARD ARCHITECTS LTD. REPRODUCTION IN ANY FORM, EITHER BY HAND OR MEANS, WITHOUT THE WRITTEN PERMISSION OF THE COPYRIGHT HOLDER, DOES NOT SCALE FROM DRAWING AND ONLY FOLLOWED DIMENSIONS ARE TO BE USED		Status PLANNING	