



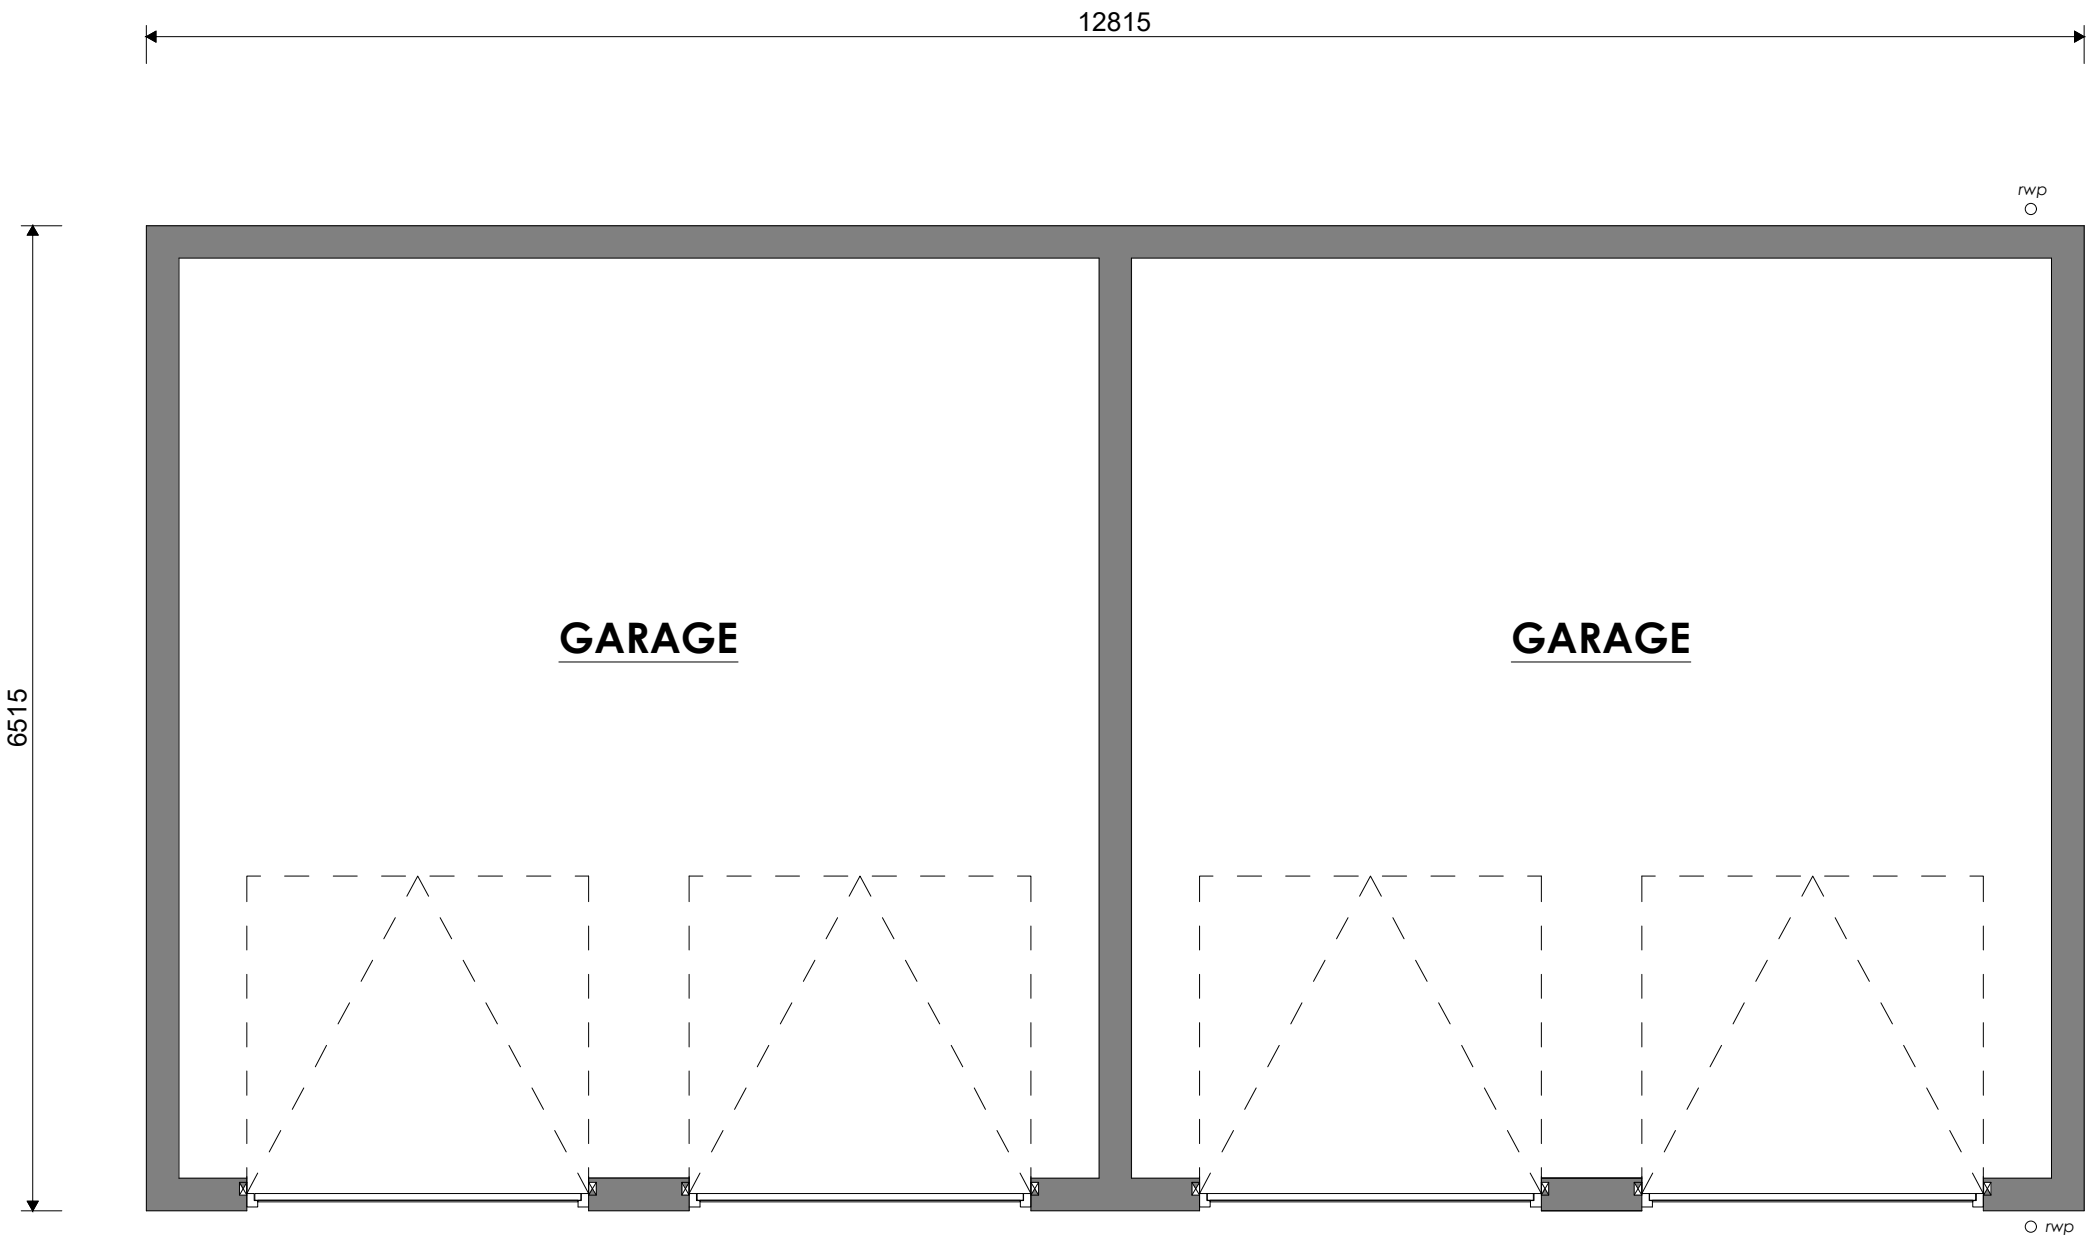



FLOOR PLAN



FRONT ELEVATION

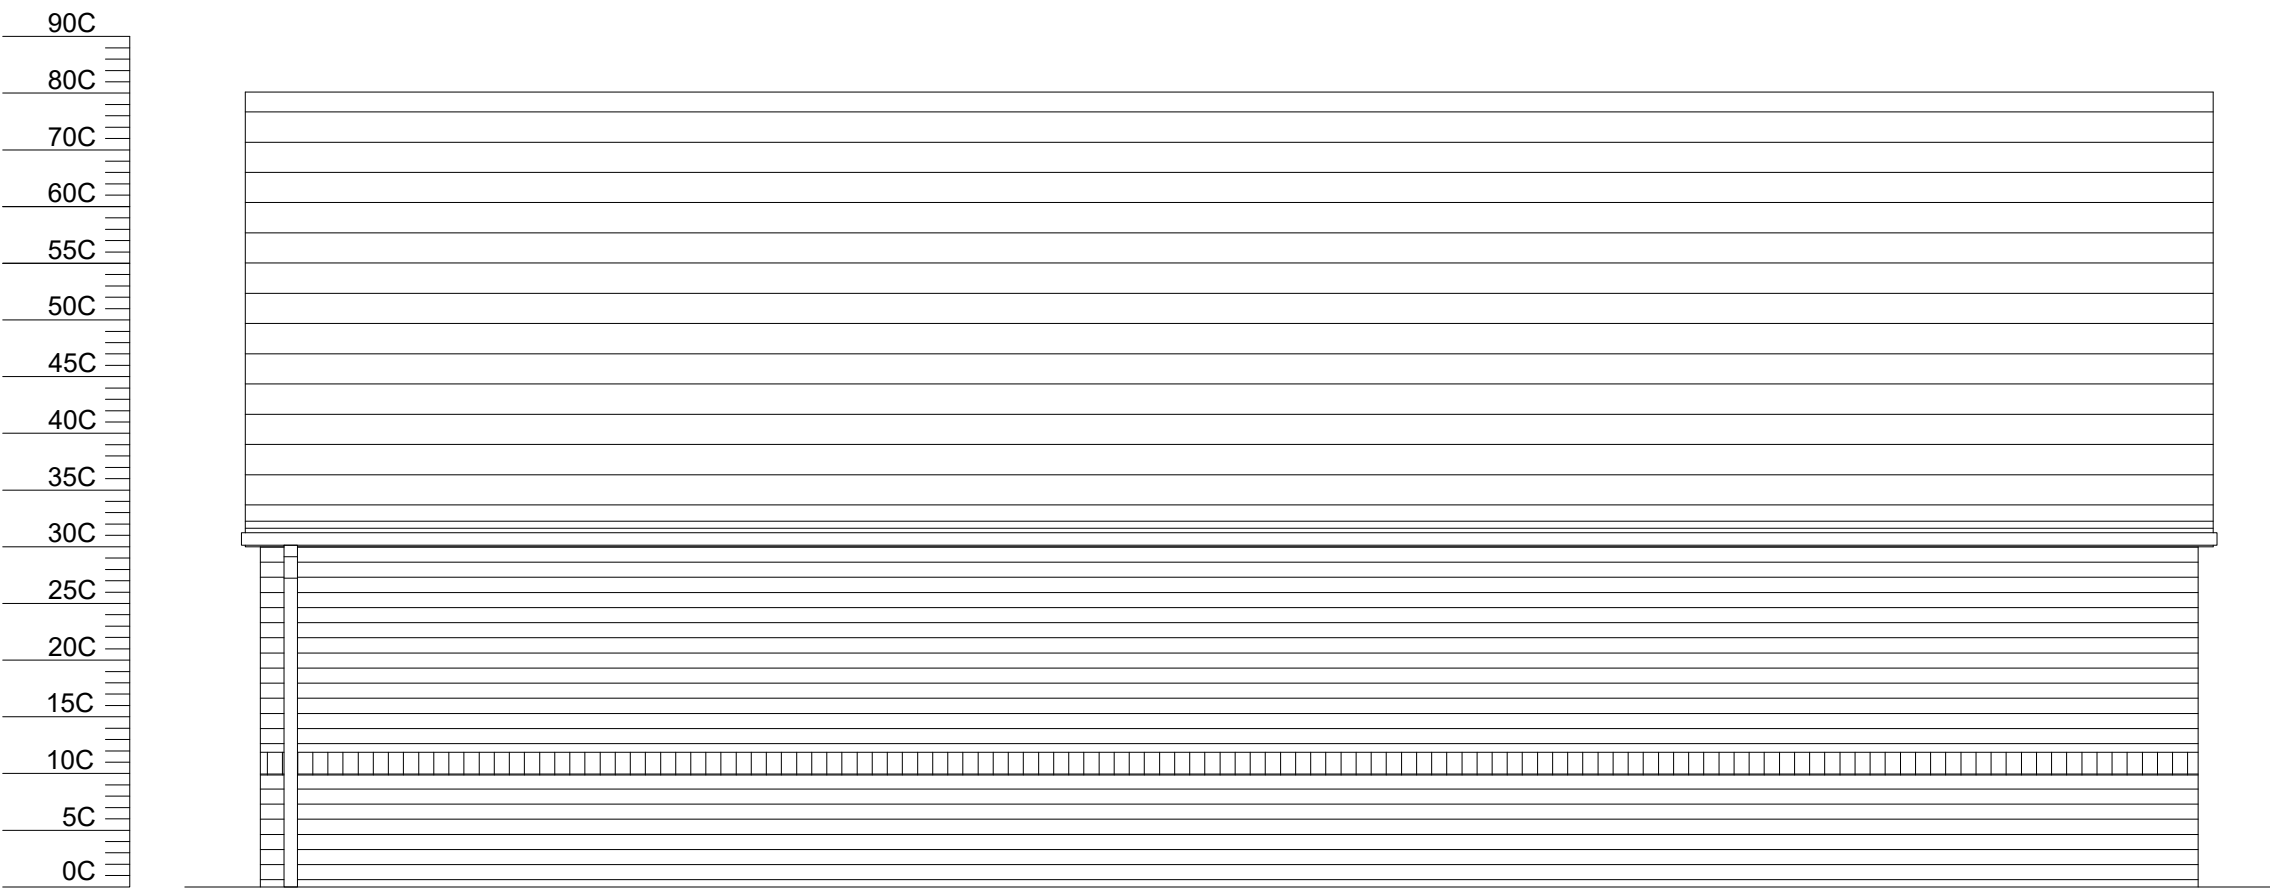

REAR ELEVATION

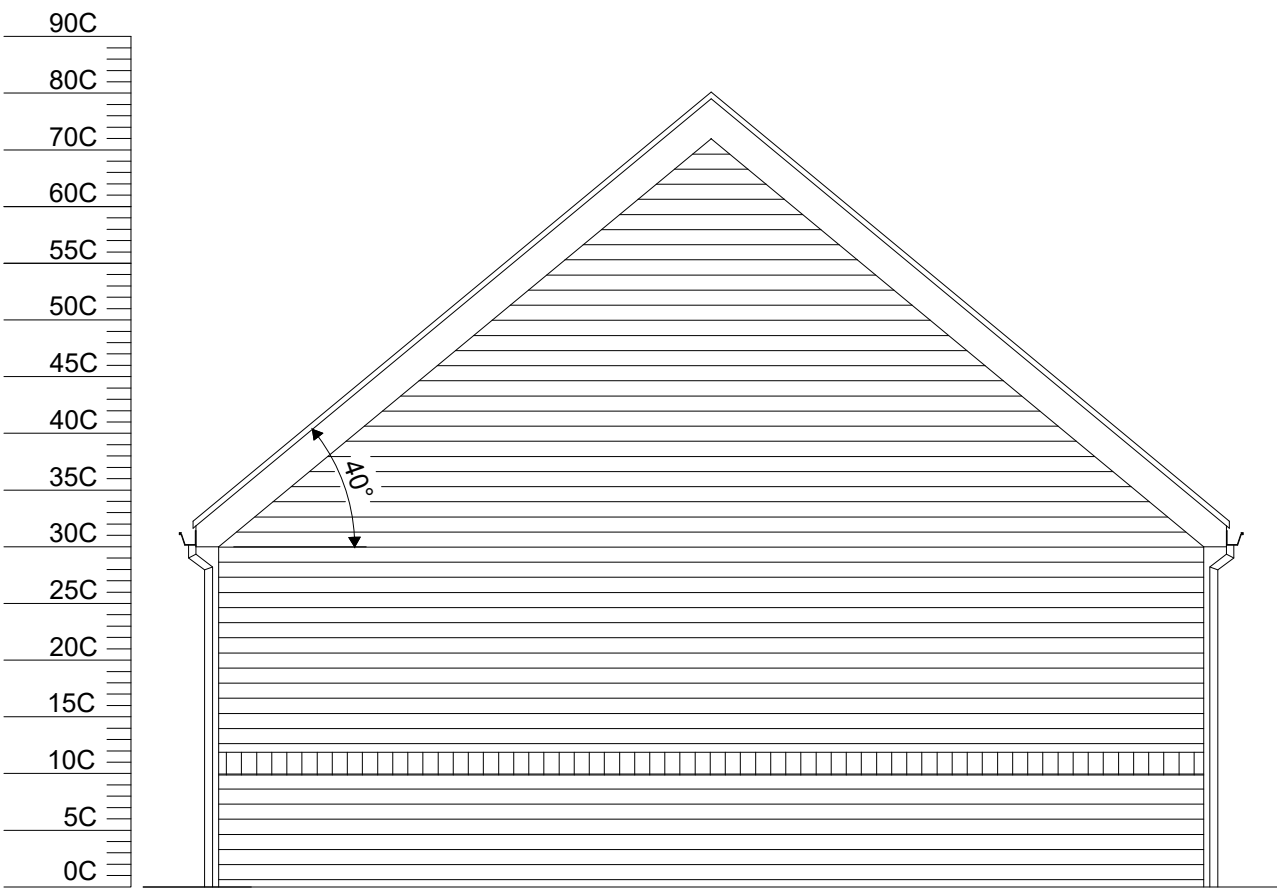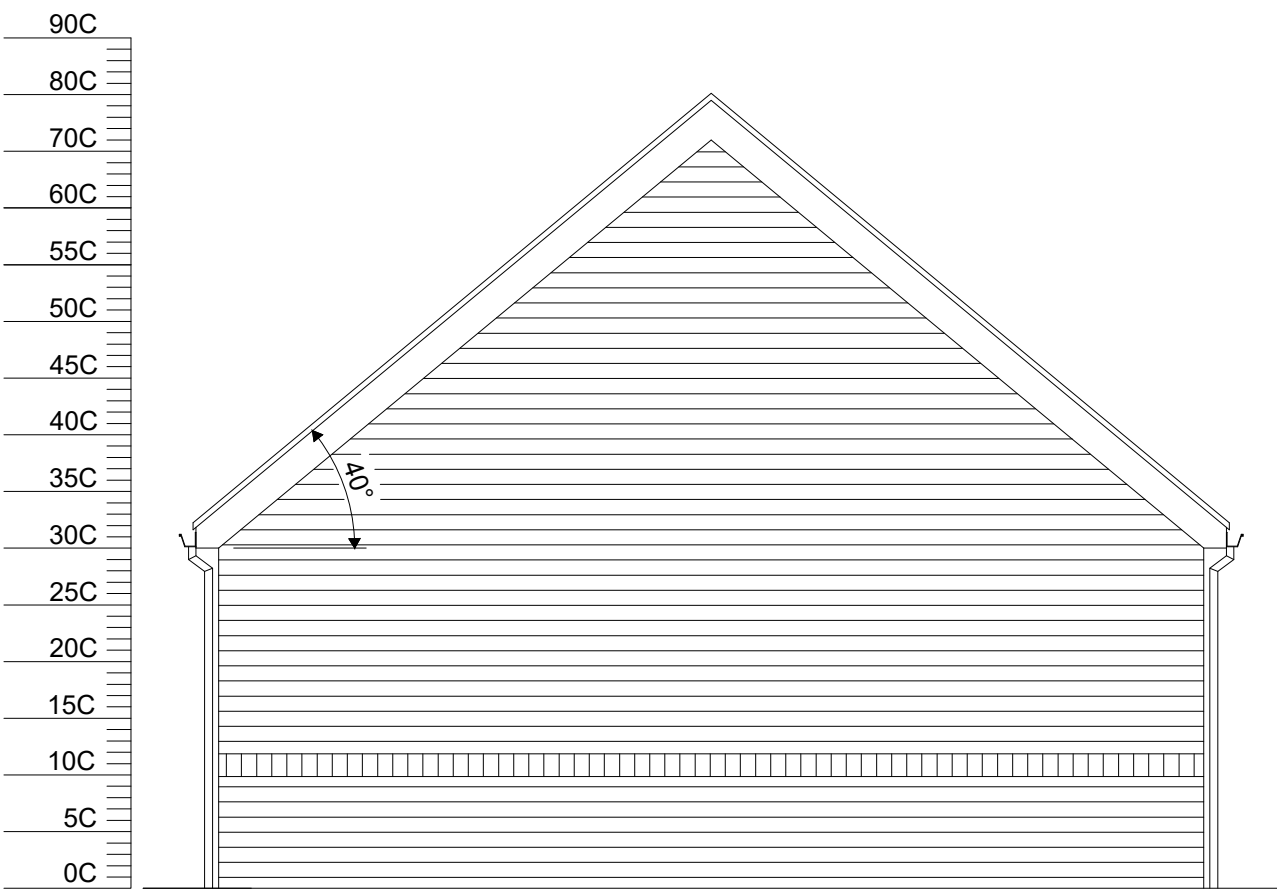

SIDE ELEVATION 2

Client Springbourne Homes Ltd		hayward ARCHITECTS LTD		
Project Title Proposed Housing Development The Coppice Burbage				
Drawing Title Garage - Plot 6 and 7		Sheet A1	Job No. 12/71	Drawing No. 151B
Scale 1/50	Date Aug 2024			
Author CB	Status PLANNING			
THE COPYRIGHT OF THIS DRAWING IS VESTED IN HAYWARD ARCHITECTS LTD. ANY REPRODUCTION IN ANY FORM WITHOUT WRITTEN OR IMPLICIT PERMISSION OF THE COPYRIGHT HOLDER IS STRICTLY PROHIBITED. THE PROPORTIONATE DIMENSIONS OF THE DRAWING ARE TO BE USED.				