



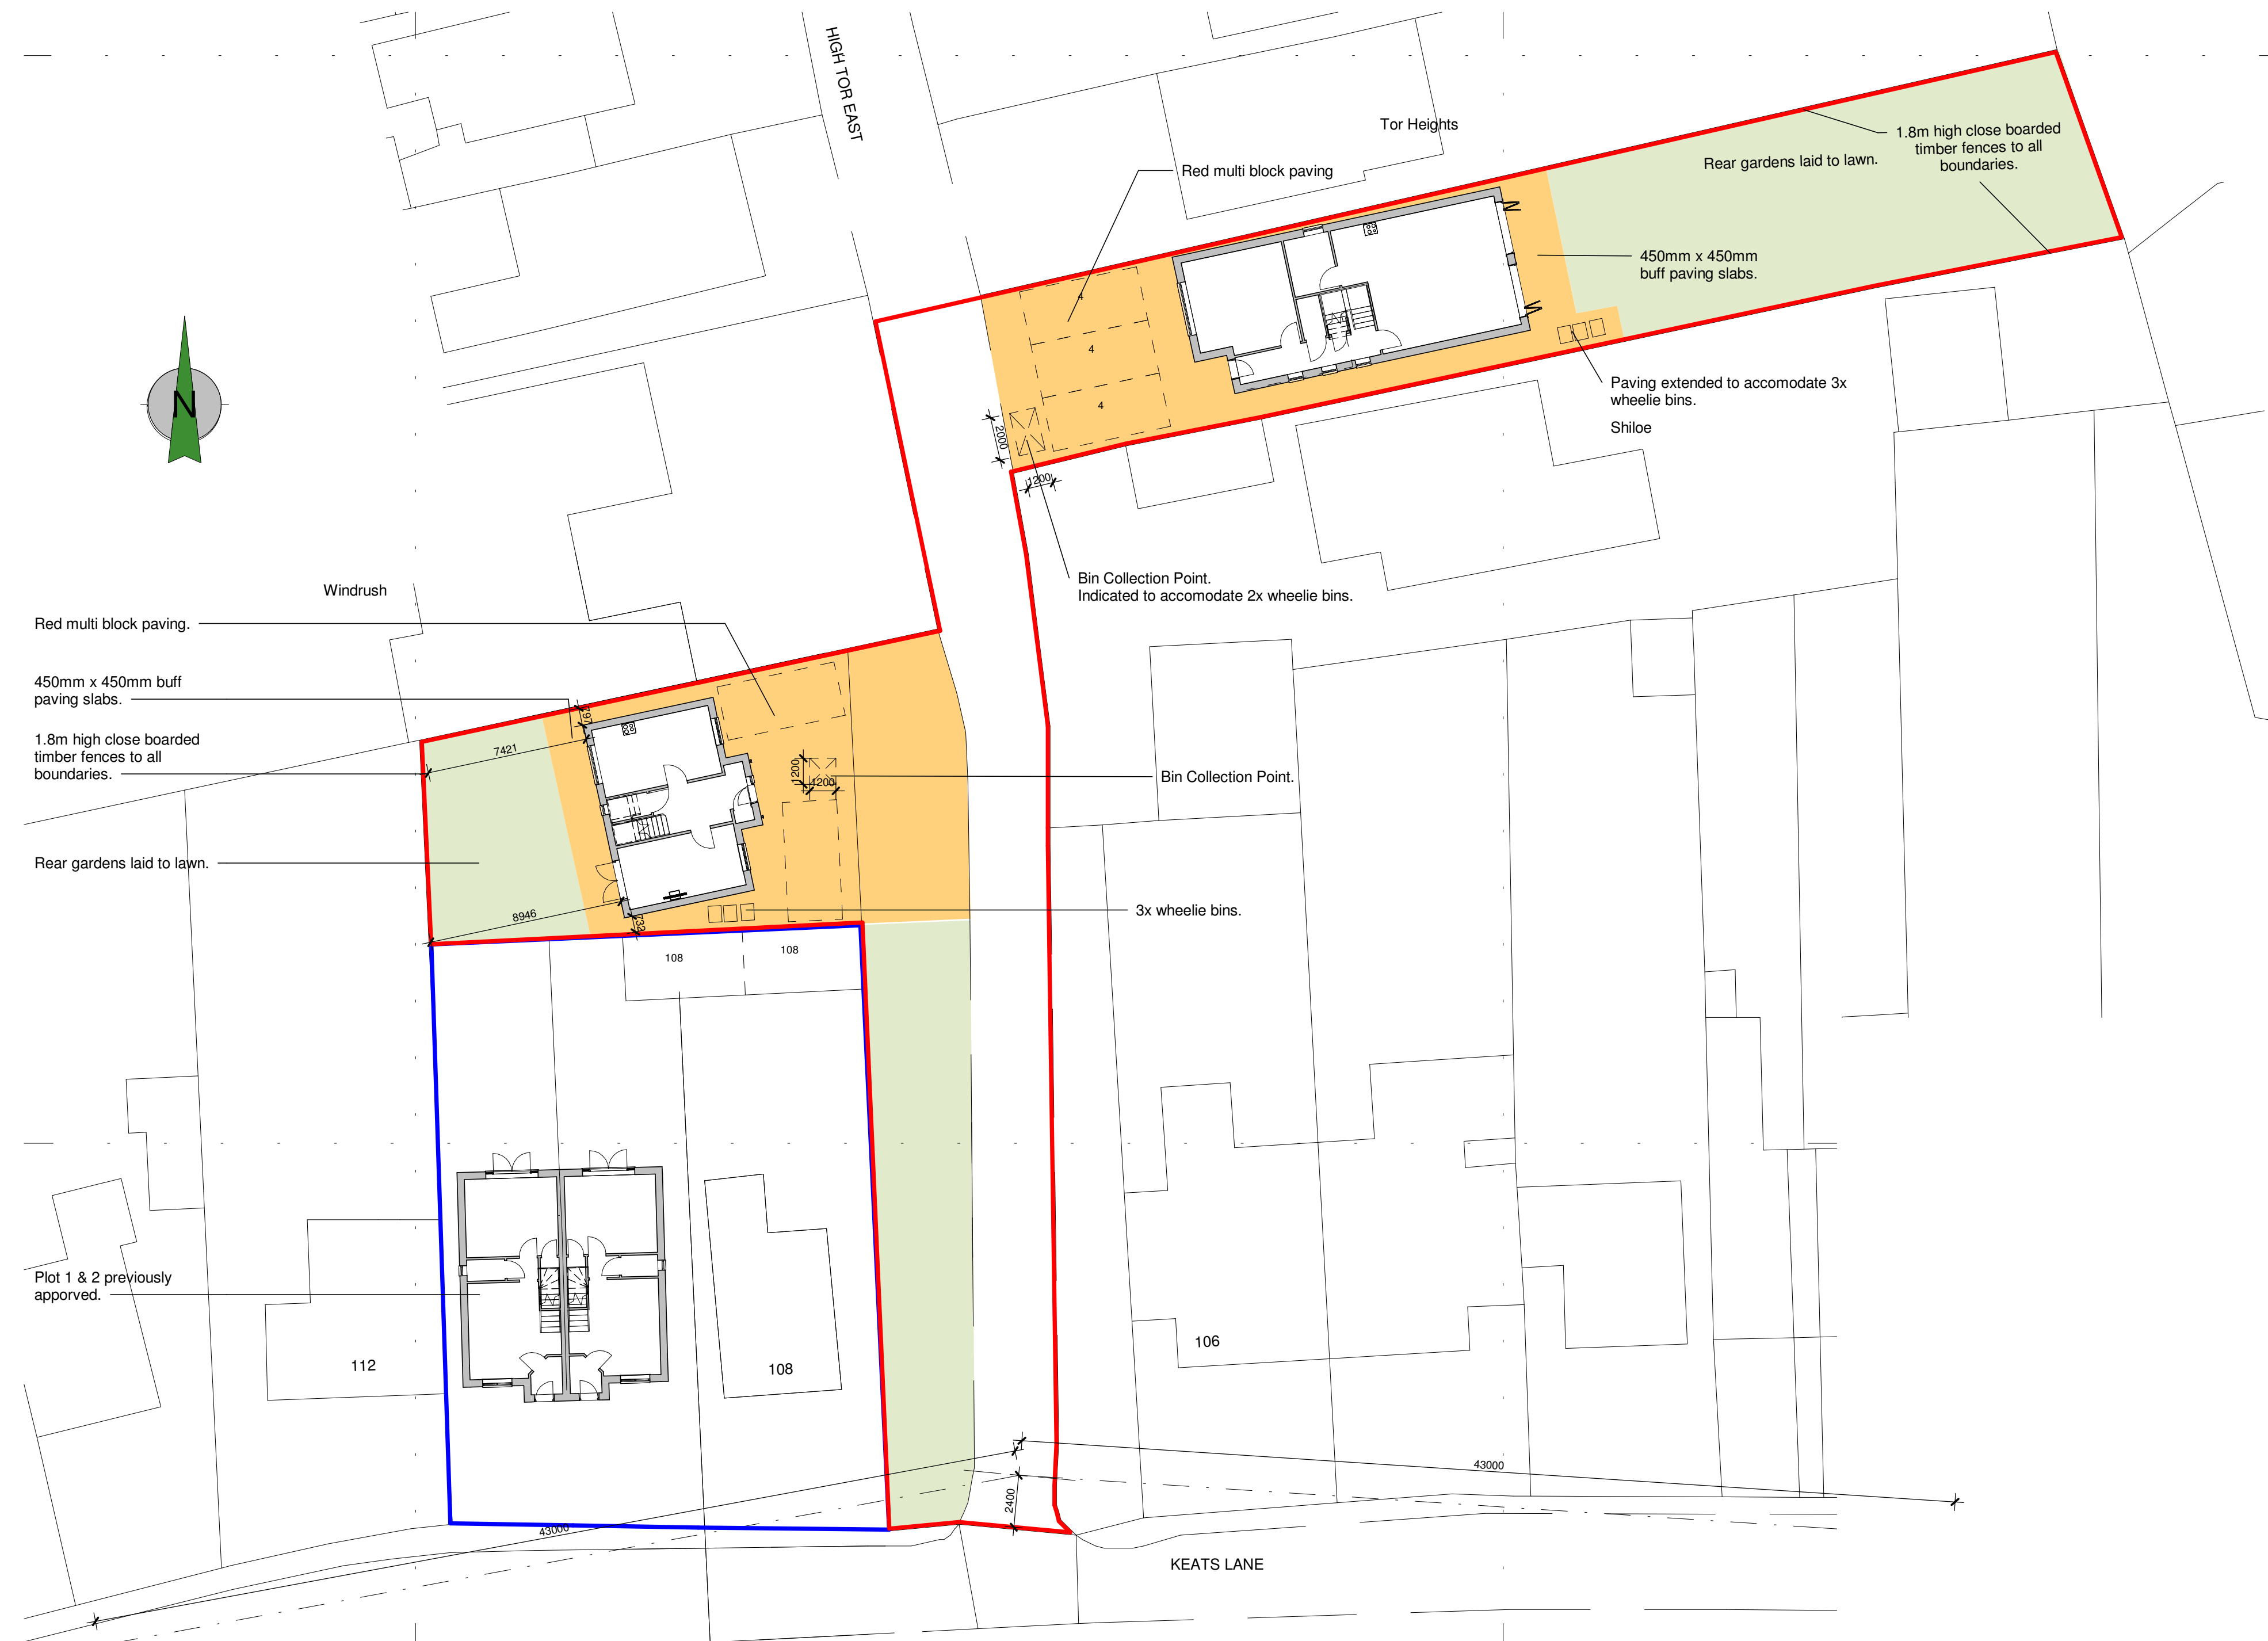

66

 

hayward
ARCHITECTS LTD

19 Station Road
Hinckley
Leicestershire
LE10 1AW
Tel: 01455 635 665
Fax: 01455 618 971
www.hayward-architects.co.uk

Client	Mr A Oswald		
Project Title	proposed development Keats Lane/High Tor East Earl Shilton		
Drawing Title	site plan - additional plots		
Scale	1:200	Sheet	A1
Date	Aug 2021	Author	LJW
Job No.	19/54	Drawing No.	10B
Status	Planning		

THE COPYRIGHT OF THIS DRAWING IS VESTED IN HAYWARD ARCHITECTS LTD.
REPRODUCTION IN ANY FORM, EITHER IN WHOLE OR IN PART IS FORBIDDEN WITHOUT
THE PRIOR WRITTEN PERMISSION OF THE COPYRIGHT HOLDER. DO NOT SCALE FROM
DRAWING AND ONLY FIGURED DIMENSIONS ARE TO BE USED