


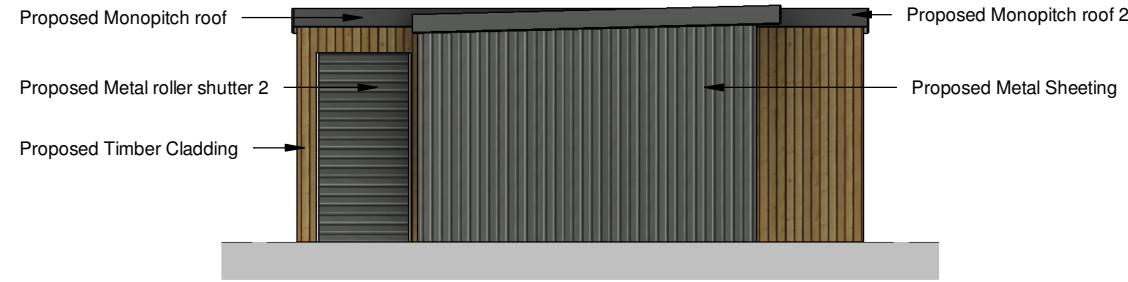


Front Elevation



Side Elevation 1




Rear Elevation

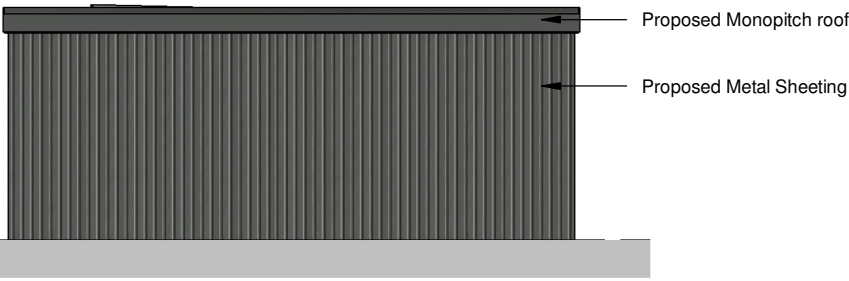


Side Elevation 2

Scale @ 1:100

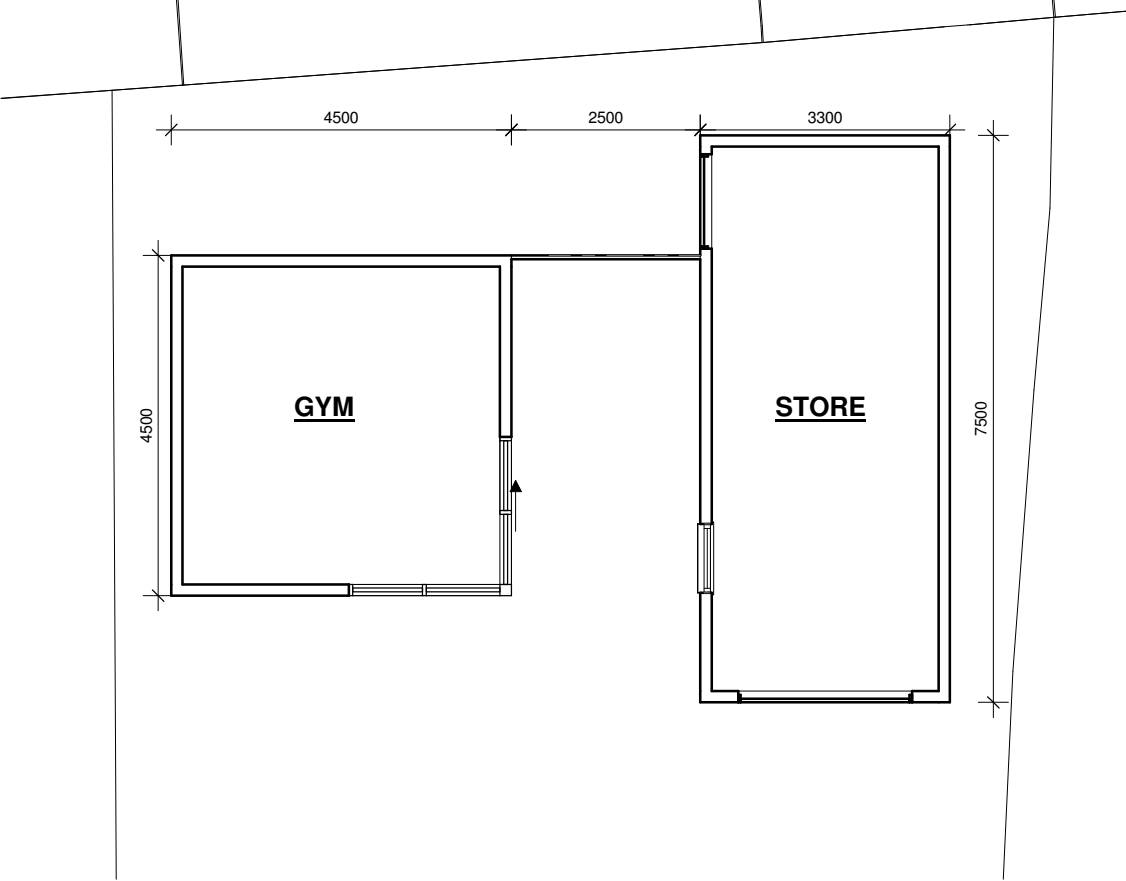

Ground Floor Plan

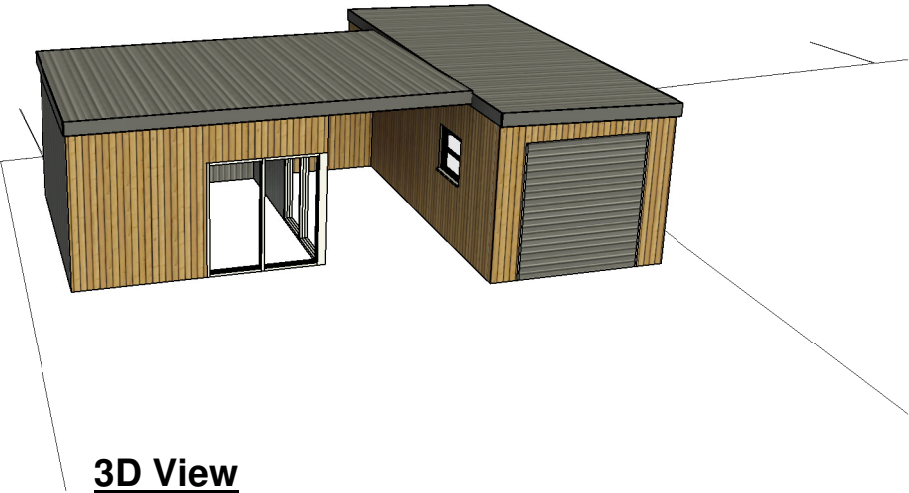

3D View

Client Mr & Mrs Simpson					hayward ARCHITECTS LTD	
Project Extensions and Alterations 73 Hollycroft Hinckley	Scale 1:100	Sheet A3	Job No. 22/115		19 Station Road Hinckley Leicestershire LE10 1AW Tel: 01455 635 665 Fax: 01455 618 971 www.hayward-architects.co.uk	
	Date APRIL 2024		Drawing No. 09			
Drawing As Proposed - Gym & Storage	Author MS	Checked by SS				
THE COPYRIGHT OF THIS DRAWING IS VESTED IN HAYWARD ARCHITECTS LTD. REPRODUCTION IN ANY FORM, EITHER IN WHOLE OR IN PART IS FORBIDDEN WITHOUT THE PRIOR WRITTEN PERMISSION OF THE COPYRIGHT HOLDER. DO NOT SCALE FROM DRAWING AND ONLY FIGURED DIMENSIONS ARE TO BE USED					Drawing Status Planning	