



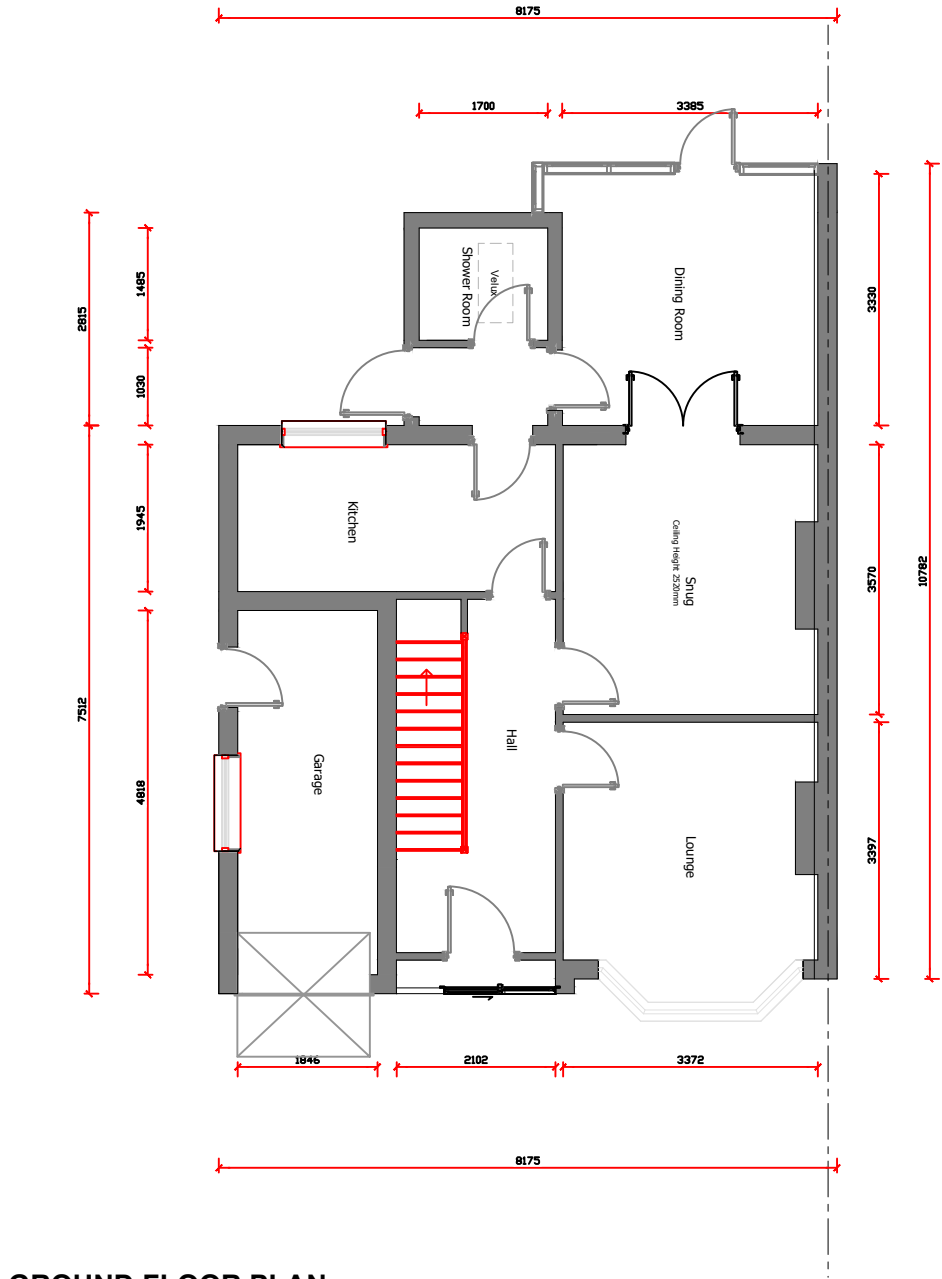

GROUND FLOOR PLAN

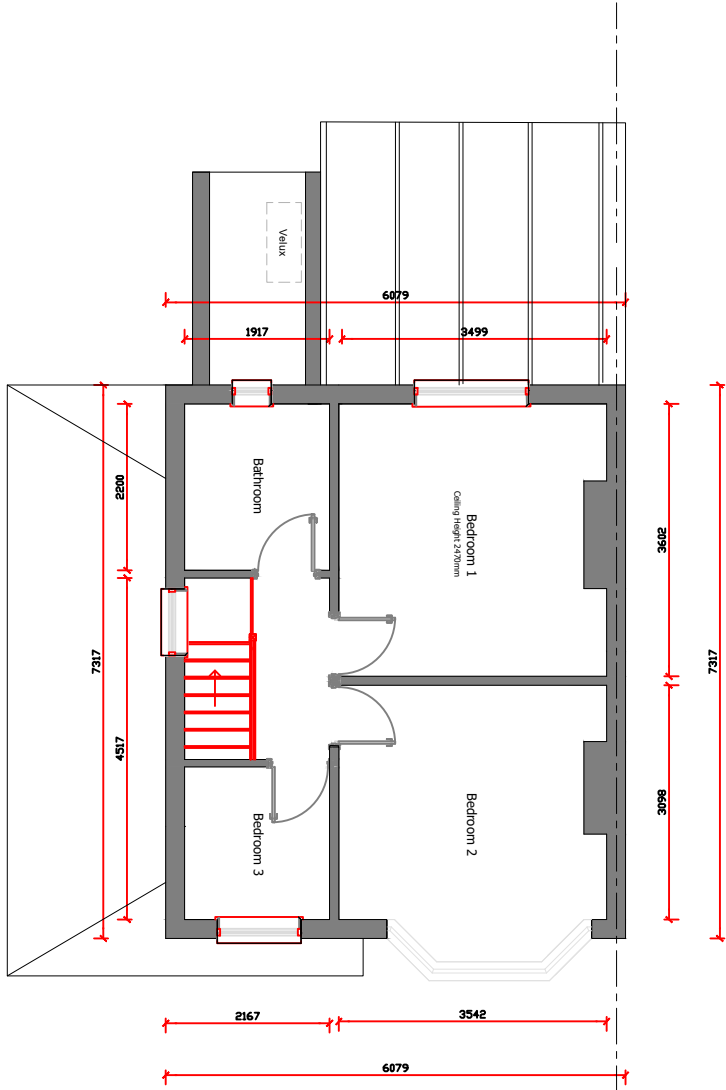

FIRST FLOOR PLAN

EXISTING FLOOR AREA		
GROUND	38.60m ²	415.49sq.ft
FIRST	69.80m ²	751.32sq.ft
TOTAL	108.40m ²	1166.81sq.ft

0m123m

scale 1:100

- Client submission 11.03.26

Existing Plan

CLIENT/COMPANY:
Mr Kenneth Vogl
susanvogli@hotmail.com

JOB DESCRIPTION:
Proposed Larger Home Extension to Rear
52 Sapcote Road, Burbage, Hinckley, LE10 2AU

SCALE 1:100 @ A3	DATE 06.03.2026
DRAWN BY JTC	DRAWING No: 001

ALL DIMENSIONS TO BE CHECKED ON SITE BEFORE CONSTRUCTION.
ANY DISCREPANCIES TO BE DISCUSSED AND AGREED WITH JC PRIOR TO PROCEEDING.

THIS DRAWING IS THE PROPERTY OF JC AND MUST NOT BE COPIED OR REPRODUCED WITHOUT PRIOR WRITTEN CONSENT.

HEALTH AND SAFETY EXECUTIVE (HSE) WILL NEED TO BE NOTIFIED PRIOR TO COMMENCEMENT OF THE PROJECT