
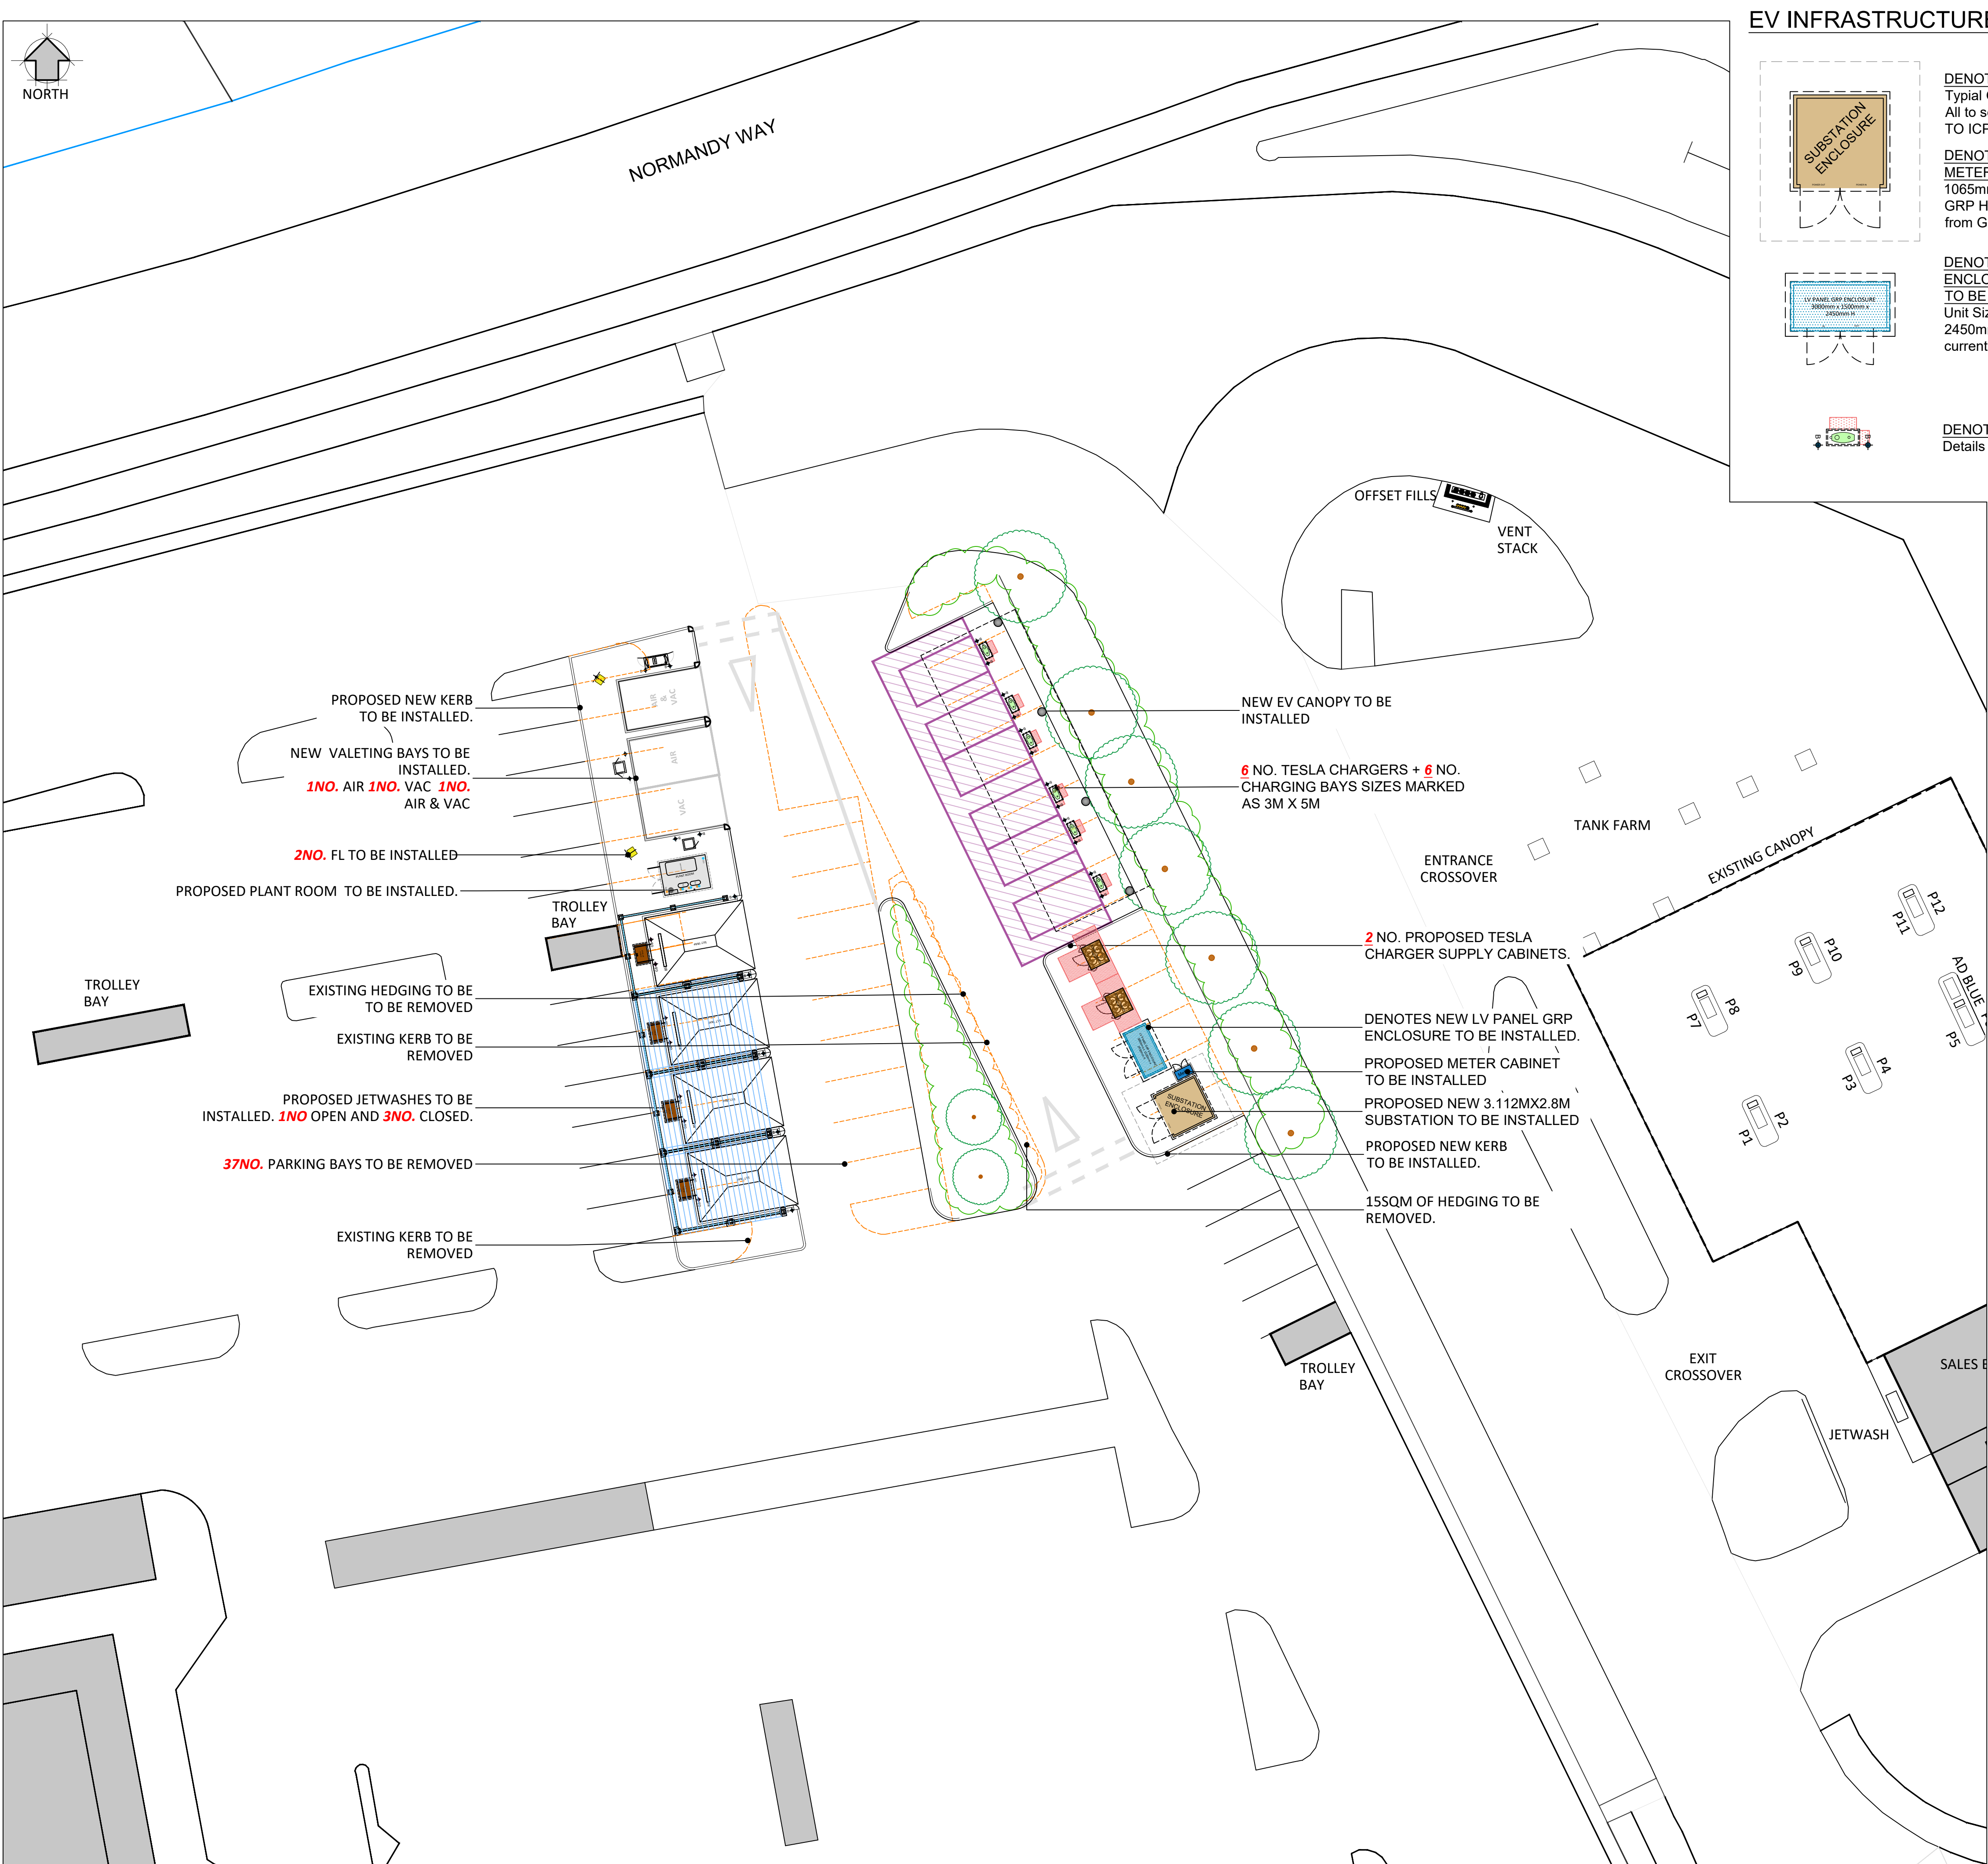
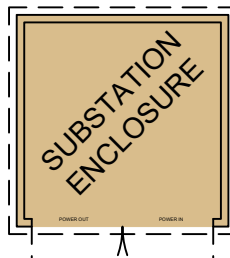
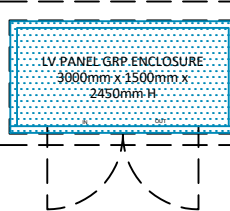
 
 
 
 
 
 
 
 


 

EV INFRASTRUCTURE LEGEND

-  DENOTES DNO HV/LV SUBSTATION
Typical GRP Enclosure 3.112m x 2.8m
All to service prover standard details
TO ICP DETAILS
-  DENOTES ENVICO TYPE O
METERING CABINET
1065mm x 540mm x 1273mm H
GRP Housing set 400mm clear
from GRP Enclosure
-  DENOTES BESPOKE LV PANEL GRP
ENCLOSURE
TO BE SPECIFIED BY ELECTRICIAN
Unit Size 3000mm x 1500mm x
2450mm H GRP unit allowed for
currently
-  DENOTES TESLA CHARGER
Details TBC by MFG

EV DRAWING LEGEND

-  EXISTING KERB
-  PROPOSED KERB
-  PROPOSED DROPPED
KERB
-  DEMOLISHED
-  EXISTING LINE WORK
-  PROPOSED LINE WORKS
-  PROPOSED EV BOLLARD
- RAL 5015
-  EXISTING FLOOD LIGHT
-  PROPOSED FLOOD LIGHT
-  EXISTING FENCE LINE
-  PROPOSED FENCE LINE

DRAWING NOTES

COPYRIGHT ©
This drawing and the details herein are the copyright of MBH Design Studio Ltd. and must not be reproduced, altered or passed to any third party without prior written consent.

This drawing has been produced for the project listed below, is submitted in support of this application application to the Local Planning Authority and is not intended for use by any other person or for any other purpose.

Every effort has been made to ensure the accuracy of these drawings, however MBH Design Studio Ltd. accept no responsibility for any discrepancies arising from the reuse of survey information and preliminary drawings commissioned by the Applicant from others.


This drawing is an initial feasibility scheme and is subject to technical review and internal approvals. DNO application process may affect feasibility, provide additional information and require further review of scheme. Feasibility may be affected by other factors as the scheme progresses to working drawing stage and may also be compromised by unforeseen elements encountered on site during installation of works

Scheme Based on OS Map Dated 24.02.2026

GENERAL NOTES

- This drawing has been prepared for the sole purpose of obtaining planning permission.
- This drawing is to be read in conjunction with drawings numbered:

14313-2233-LP	Location Plan
14313-2233-BP	Block Plan
14313-2233-20	Existing Site Plan
14313-2233-21	Proposed Site Plan
14313-2233-22	Canopy and Charger Details
14313-2233-23	Jet Wash Elevations
14313-2233-24	Tesla Supply Cabinet Details
14313-2233-25	Substation Enclosure Details
14313-2233-26	LV Enclosure Details
14313-2233-27	Meter Cabinet Details
14313-2233-28	Plant Room Elevations
14313-2233-29	Air & Vac Details
- Any advertisements are indicative and are subject to a separate advertisement application
- Any neighbouring buildings shown on the elevations are diagrammatic and have been extrapolated from site photographs. They have not been measured.

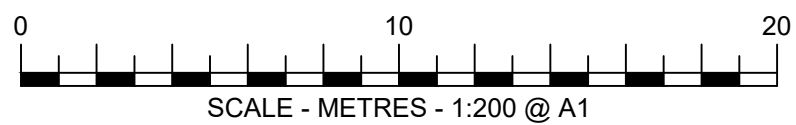

A	10.04.2026	PLANNING EDITS	KL/RRB
REV	DATE	DESCRIPTION	DRN/CHK/APPD
REVISION NOTES			

PLANNING



MBH Design Studio Ltd.
Brook House Apex Court, Camphill Road, West Byfleet, Surrey, KT14 6SQ
www.mbhstd.com t: 01932 352 727 f: 01932 351 545

CLIENT



PROJECT

FS2233 - HINCKLEY MORRISONS
NORMANDY WAY, HINCKLEY
LEICESTERSHIRE,
LE10 1YA

DRAWING TITLE

PROPOSED SITE PLAN

DRAWN BY	DATE	SCALE	PAPER SIZE
AM	02.04.2026	1:200	A1
CHECKED / APPROVED BY	DRAWING NUMBER	REV.	
AM/RRB	14313-2233-21		