



CLASS MA PROPOSALS

PROPOSED CHANGE OF USE ~ 160 HIGH STREET ~ EARL SHILTON ~ LEICESTERSHIRE

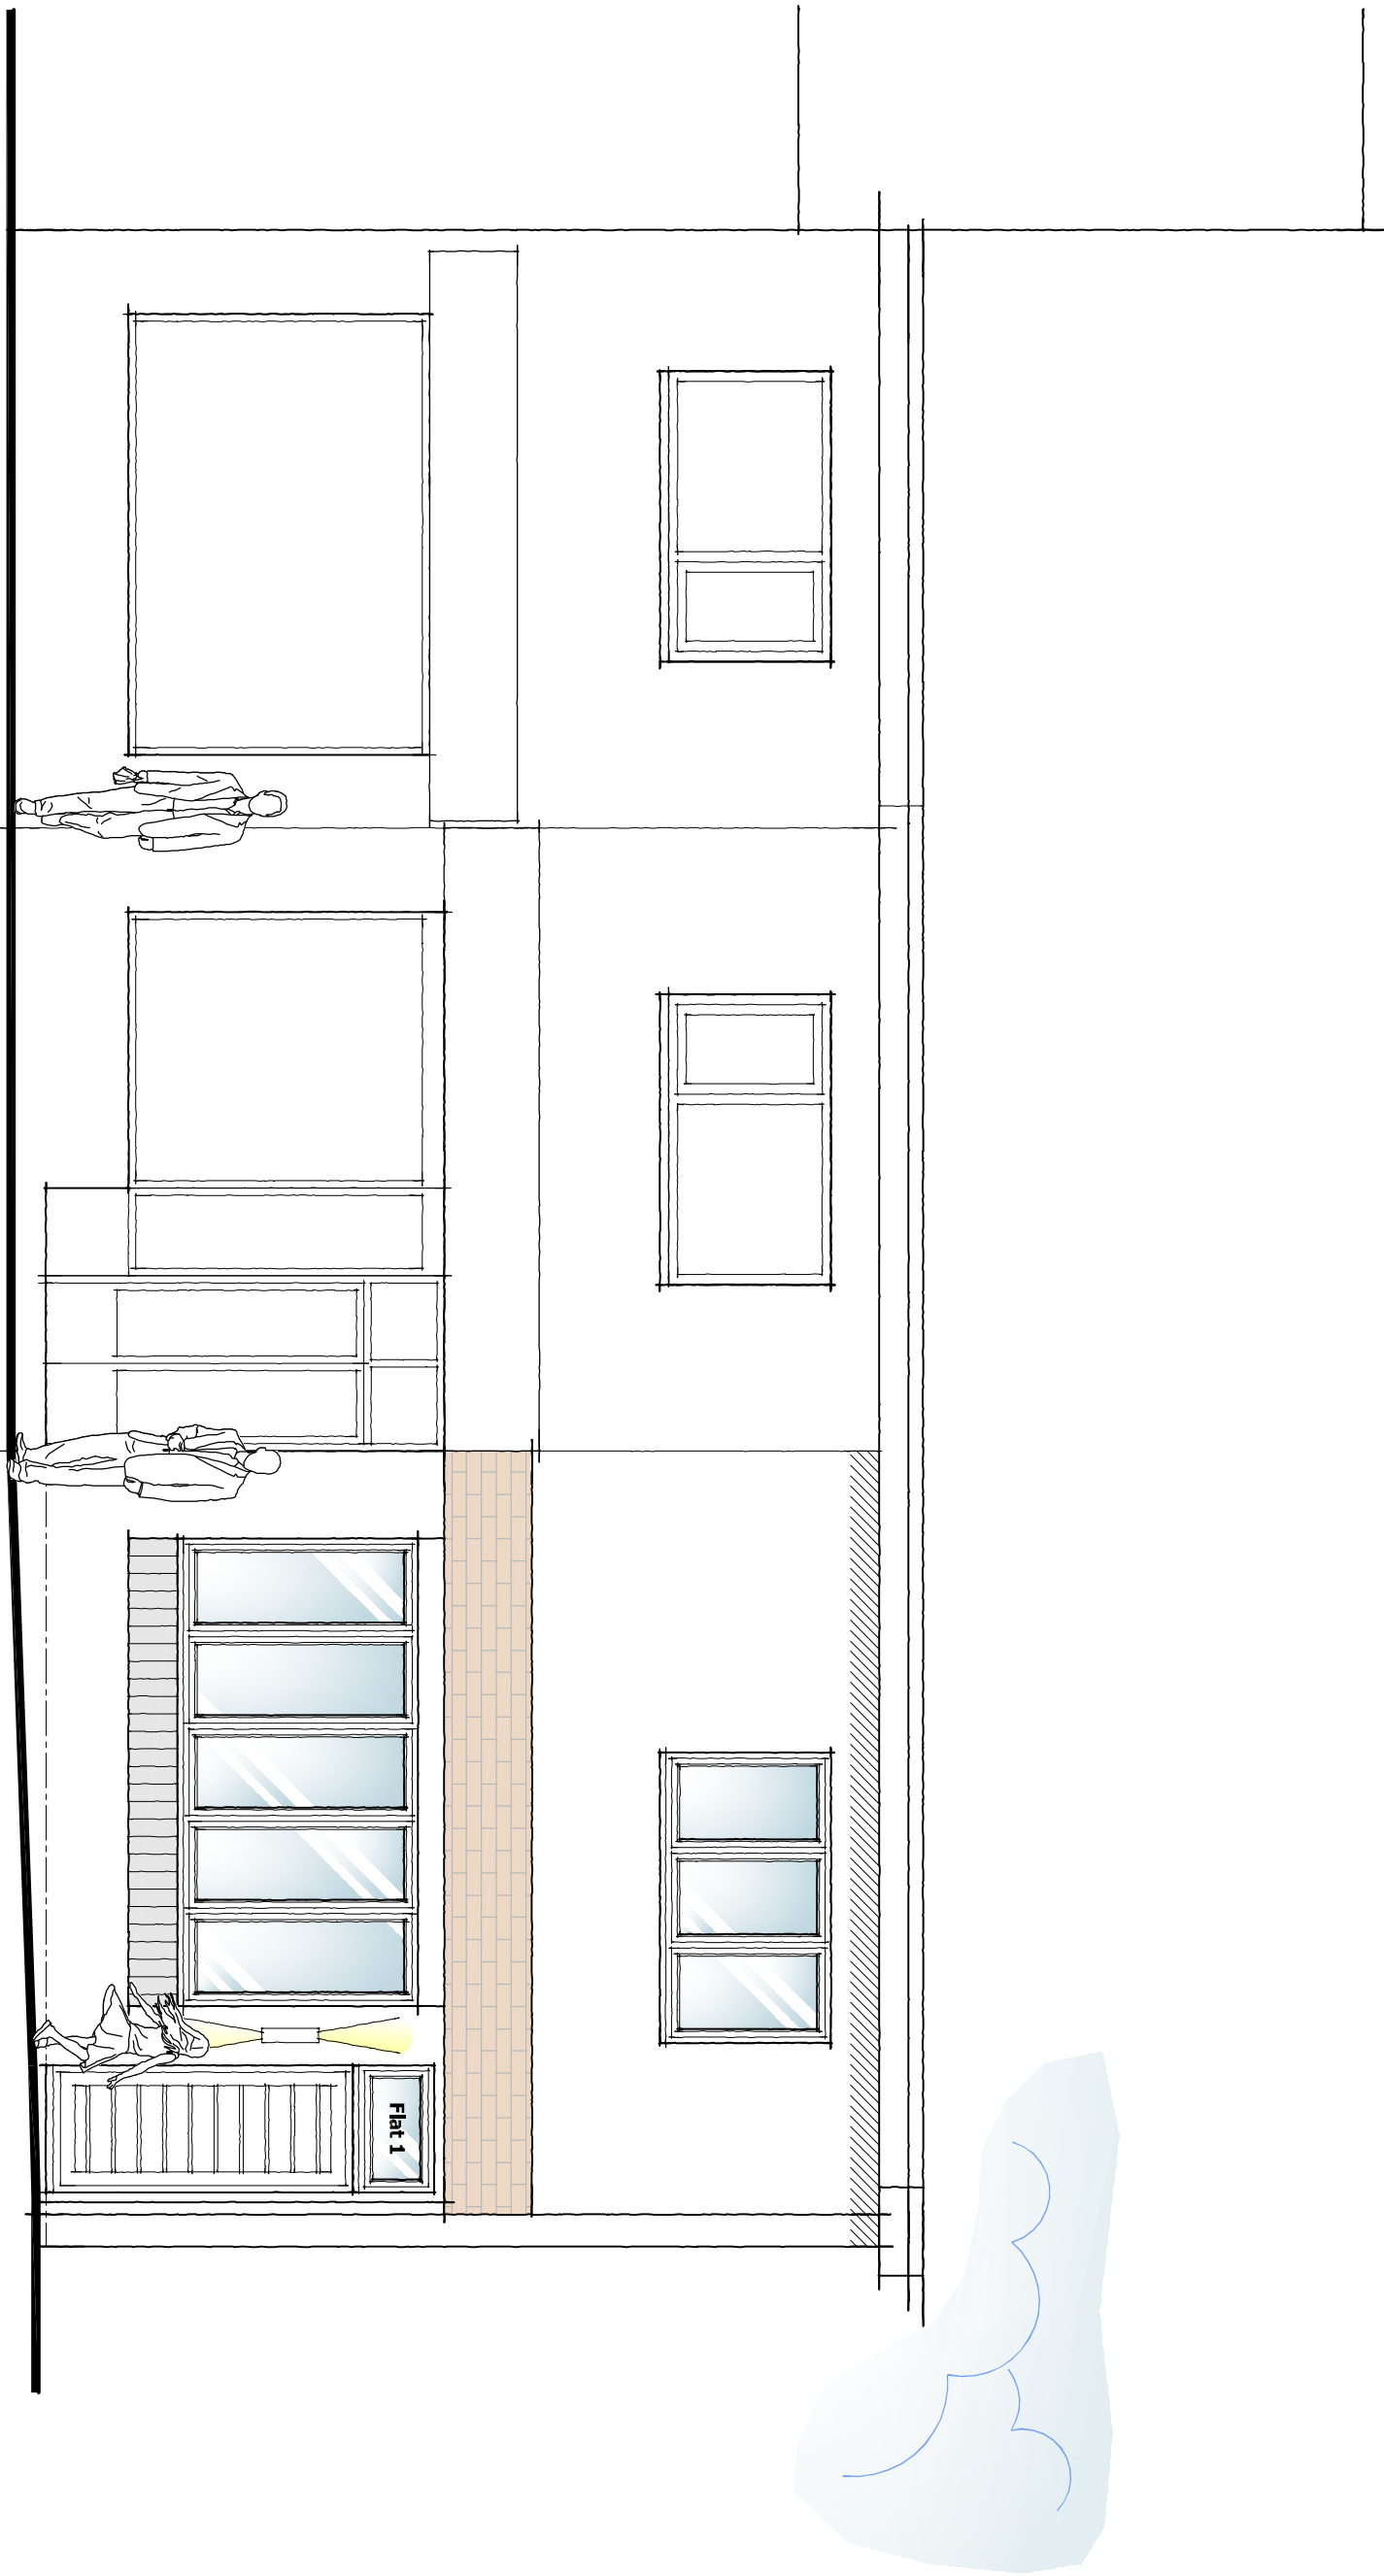


Indicative Street Scene From High Street
Scale 1:100
Metres
0 2 4 6
1:100
1:100

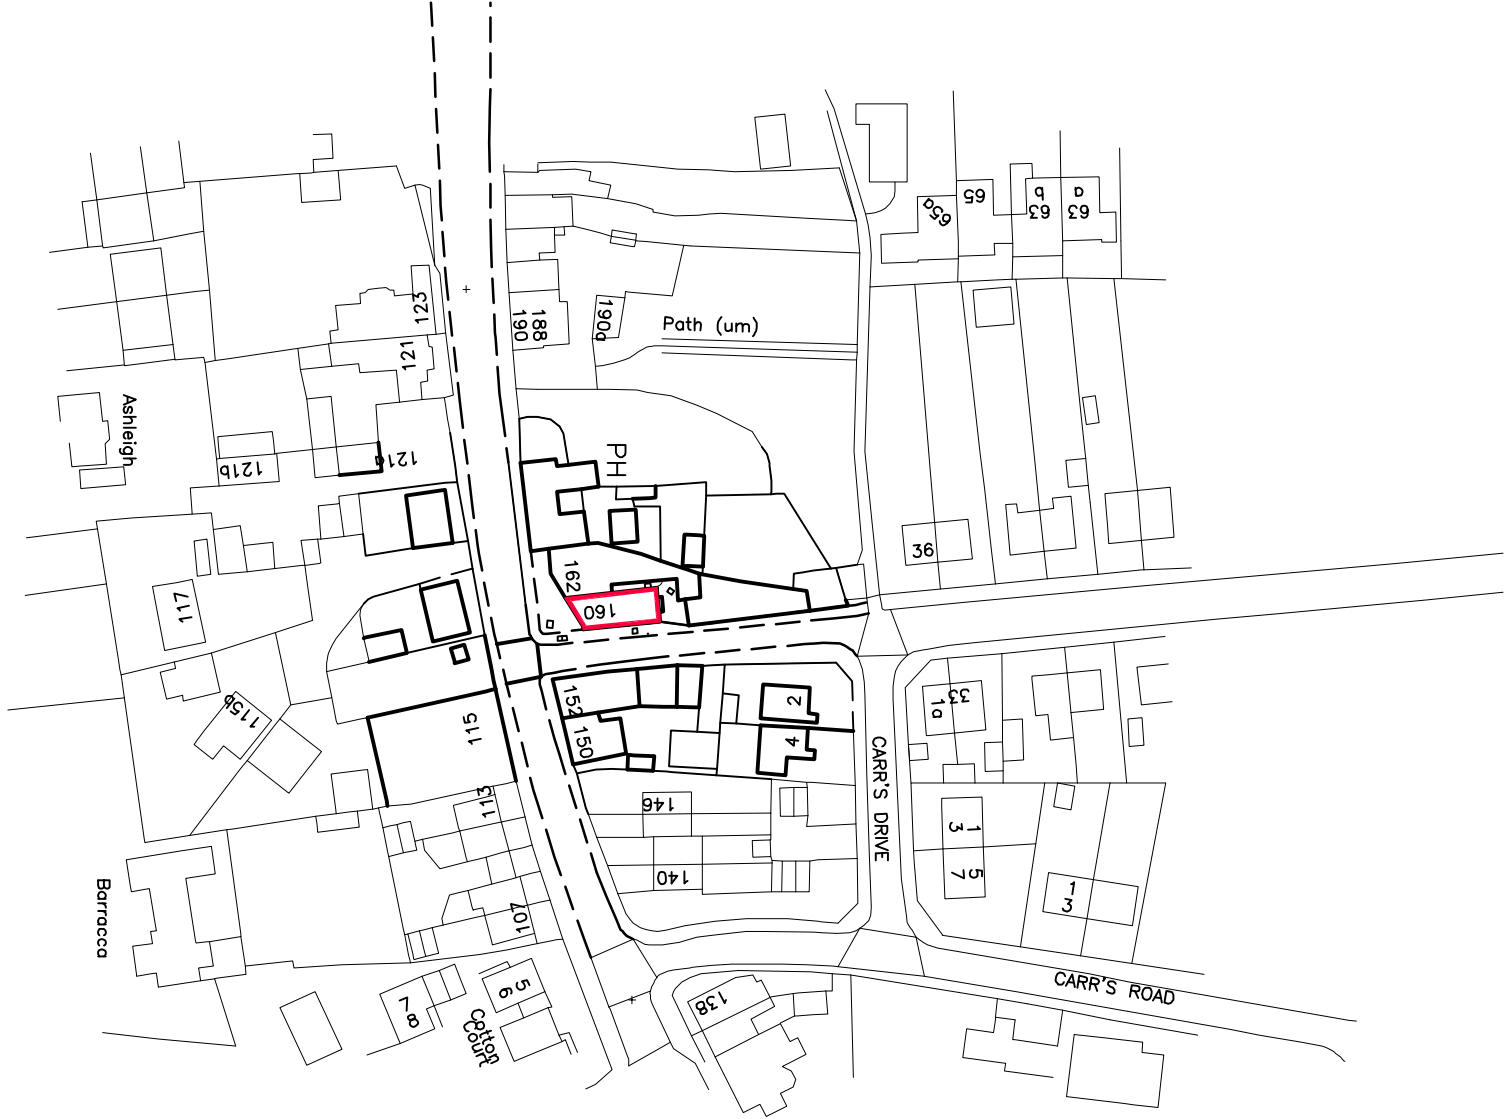

Location Plan
Scale 1:1250
Metres
0 25 50 75
1:1250
1:1250
N
W
E
S
Sun



Block Plan
Scale 1:500
Metres
0 10 20 30
1:500
1:500
N
W
E
S
Sun

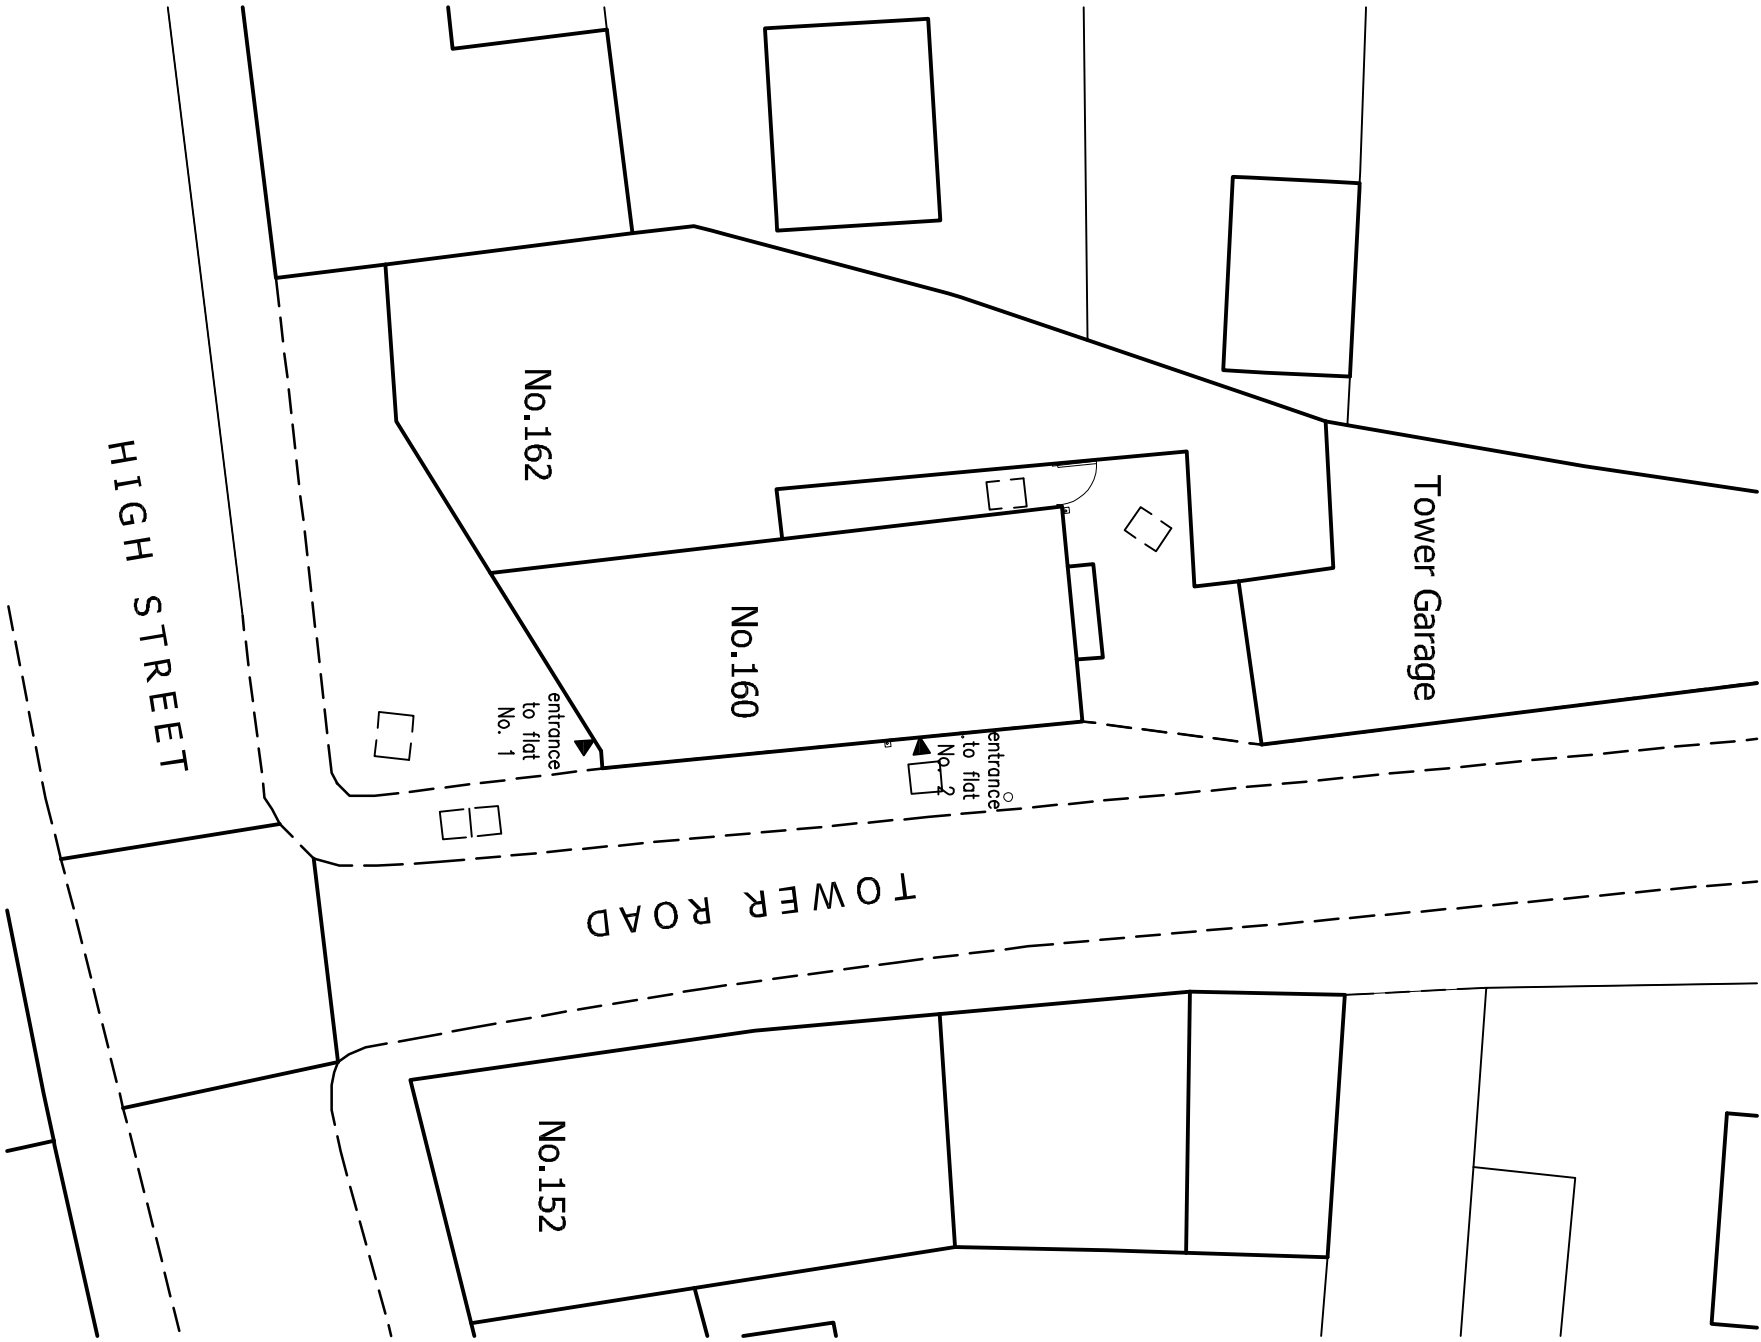

Site and Roof Plan
Scale 1:200
Metres
0 4 8 12
1:200
1:200
N
W
E
S
Sun

This drawing is to be read in conjunction with
Drawing No.s 22-4252.01 and 02 'Existing Details'

Revisions :

Figured dimensions must be taken in preference to scaled dimensions
and any discrepancies are to be referred to David Granger Architectural
Design Limited. All drawings are copyright of David Granger Architectural
Design Limited. All dimensions are to be taken from the original
working drawings. All drawings are copyright of David Granger
Architectural Design Limited. Drawing No. 22-4252.04. © Crown
Copyright. All rights reserved. Licence No. AR10020447. Landmark
Ref. 158110

DAVID GRANGER
ARCHITECTURAL DESIGN LIMITED

Project
Proposed Change of Use
160 High Street
Earl Shilton
Leicestershire

Drawings Title
Class MA Proposals
Sheet 1 of 3

Client
Zoyroy Developments Ltd.

Drawing No.
22.4252.04

Date
January 2023

Drawn by
SM

Scale (A1 Size)
As Shown

Checked by
SM

The Old Cottage Hospital, Leicester Road,
Ashby-de-la-Zouch, Leicestershire, LE65 1DB

www.dgdesign.co.uk
Tel: 01533 569099
Company Reg No. 589812