



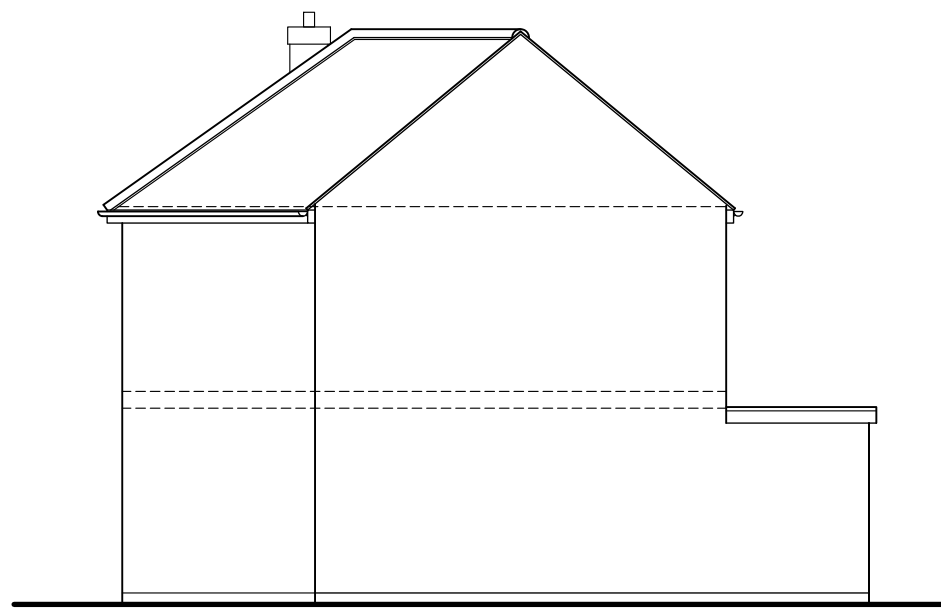

side (from no 52)




front

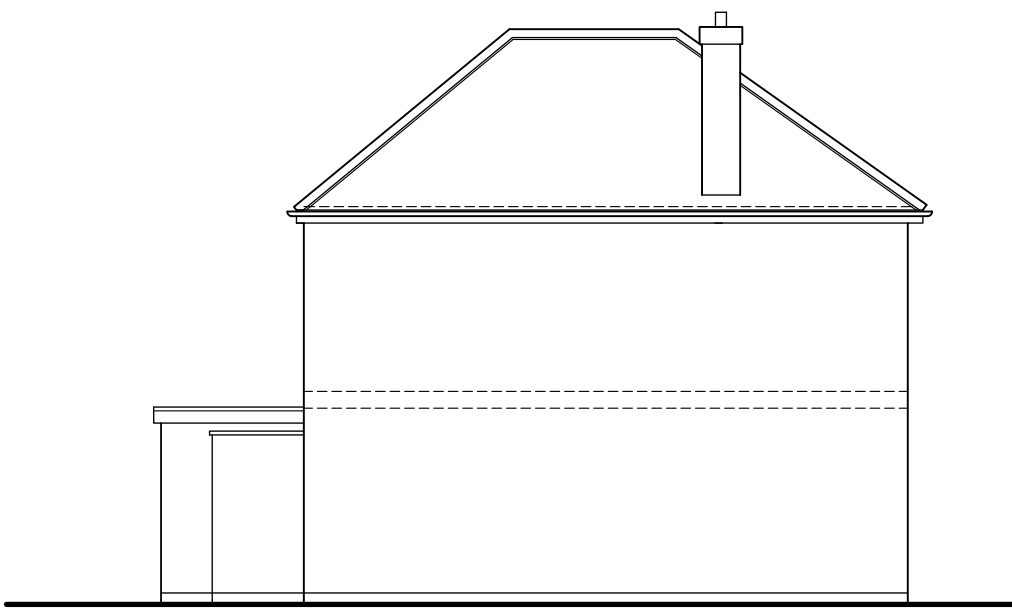


side (from no 58)



rear

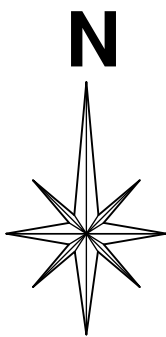


ELEVATIONS AS EXISTING 1:100

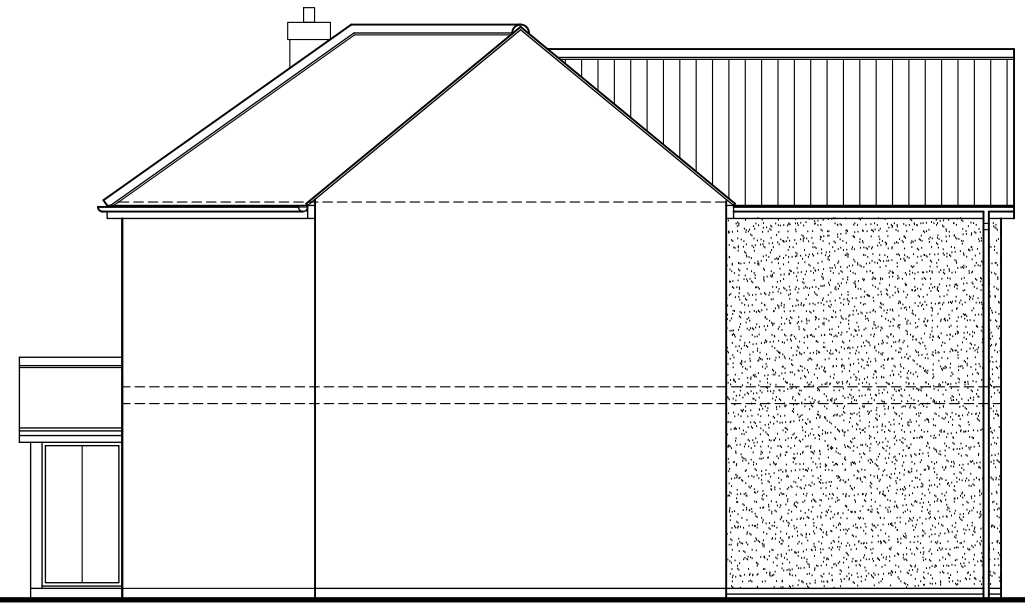

side (from no 52)



front

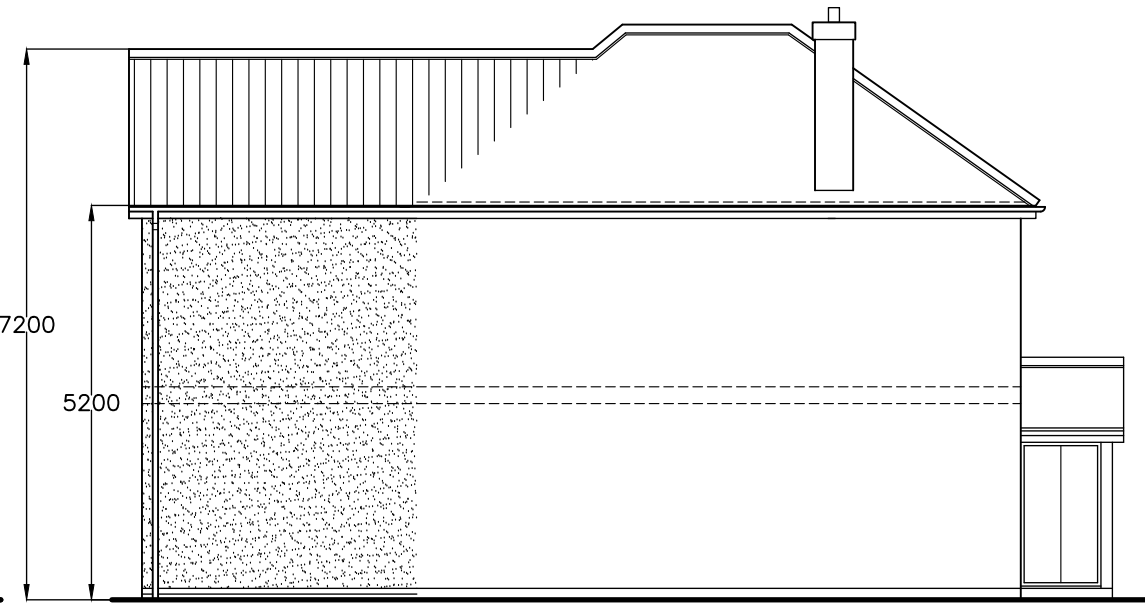


side (from no 58)




rear

all new and existing walls to be finished in smooth pre-coloured render.



ELEVATIONS AS PROPOSED 1:100

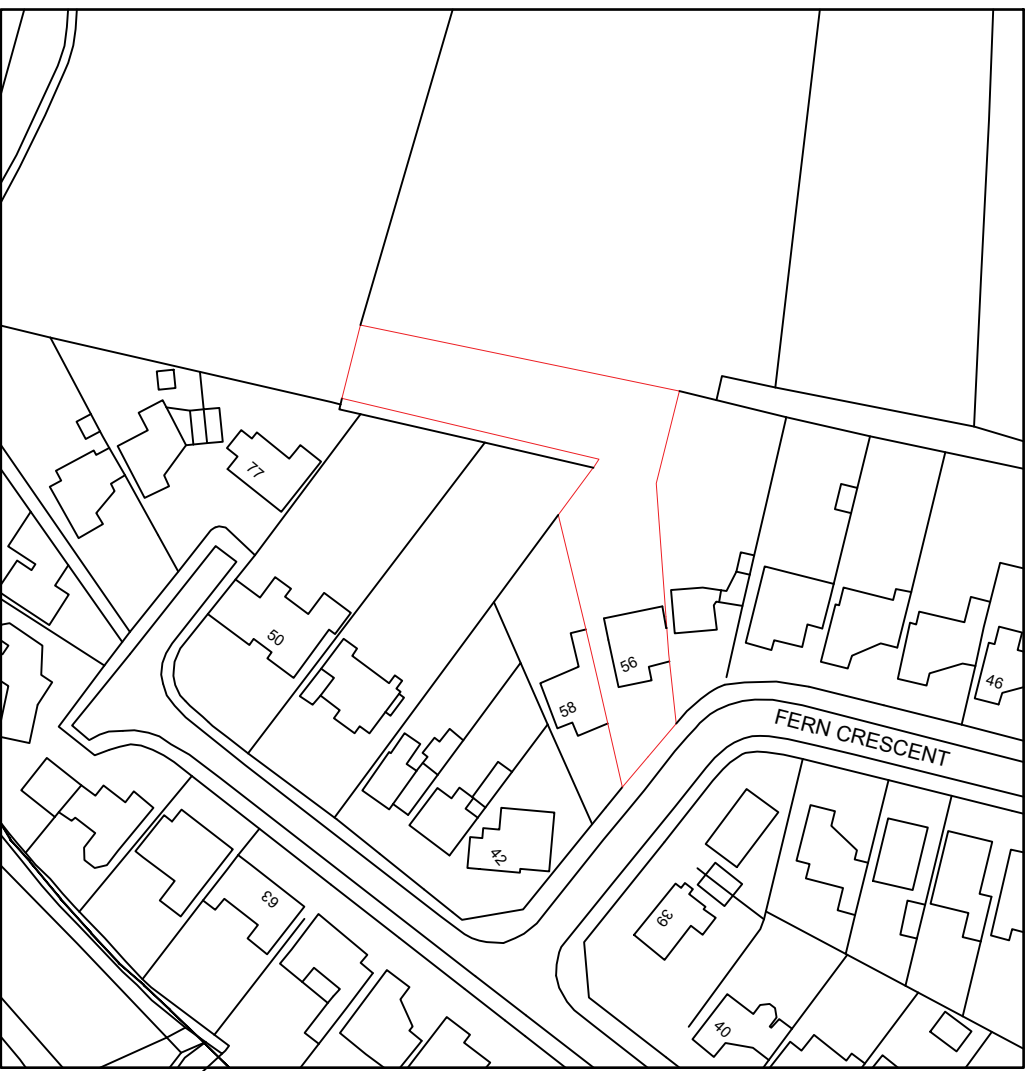


SITE LOCATION PLAN 1:1250

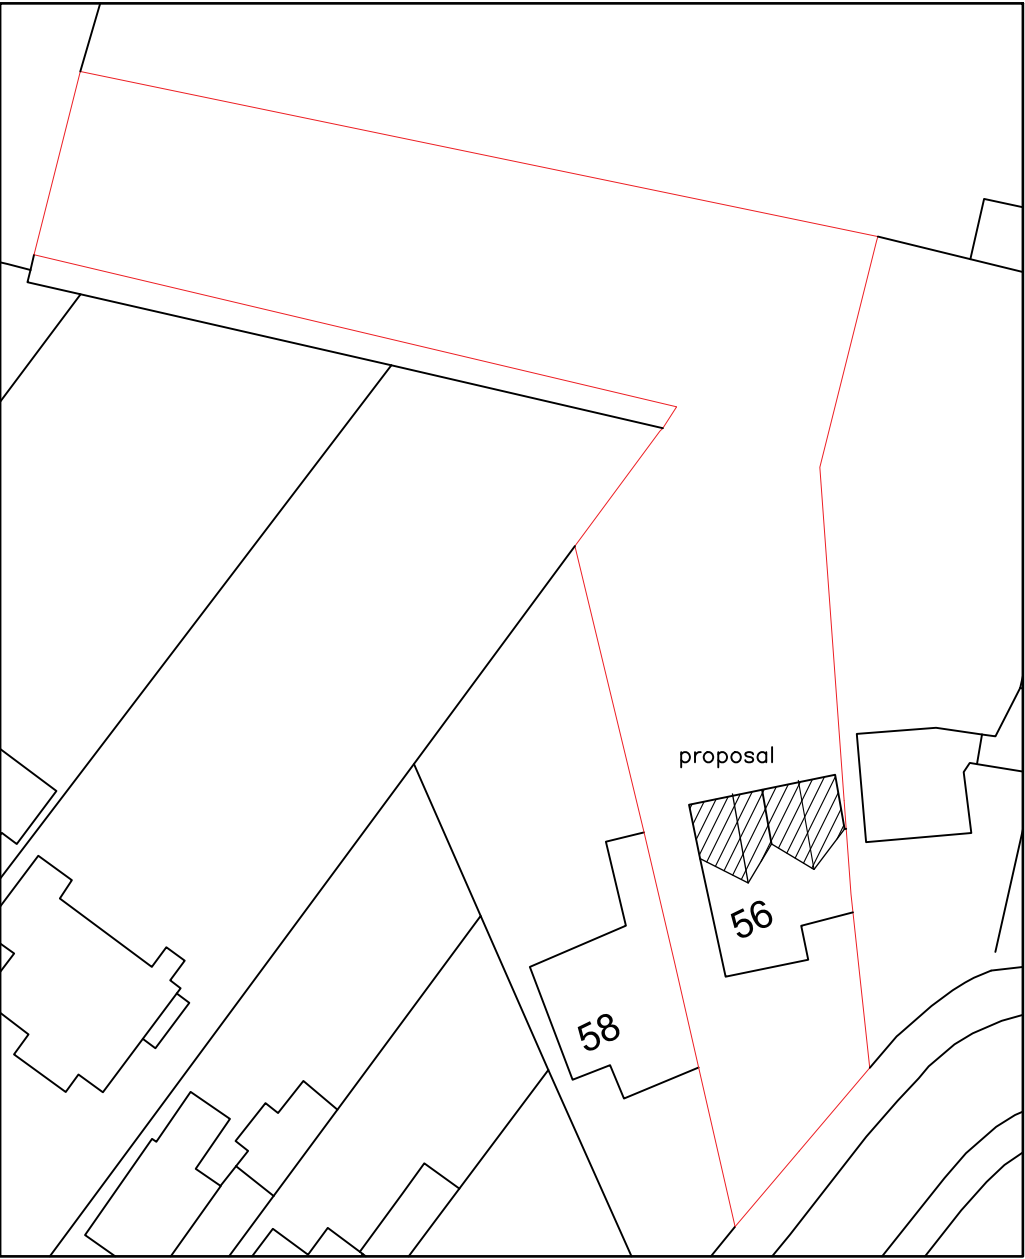


SITE PLAN 1:500

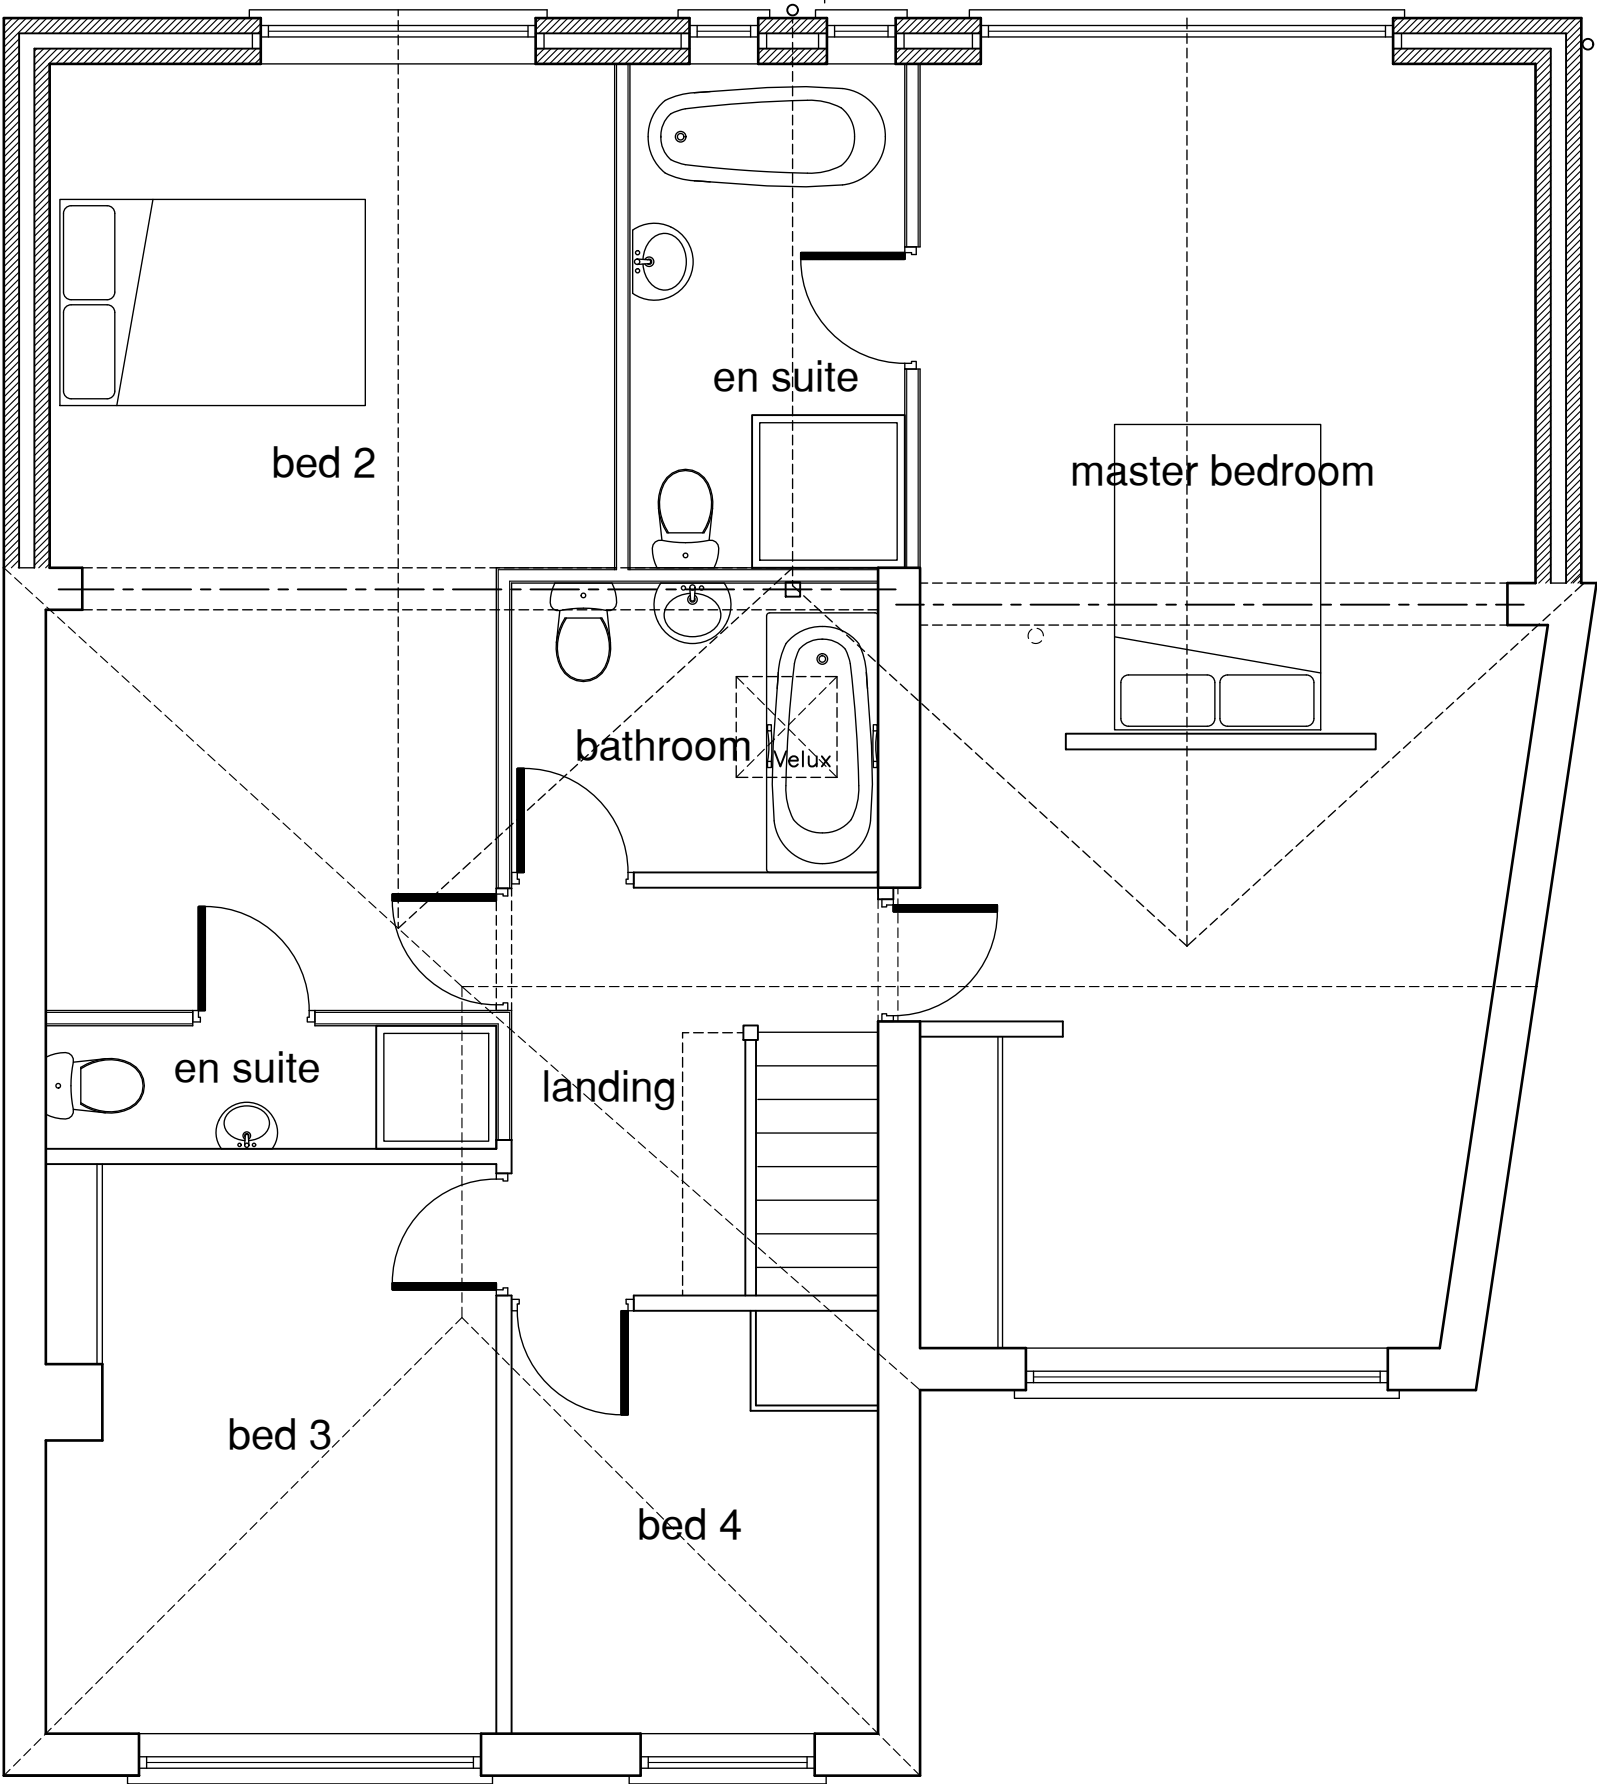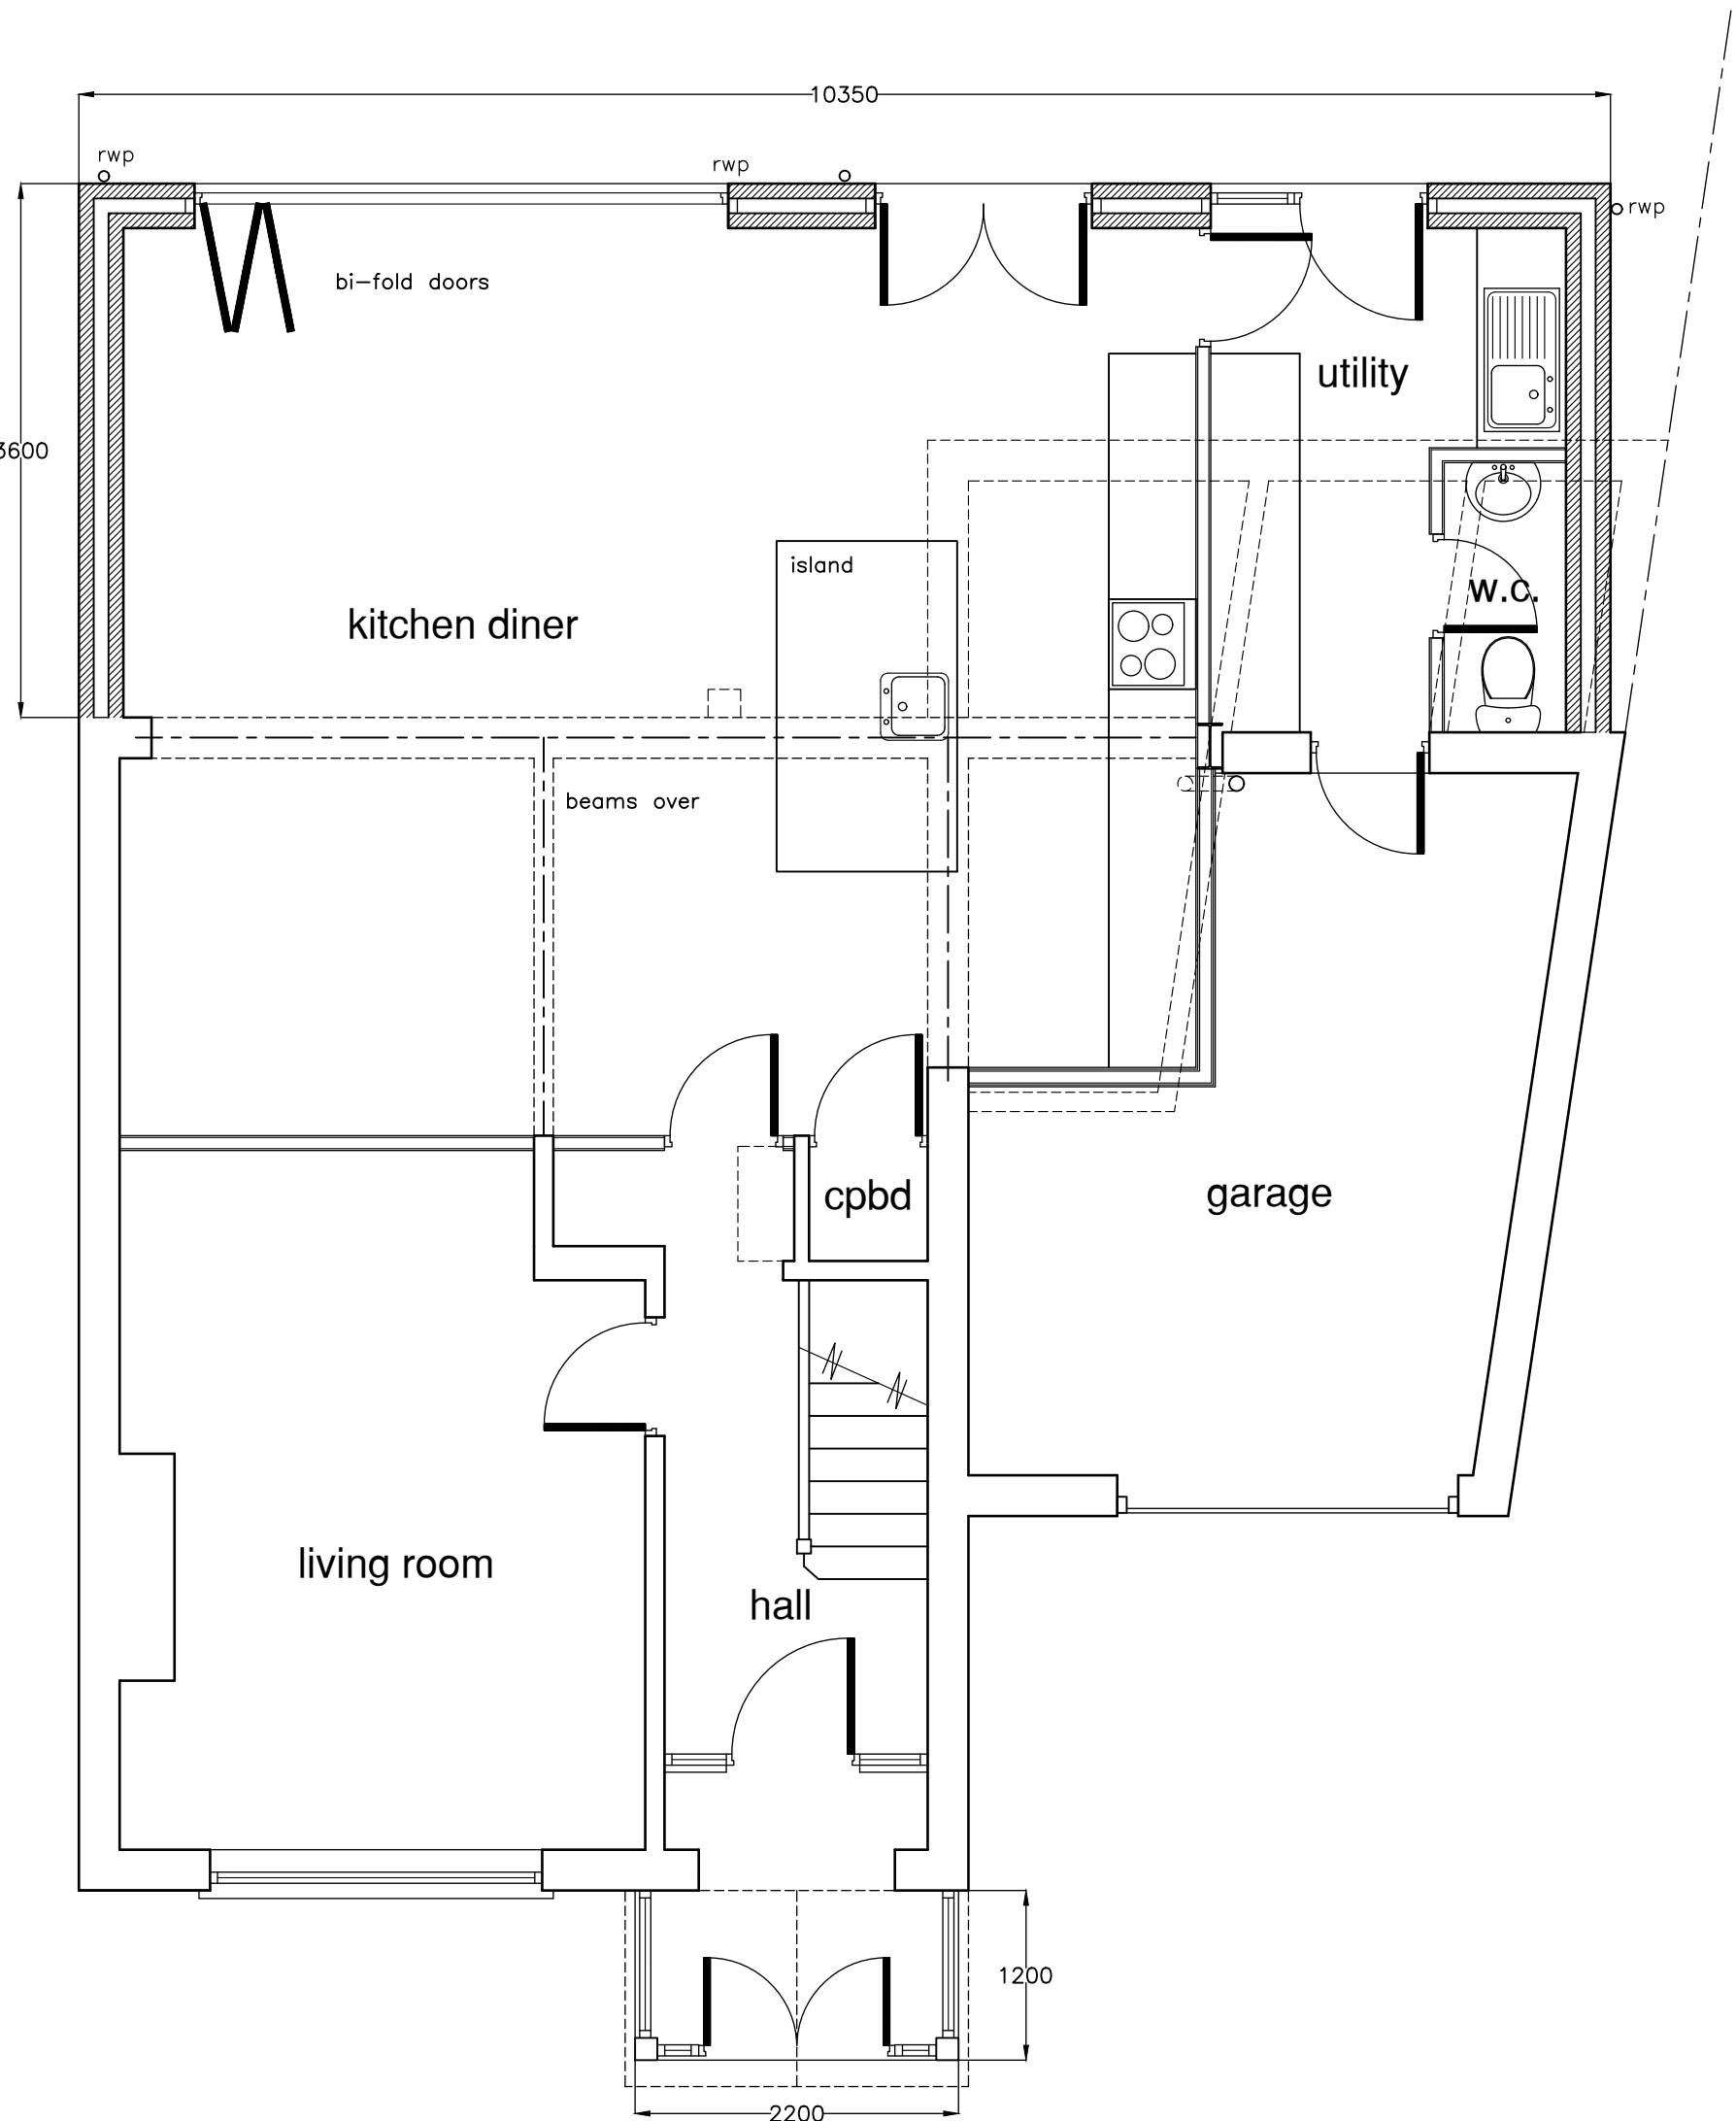

FIRST FLOOR PLAN AS PROPOSED

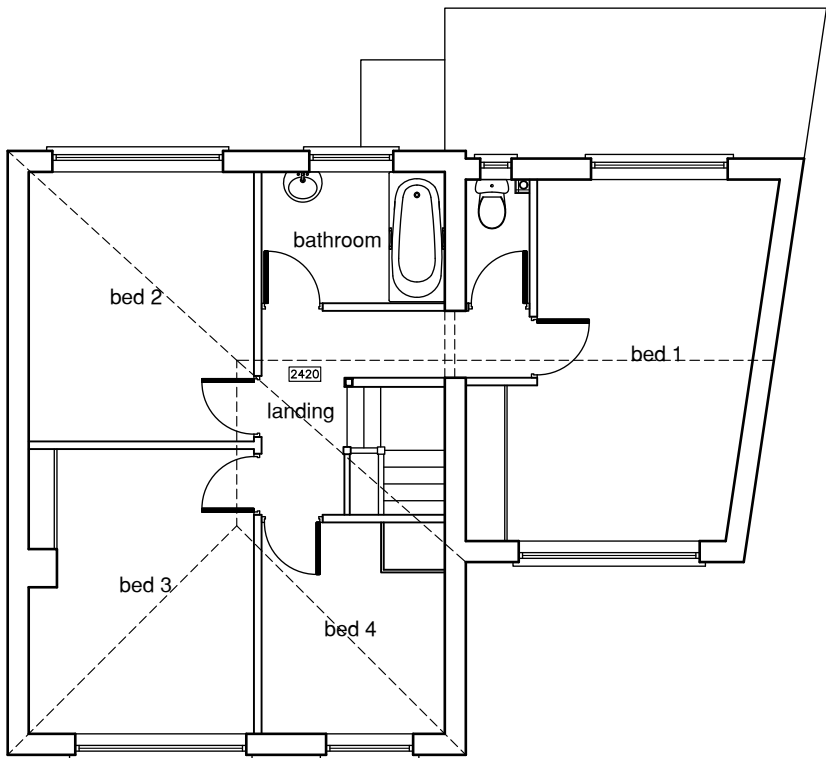

FIRST FLOOR

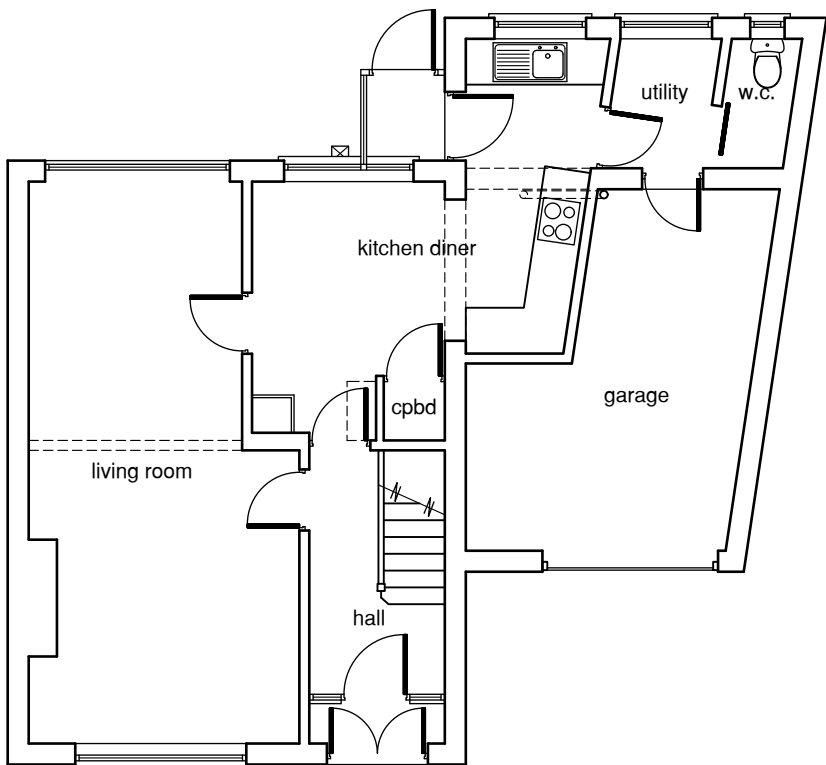

GROUND FLOOR

PLANS AS EXISTING 1:100

GROUND FLOOR PLAN AS PROPOSED

Revision	Date
----------	------

REV B - JUNE 2023 - RE-DRAWN TO NEW LAYOUT
REV A - MAY 2023 - RE-DRAWN TO NEW LAYOUT

A.J.S
ARCHITECTURAL SERVICES

Please reply to:
156A Fosse rd nth
Leicester
LE3 5ES
Mobile: 07974 263607
Email: andyaskeds@aol.com

Project *PROPOSED EXTENSION AND ALTERATIONS AT:
56 FERN CRESCENT, GROBY
LEICESTER.
FOR: DARREN AND CARLA*

Sheet Title *PLANS, SECTIONS & ELEVATIONS
EXISTING & PROPOSED*

Scale 1:50, 1:100 **Ref** 2023/9313/01B

Date MAY 2023 **Drawn** AJA

ALL DIMENSIONS TO BE CHECKED ON SITE. DO NOT SCALE OFF DRAWING.
THIS DRAWING IS THE COPYRIGHT OF THE ARCHITECT AND NOT TO BE REPRODUCED
WITHOUT THEIR PERMISSION. ORDNANCE SURVEY MAP INFORMATION REPRODUCED WITH
PERMISSION OF HM SO. CROWN COPYRIGHT RESERVED.