



1. Drawings copyright of © Architectural Vistadesigns.
2. Drawings not to be used without written consent.
3. Planning drawings should not be used for the purpose of construction or working drawings.
4. Building Regulations approved drawings are not construction or working drawings.
5. Drawings are not to be used for any other purpose without written consent.
6. OS data may have been used for the purpose of a Planning submission.
7. Do not scale from the drawings.


Revisions		
Rev.	Date	Comments

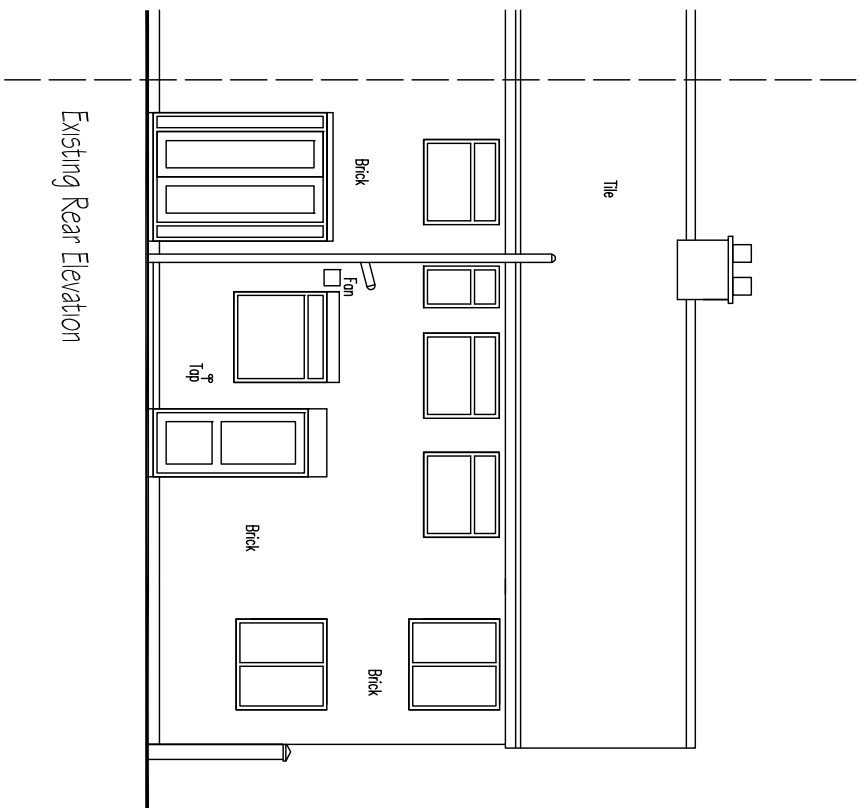



Existing Rear Elevation

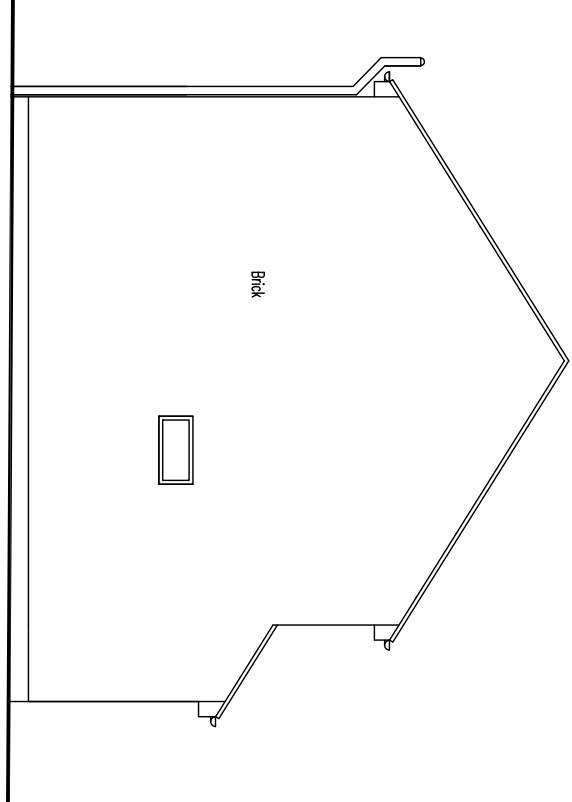


Existing Side Elevation

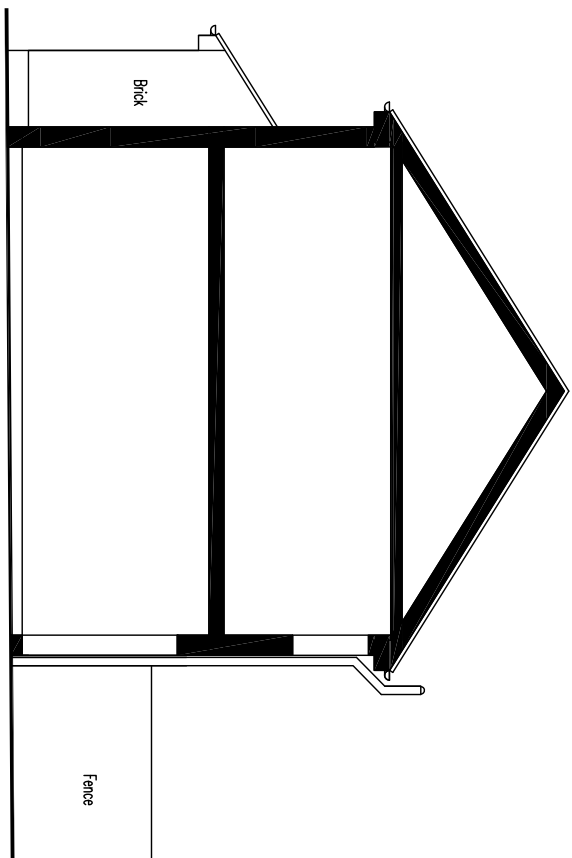


Existing Side Elevation / Indicative section

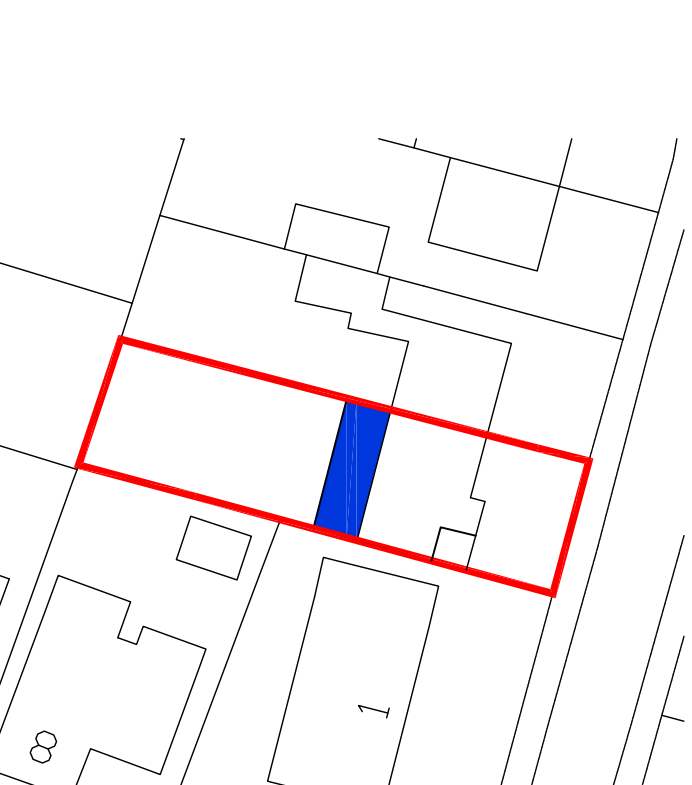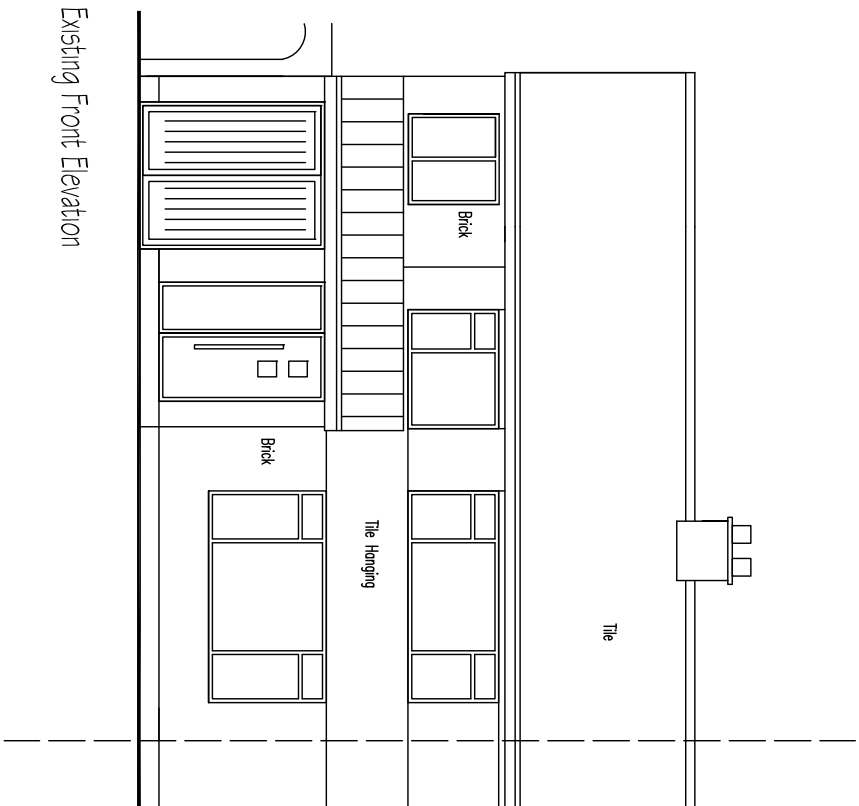


BLOCK PLAN - 1:500

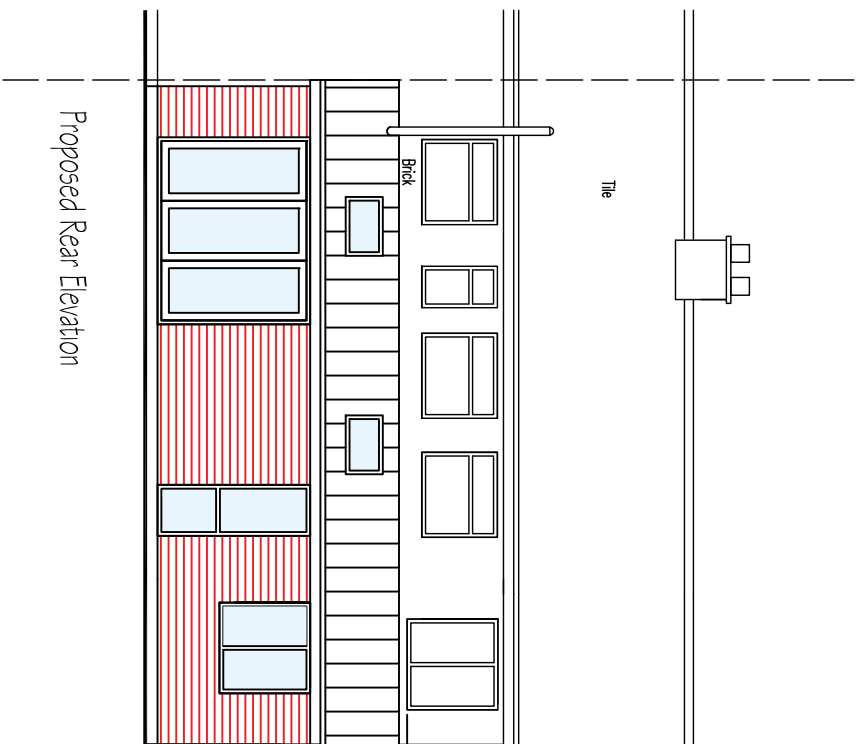


Proposed Rear Elevation

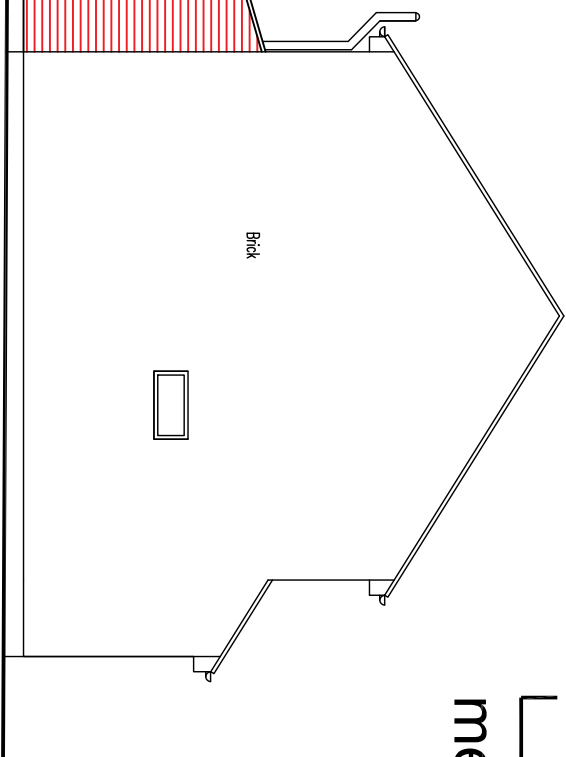


Proposed Side Elevation

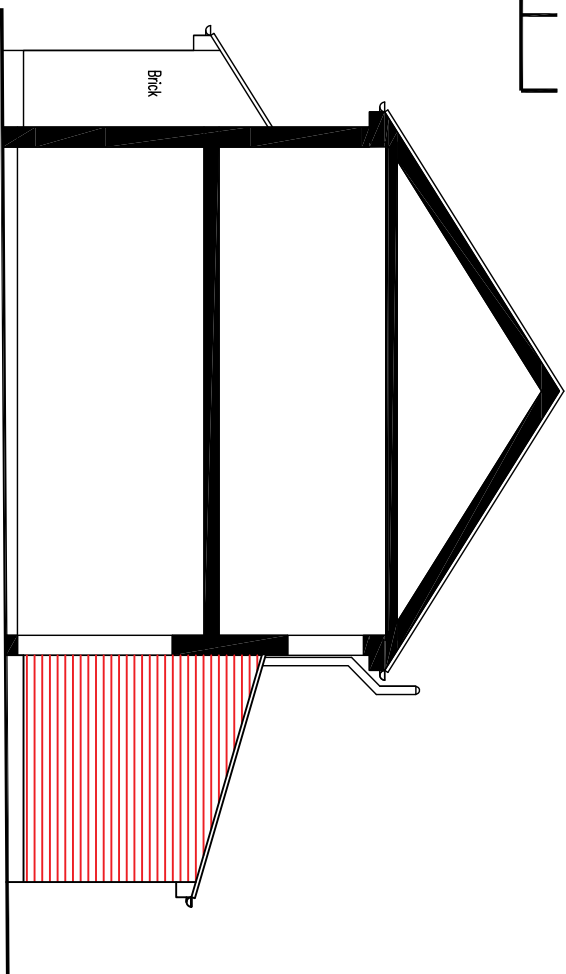


Proposed Side Elevation / Indicative section

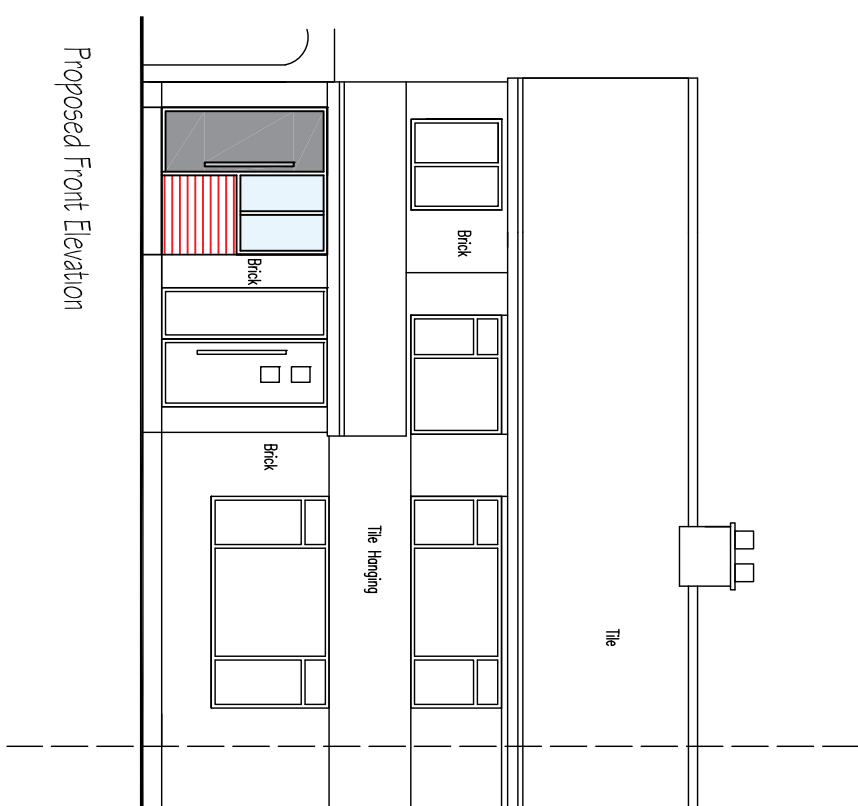


LOCATION PLAN - 1:1250

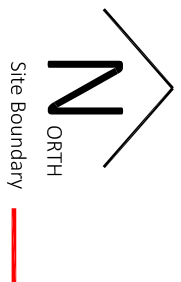



Site Boundary

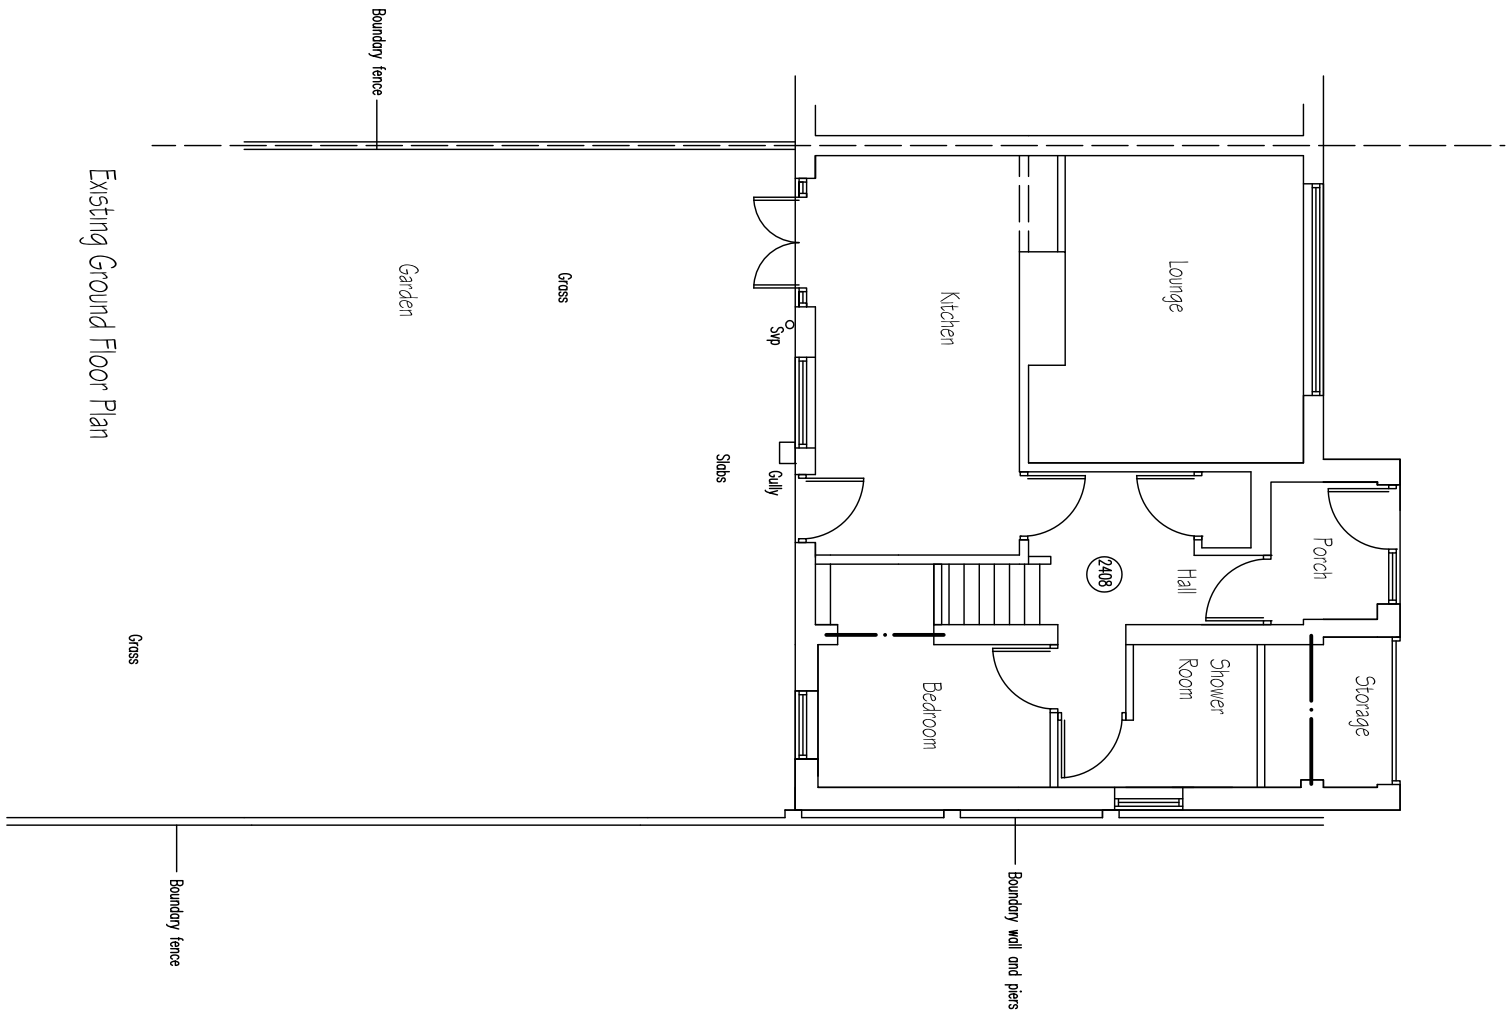


Existing Ground Floor Plan

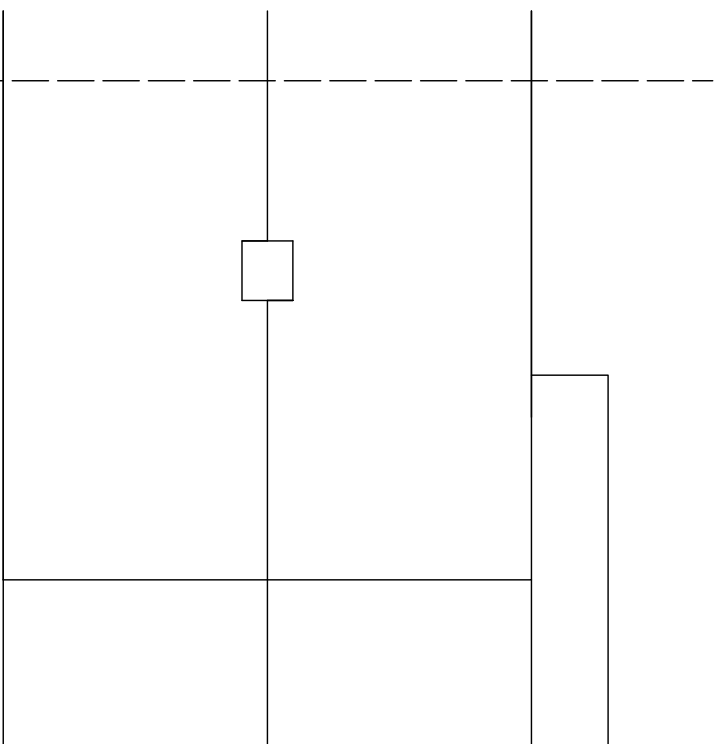


Existing Roof Plan

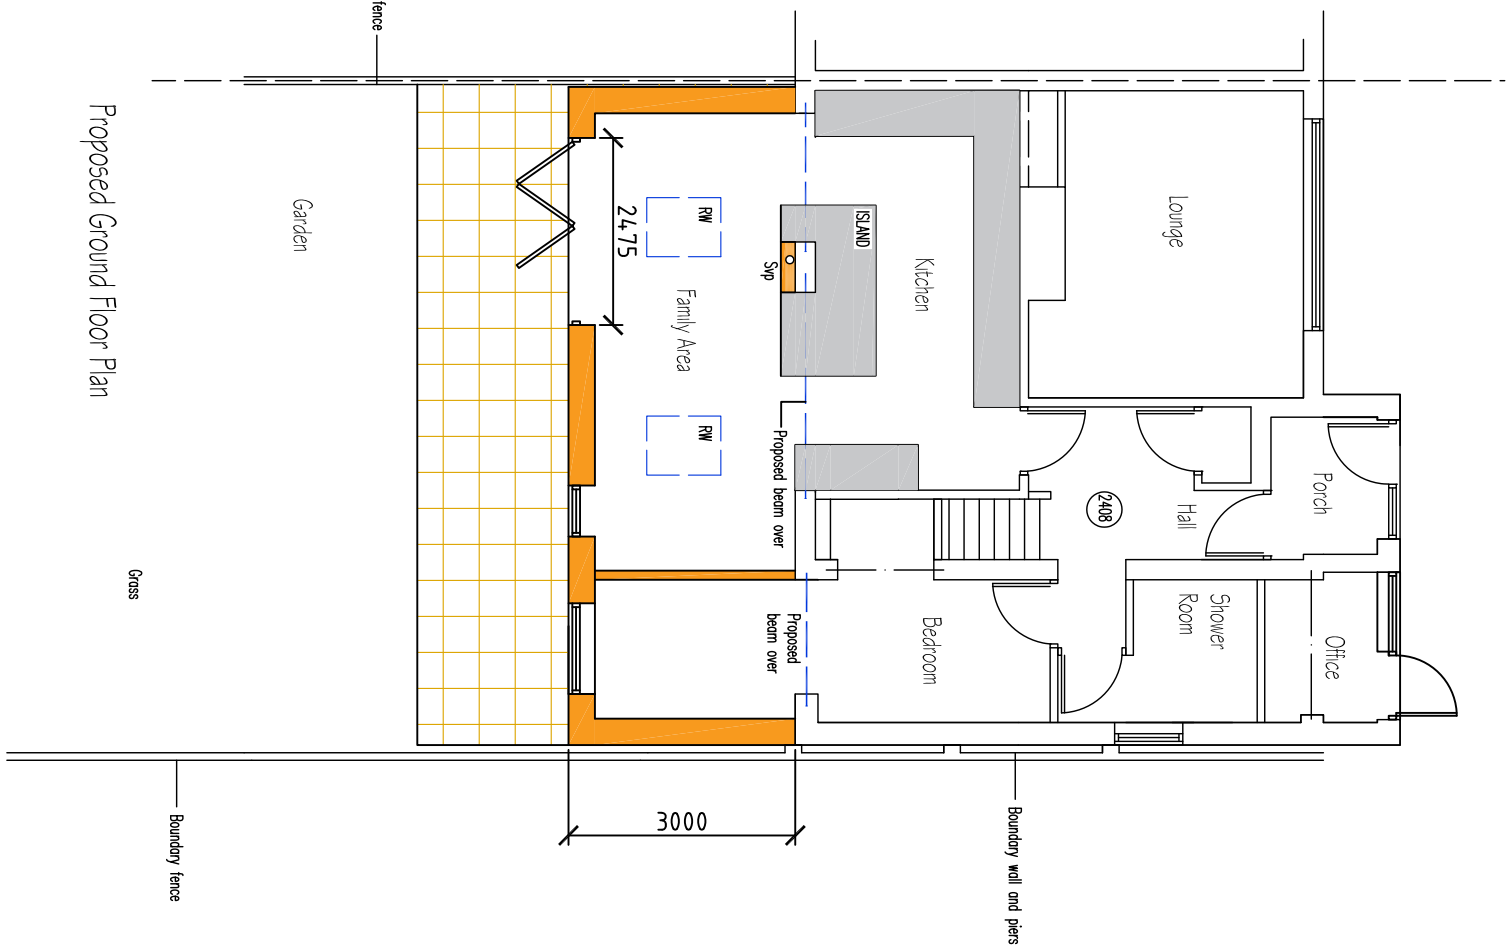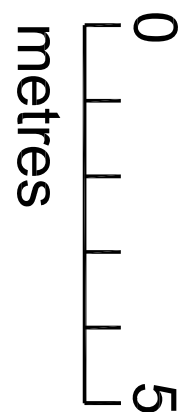

Proposed Ground Floor Plan

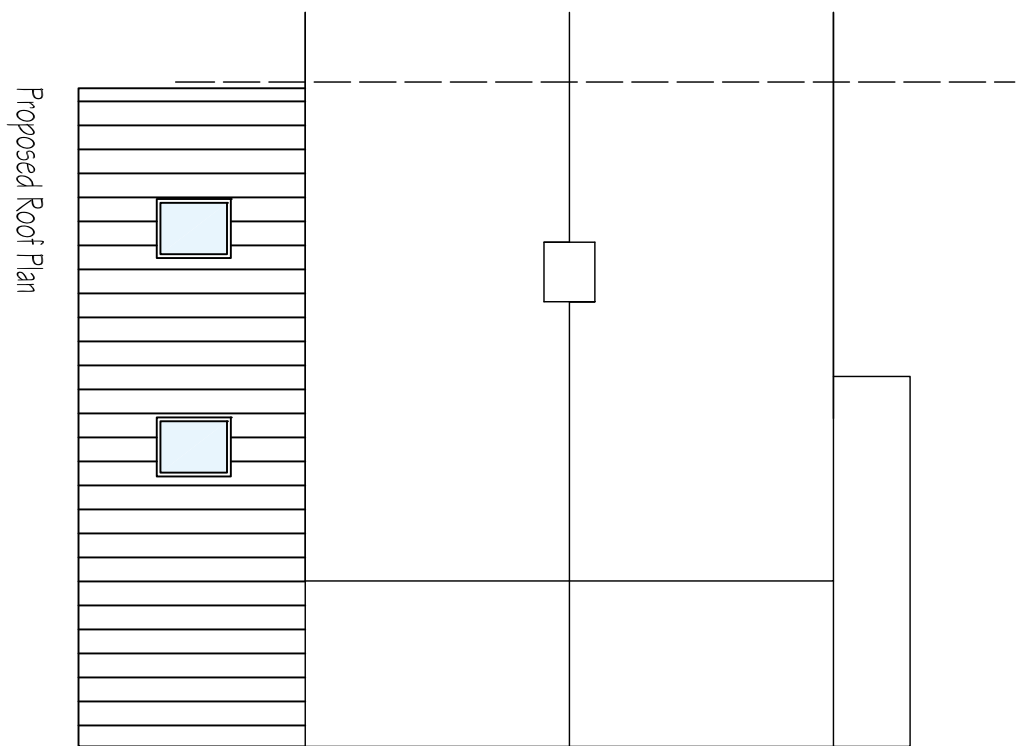

Proposed Roof Plan

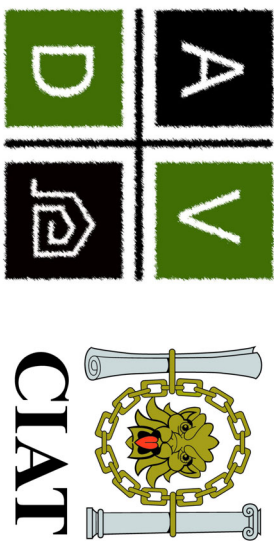

Architecturalvistadesigns Ltd

a: The Padlock, 118 Padlock Way, Hinkley, Leics LE10 0BZ

m: 0756 458 2584 t: 01455 898 839

w: www.architecturalvistadesigns.co.uk

e: studio@architecturalvistadesigns.co.uk

Client: Mr D Hyatt

Dwg: Proposed Plans & Elevations

Project: Proposed rear extension

at No. 2 Field Court Road, Groby LE6 0DG

Scale: 1:100, 1:500 & 1:1250 @ A1

Date: 19.07.2023

Drawn By: map

Rev.

AVD-773-FRG-PL01