

THIS DRAWING AND THE BUILDING WORKS DEPICTED ARE THE COPYRIGHT OF OWL HOMES LIMITED AND MAY NOT BE REPRODUCED OR AMENDED EXCEPT BY WRITTEN PERMISSION. NO LIABILITY WILL BE ACCEPTED FOR AMENDMENTS MADE BY OTHER PERSONS.

THIS DRAWING IS TO BE READ IN CONJUNCTION WITH SEPARATE GROUP / SITE SPECIFIC CONSTRUCTION NOTES AND MATERIALS SPECIFICATION.

NOTES

Revision.



OWL HOMES LIMITED
UNIT 2 FAIRWAY COURT, AMBER CLOSE,
TAMWORTH, STAFFORDSHIRE, B77 4RP
TELEPHONE: 01827 317790
EMAIL: info@owlhomes.co.uk


Site
Wood Lane, Higham-on-the-Hill

Drawing Title
Proposed Floor Plans and
Elevations
THE BRINKLOW


Drawn DC	Checked -
Scale 1:100 @ A3	Date MARCH 2022
Drawing No. BRK - 01	Revision




PROPOSED FRONT ELEVATION

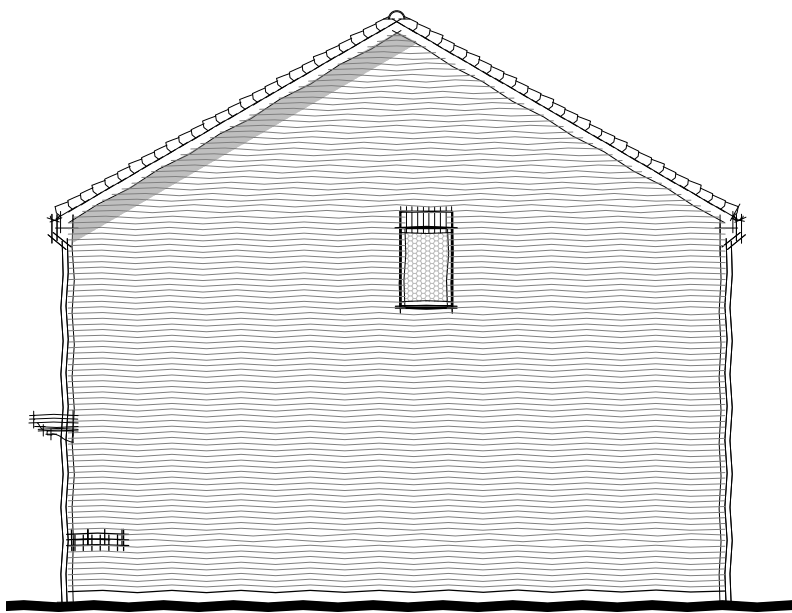


PROPOSED SIDE ELEVATION

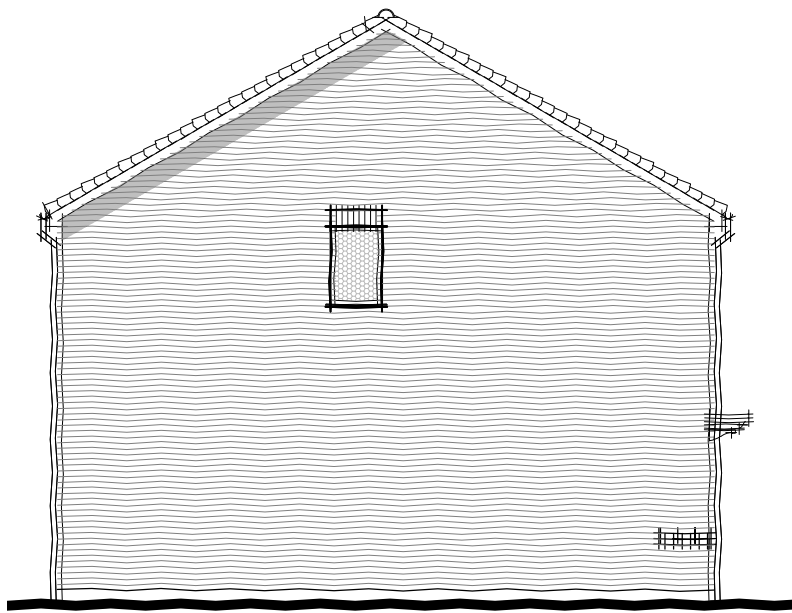

PROPOSED SIDE ELEVATION

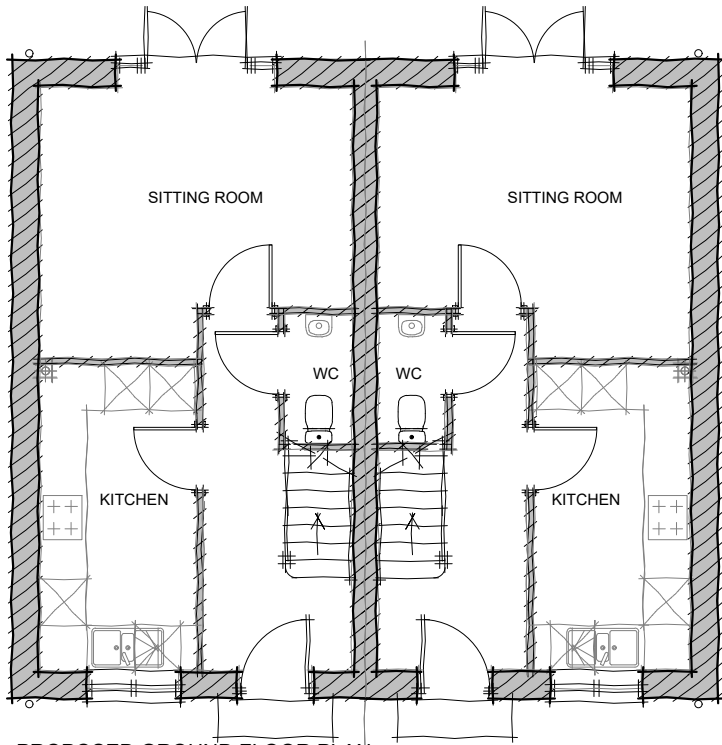


PROPOSED GROUND FLOOR PLAN

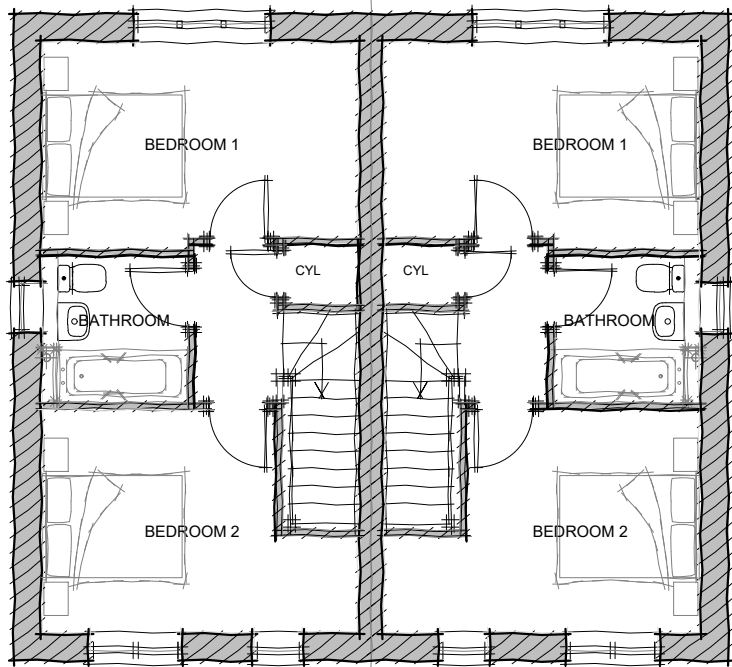

PROPOSED FIRST FLOOR PLAN



PROPOSED REAR ELEVATION

 

SCALE BAR 1:100

THIS DRAWING AND THE BUILDING WORKS DEPICTED ARE THE COPYRIGHT OF OWL HOMES LIMITED AND MAY NOT BE REPRODUCED OR AMENDED EXCEPT BY WRITTEN PERMISSION. NO LIABILITY WILL BE ACCEPTED FOR AMENDMENTS MADE BY OTHER PERSONS.

THIS DRAWING IS TO BE READ IN CONJUNCTION WITH SEPARATE GROUP / SITE SPECIFIC CONSTRUCTION NOTES AND MATERIALS SPECIFICATION.

NOTES

Revision.



OWL HOMES LIMITED
UNIT 2 FAIRWAY COURT, AMBER CLOSE,
TAMWORTH, STAFFORDSHIRE, B77 4RP
TELEPHONE: 01827 317790
EMAIL: info@owlhomes.co.uk

Site
Wood Lane, Higham-on-the-Hill

Drawing Title
Proposed Floor Plans and
Elevations
THE CADEBY (Detached)


Drawn DC	Checked -
Scale 1:100 @ A3	
Drawing No. CDY-01	Revision




PROPOSED FRONT ELEVATION




PROPOSED REAR ELEVATION

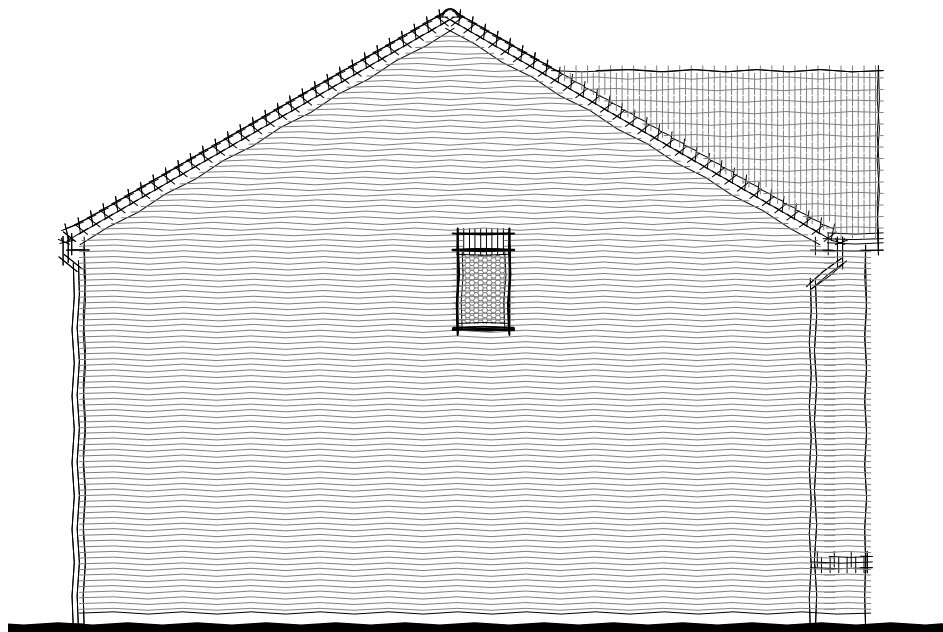


PROPOSED SIDE ELEVATION

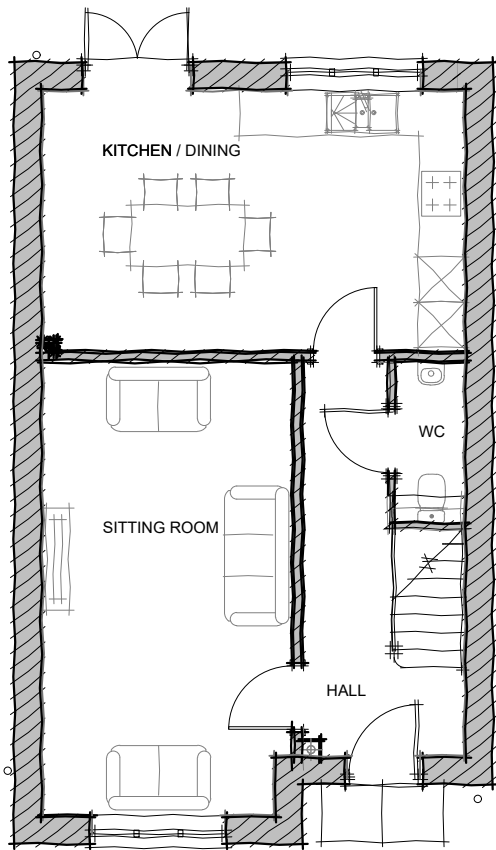


PROPOSED GROUND FLOOR PLAN

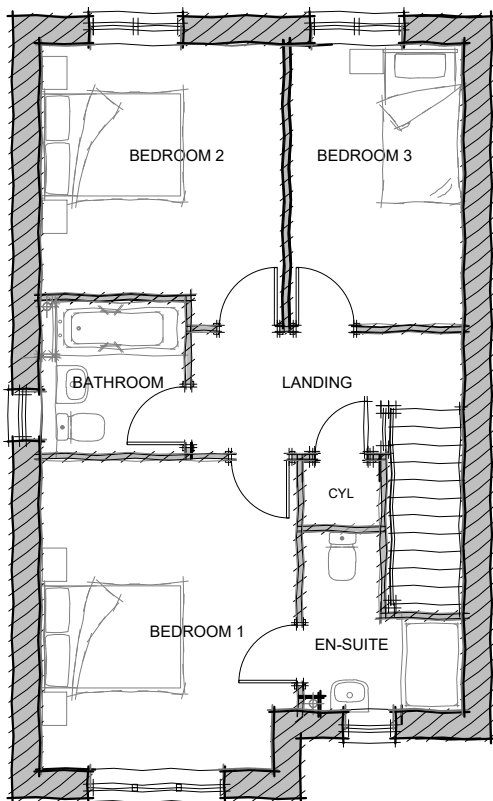

PROPOSED FIRST FLOOR PLAN

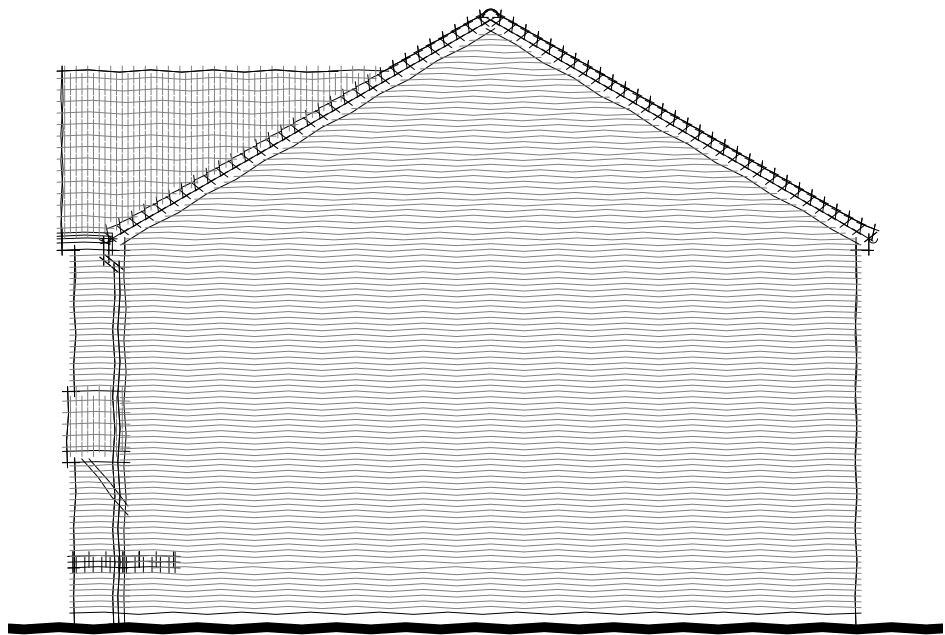

PROPOSED SIDE ELEVATION

 

SCALE BAR 1:100

THIS DRAWING AND THE BUILDING WORKS DEPICTED ARE THE COPYRIGHT OF OWL HOMES LIMITED AND MAY NOT BE REPRODUCED OR AMENDED EXCEPT BY WRITTEN PERMISSION. NO LIABILITY WILL BE ACCEPTED FOR AMENDMENTS MADE BY OTHER PERSONS.

THIS DRAWING IS TO BE READ IN CONJUNCTION WITH SEPARATE GROUP / SITE SPECIFIC CONSTRUCTION NOTES AND MATERIALS SPECIFICATION.

NOTES

Revision.



OWL HOMES LIMITED
UNIT 2 FAIRWAY COURT, AMBER CLOSE,
TAMWORTH, STAFFORDSHIRE, B77 4RP
TELEPHONE: 01827 317790
EMAIL: info@owlhomes.co.uk

Site
Wood Lane, Higham-on-the-Hill

Drawing Title
Proposed Floor Plans and Elevations
THE CADEBY (Feature)


Drawn DC	Checked -
Scale 1:100 @ A3	
Drawing No. CDY-02	Revision




PROPOSED FRONT ELEVATION




PROPOSED REAR ELEVATION

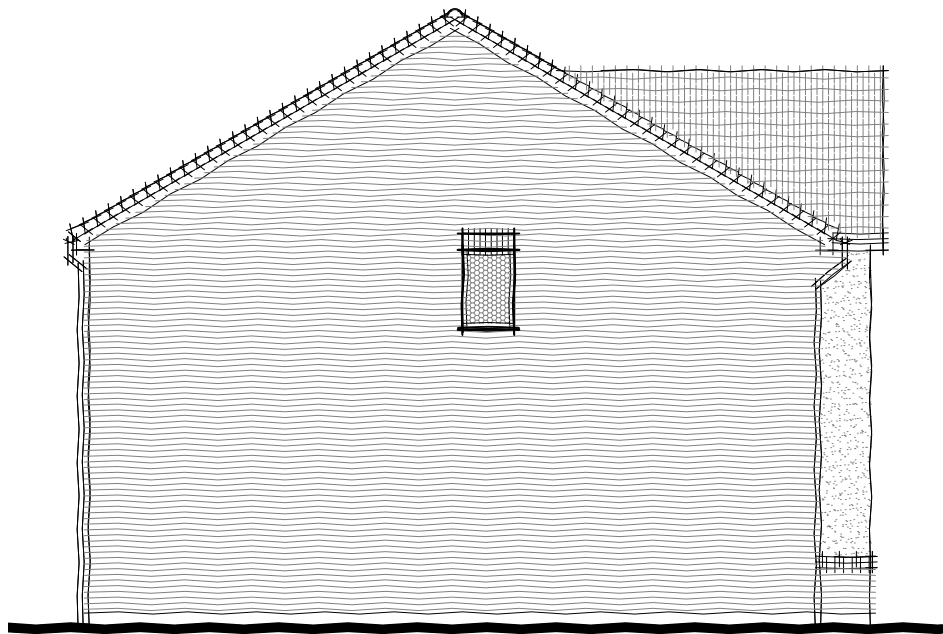


PROPOSED SIDE ELEVATION

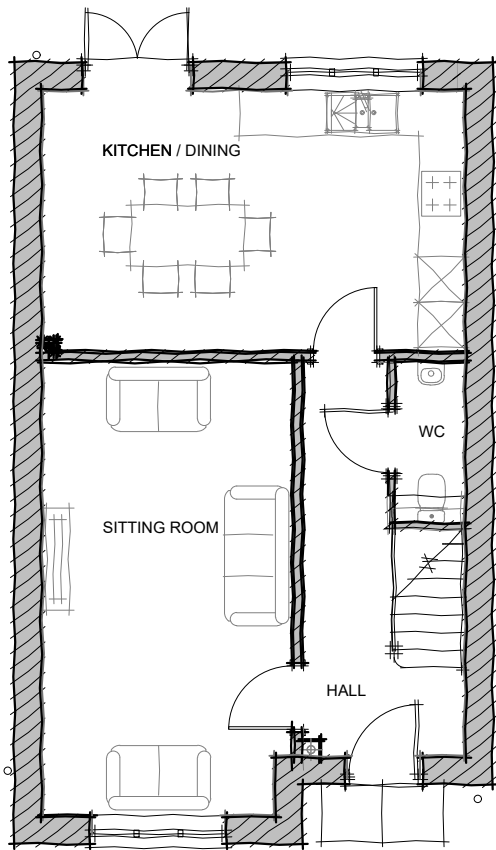


PROPOSED GROUND FLOOR PLAN

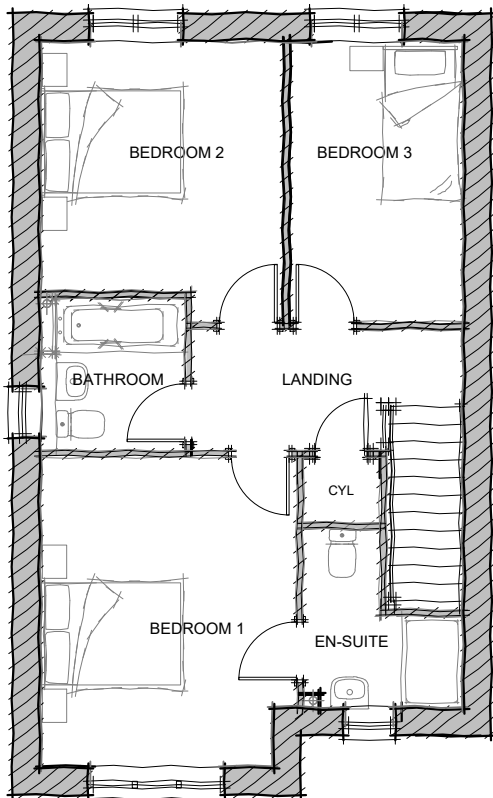


PROPOSED FIRST FLOOR PLAN

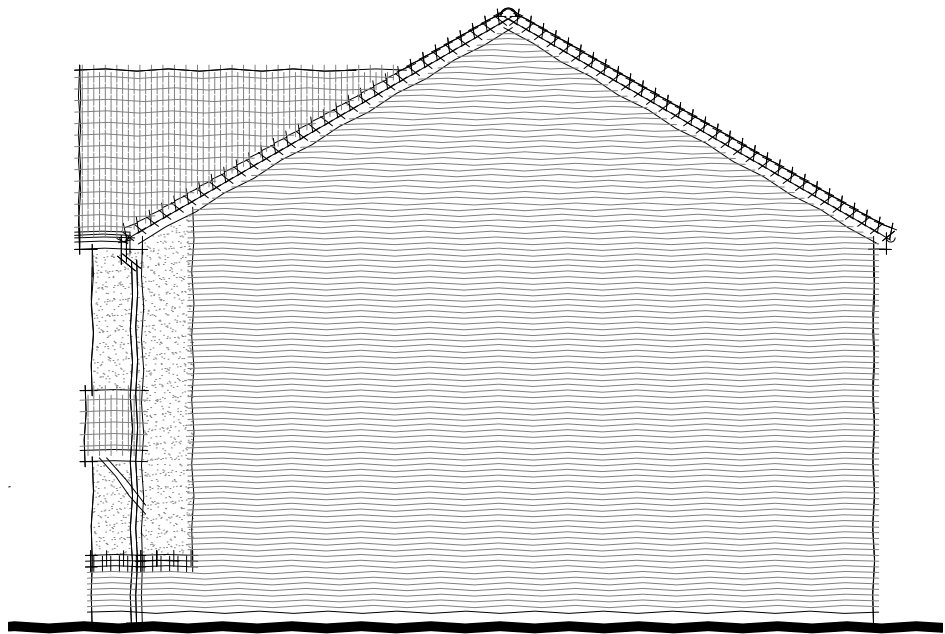


PROPOSED SIDE ELEVATION

 


SCALE BAR 1:100

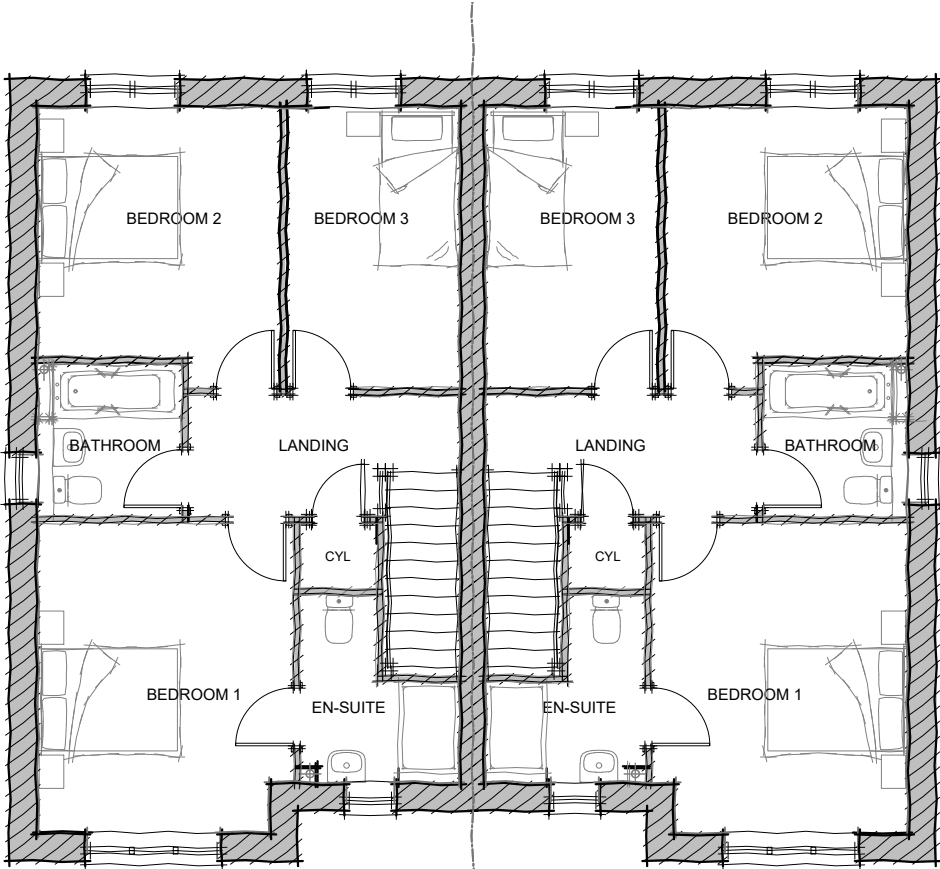

PROPOSED FIRST FLOOR PLAN

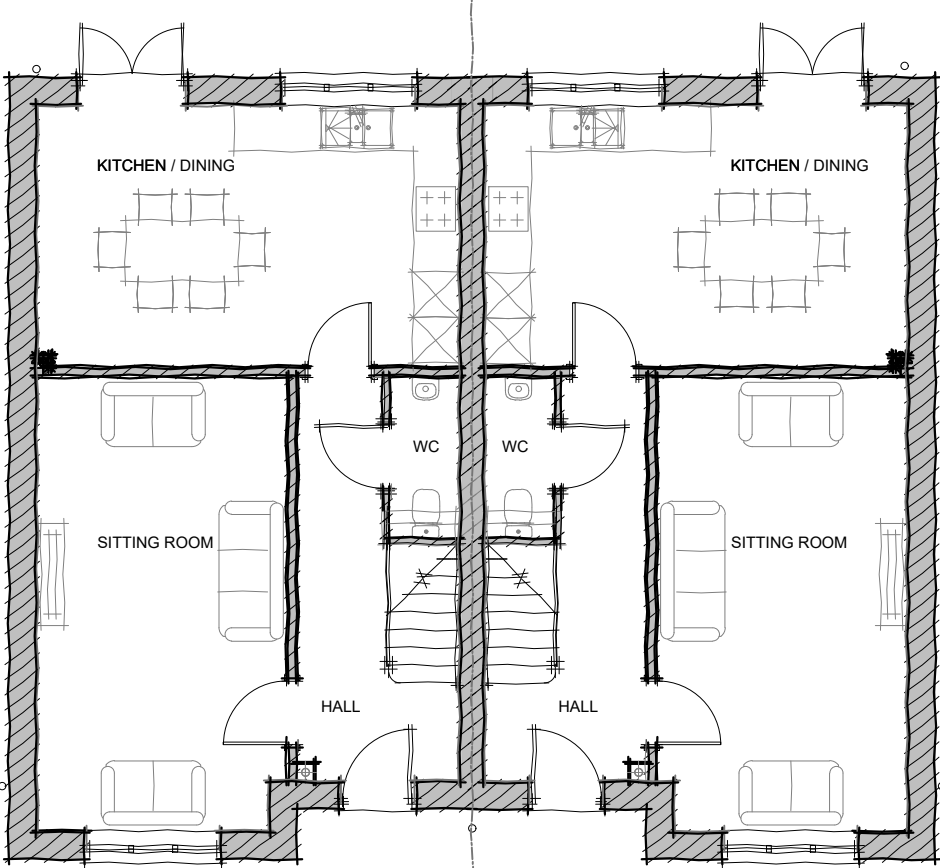

PROPOSED GROUND FLOOR PLAN

 

THIS DRAWING AND THE BUILDING WORKS DEPICTED ARE THE COPYRIGHT OF OWL HOMES LIMITED AND MAY NOT BE REPRODUCED OR AMENDED EXCEPT BY WRITTEN PERMISSION. NO LIABILITY WILL BE ACCEPTED FOR AMENDMENTS MADE BY OTHER PERSONS.

THIS DRAWING IS TO BE READ IN CONJUNCTION WITH SEPARATE GROUP / SITE SPECIFIC CONSTRUCTION NOTES AND MATERIALS SPECIFICATION.

NOTES

Revision.



OWL HOMES LIMITED
UNIT 2 FAIRWAY COURT, AMBER CLOSE,
TAMWORTH, STAFFORDSHIRE, B77 4RP
TELEPHONE: 01827 317790
EMAIL: info@owlhomes.co.uk

Site Wood Lane, Higham-on-the-Hill	
Drawing Title Proposed Floor Plans THE CADEBY (Semi-detached)	
Drawn DC	Checked -
Scale 1:100 @ A3	
Drawing No. CDY-03	Revision

THIS DRAWING AND THE BUILDING WORKS DEPICTED ARE THE COPYRIGHT OF OWL HOMES LIMITED AND MAY NOT BE REPRODUCED OR AMENDED EXCEPT BY WRITTEN PERMISSION. NO LIABILITY WILL BE ACCEPTED FOR AMENDMENTS MADE BY OTHER PERSONS.

THIS DRAWING IS TO BE READ IN CONJUNCTION WITH SEPARATE GROUP / SITE SPECIFIC CONSTRUCTION NOTES AND MATERIALS SPECIFICATION.

NOTES

Revision.



OWL HOMES LIMITED
UNIT 2 FAIRWAY COURT, AMBER CLOSE,
TAMWORTH, STAFFORDSHIRE, B77 4RP
TELEPHONE: 01827 317790
EMAIL: info@owlhomes.co.uk

Site
Wood Lane, Higham-on-the-Hill

Drawing Title
Proposed Elevations
THE CADEBY (Semi-detached)

Drawn DC	Checked -
Scale 1:100 @ A3	
Drawing No. CDY-04	Revision




PROPOSED FRONT ELEVATION

PROPOSED SIDE ELEVATION



PROPOSED SIDE ELEVATION

 

THIS DRAWING AND THE BUILDING WORKS DEPICTED ARE THE COPYRIGHT OF OWL HOMES LIMITED AND MAY NOT BE REPRODUCED OR AMENDED EXCEPT BY WRITTEN PERMISSION. NO LIABILITY WILL BE ACCEPTED FOR AMENDMENTS MADE BY OTHER PERSONS.

THIS DRAWING IS TO BE READ IN CONJUNCTION WITH SEPARATE GROUP / SITE SPECIFIC CONSTRUCTION NOTES AND MATERIALS SPECIFICATION.

NOTES

Revision.



OWL HOMES LIMITED
UNIT 2 FAIRWAY COURT, AMBER CLOSE,
TAMWORTH, STAFFORDSHIRE, B77 4RP
TELEPHONE: 01827 317790
EMAIL: info@owlhomes.co.uk

Site
Wood Lane, Higham-on-the-Hill

Drawing Title

Proposed Plans And Elevations
THE ESSINGTON


Drawn DC	Checked -
Scale 1:100 @ A3	
Drawing No. ESS-01	Revision




PROPOSED FRONT ELEVATION




PROPOSED REAR ELEVATION

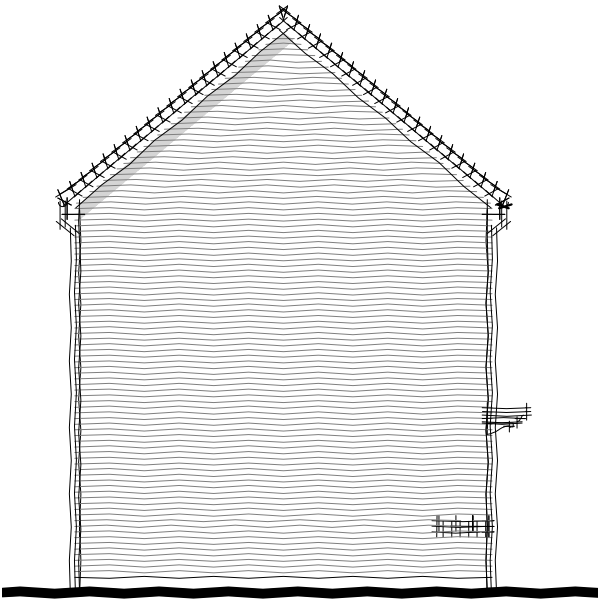


PROPOSED SIDE ELEVATION

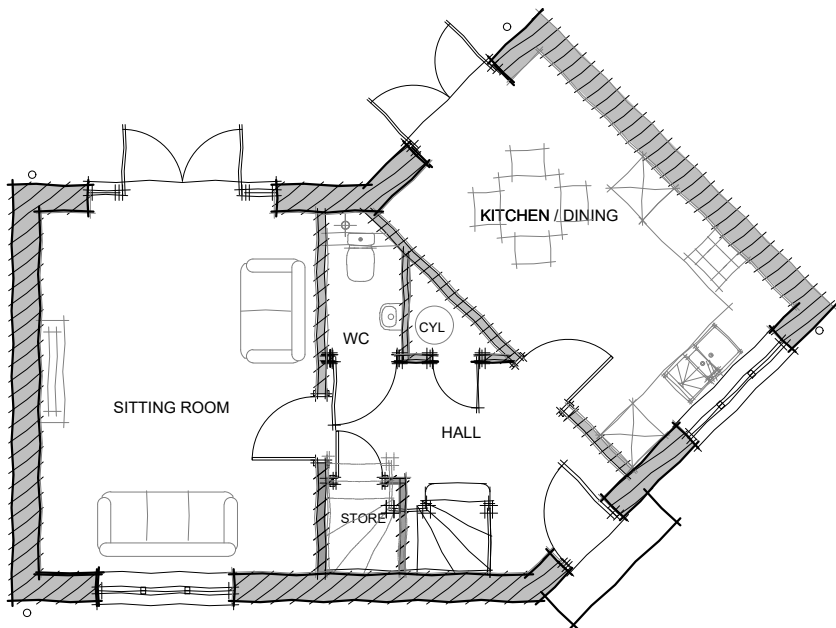


PROPOSED GROUND FLOOR

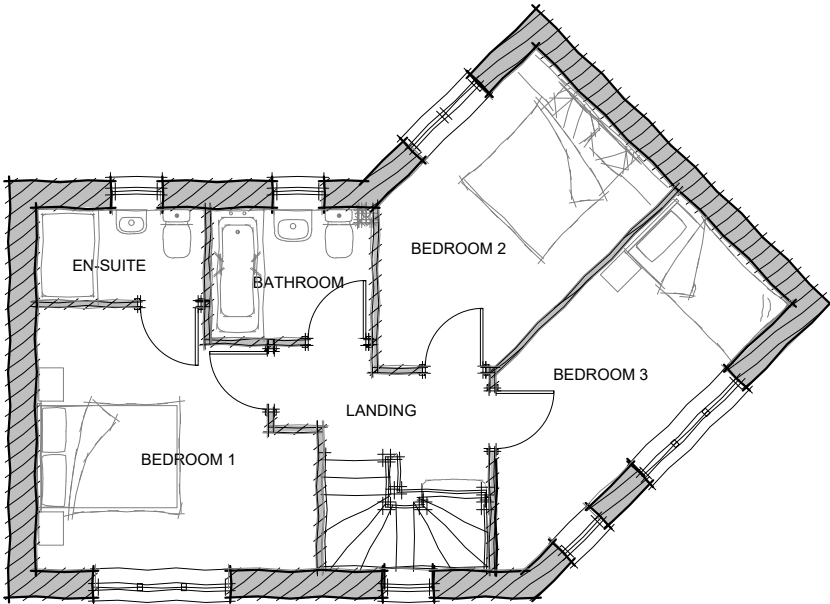

PROPOSED FIRST FLOOR

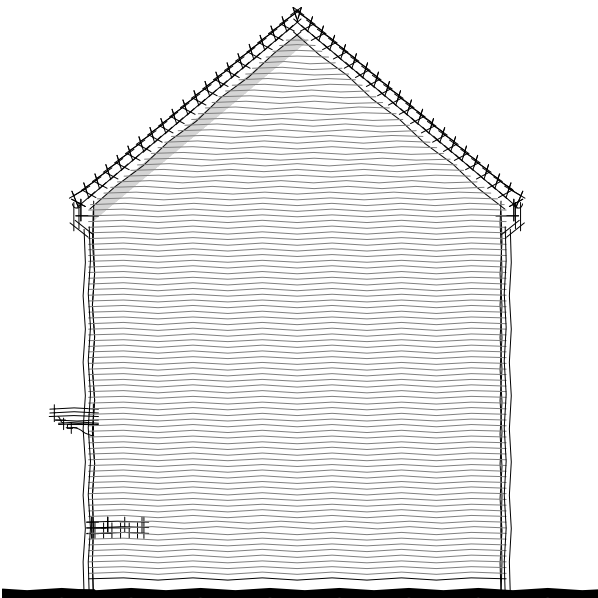

PROPOSED SIDE ELEVATION

 

SCALE BAR 1:100

THIS DRAWING AND THE BUILDING WORKS DEPICTED ARE THE COPYRIGHT OF OWL HOMES LIMITED AND MAY NOT BE REPRODUCED OR AMENDED EXCEPT BY WRITTEN PERMISSION. NO LIABILITY WILL BE ACCEPTED FOR AMENDMENTS MADE BY OTHER PERSONS.

THIS DRAWING IS TO BE READ IN CONJUNCTION WITH SEPARATE GROUP / SITE SPECIFIC CONSTRUCTION NOTES AND MATERIALS SPECIFICATION.

NOTES

Revision.




OWL HOMES LIMITED
UNIT 2 FAIRWAY COURT, AMBER CLOSE,
TAMWORTH, STAFFORDSHIRE, B77 4RP
TELEPHONE: 01827 317790
EMAIL: info@owlhomes.co.uk

Site
Wood Lane, Higham-on-the-Hill


Drawing Title

Proposed Floorplans
THE HEATH


Drawn DC	Checked -
Scale 1:100 @ A3	Date March 2023
Drawing No. HEA-01	Revision

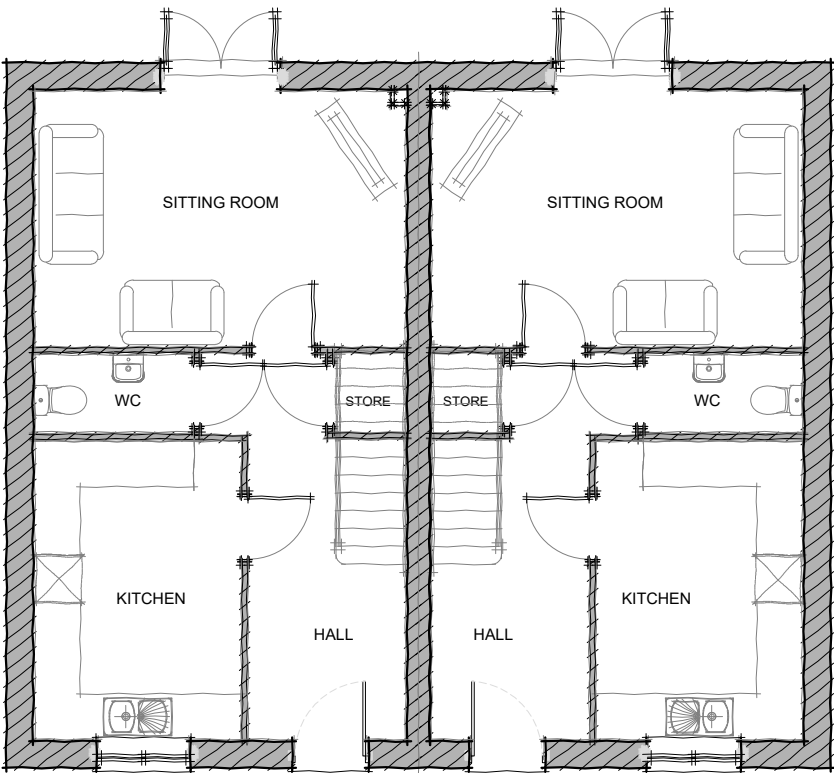

PROPOSED GROUND FLOOR PLAN

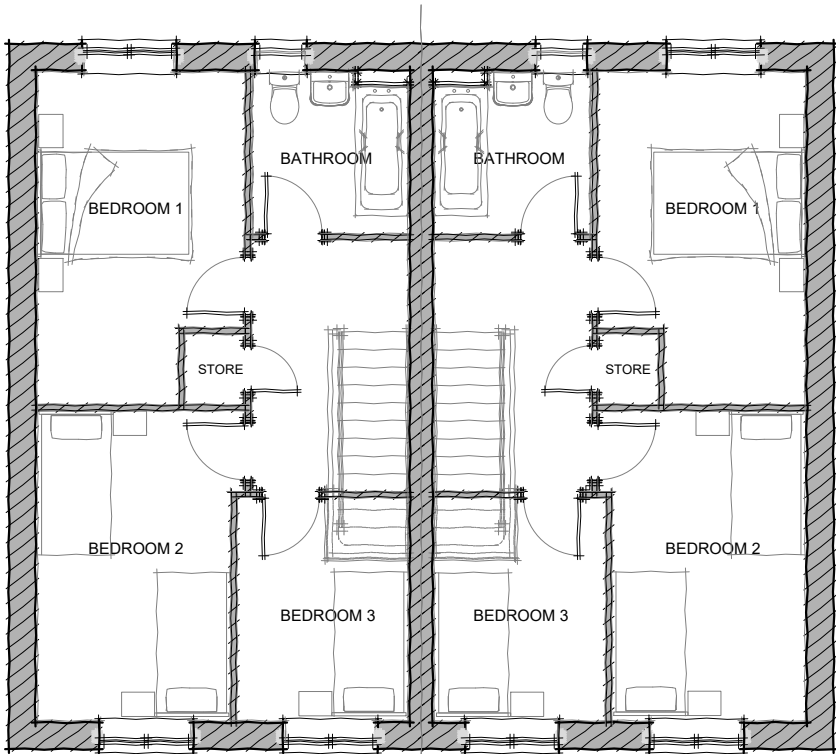

PROPOSED FIRST FLOOR PLAN

 

THIS DRAWING AND THE BUILDING WORKS DEPICTED ARE THE COPYRIGHT OF OWL HOMES LIMITED AND MAY NOT BE REPRODUCED OR AMENDED EXCEPT BY WRITTEN PERMISSION. NO LIABILITY WILL BE ACCEPTED FOR AMENDMENTS MADE BY OTHER PERSONS.

THIS DRAWING IS TO BE READ IN CONJUNCTION WITH SEPARATE GROUP / SITE SPECIFIC CONSTRUCTION NOTES AND MATERIALS SPECIFICATION.

NOTES

Revision.



OWL HOMES LIMITED
UNIT 2 FAIRWAY COURT, AMBER CLOSE,
TAMWORTH, STAFFORDSHIRE, B77 4RP
TELEPHONE: 01827 317790
EMAIL: info@owlhomes.co.uk

Site
Wood Lane, Higham-on-the-Hill


Drawing Title

Proposed Elevations
THE HEATH


Drawn DC	Checked -
Scale 1:100 @ A3	Date March 2023
Drawing No. HEA-02	Revision




PROPOSED FRONT ELEVATION

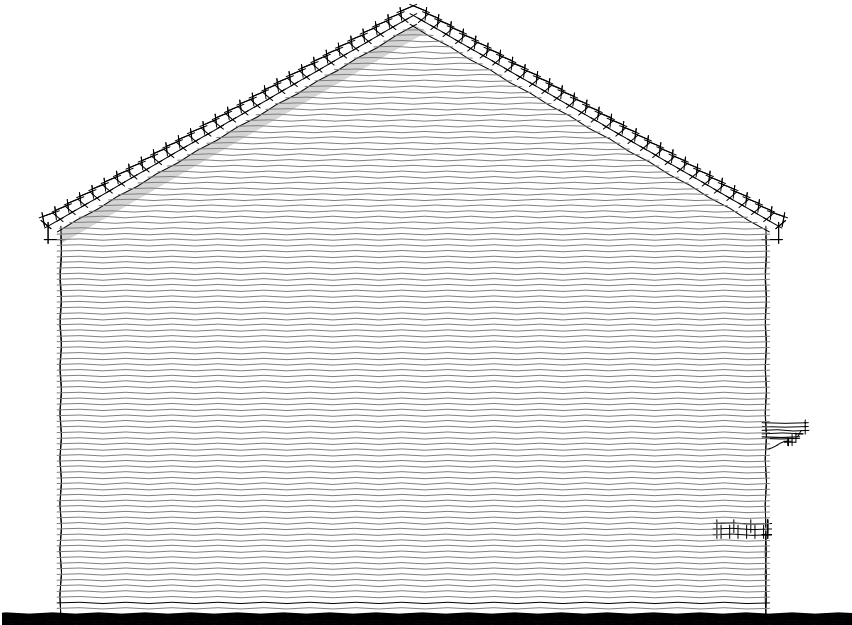


PROPOSED SIDE ELEVATION

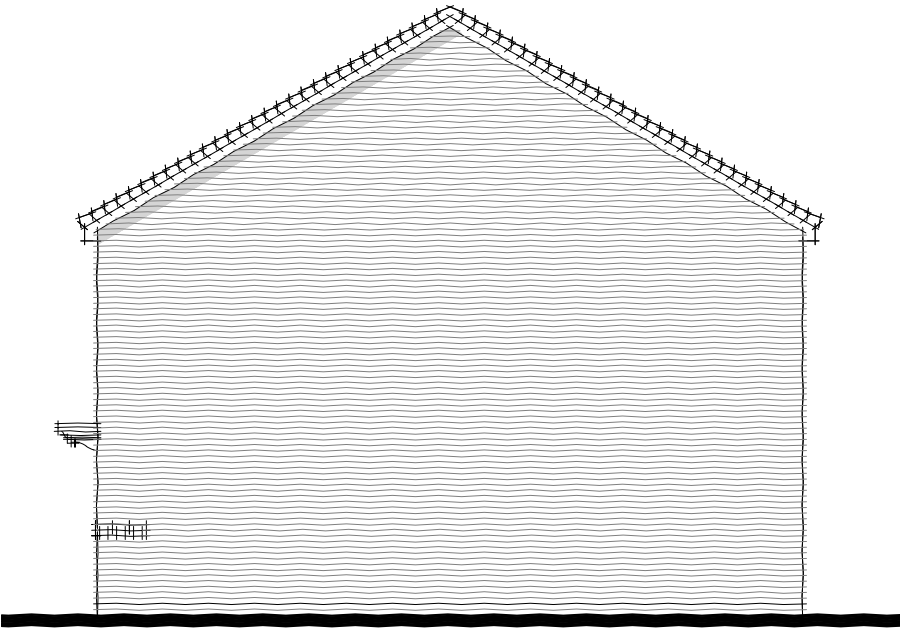

PROPOSED SIDE ELEVATION

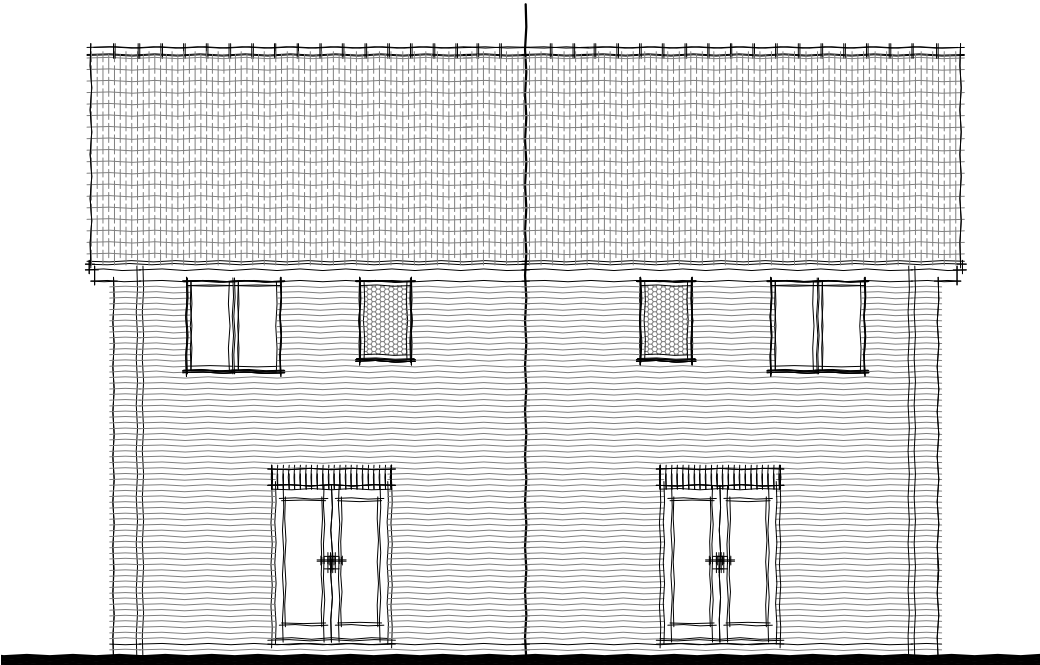

PROPOSED REAR ELEVATION

 

THIS DRAWING AND THE BUILDING WORKS DEPICTED ARE THE COPYRIGHT OF OWL HOMES LIMITED AND MAY NOT BE REPRODUCED OR AMENDED EXCEPT BY WRITTEN PERMISSION. NO LIABILITY WILL BE ACCEPTED FOR AMENDMENTS MADE BY OTHER PERSONS.

THIS DRAWING IS TO BE READ IN CONJUNCTION WITH SEPARATE GROUP / SITE SPECIFIC CONSTRUCTION NOTES AND MATERIALS SPECIFICATION.

NOTES

Revision.




OWL HOMES LIMITED
UNIT 2 FAIRWAY COURT, AMBER CLOSE,
TAMWORTH, STAFFORDSHIRE, B77 4RP
TELEPHONE: 01827 317790
EMAIL: info@owlhomes.co.uk

Site
Wood Lane, Higham-on-the-Hill


Drawing Title

Proposed Floor Plans
THE HEATH-BARNES (Feature)


Drawn DC	Checked -
Scale 1:100 @ A3	Date
Drawing No. HEA-BAR-01	Revision

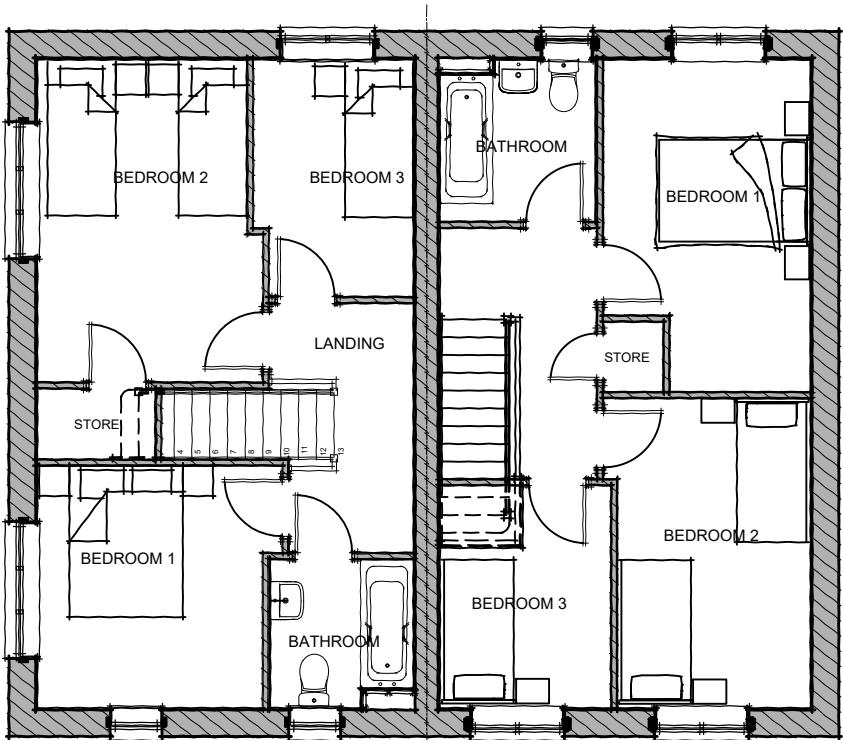


PROPOSED FIRST FLOOR PLAN

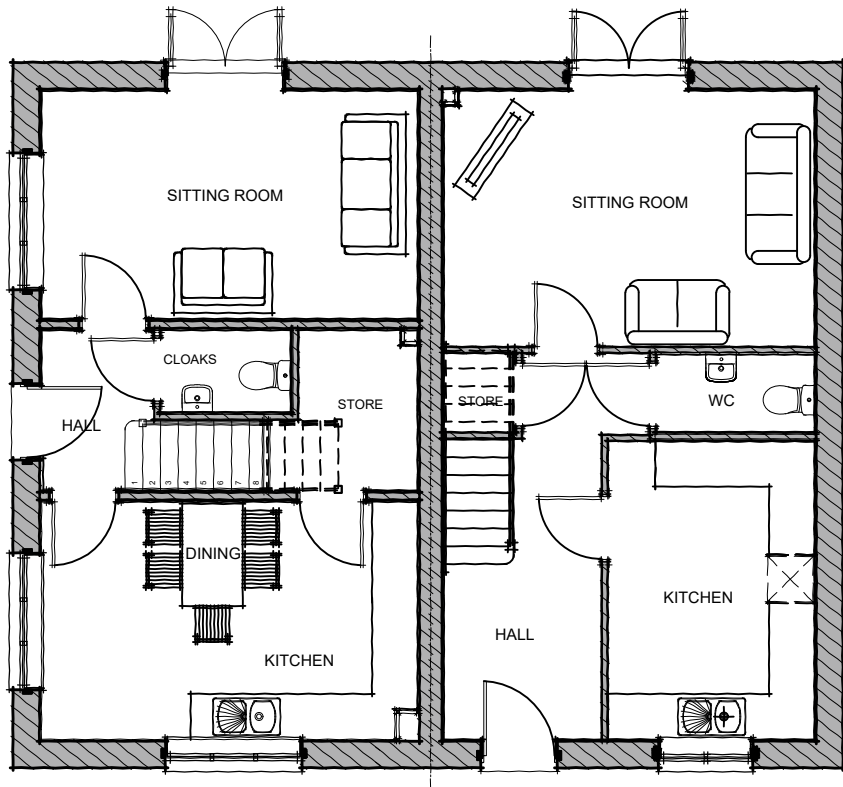

PROPOSED GROUND FLOOR PLAN

 

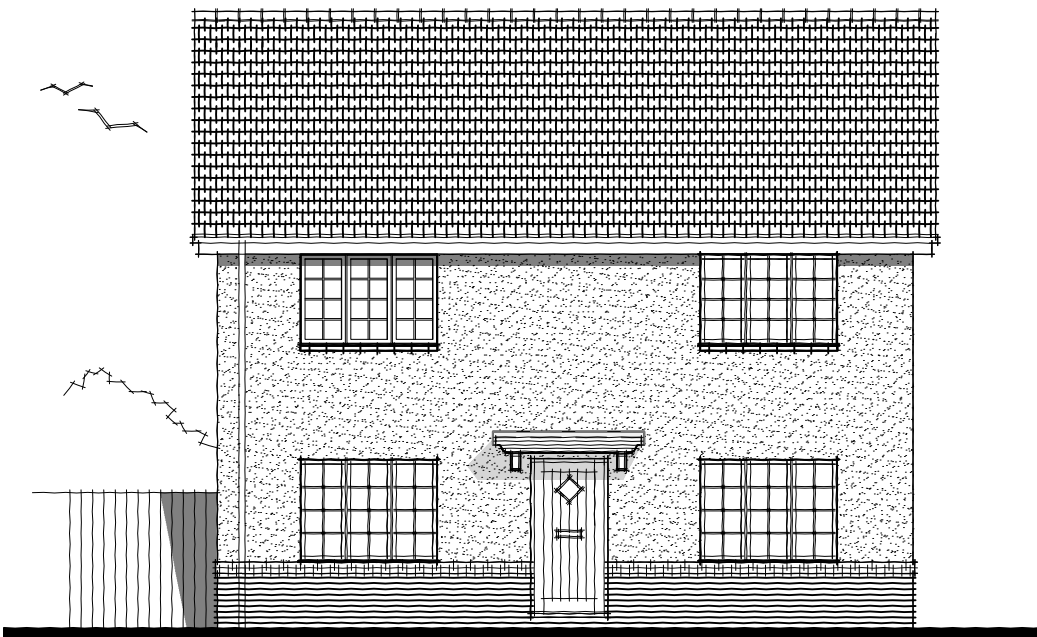


PROPOSED FRONT ELEVATION




PROPOSED FRONT ELEVATION



PROPOSED REAR ELEVATION

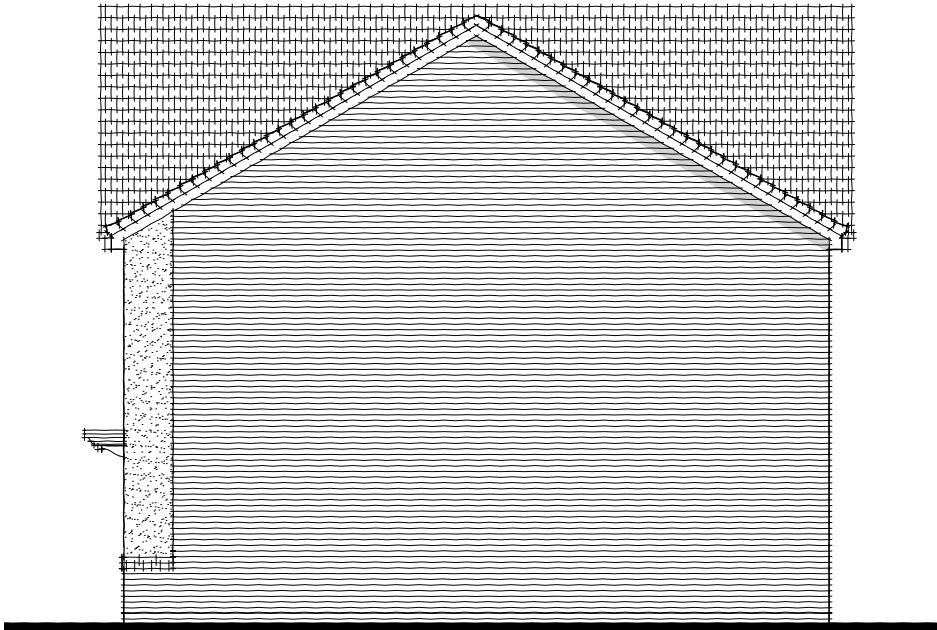

PROPOSED SIDE ELEVATION

 

THIS DRAWING AND THE BUILDING WORKS DEPICTED ARE THE COPYRIGHT OF OWL HOMES LIMITED AND MAY NOT BE REPRODUCED OR AMENDED EXCEPT BY WRITTEN PERMISSION. NO LIABILITY WILL BE ACCEPTED FOR AMENDMENTS MADE BY OTHER PERSONS.

THIS DRAWING IS TO BE READ IN CONJUNCTION WITH SEPARATE GROUP / SITE SPECIFIC CONSTRUCTION NOTES AND MATERIALS SPECIFICATION.

NOTES

Revision.



OWL HOMES LIMITED
UNIT 2 FAIRWAY COURT, AMBER CLOSE,
TAMWORTH, STAFFORDSHIRE, B77 4RP
TELEPHONE: 01827 317790
EMAIL: info@owlhomes.co.uk

Site
Wood Lane, Higham-on-the-Hill

Drawing Title
Proposed Elevations
THE HEATH-BARNES (Feature)

Drawn DC	Checked -
Scale 1:100 @ A3	Date
Drawing No. HEA-BAR-02	Revision

THIS DRAWING AND THE BUILDING WORKS DEPICTED ARE THE COPYRIGHT OF OWL HOMES LIMITED AND MAY NOT BE REPRODUCED OR AMENDED EXCEPT BY WRITTEN PERMISSION. NO LIABILITY WILL BE ACCEPTED FOR AMENDMENTS MADE BY OTHER PERSONS.

THIS DRAWING IS TO BE READ IN CONJUNCTION WITH SEPARATE GROUP / SITE SPECIFIC CONSTRUCTION NOTES AND MATERIALS SPECIFICATION.

NOTES

Revision.



OWL HOMES LIMITED
UNIT 2 FAIRWAY COURT, AMBER CLOSE,
TAMWORTH, STAFFORDSHIRE, B77 4RP
TELEPHONE: 01827 317790
EMAIL: info@owlhomes.co.uk

Wood Lane, Higham-on-the-Hill

Drawing Title

Proposed Plans and Elevations
THE HEATHER


Drawn DC	Checked -
Scale 1:100 @ A3	
Drawing No. AT-HTR-01	Revision /




PROPOSED FRONT ELEVATION




PROPOSED SIDE ELEVATION

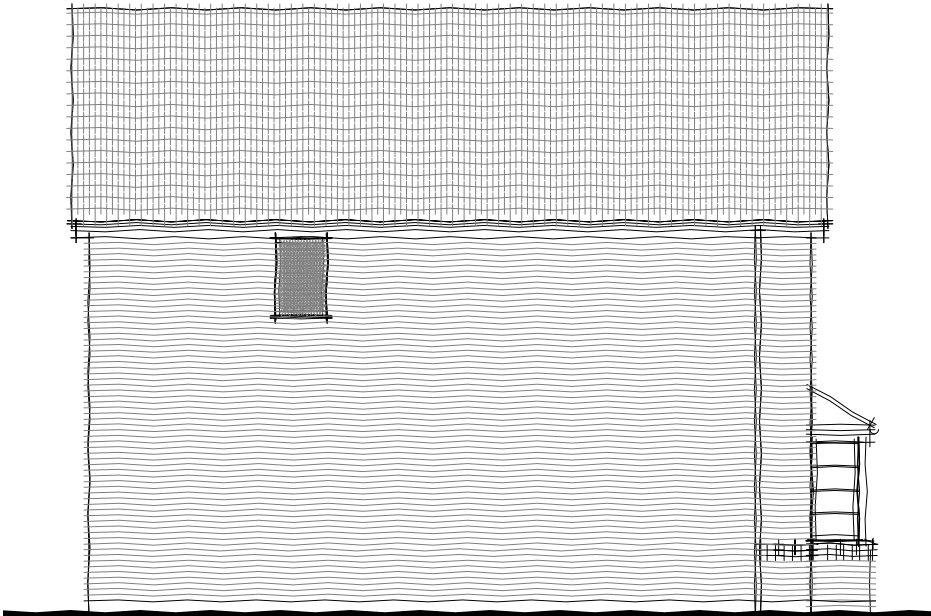


PROPOSED REAR ELEVATION

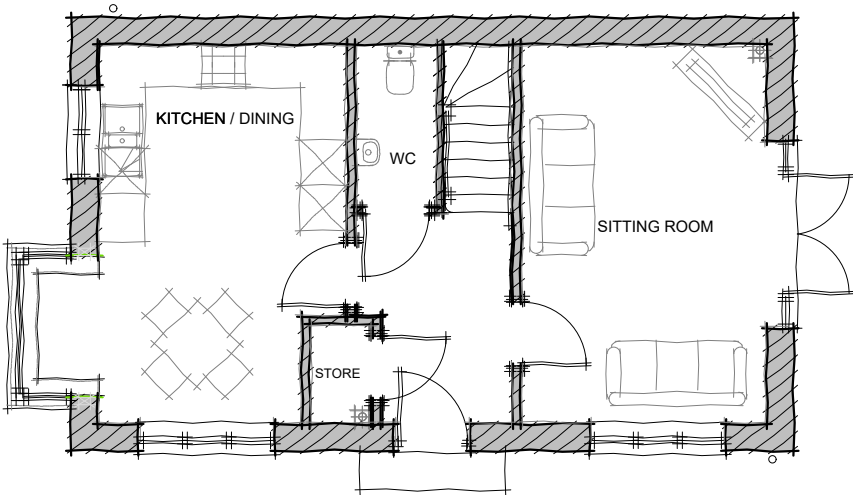


PROPOSED GROUND FLOOR PLAN

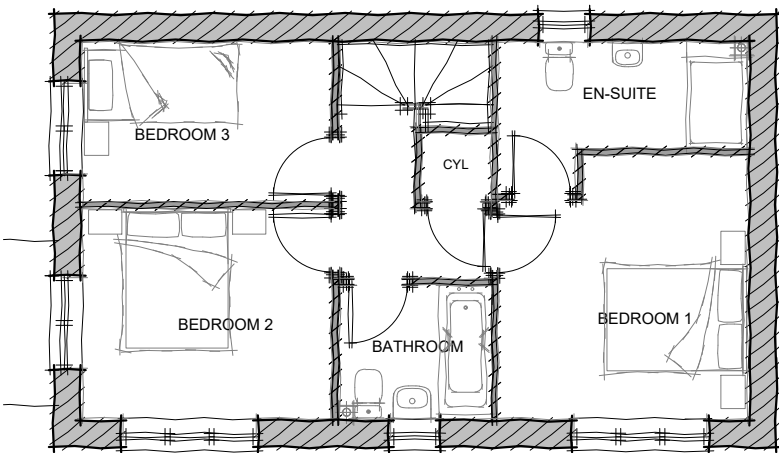

PROPOSED FIRST FLOOR PLAN

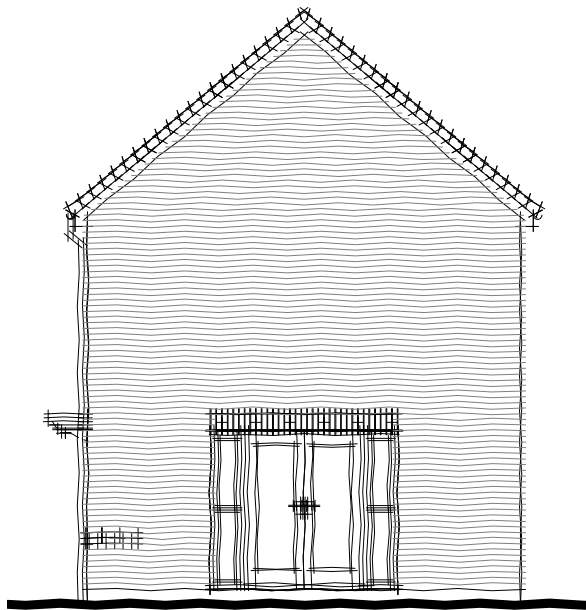

PROPOSED SIDE ELEVATION

 

THIS DRAWING AND THE BUILDING WORKS DEPICTED ARE THE COPYRIGHT OF OWL HOMES LIMITED AND MAY NOT BE REPRODUCED OR AMENDED EXCEPT BY WRITTEN PERMISSION. NO LIABILITY WILL BE ACCEPTED FOR AMENDMENTS MADE BY OTHER PERSONS.

THIS DRAWING IS TO BE READ IN CONJUNCTION WITH SEPARATE GROUP / SITE SPECIFIC CONSTRUCTION NOTES AND MATERIALS SPECIFICATION.

NOTES

Revision.




OWL HOMES LIMITED
UNIT 2 FAIRWAY COURT, AMBER CLOSE,
TAMWORTH, STAFFORDSHIRE, B77 4RP
TELEPHONE: 01827 317790
EMAIL: info@owlhomes.co.uk

Site
Wood Lane, Higham-on-the-Hill


Drawing Title

Proposed Plans and Elevations
THE HEATHER (Feature)


Drawn DC	Checked -
Scale 1:100 @ A3	
Drawing No. AT-HTR-02	Revision /

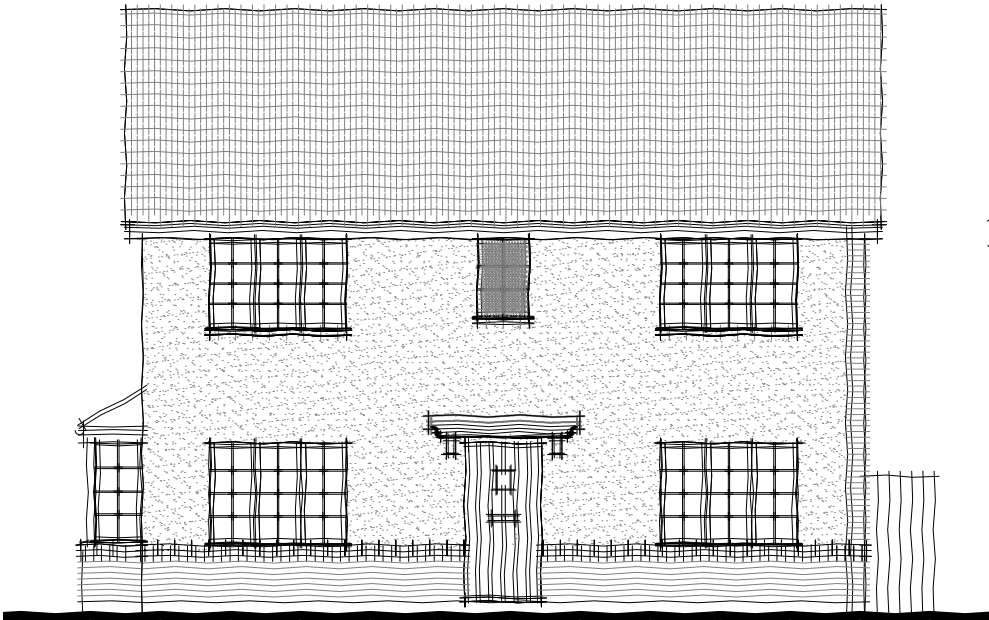


PROPOSED FRONT ELEVATION

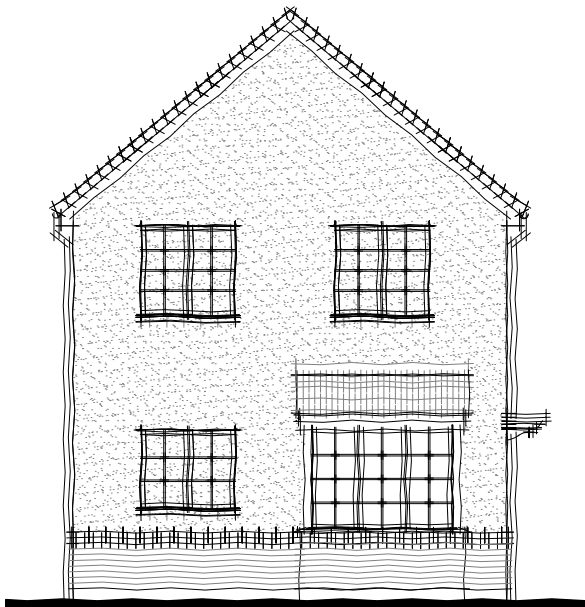


PROPOSED SIDE ELEVATION

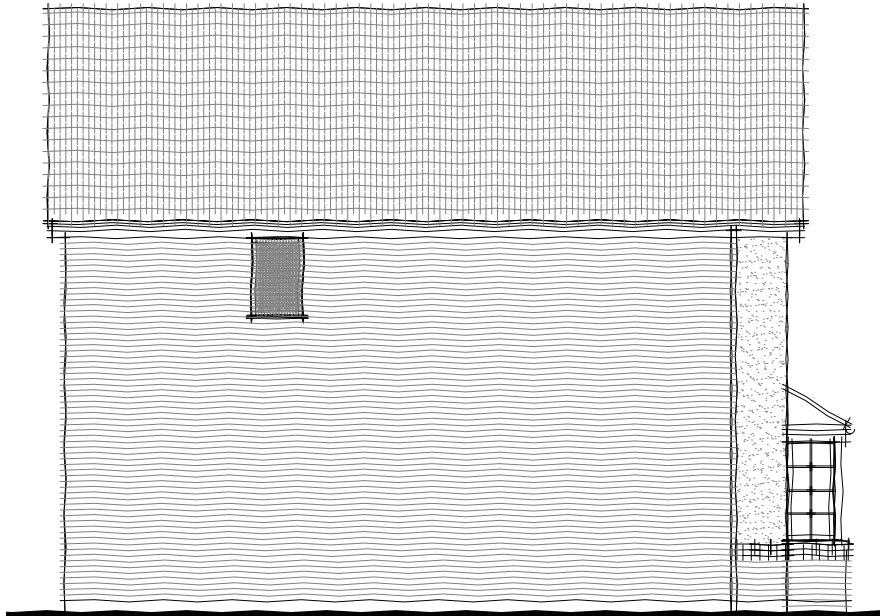


PROPOSED REAR ELEVATION

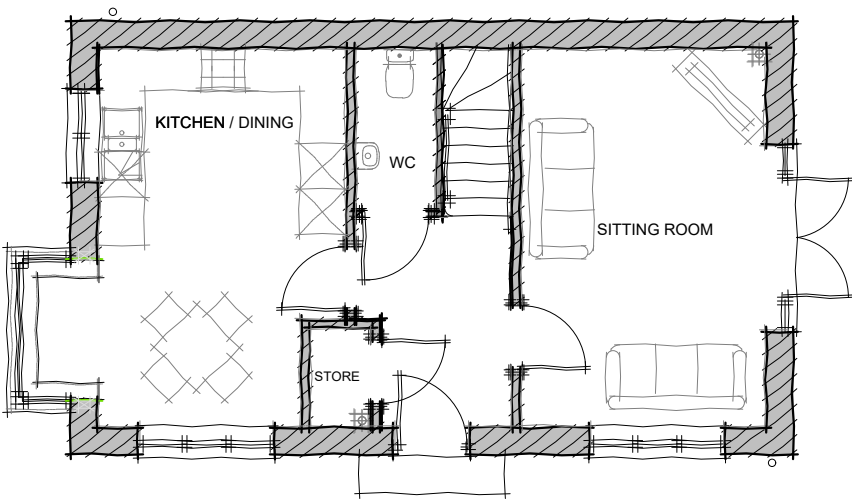


PROPOSED GROUND FLOOR PLAN

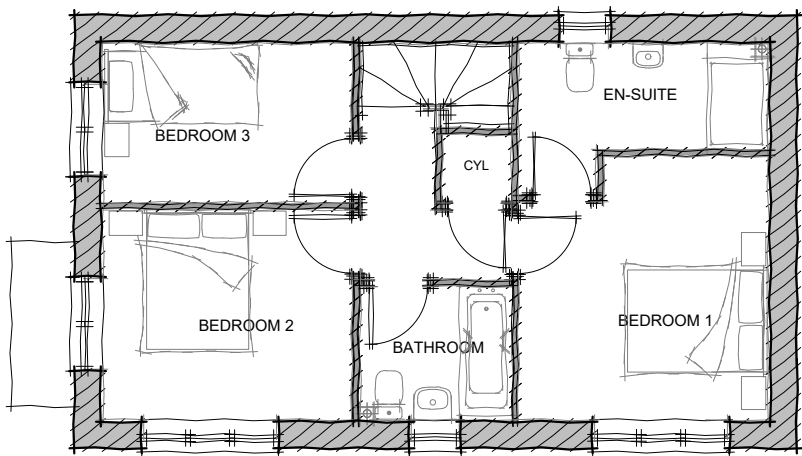

PROPOSED FIRST FLOOR PLAN

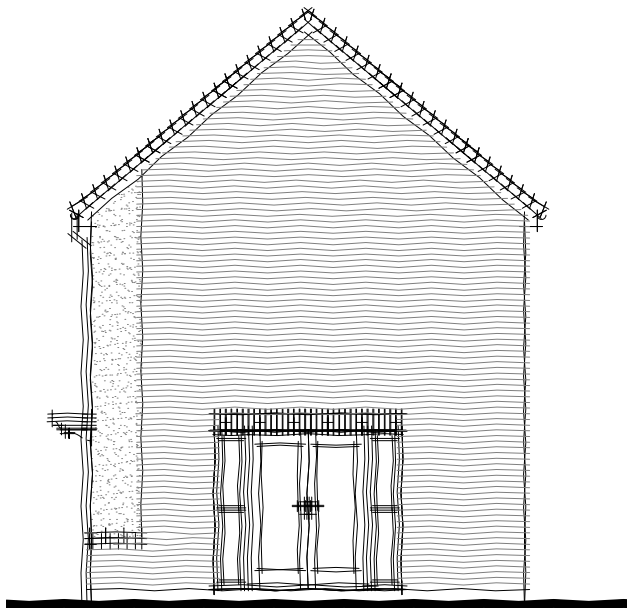

PROPOSED SIDE ELEVATION

 

SCALE BAR 1:100

THIS DRAWING AND THE BUILDING WORKS DEPICTED ARE THE COPYRIGHT OF OWL HOMES LIMITED AND MAY NOT BE REPRODUCED OR AMENDED EXCEPT BY WRITTEN PERMISSION. NO LIABILITY WILL BE ACCEPTED FOR AMENDMENTS MADE BY OTHER PERSONS.

THIS DRAWING IS TO BE READ IN CONJUNCTION WITH SEPARATE GROUP / SITE SPECIFIC CONSTRUCTION NOTES AND MATERIALS SPECIFICATION.

NOTES

Revision.




OWL HOMES LIMITED
UNIT 2 FAIRWAY COURT, AMBER CLOSE,
TAMWORTH, STAFFORDSHIRE, B77 4RP
TELEPHONE: 01827 317790
EMAIL: info@owlhomes.co.uk


Site
Wood Lane, Higham-on-the-Hill

Drawing Title
Proposed Floor Plans
THE HEATH-HUTTON-BARNES


Drawn DC	Checked -
Scale 1:100 @ A3	Date
Drawing No. HEA-HUT-BAR-01	Revision

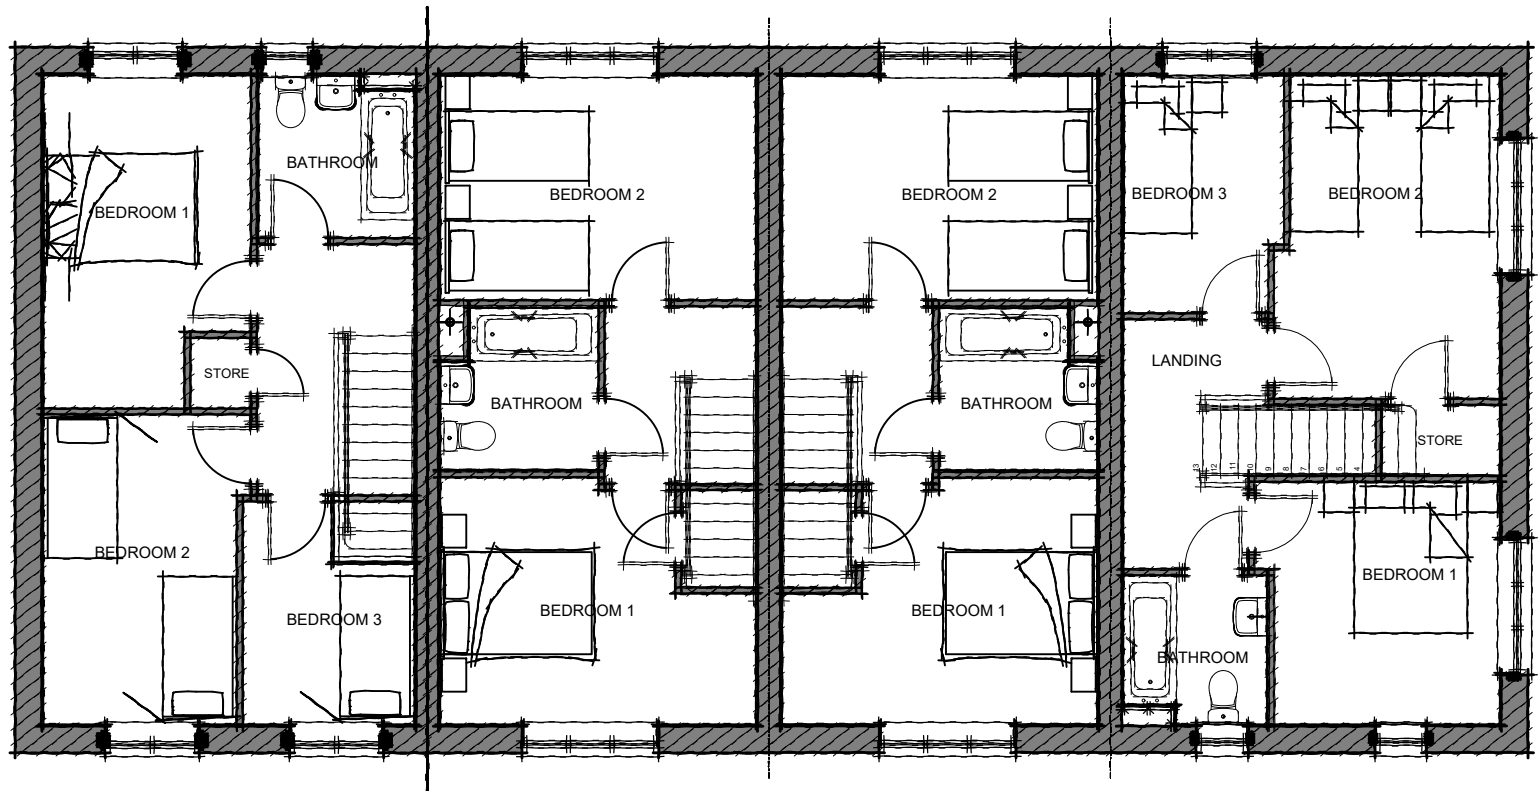

PROPOSED FIRST FLOOR PLAN

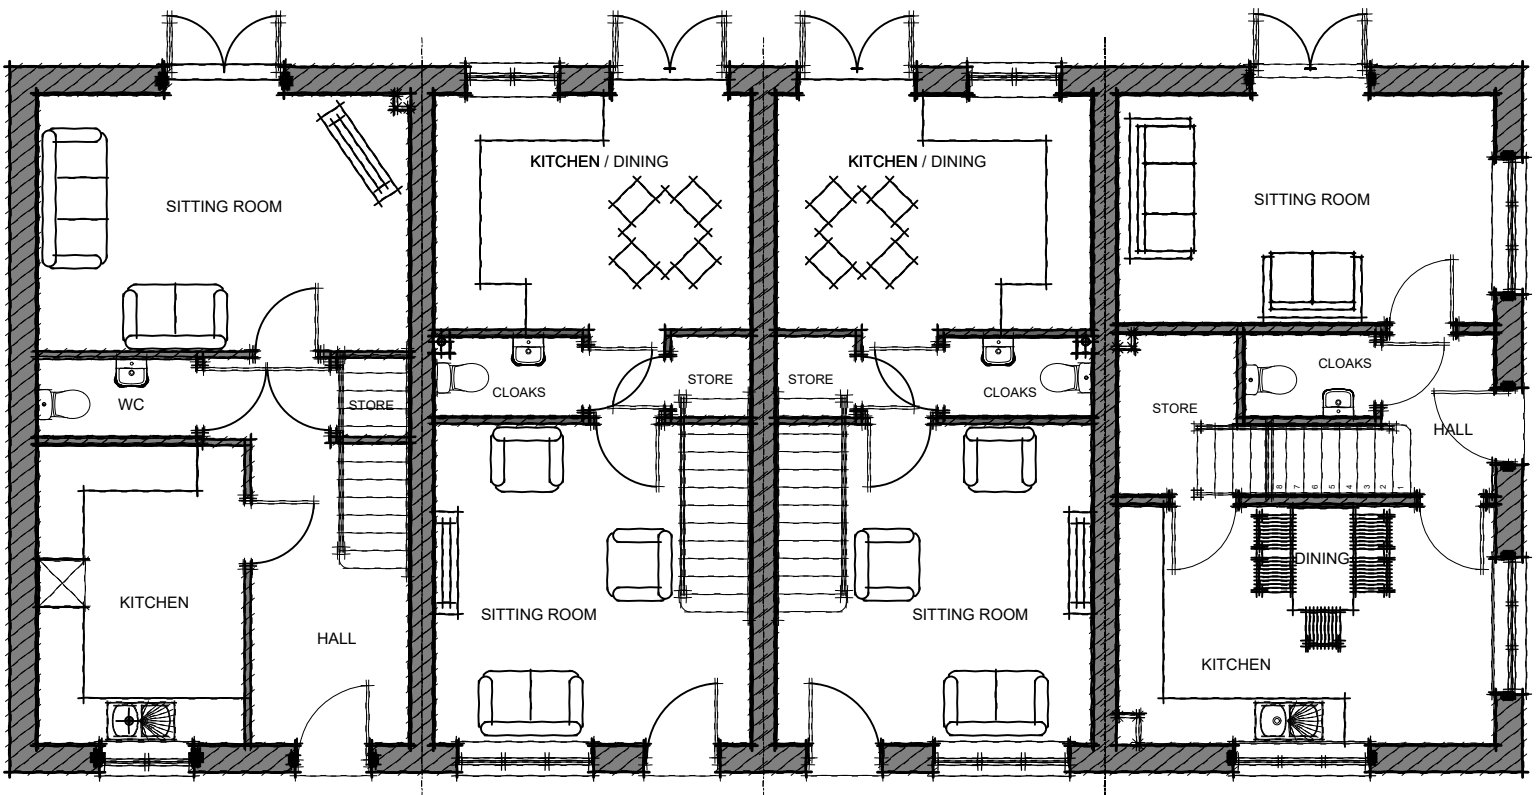

PROPOSED GROUND FLOOR PLAN

 

THIS DRAWING AND THE BUILDING WORKS DEPICTED ARE THE COPYRIGHT OF OWL HOMES LIMITED AND MAY NOT BE REPRODUCED OR AMENDED EXCEPT BY WRITTEN PERMISSION. NO LIABILITY WILL BE ACCEPTED FOR AMENDMENTS MADE BY OTHER PERSONS.

THIS DRAWING IS TO BE READ IN CONJUNCTION WITH SEPARATE GROUP / SITE SPECIFIC CONSTRUCTION NOTES AND MATERIALS SPECIFICATION.

NOTES

Revision.




OWL HOMES LIMITED
UNIT 2 FAIRWAY COURT, AMBER CLOSE,
TAMWORTH, STAFFORDSHIRE, B77 4RP
TELEPHONE: 01827 317790
EMAIL: info@owlhomes.co.uk

Site
Wood Lane, Higham-on-the-Hill

Drawing Title
Proposed Elevations
THE HEATH-HUTTON-BARNES

Drawn DC	Checked -
Scale 1:100 @ A3	Date
Drawing No. HEA-HUT-BAR-02	Revision

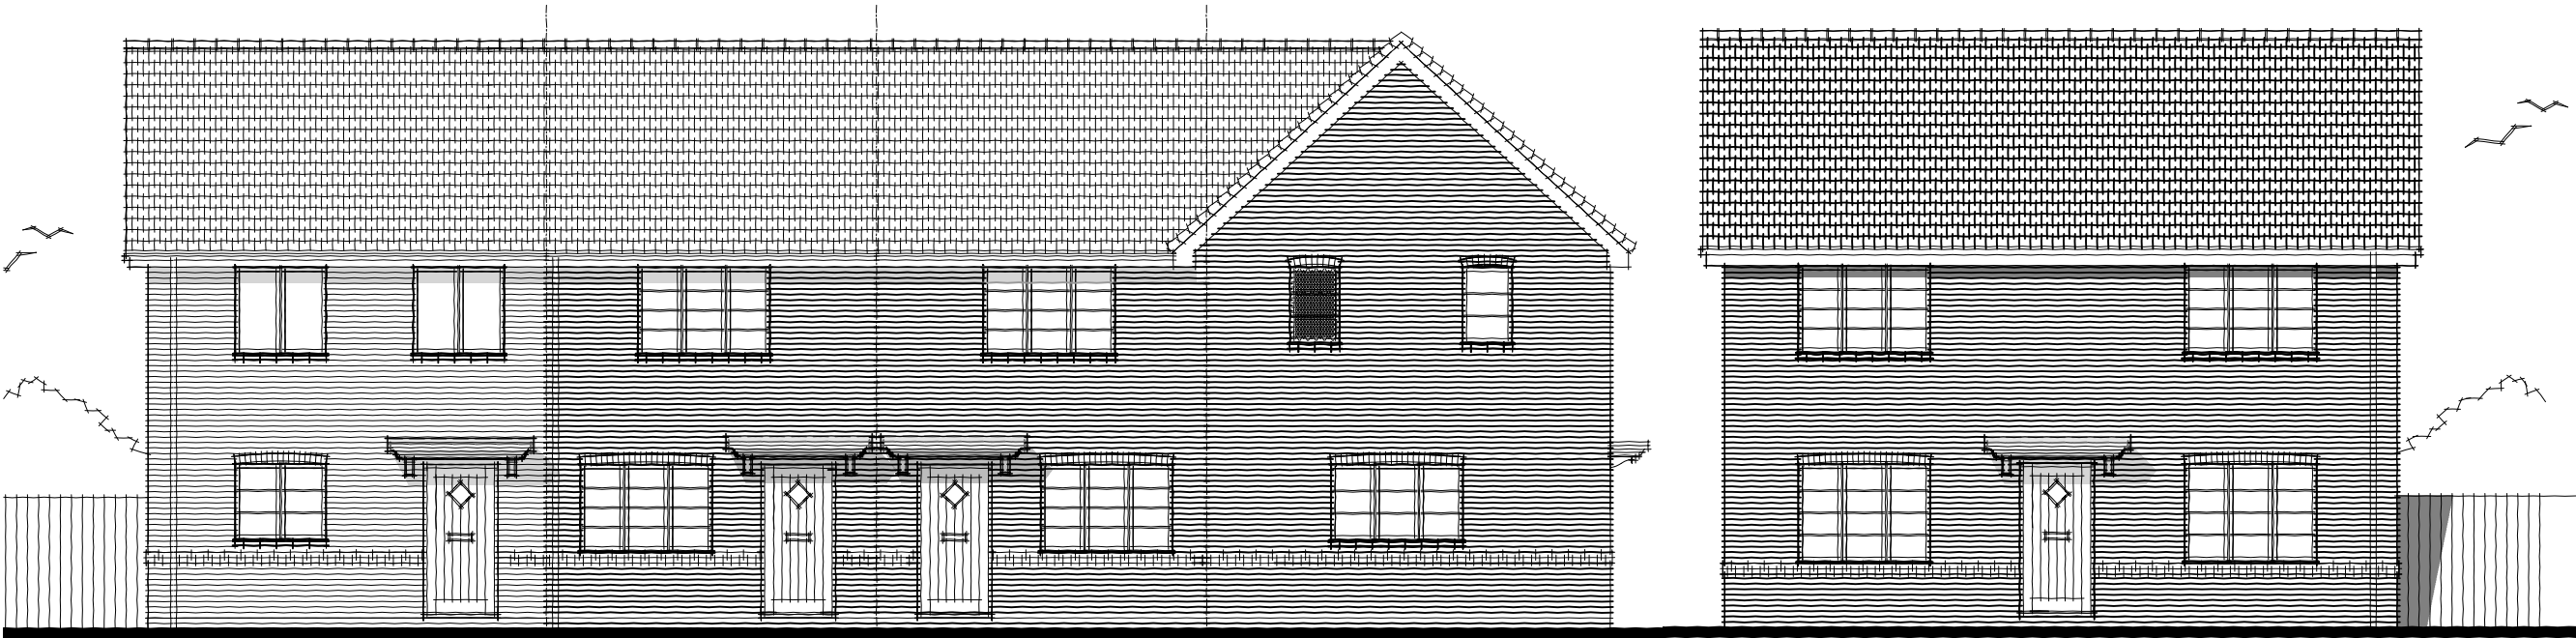


PROPOSED FRONT ELEVATION


PROPOSED FRONT ELEVATION




PROPOSED SIDE ELEVATION

PROPOSED REAR ELEVATION

 


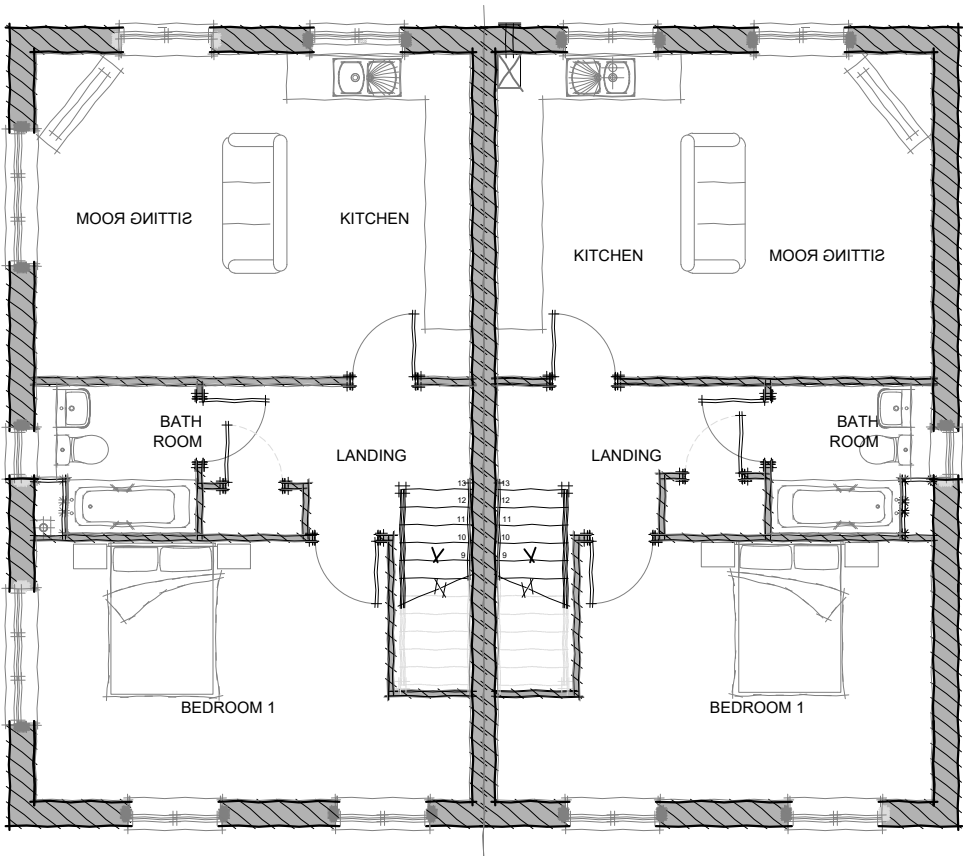

PROPOSED FIRST FLOOR PLAN
THE WILLIS (FF)

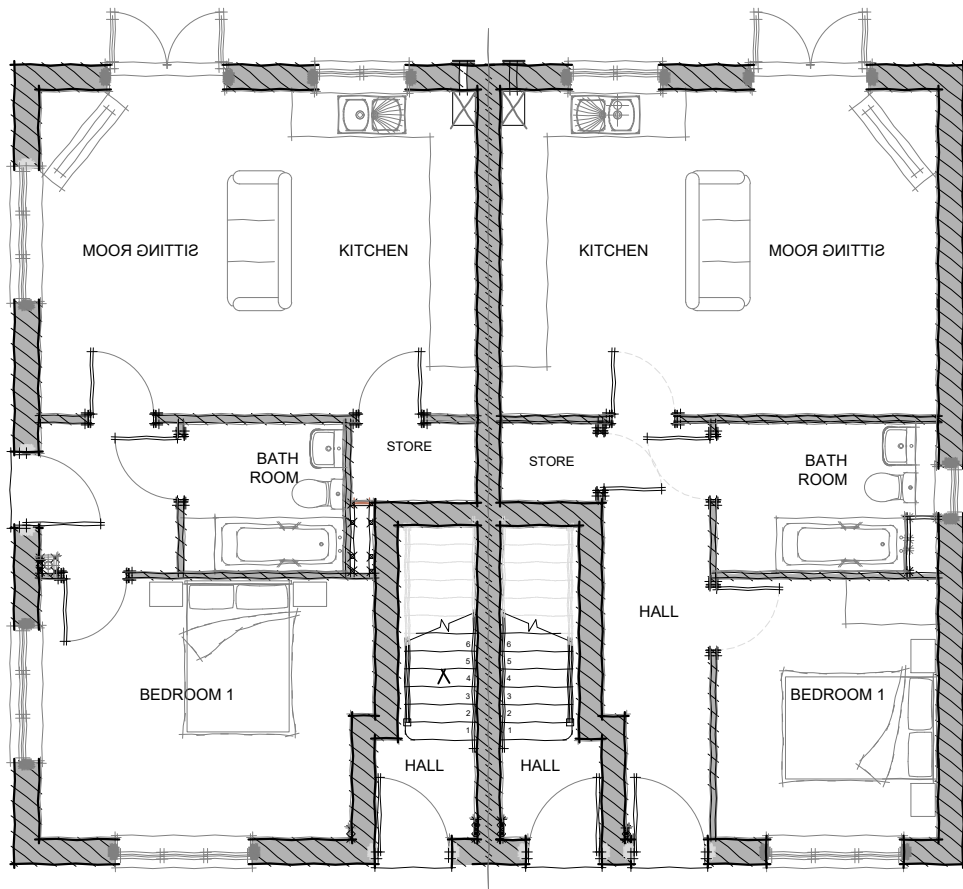

PROPOSED GROUND FLOOR PLAN
THE HOBBS V2 (GF)

 

THIS DRAWING AND THE BUILDING WORKS DEPICTED ARE THE COPYRIGHT OF OWL HOMES LIMITED AND MAY NOT BE REPRODUCED OR AMENDED EXCEPT BY WRITTEN PERMISSION. NO LIABILITY WILL BE ACCEPTED FOR AMENDMENTS MADE BY OTHER PERSONS.

THIS DRAWING IS TO BE READ IN CONJUNCTION WITH SEPARATE GROUP / SITE SPECIFIC CONSTRUCTION NOTES AND MATERIALS SPECIFICATION.

NOTES

Revision.



OWL HOMES LIMITED
UNIT 2 FAIRWAY COURT, AMBER CLOSE,
TAMWORTH, STAFFORDSHIRE, B77 4RP
TELEPHONE: 01827 317790
EMAIL: info@owlhomes.co.uk

Site Wood Lane, Higham-on-the-Hill	
Drawing Title Proposed Floorplans THE HOBBS WILLIS	
Drawn DC	Checked -
Scale 1:100 @ A3	
Drawing No. HOBWIL-01	Revision




PROPOSED FRONT ELEVATION




PROPOSED SIDE ELEVATION



PROPOSED REAR ELEVATION

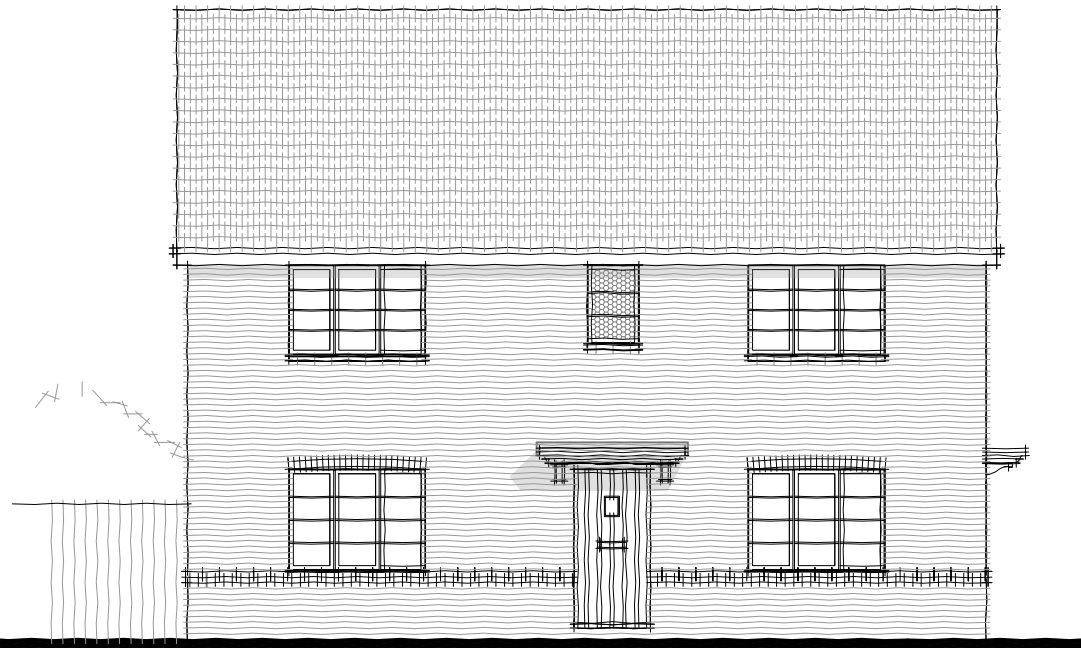

PROPOSED FRONT ELEVATION

 

THIS DRAWING AND THE BUILDING WORKS DEPICTED ARE THE COPYRIGHT OF OWL HOMES LIMITED AND MAY NOT BE REPRODUCED OR AMENDED EXCEPT BY WRITTEN PERMISSION. NO LIABILITY WILL BE ACCEPTED FOR AMENDMENTS MADE BY OTHER PERSONS.

THIS DRAWING IS TO BE READ IN CONJUNCTION WITH SEPARATE GROUP / SITE SPECIFIC CONSTRUCTION NOTES AND MATERIALS SPECIFICATION.

NOTES

Revision.



OWL HOMES LIMITED
UNIT 2 FAIRWAY COURT, AMBER CLOSE,
TAMWORTH, STAFFORDSHIRE, B77 4RP
TELEPHONE: 01827 317790
EMAIL: info@owlhomes.co.uk

Site
Wood Lane, Higham-on-the-Hill

Drawing Title

Proposed Elevations
THE HOBBS WILLIS


Drawn DC	Checked -
Scale 1:100 @ A3	
Drawing No. HOB-WIL-02	Revision




PROPOSED FRONT ELEVATION




PROPOSED SIDE ELEVATION

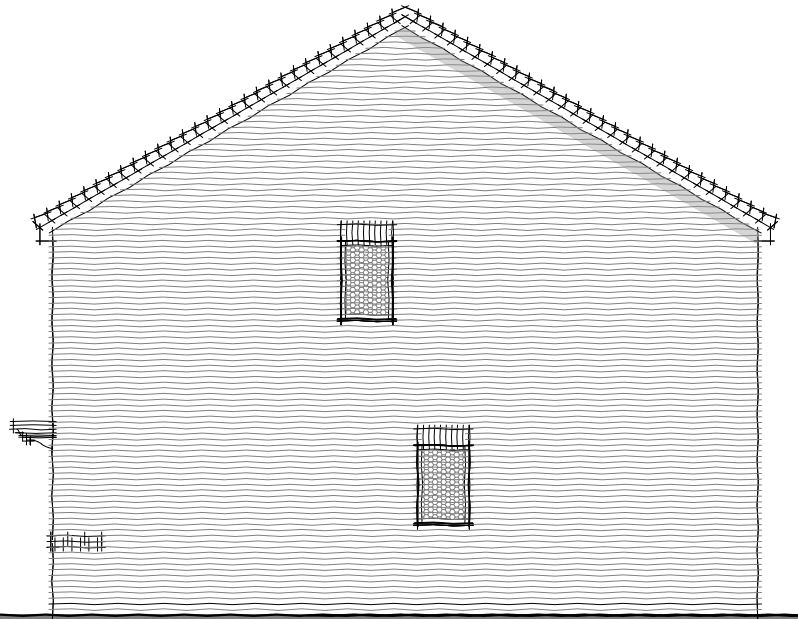

PROPOSED SIDE ELEVATION

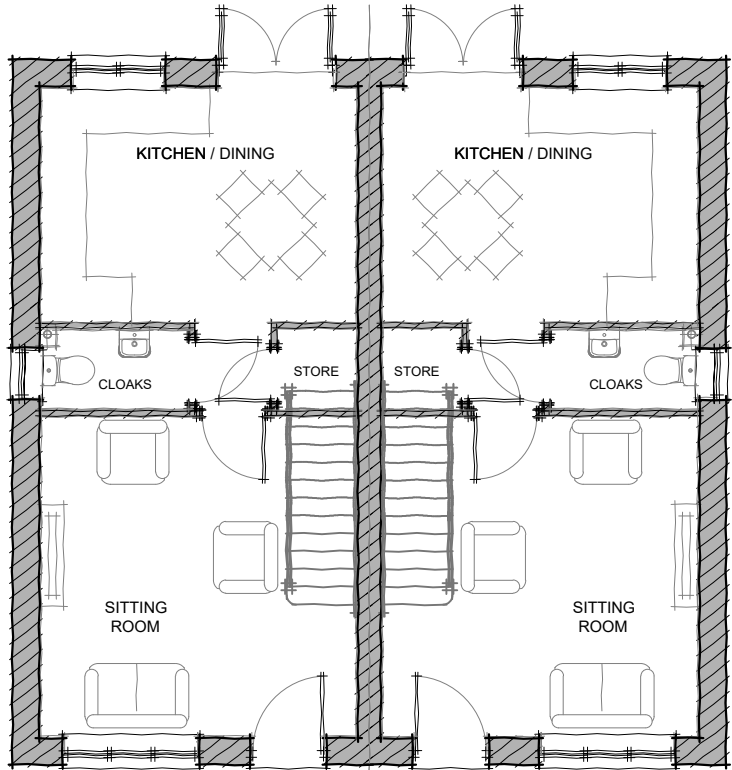


PROPOSED GROUND FLOOR PLAN

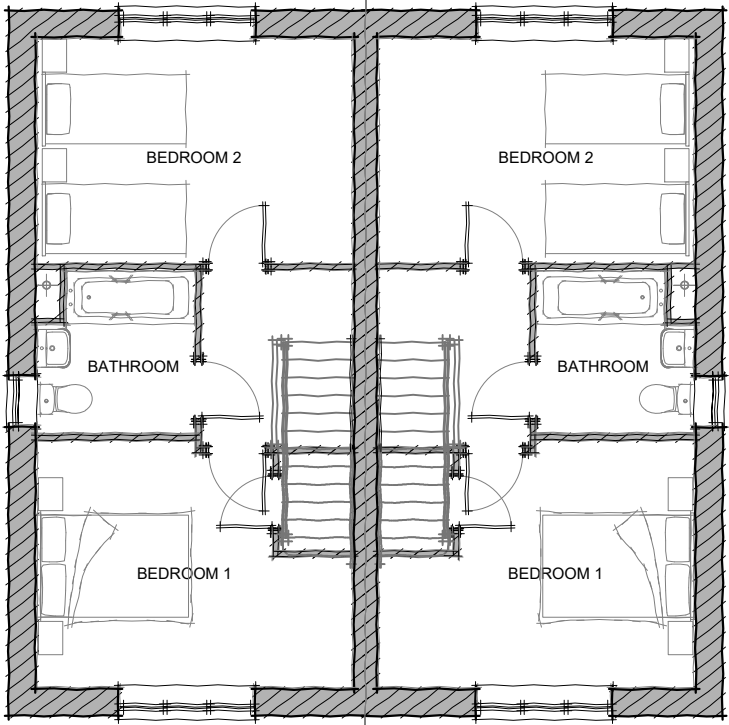

PROPOSED FIRST FLOOR PLAN



PROPOSED REAR ELEVATION

 

THIS DRAWING AND THE BUILDING WORKS DEPICTED ARE THE COPYRIGHT OF OWL HOMES LIMITED AND MAY NOT BE REPRODUCED OR AMENDED EXCEPT BY WRITTEN PERMISSION. NO LIABILITY WILL BE ACCEPTED FOR AMENDMENTS MADE BY OTHER PERSONS.

THIS DRAWING IS TO BE READ IN CONJUNCTION WITH SEPARATE GROUP / SITE SPECIFIC CONSTRUCTION NOTES AND MATERIALS SPECIFICATION.

NOTES

Revision.




OWL HOMES LIMITED
UNIT 2 FAIRWAY COURT, AMBER CLOSE,
TAMWORTH, STAFFORDSHIRE, B77 4RP
TELEPHONE: 01827 317790
EMAIL: info@owlhomes.co.uk


Site
Wood Lane, Higham-on-the-Hill

Drawing Title
Proposed Plans and Elevations
THE HUTTON


Drawn DC	Checked -
Scale 1:100 @ A3	
Drawing No. HUT-01	Revision

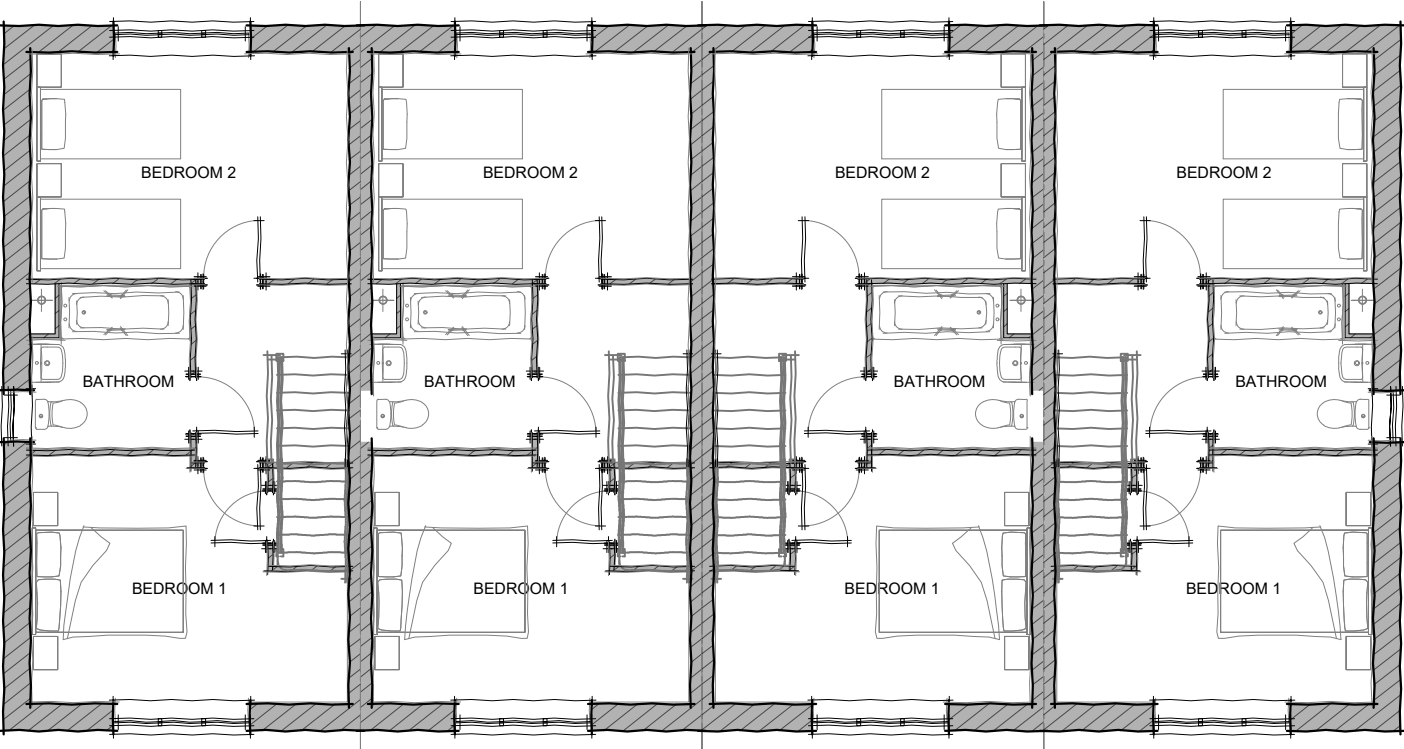

PROPOSED FIRST FLOOR PLAN

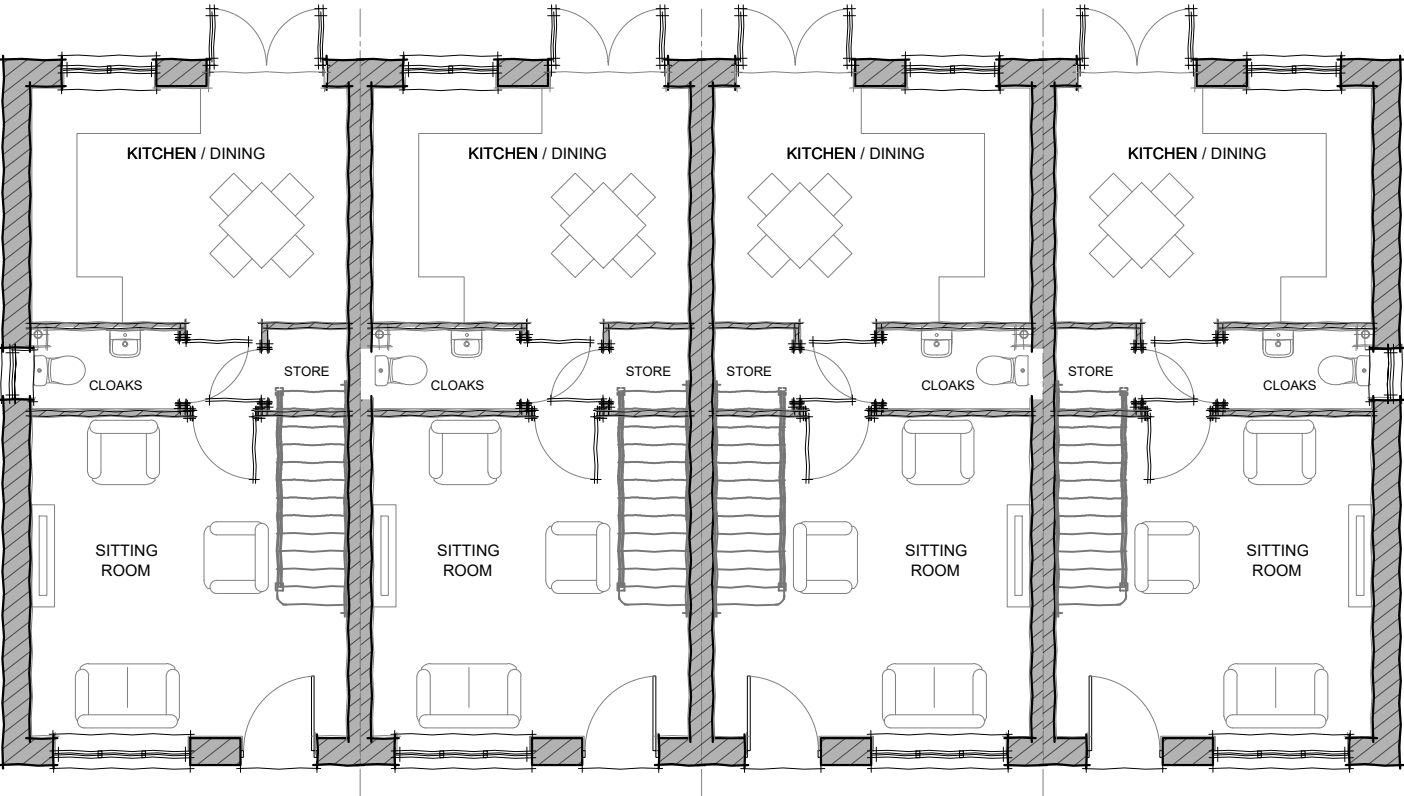

PROPOSED GROUND FLOOR PLAN

 

THIS DRAWING AND THE BUILDING WORKS DEPICTED ARE THE COPYRIGHT OF OWL HOMES LIMITED AND MAY NOT BE REPRODUCED OR AMENDED EXCEPT BY WRITTEN PERMISSION. NO LIABILITY WILL BE ACCEPTED FOR AMENDMENTS MADE BY OTHER PERSONS.

THIS DRAWING IS TO BE READ IN CONJUNCTION WITH SEPARATE GROUP / SITE SPECIFIC CONSTRUCTION NOTES AND MATERIALS SPECIFICATION.

NOTES

Revision.



OWL HOMES LIMITED
UNIT 2 FAIRWAY COURT, AMBER CLOSE,
TAMWORTH, STAFFORDSHIRE, B77 4RP
TELEPHONE: 01827 317790
EMAIL: info@owlhomes.co.uk

Site	
Wood Lane, Higham-on-the-Hill	
Drawing Title	
Proposed Floor Plans THE HUTTON (Terraced)	
Drawn	Checked
DC	-
Scale	
1:100 @ A3	
Drawing No.	Revision
HUT-02	



PROPOSED FRONT ELEVATION




PROPOSED SIDE ELEVATION



PROPOSED SIDE ELEVATION



PROPOSED REAR ELEVATION

 

THIS DRAWING AND THE BUILDING WORKS DEPICTED ARE THE COPYRIGHT OF OWL HOMES LIMITED AND MAY NOT BE REPRODUCED OR AMENDED EXCEPT BY WRITTEN PERMISSION. NO LIABILITY WILL BE ACCEPTED FOR AMENDMENTS MADE BY OTHER PERSONS.

THIS DRAWING IS TO BE READ IN CONJUNCTION WITH SEPARATE GROUP / SITE SPECIFIC CONSTRUCTION NOTES AND MATERIALS SPECIFICATION.

NOTES

Revision.



OWL HOMES LIMITED
UNIT 2 FAIRWAY COURT, AMBER CLOSE,
TAMWORTH, STAFFORDSHIRE, B77 4RP
TELEPHONE: 01827 317790
EMAIL: info@owlhomes.co.uk

Site
Wood Lane, Higham-on-the-Hill

Drawing Title
Proposed Elevations
THE HUTTON (Terraced)

Drawn DC	Checked -
Scale 1:100 @ A3	
Drawing No. HUT-03	Revision

THIS DRAWING AND THE BUILDING WORKS DEPICTED ARE THE COPYRIGHT OF OWL HOMES LIMITED AND MAY NOT BE REPRODUCED OR AMENDED EXCEPT BY WRITTEN PERMISSION. NO LIABILITY WILL BE ACCEPTED FOR AMENDMENTS MADE BY OTHER PERSONS.

THIS DRAWING IS TO BE READ IN CONJUNCTION WITH SEPARATE GROUP / SITE SPECIFIC CONSTRUCTION NOTES AND MATERIALS SPECIFICATION.

NOTES

Revision.




OWL HOMES LIMITED
UNIT 2 FAIRWAY COURT, AMBER CLOSE,
TAMWORTH, STAFFORDSHIRE, B77 4RP
TELEPHONE: 01827 317790
EMAIL: info@owlhomes.co.uk

Site
Wood Lane, Higham-on-the-Hill


Drawing Title

Proposed Floor Plans
THE HUTTON-BARNES

Drawn DC	Checked -
Scale 1:100 @ A3	Date
Drawing No. HUT-BAR-01	Revision


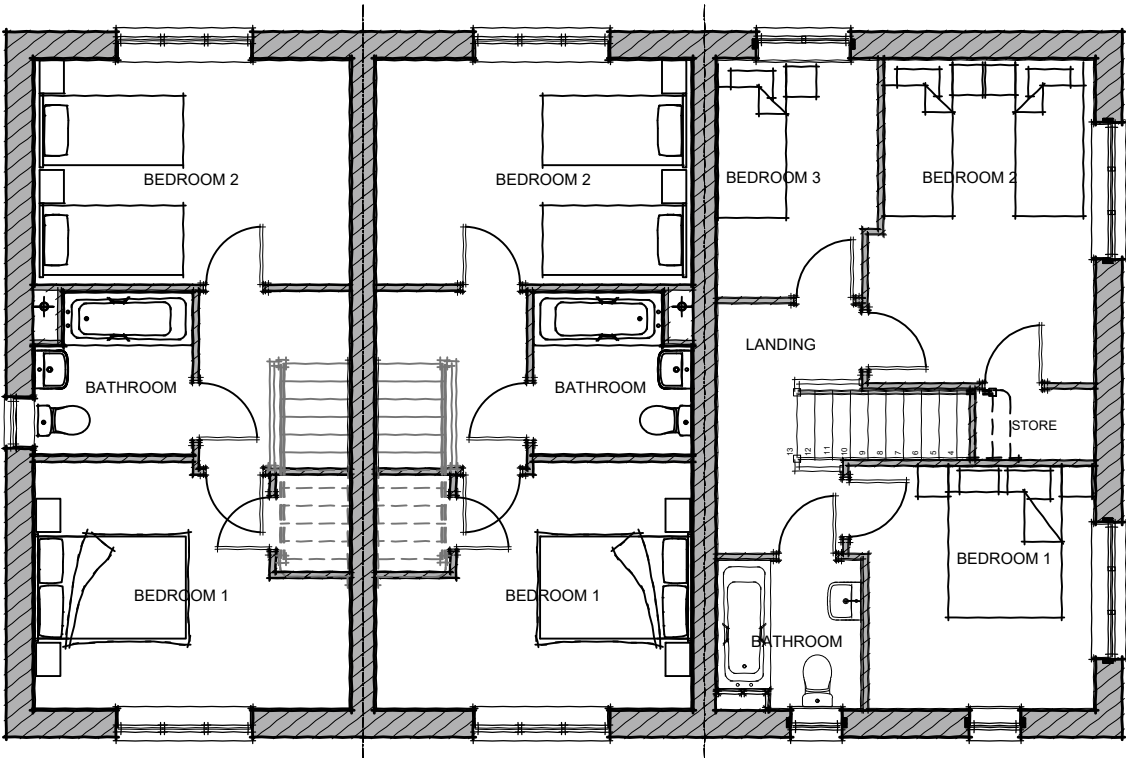


PROPOSED FIRST FLOOR PLAN

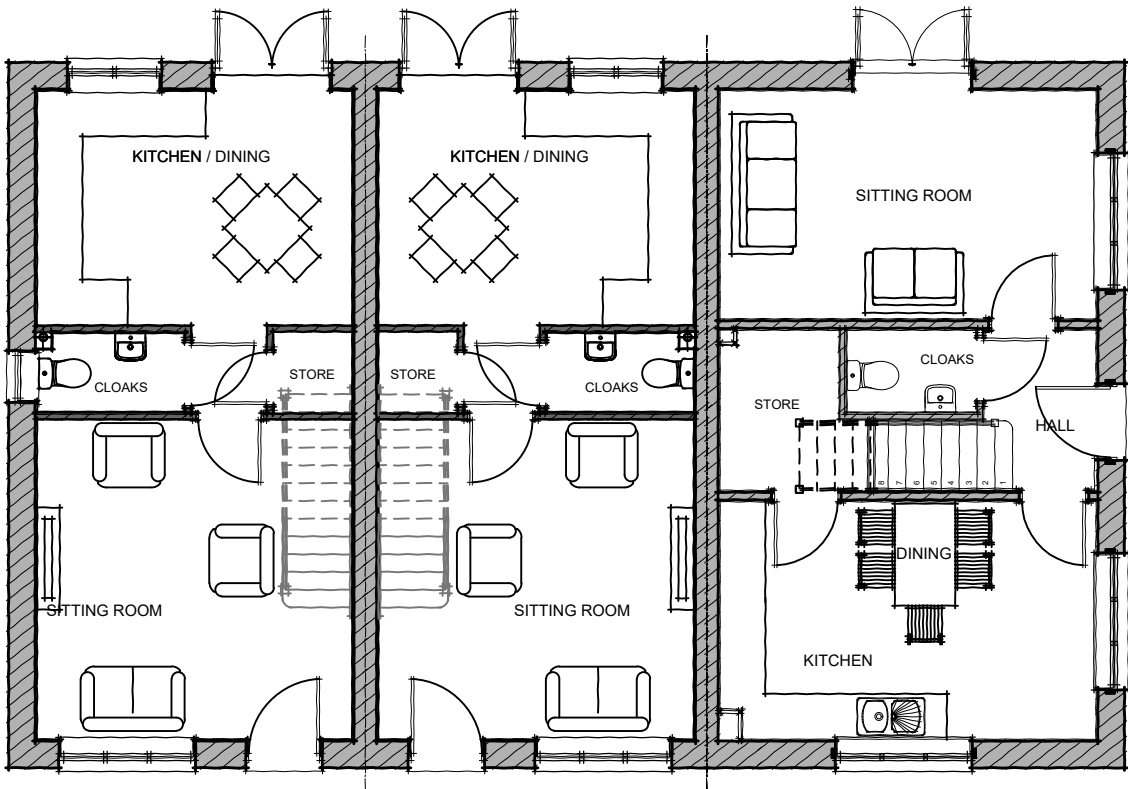

PROPOSED GROUND FLOOR PLAN



 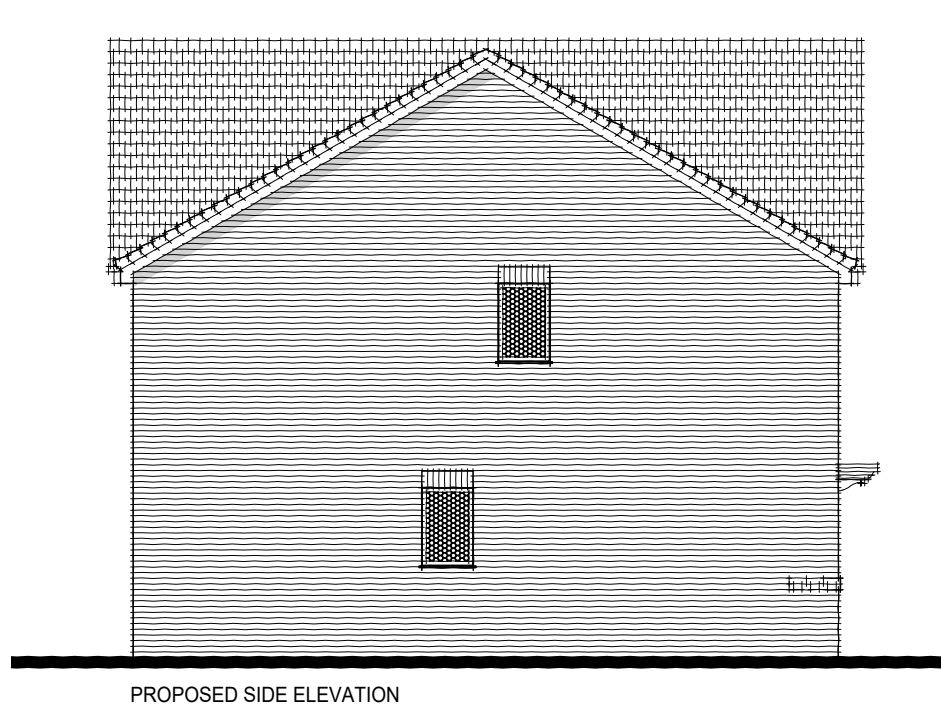

THIS DRAWING AND THE BUILDING WORKS DEPICTED ARE THE COPYRIGHT OF OWL HOMES LIMITED AND MAY NOT BE REPRODUCED OR AMENDED EXCEPT BY WRITTEN PERMISSION. NO LIABILITY WILL BE ACCEPTED FOR AMENDMENTS MADE BY OTHER PERSONS.

THIS DRAWING IS TO BE READ IN CONJUNCTION WITH SEPARATE GROUP / SITE SPECIFIC CONSTRUCTION NOTES AND MATERIALS SPECIFICATION.

NOTES

Revision.



OWL HOMES LIMITED
UNIT 2 FAIRWAY COURT, AMBER CLOSE,
TAMWORTH, STAFFORDSHIRE, B77 4RP
TELEPHONE: 01827 317790
EMAIL: info@owlhomes.co.uk

Site
Wood Lane, Higham-on-the-Hill

Drawing Title
Proposed Elevations
THE HUTTON-BARNES

Drawn DC	Checked -
Scale 1:100 @ A3	Date
Drawing No. HUT-BAR-02	Revision

THIS DRAWING AND THE BUILDING WORKS DEPICTED ARE THE COPYRIGHT OF OWL HOMES LIMITED AND MAY NOT BE REPRODUCED OR AMENDED EXCEPT BY WRITTEN PERMISSION. NO LIABILITY WILL BE ACCEPTED FOR AMENDMENTS MADE BY OTHER PERSONS.

THIS DRAWING IS TO BE READ IN CONJUNCTION WITH SEPARATE GROUP / SITE SPECIFIC CONSTRUCTION NOTES AND MATERIALS SPECIFICATION.

NOTES

Revision.



OWL HOMES LIMITED
UNIT 2 FAIRWAY COURT, AMBER CLOSE,
TAMWORTH, STAFFORDSHIRE, B77 4RP
TELEPHONE: 01827 317790
EMAIL: info@owlhomes.co.uk


Site
Wood Lane, Higham-on-the-Hill

Drawing Title
**Proposed Plans and Elevations
THE HUTTON-HEATH**

Drawn DC	Checked -
Scale 1:100 @ A3	
Drawing No. HUT-HEA-01	Revision




PROPOSED FRONT ELEVATION

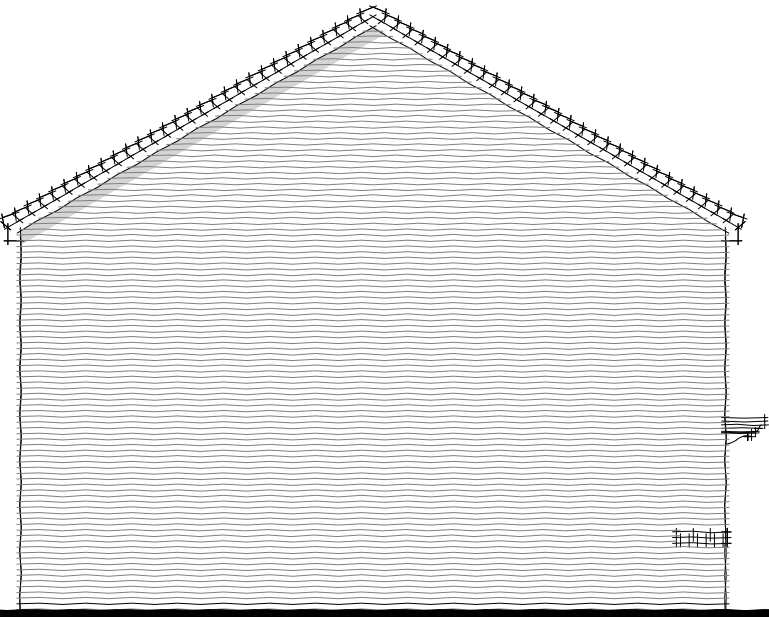


PROPOSED SIDE ELEVATION



PROPOSED SIDE ELEVATION

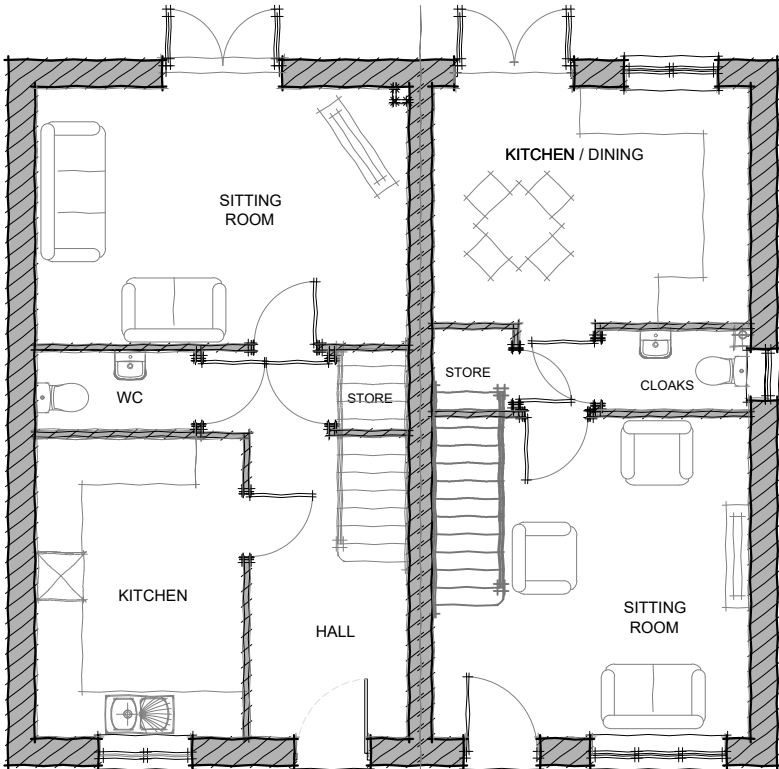

PROPOSED GROUND FLOOR PLAN

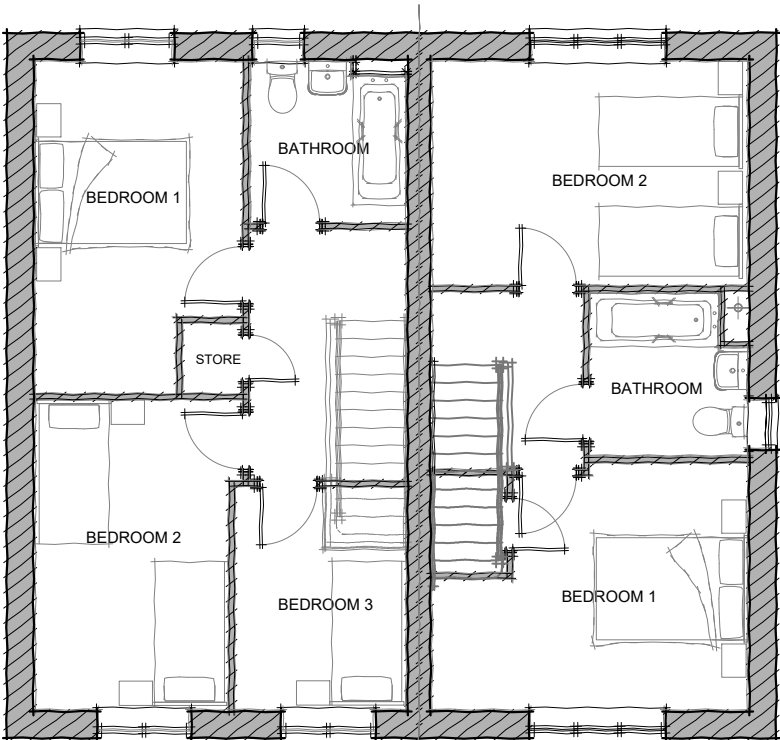


PROPOSED FIRST FLOOR PLAN



PROPOSED REAR ELEVATION




SCALE BAR 1:100

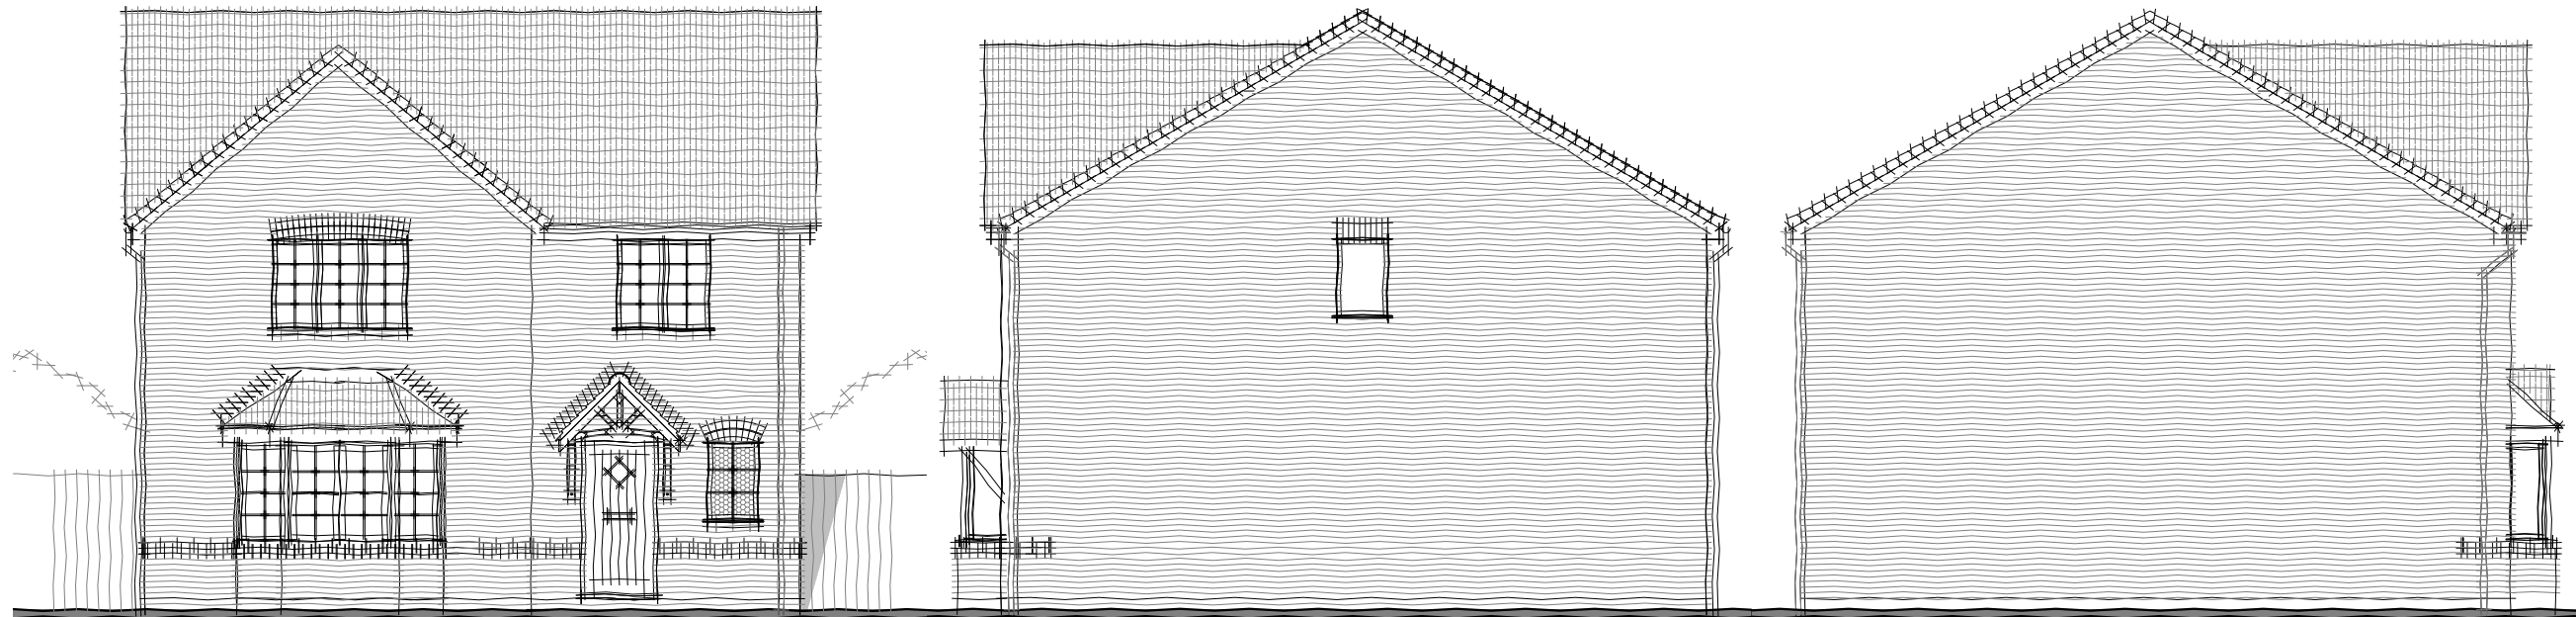


PROPOSED FRONT ELEVATION

PROPOSED SIDE ELEVATION

PROPOSED SIDE ELEVATION

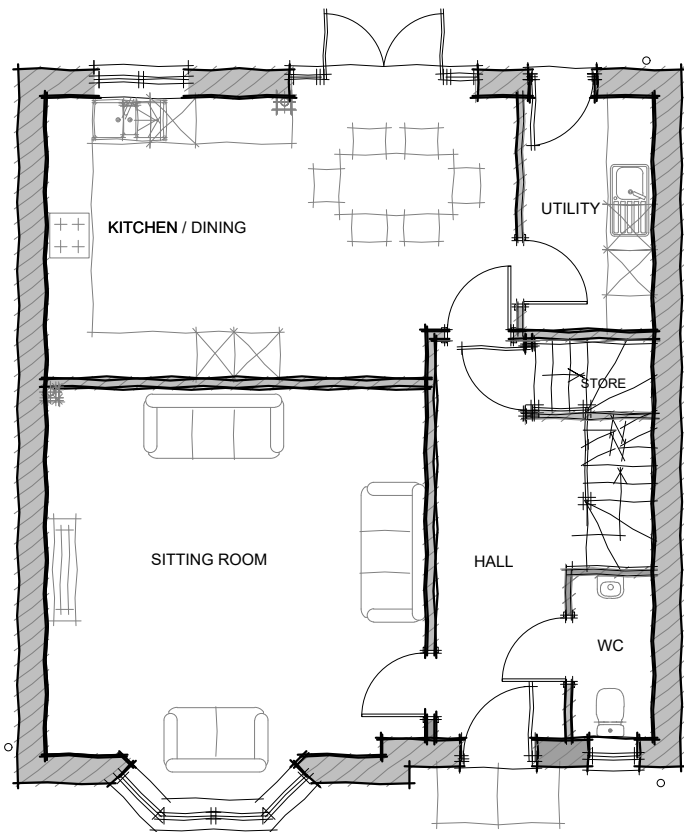

PROPOSED GROUND FLOOR PLAN

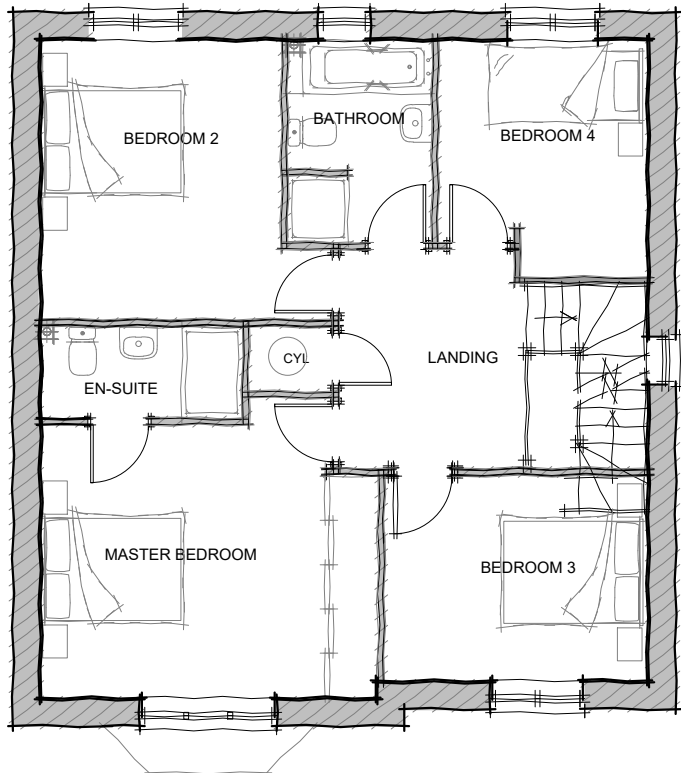

PROPOSED FIRST FLOOR PLAN



PROPOSED REAR ELEVATION

THIS DRAWING AND THE BUILDING WORKS DEPICTED ARE THE COPYRIGHT OF OWL HOMES LIMITED AND MAY NOT BE REPRODUCED OR AMENDED EXCEPT BY WRITTEN PERMISSION. NO LIABILITY WILL BE ACCEPTED FOR AMENDMENTS MADE BY OTHER PERSONS.

THIS DRAWING IS TO BE READ IN CONJUNCTION WITH SEPARATE GROUP / SITE SPECIFIC CONSTRUCTION NOTES AND MATERIALS SPECIFICATION.

NOTES

Revision.




OWL HOMES LIMITED
UNIT 2 FAIRWAY COURT, AMBER CLOSE,
TAMWORTH, STAFFORDSHIRE, B77 4RP
TELEPHONE: 01827 317790
EMAIL: info@owlhomes.co.uk

Site
Wood Lane, Higham-on-the-Hill

Drawing Title
**Proposed Plans and Elevations
THE LEAMINGTON**

Drawn DC	Checked -
Scale 1:100 @ A3	
Drawing No. LMG-01	Revision /

 

THIS DRAWING AND THE BUILDING WORKS DEPICTED ARE THE COPYRIGHT OF OWL HOMES LIMITED AND MAY NOT BE REPRODUCED OR AMENDED EXCEPT BY WRITTEN PERMISSION. NO LIABILITY WILL BE ACCEPTED FOR AMENDMENTS MADE BY OTHER PERSONS.

THIS DRAWING IS TO BE READ IN CONJUNCTION WITH SEPARATE GROUP / SITE SPECIFIC CONSTRUCTION NOTES AND MATERIALS SPECIFICATION.

NOTES

Revision.



OWL HOMES LIMITED
UNIT 2 FAIRWAY COURT, AMBER CLOSE,
TAMWORTH, STAFFORDSHIRE, B77 4RP
TELEPHONE: 01827 317790
EMAIL: info@owlhomes.co.uk


Site
Wood Lane, Higham-on-the-Hill

Drawing Title
Proposed Floor Plans and
Elevations
THE SIBSON (Feature)

Drawn DC	Checked -
Scale 1:100 @ A3	Date MARCH 2022
Drawing No. SIB-01	Revision




PROPOSED FRONT ELEVATION

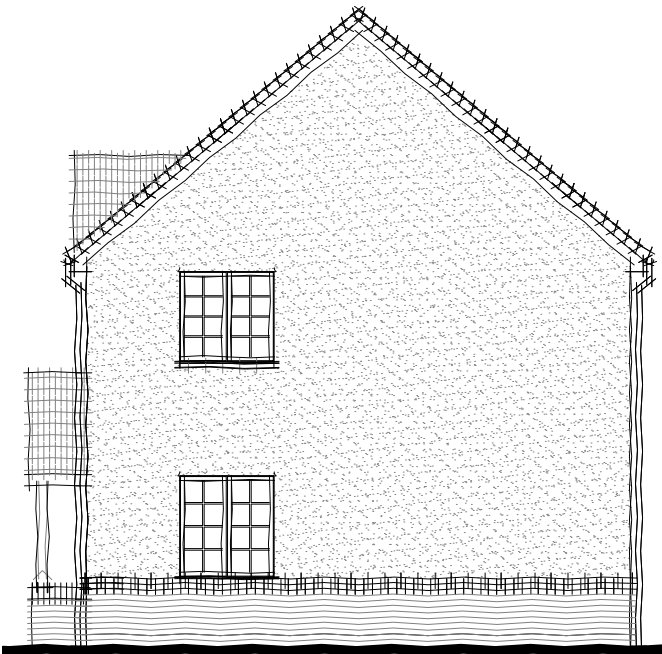


PROPOSED SIDE ELEVATION




PROPOSED REAR ELEVATION

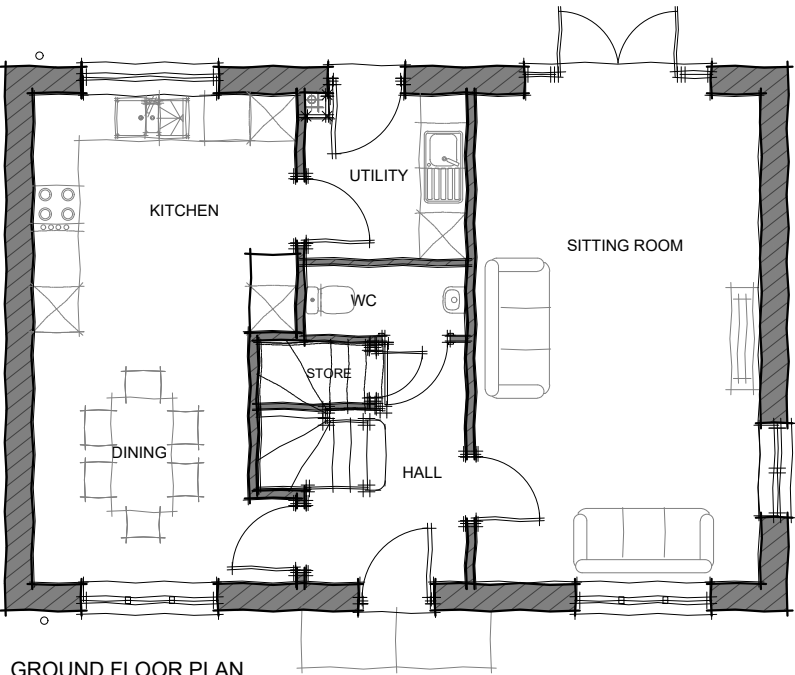


GROUND FLOOR PLAN

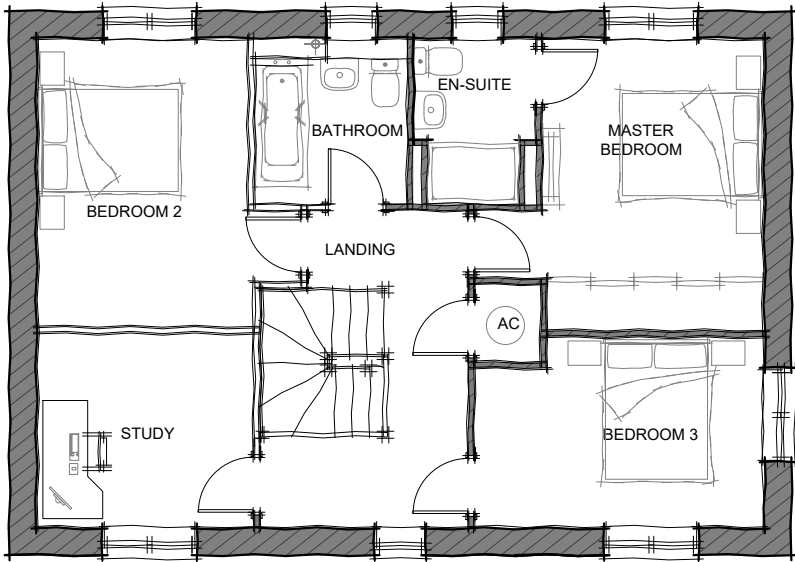

FIRST FLOOR PLAN

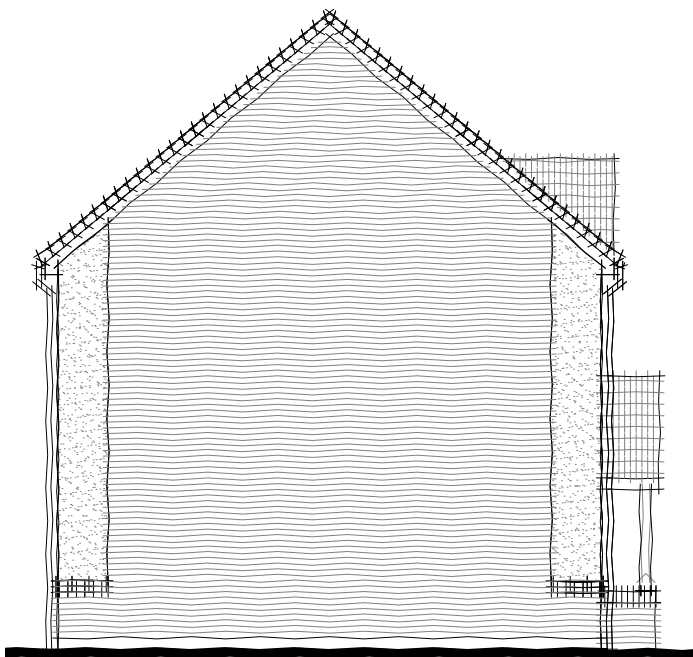

PROPOSED SIDE ELEVATION

 

SCALE BAR 1:100

THIS DRAWING AND THE BUILDING WORKS DEPICTED ARE THE COPYRIGHT OF OWL HOMES LIMITED AND MAY NOT BE REPRODUCED OR AMENDED EXCEPT BY WRITTEN PERMISSION. NO LIABILITY WILL BE ACCEPTED FOR AMENDMENTS MADE BY OTHER PERSONS.

THIS DRAWING IS TO BE READ IN CONJUNCTION WITH SEPARATE GROUP / SITE SPECIFIC CONSTRUCTION NOTES AND MATERIALS SPECIFICATION.

NOTES


Revision.




PROPOSED FRONT ELEVATION




PROPOSED SIDE ELEVATION

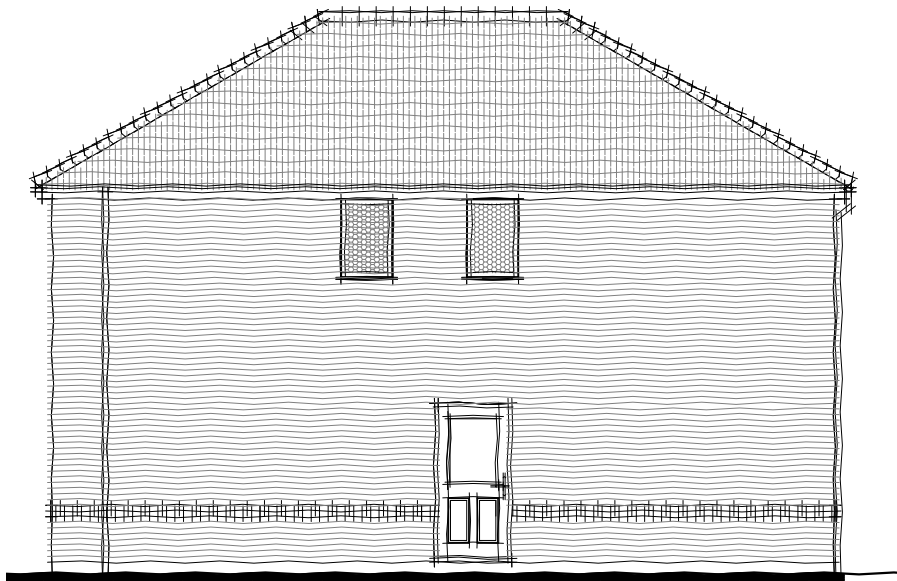


PROPOSED REAR ELEVATION

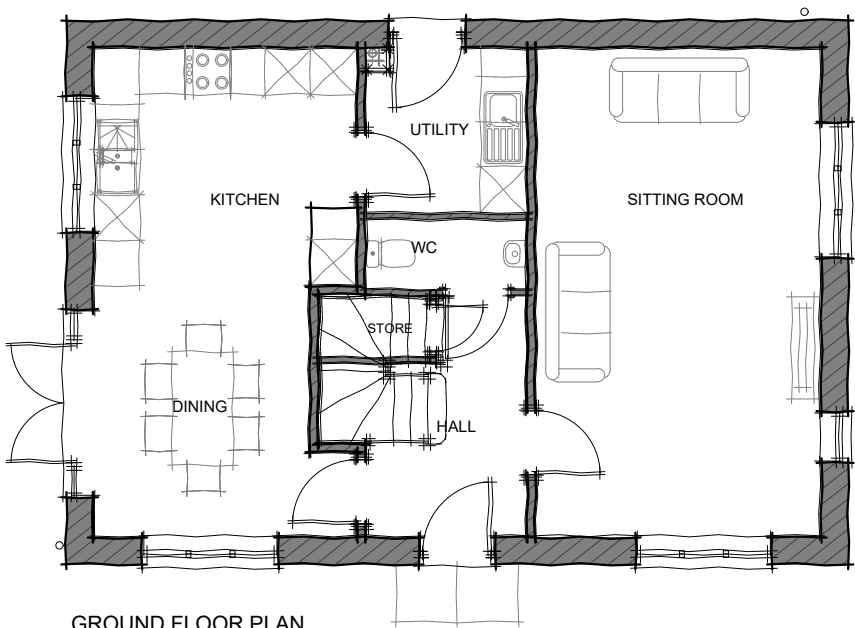

GROUND FLOOR PLAN

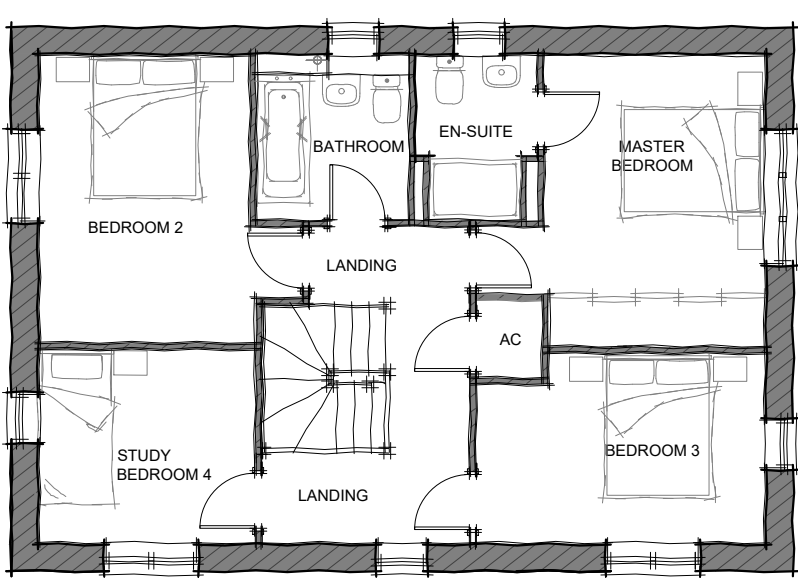

FIRST FLOOR PLAN

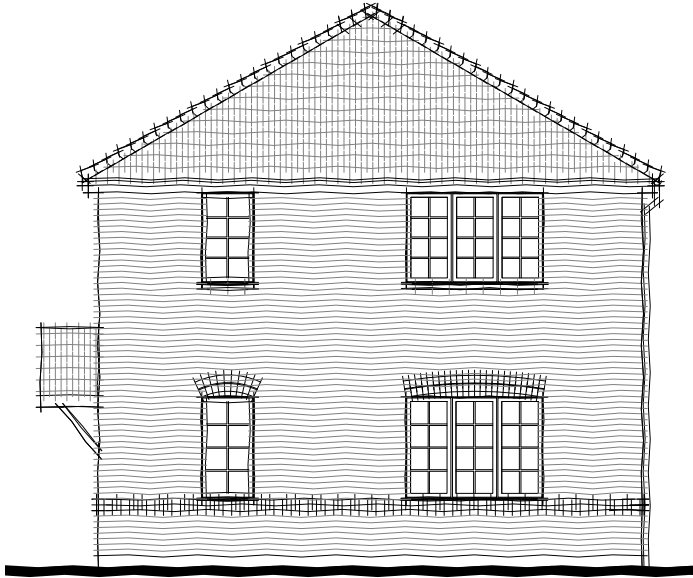

PROPOSED SIDE ELEVATION




OWL HOMES LIMITED
UNIT 2 FAIRWAY COURT, AMBER CLOSE,
TAMWORTH, STAFFORDSHIRE, B77 4RP
TELEPHONE: 01827 317790
EMAIL: info@owlhomes.co.uk

Site
Wood Lane, Higham-on-the-Hill

Drawing Title
Proposed Floor Plans and
Elevations
THE TWYCROSS

Drawn DC	Checked -
Scale 1:100 @ A3	Date MARCH 2022
Drawing No. TWY-01	Revision

 

THIS DRAWING AND THE BUILDING WORKS DEPICTED ARE THE COPYRIGHT OF OWL HOMES LIMITED AND MAY NOT BE REPRODUCED OR AMENDED EXCEPT BY WRITTEN PERMISSION. NO LIABILITY WILL BE ACCEPTED FOR AMENDMENTS MADE BY OTHER PERSONS.

THIS DRAWING IS TO BE READ IN CONJUNCTION WITH SEPARATE GROUP / SITE SPECIFIC CONSTRUCTION NOTES AND MATERIALS SPECIFICATION.

NOTES


Revision.




PROPOSED FRONT ELEVATION




PROPOSED SIDE ELEVATION

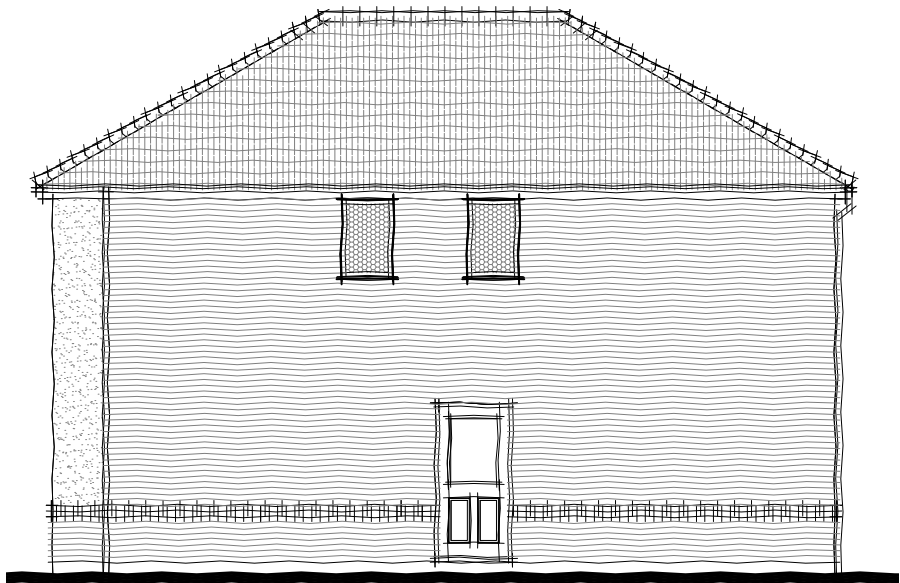

PROPOSED REAR ELEVATION

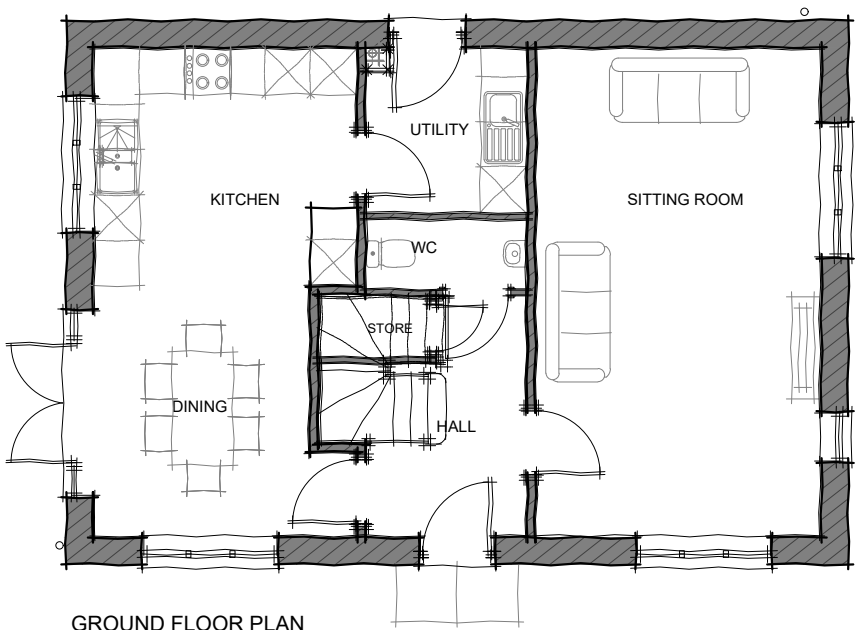

GROUND FLOOR PLAN

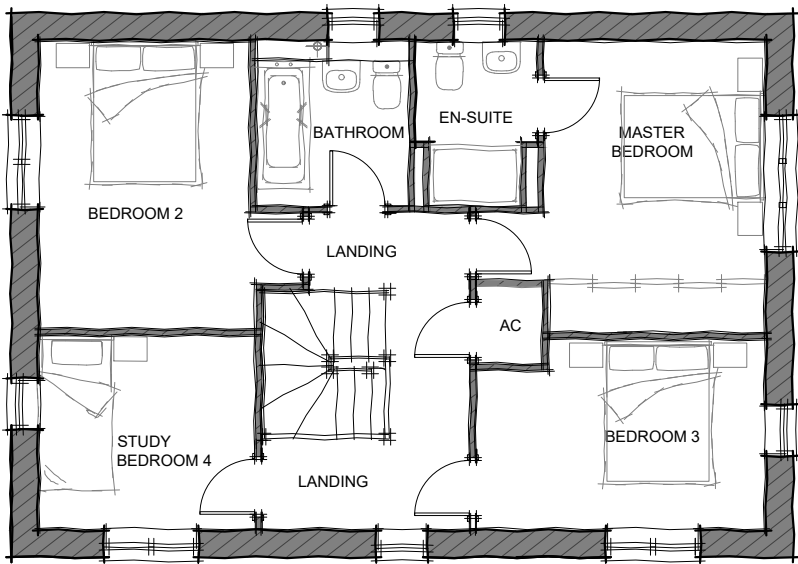

FIRST FLOOR PLAN



PROPOSED SIDE ELEVATION




OWL HOMES LIMITED
UNIT 2 FAIRWAY COURT, AMBER CLOSE,
TAMWORTH, STAFFORDSHIRE, B77 4RP
TELEPHONE: 01827 317790
EMAIL: info@owlhomes.co.uk

Site
Wood Lane, Higham-on-the-Hill


Drawing Title
Proposed Floor Plans and
Elevations
THE TWYCROSS (Feature)

Drawn DC	Checked -
Scale 1:100 @ A3	Date MARCH 2022
Drawing No. TWY-02	Revision

 




PROPOSED FRONT ELEVATION

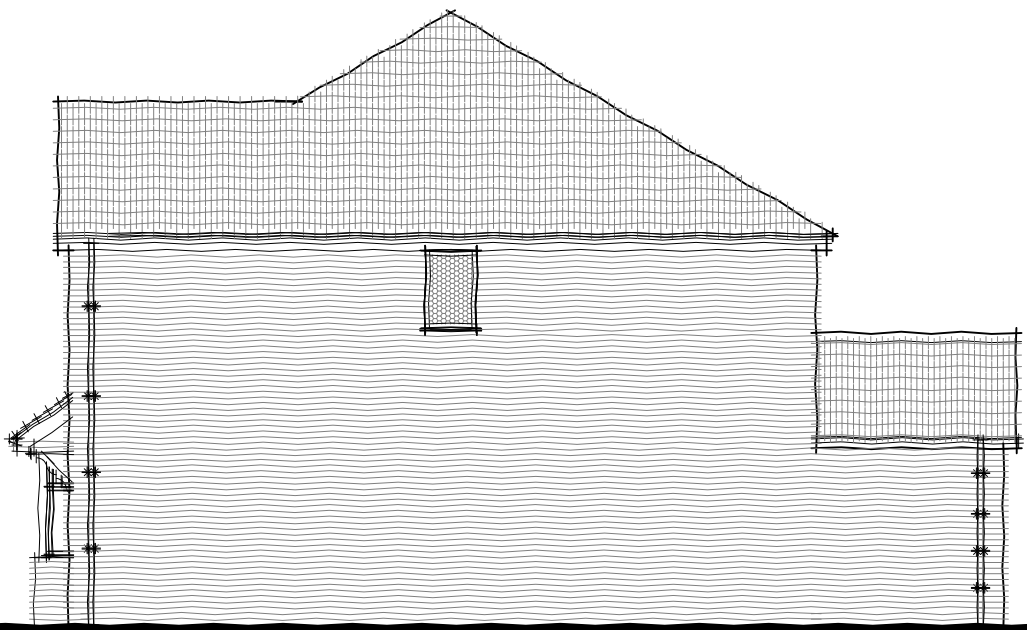


PROPOSED REAR ELEVATION



PROPOSED SIDE ELEVATION

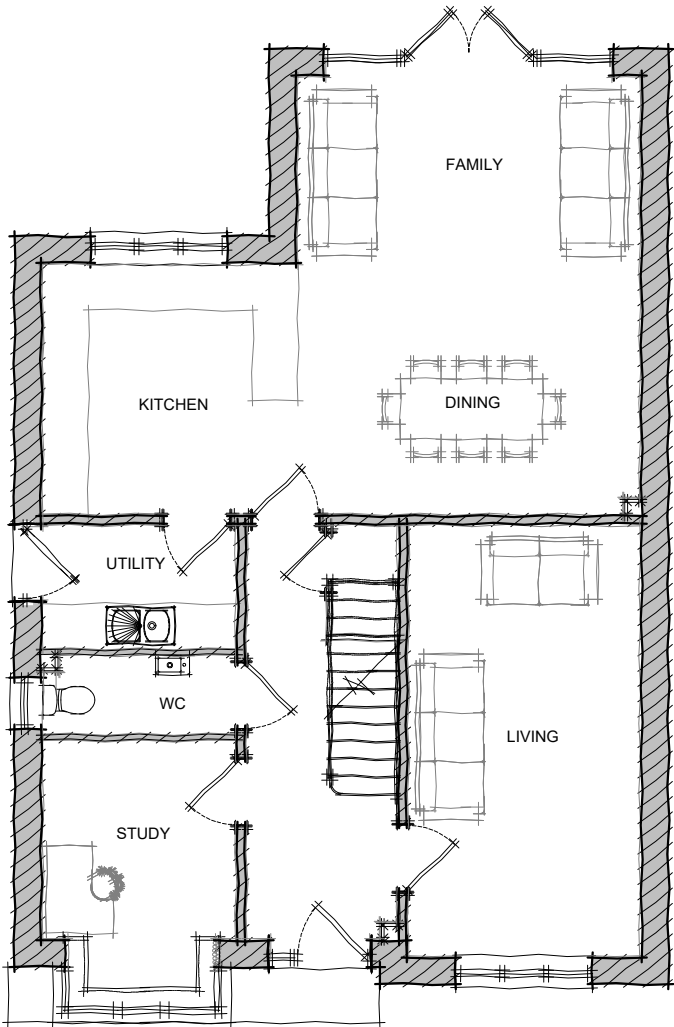


PROPOSED GROUND FLOOR PLAN

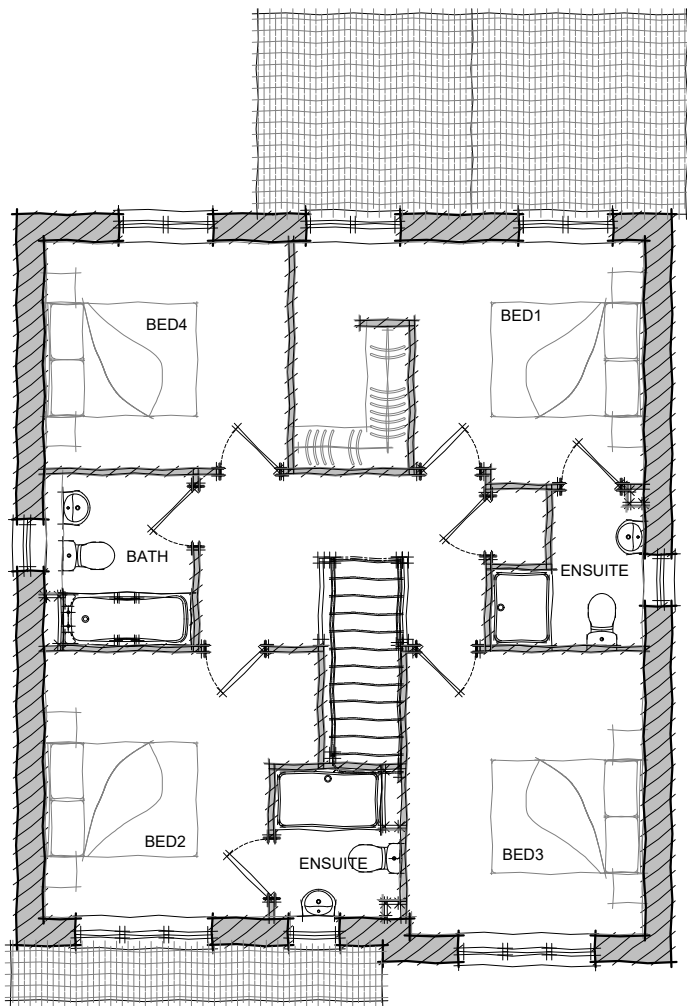

PROPOSED FIRST FLOOR PLAN



PROPOSED SIDE ELEVATION

 

THIS DRAWING AND THE BUILDING WORKS DEPICTED ARE THE COPYRIGHT OF OWL HOMES LIMITED AND MAY NOT BE REPRODUCED OR AMENDED EXCEPT BY WRITTEN PERMISSION. NO LIABILITY WILL BE ACCEPTED FOR AMENDMENTS MADE BY OTHER PERSONS.

THIS DRAWING IS TO BE READ IN CONJUNCTION WITH SEPARATE GROUP / SITE SPECIFIC CONSTRUCTION NOTES AND MATERIALS SPECIFICATION.

NOTES

Revision.



OWL HOMES LIMITED
UNIT 2 FAIRWAY COURT, AMBER CLOSE,
TAMWORTH, STAFFORDSHIRE, B77 4RP
TELEPHONE: 01827 317790
EMAIL: info@owlhomes.co.uk

Site
Wood Lane, Higham-on-the-Hill

Drawing Title
Proposed Floor Plans and
Elevations
THE UPTON

Drawn DC	Checked -
Scale 1:100 @ A3	Date MARCH 2022
Drawing No. UPT-01	Revision

THIS DRAWING AND THE BUILDING WORKS DEPICTED ARE THE COPYRIGHT OF OWL HOMES LIMITED AND MAY NOT BE REPRODUCED OR AMENDED EXCEPT BY WRITTEN PERMISSION. NO LIABILITY WILL BE ACCEPTED FOR AMENDMENTS MADE BY OTHER PERSONS.

THIS DRAWING IS TO BE READ IN CONJUNCTION WITH SEPARATE GROUP / SITE SPECIFIC CONSTRUCTION NOTES AND MATERIALS SPECIFICATION.

NOTES

Revision.




OWL HOMES LIMITED
UNIT 2 FAIRWAY COURT, AMBER CLOSE,
TAMWORTH, STAFFORDSHIRE, B77 4RP
TELEPHONE: 01827 317790
EMAIL: info@owlhomes.co.uk

Site
Wood Lane, Higham-on-the-Hill


Drawing Title

Proposed Floor Plans
THE UPTON (PLOT 4 ONLY)

Drawn DC	Checked -
Scale 1:100 @ A3	Date MARCH 2022
Drawing No. UPT-02	Revision

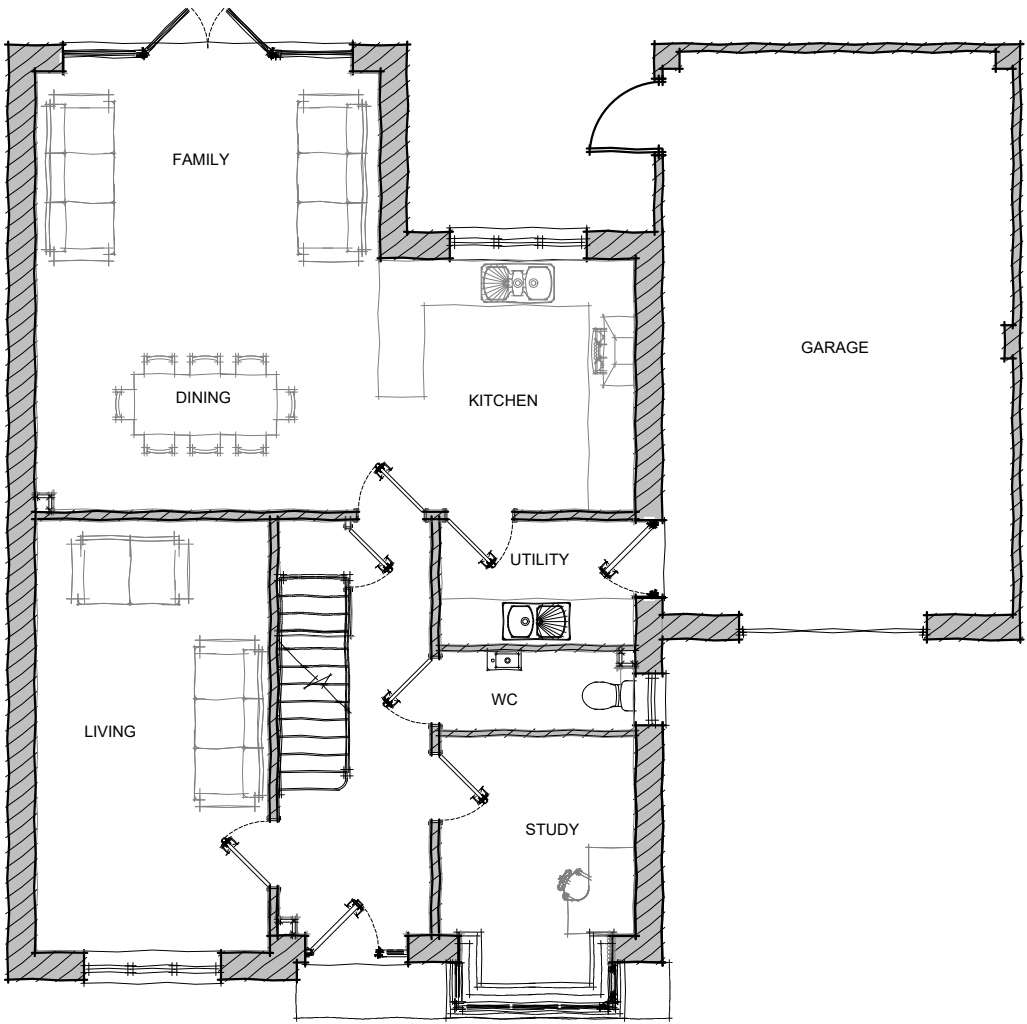

PROPOSED GROUND FLOOR PLAN

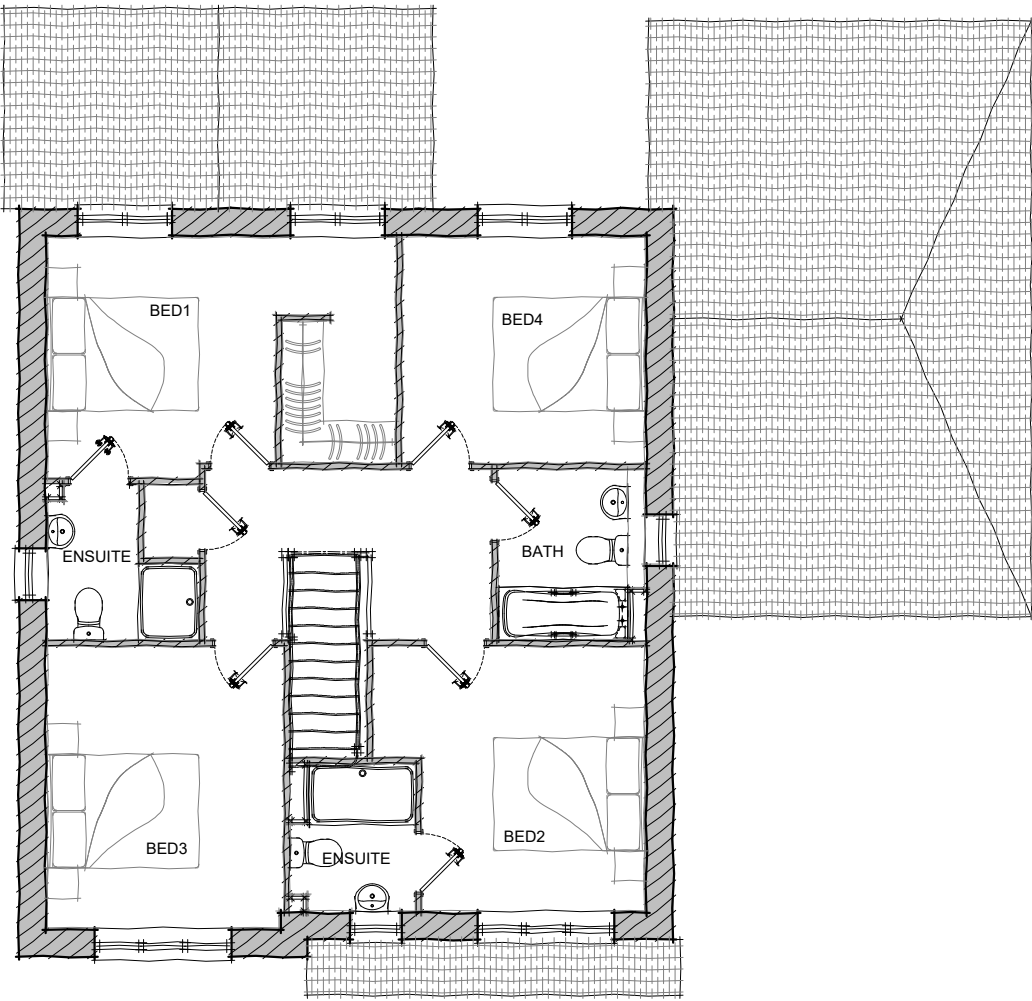

PROPOSED FIRST FLOOR PLAN



THIS DRAWING AND THE BUILDING WORKS DEPICTED ARE THE COPYRIGHT OF OWL HOMES LIMITED AND MAY NOT BE REPRODUCED OR AMENDED EXCEPT BY WRITTEN PERMISSION. NO LIABILITY WILL BE ACCEPTED FOR AMENDMENTS MADE BY OTHER PERSONS.

THIS DRAWING IS TO BE READ IN CONJUNCTION WITH SEPARATE GROUP / SITE SPECIFIC CONSTRUCTION NOTES AND MATERIALS SPECIFICATION.

NOTES

Revision.



OWL HOMES LIMITED
UNIT 2 FAIRWAY COURT, AMBER CLOSE,
TAMWORTH, STAFFORDSHIRE, B77 4RP
TELEPHONE: 01827 317790
EMAIL: info@owlhomes.co.uk

Site
Wood Lane, Higham-on-the-Hill


Drawing Title

Proposed Elevations
THE UPTON (PLOT 4 ONLY)

Drawn DC	Checked -
Scale 1:100 @ A3	Date MARCH 2022
Drawing No. UPT-03	Revision




PROPOSED FRONT ELEVATION

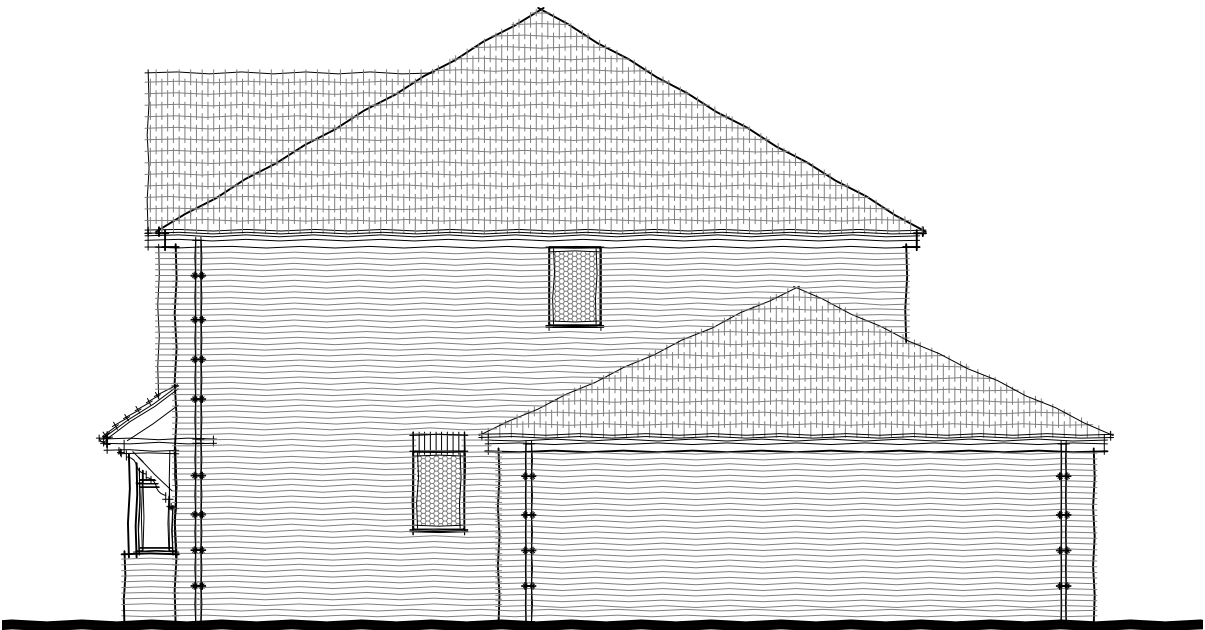


PROPOSED SIDE ELEVATION



PROPOSED REAR ELEVATION

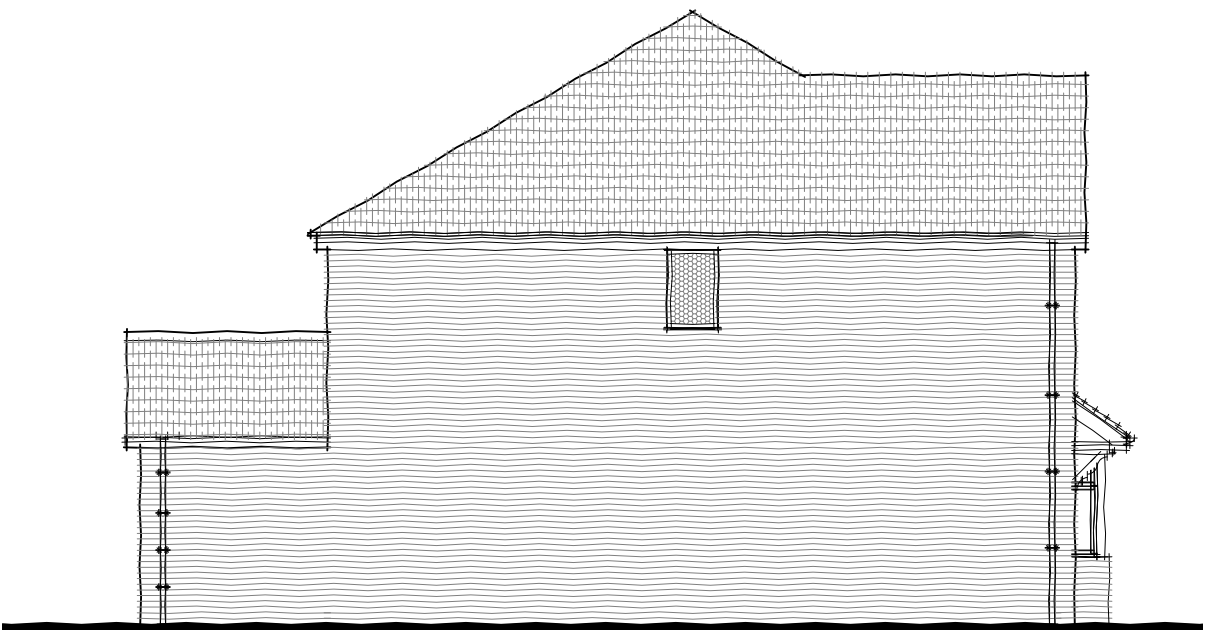

PROPOSED SIDE ELEVATION

 

THIS DRAWING AND THE BUILDING WORKS DEPICTED ARE THE COPYRIGHT OF OWL HOMES LIMITED AND MAY NOT BE REPRODUCED OR AMENDED EXCEPT BY WRITTEN PERMISSION. NO LIABILITY WILL BE ACCEPTED FOR AMENDMENTS MADE BY OTHER PERSONS.

THIS DRAWING IS TO BE READ IN CONJUNCTION WITH SEPARATE GROUP / SITE SPECIFIC CONSTRUCTION NOTES AND MATERIALS SPECIFICATION.

NOTES

Revision.




OWL HOMES LIMITED
UNIT 2 FAIRWAY COURT, AMBER CLOSE,
TAMWORTH, STAFFORDSHIRE, B77 4RP
TELEPHONE: 01827 317790
EMAIL: info@owlhomes.co.uk


Site
Wood Lane, Higham-on-the-Hill

Drawing Title
Proposed Floorplans and
Elevations
CONVENIENCE STORE

Drawn DC	Checked -
Scale 1:100 @ A3	
Drawing No. PD-CS-01	Revision

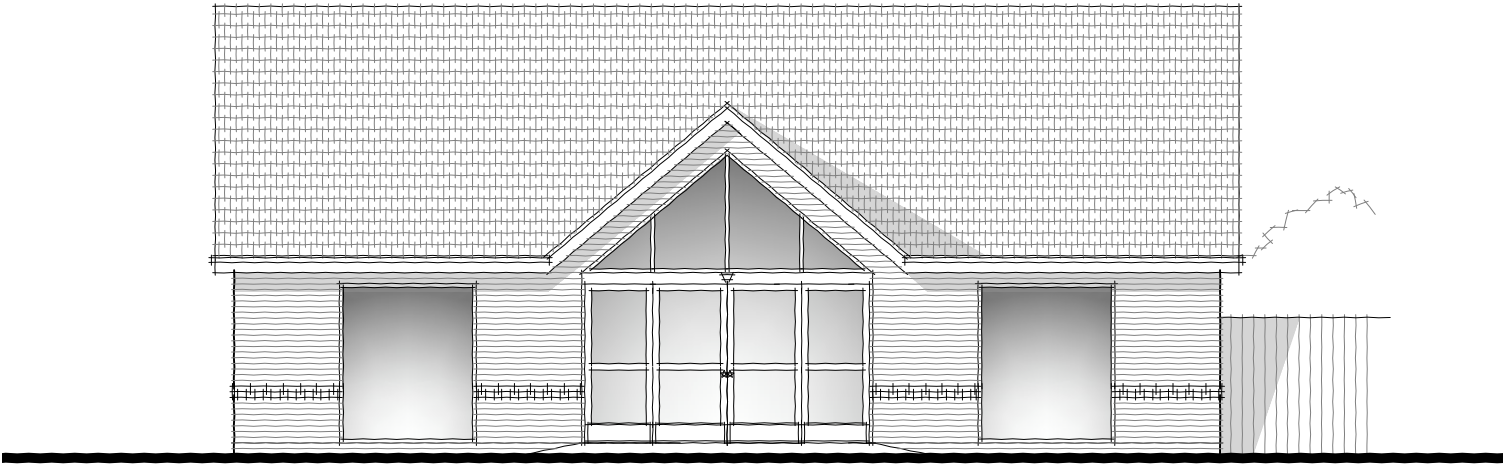


PROPOSED FRONT ELEVATION

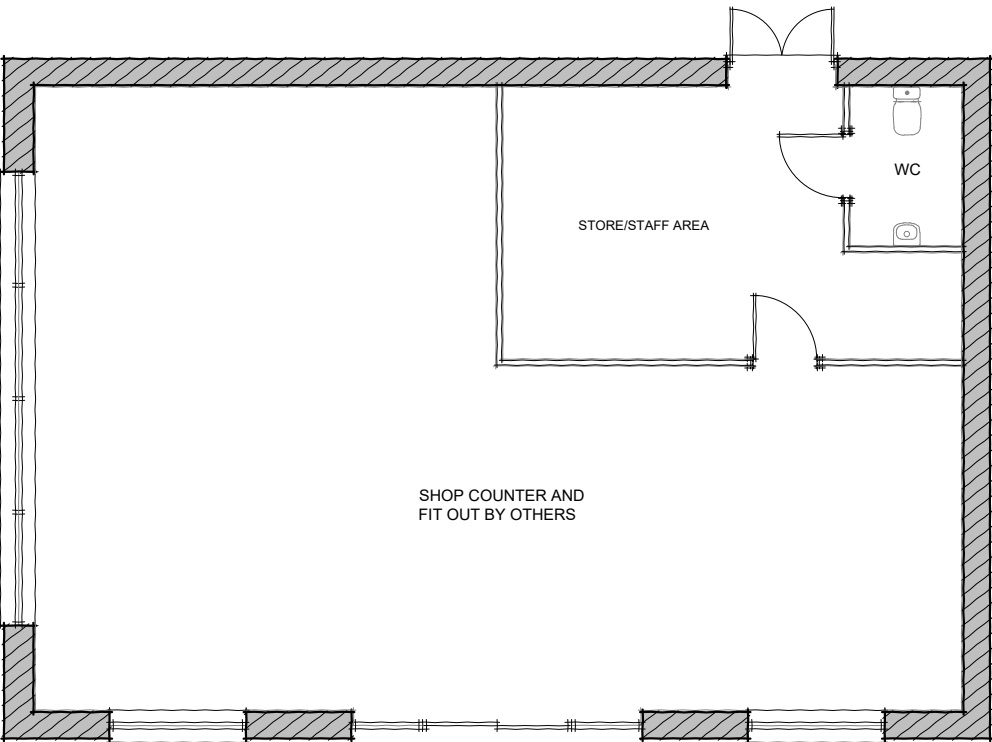

PROPOSED FLOOR PLAN



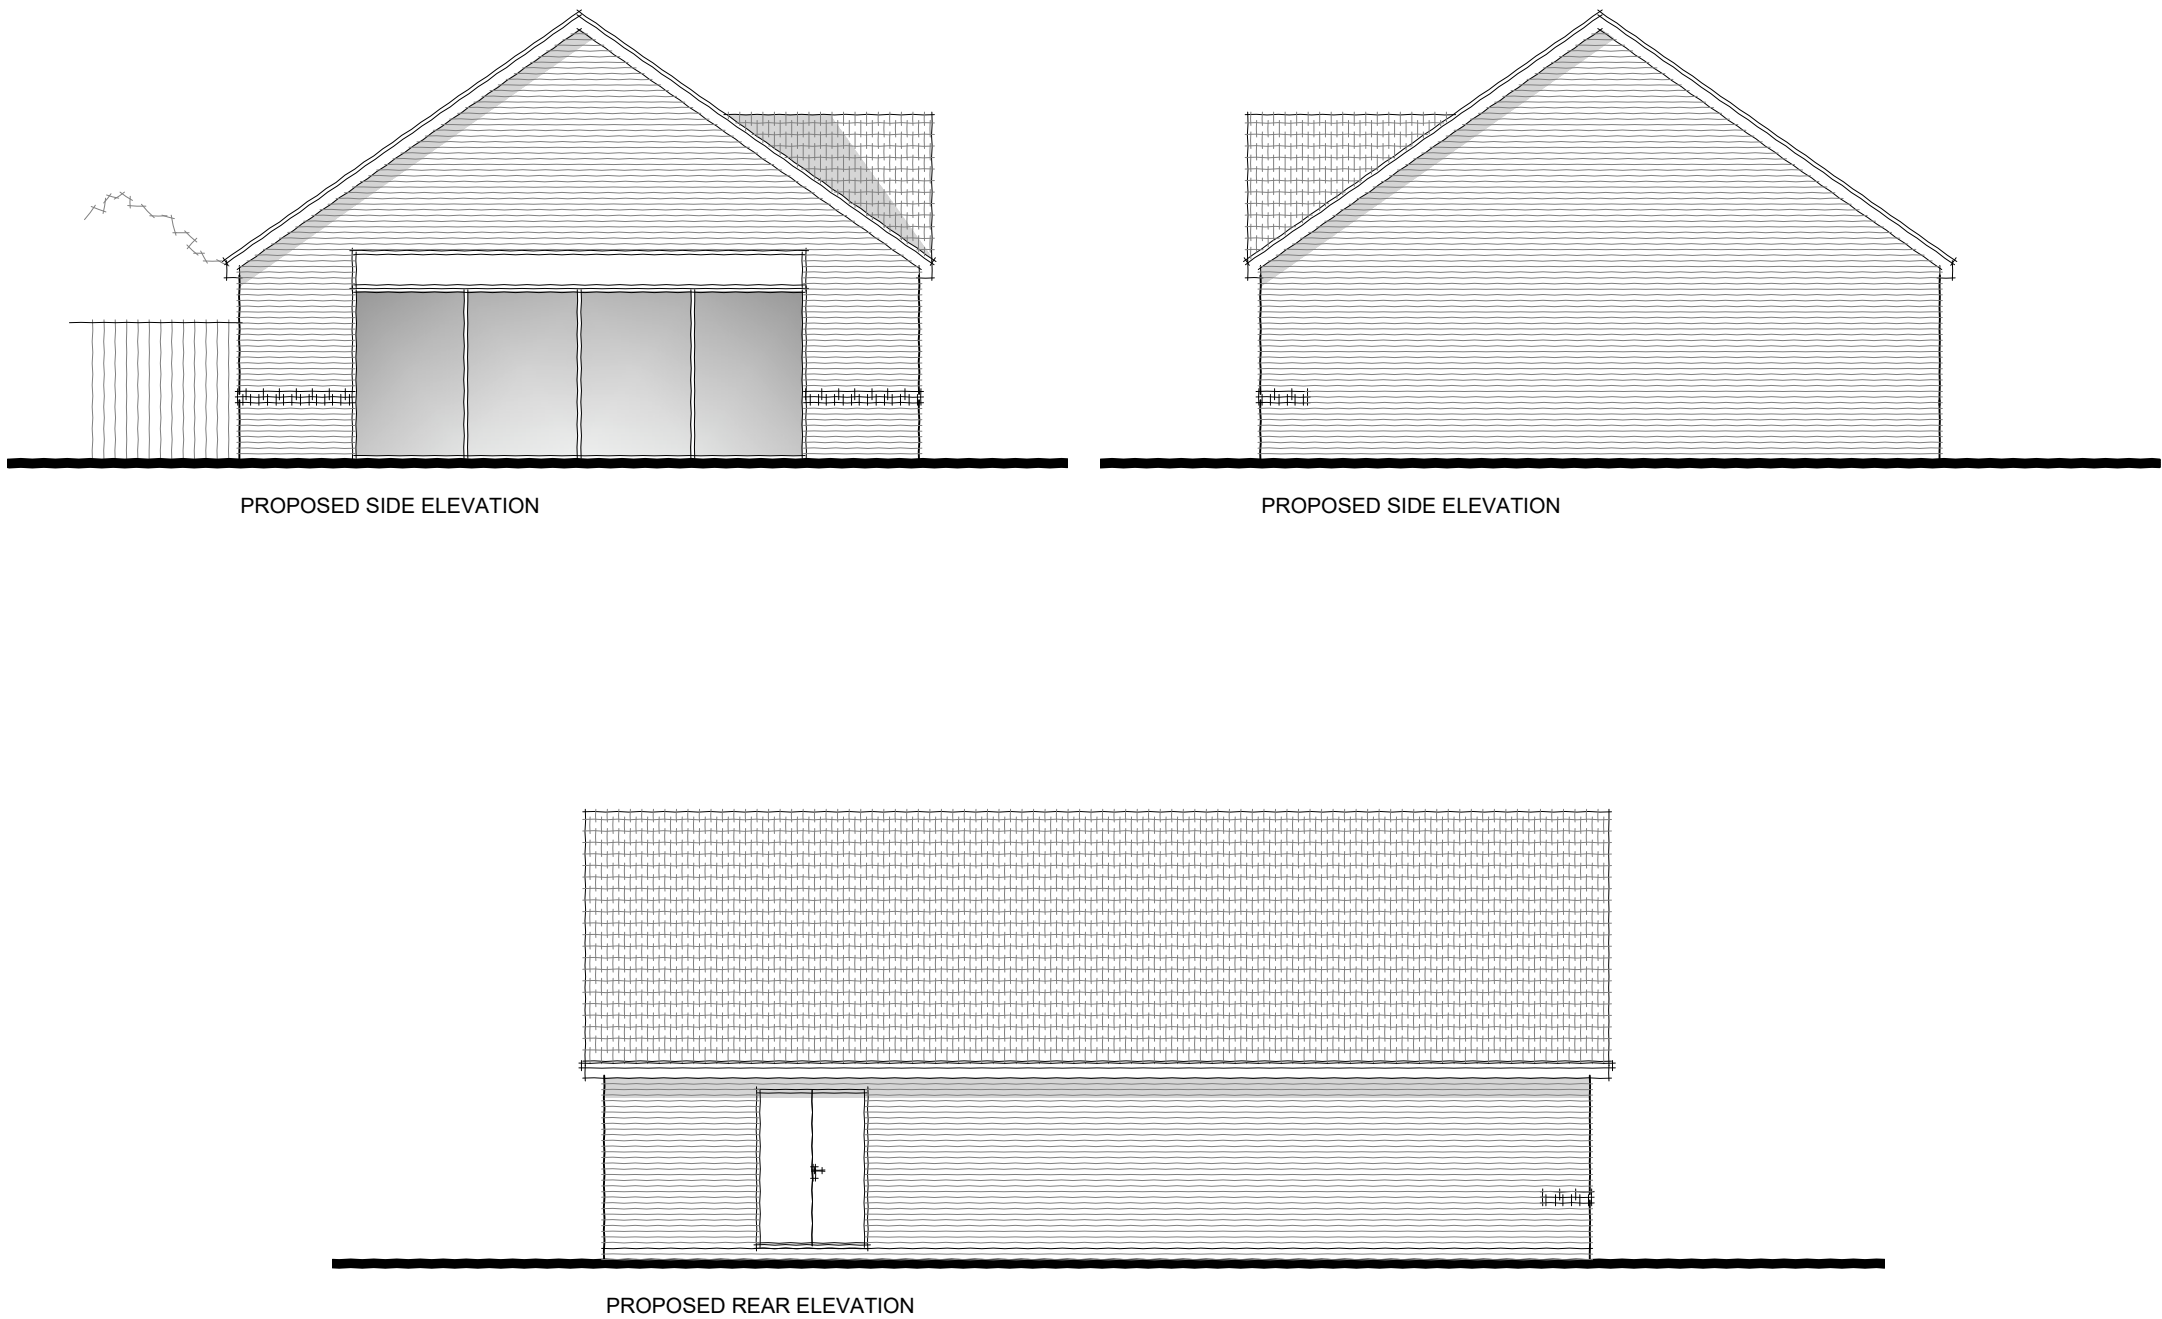

THIS DRAWING AND THE BUILDING WORKS DEPICTED ARE THE COPYRIGHT OF OWL HOMES LIMITED AND MAY NOT BE REPRODUCED OR AMENDED EXCEPT BY WRITTEN PERMISSION. NO LIABILITY WILL BE ACCEPTED FOR AMENDMENTS MADE BY OTHER PERSONS.

THIS DRAWING IS TO BE READ IN CONJUNCTION WITH SEPARATE GROUP / SITE SPECIFIC CONSTRUCTION NOTES AND MATERIALS SPECIFICATION.

NOTES

Revision.



OWL HOMES LIMITED
UNIT 2 FAIRWAY COURT, AMBER CLOSE,
TAMWORTH, STAFFORDSHIRE, B77 4RP
TELEPHONE: 01827 317790
EMAIL: info@owlhomes.co.uk

Site
Wood Lane, Higham-on-the-Hill

Drawing Title
Proposed Elevations
CONVENIENCE STORE

Drawn DC	Checked -	Revision
Scale 1:100 @ A3		
Drawing No. DS CS 03		

THIS DRAWING AND THE BUILDING WORKS DEPICTED ARE THE COPYRIGHT OF OWL HOMES LIMITED AND MAY NOT BE REPRODUCED OR AMENDED EXCEPT BY WRITTEN PERMISSION. NO LIABILITY WILL BE ACCEPTED FOR AMENDMENTS MADE BY OTHER PERSONS.

THIS DRAWING IS TO BE READ IN CONJUNCTION WITH SEPARATE GROUP / SITE SPECIFIC CONSTRUCTION NOTES AND MATERIALS SPECIFICATION.

NOTES

Revision.






OWL HOMES LIMITED
UNIT 2 FAIRWAY COURT, AMBER CLOSE,
TAMWORTH, STAFFORDSHIRE, B77 4RP
TELEPHONE: 01827 317790
EMAIL: info@owlhomes.co.uk

PLANNING ISSUE

Drawing Title
Proposed Planning Floorplans and
Elevations
HIPPED DOUBLE GARAGE

Drawn DC	Checked -
Scale 1:100 @ A3	
Drawing No. PD-DG03	Revision

 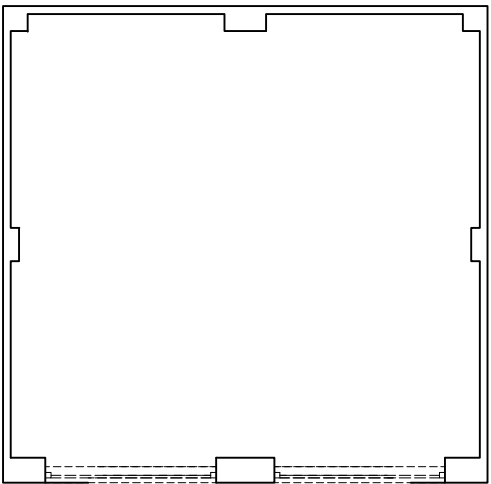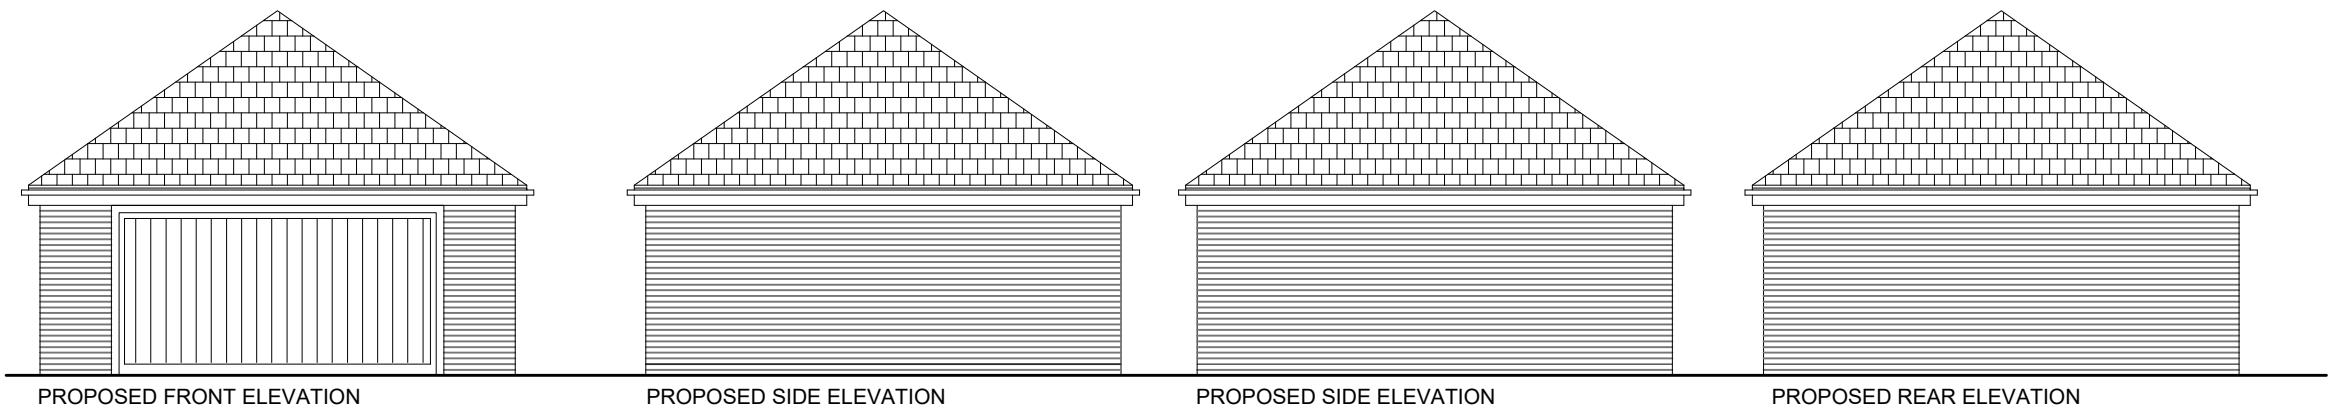

THIS DRAWING AND THE BUILDING WORKS DEPICTED ARE THE COPYRIGHT OF OWL HOMES LIMITED AND MAY NOT BE REPRODUCED OR AMENDED EXCEPT BY WRITTEN PERMISSION. NO LIABILITY WILL BE ACCEPTED FOR AMENDMENTS MADE BY OTHER PERSONS.

THIS DRAWING IS TO BE READ IN CONJUNCTION WITH SEPARATE GROUP / SITE SPECIFIC CONSTRUCTION NOTES AND MATERIALS SPECIFICATION.

NOTES

Revision.




OWL HOMES LIMITED
UNIT 2 FAIRWAY COURT, AMBER CLOSE,
TAMWORTH, STAFFORDSHIRE, B77 4RP
TELEPHONE: 01827 317790
EMAIL: info@owlhomes.co.uk

PLANNING ISSUE

Drawing Title
Proposed Planning Floorplans and
Elevations
SHARED DOUBLE GARAGE

Drawn DC	Checked -
Scale 1:100 @ A3	
Drawing No. PD-SDG01	Revision

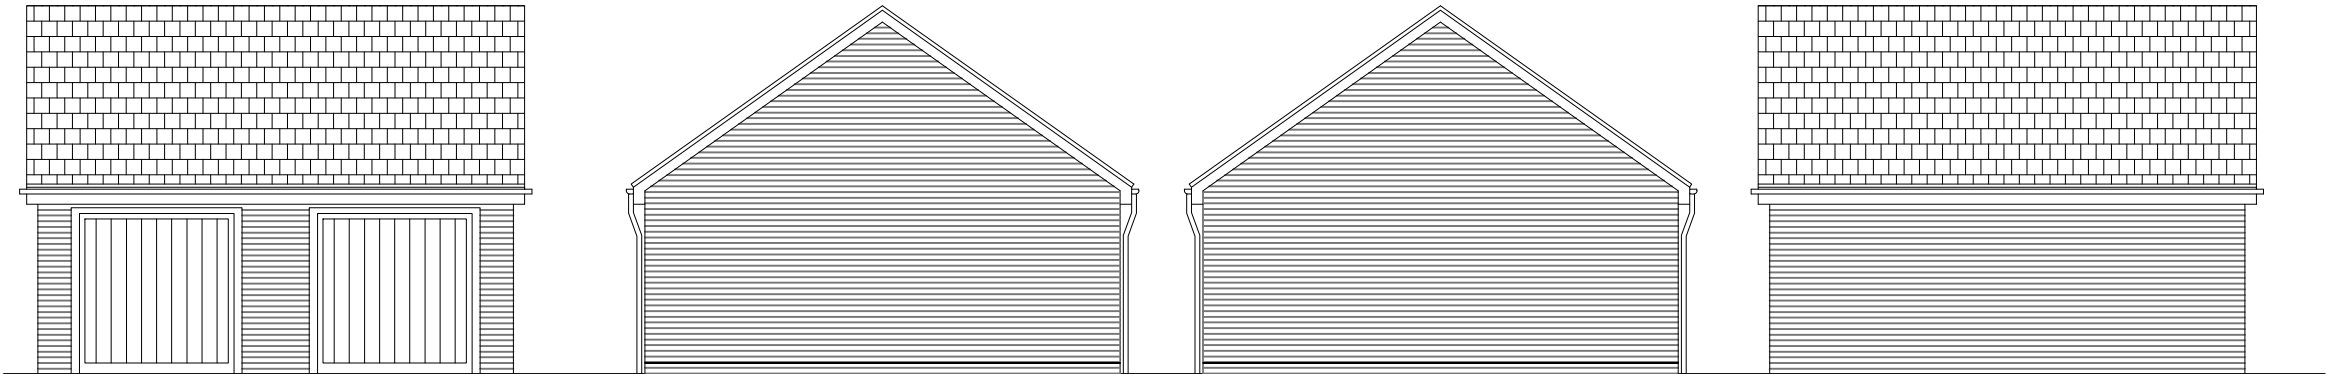


PROPOSED FRONT ELEVATION


PROPOSED SIDE ELEVATION

PROPOSED SIDE ELEVATION

PROPOSED REAR ELEVATION

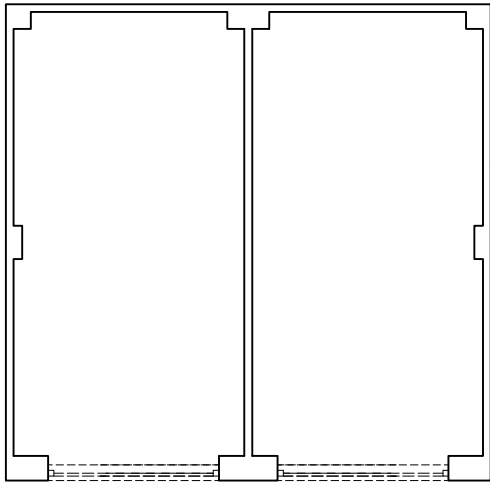


PROPOSED DOUBLE GARAGE PLAN

 


THIS DRAWING AND THE BUILDING WORKS DEPICTED ARE THE COPYRIGHT OF OWL HOMES LIMITED AND MAY NOT BE REPRODUCED OR AMENDED EXCEPT BY WRITTEN PERMISSION. NO LIABILITY WILL BE ACCEPTED FOR AMENDMENTS MADE BY OTHER PERSONS.

THIS DRAWING IS TO BE READ IN CONJUNCTION WITH SEPARATE GROUP / SITE SPECIFIC CONSTRUCTION NOTES AND MATERIALS SPECIFICATION.


NOTES

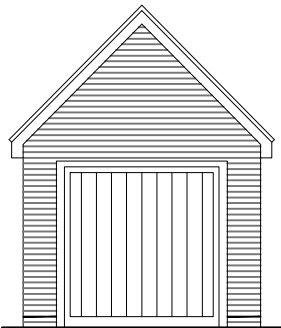


PROPOSED FRONT ELEVATION

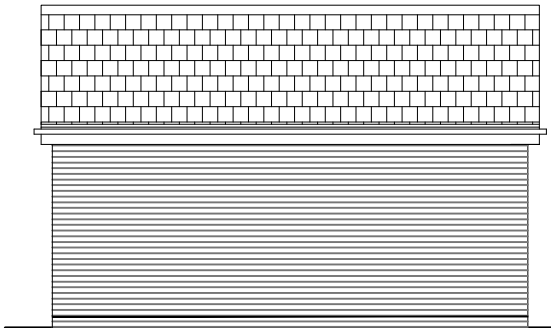


PROPOSED SIDE ELEVATION

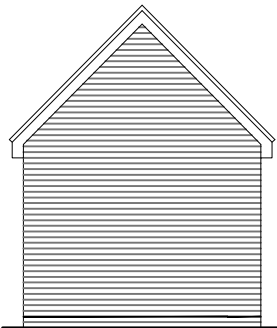


PROPOSED REAR ELEVATION

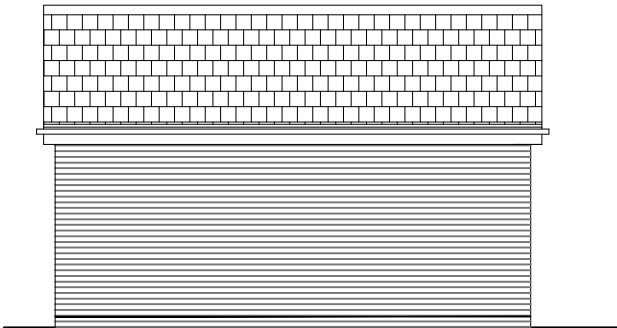

PROPOSED SIDE ELEVATION

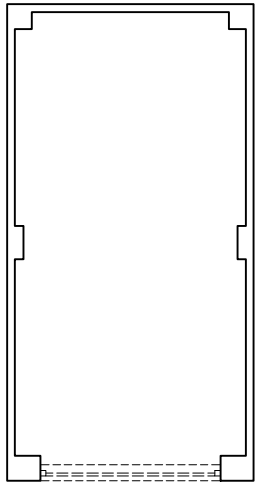

PROPOSED SINGLE GARAGE PLAN

 

OWL HOMES LIMITED
UNIT 2 FAIRWAY COURT, AMBER CLOSE,
TAMWORTH, STAFFORDSHIRE, B77 4RP
TELEPHONE: 01827 317790
EMAIL: info@owlhomes.co.uk

PLANNING ISSUE

Drawing Title
Proposed Planning Floorplans and Elevations
SINGLE GARAGE

Drawn DC	Checked -
Scale 1:100 @ A3	
Drawing No. PD-SG02	Revision