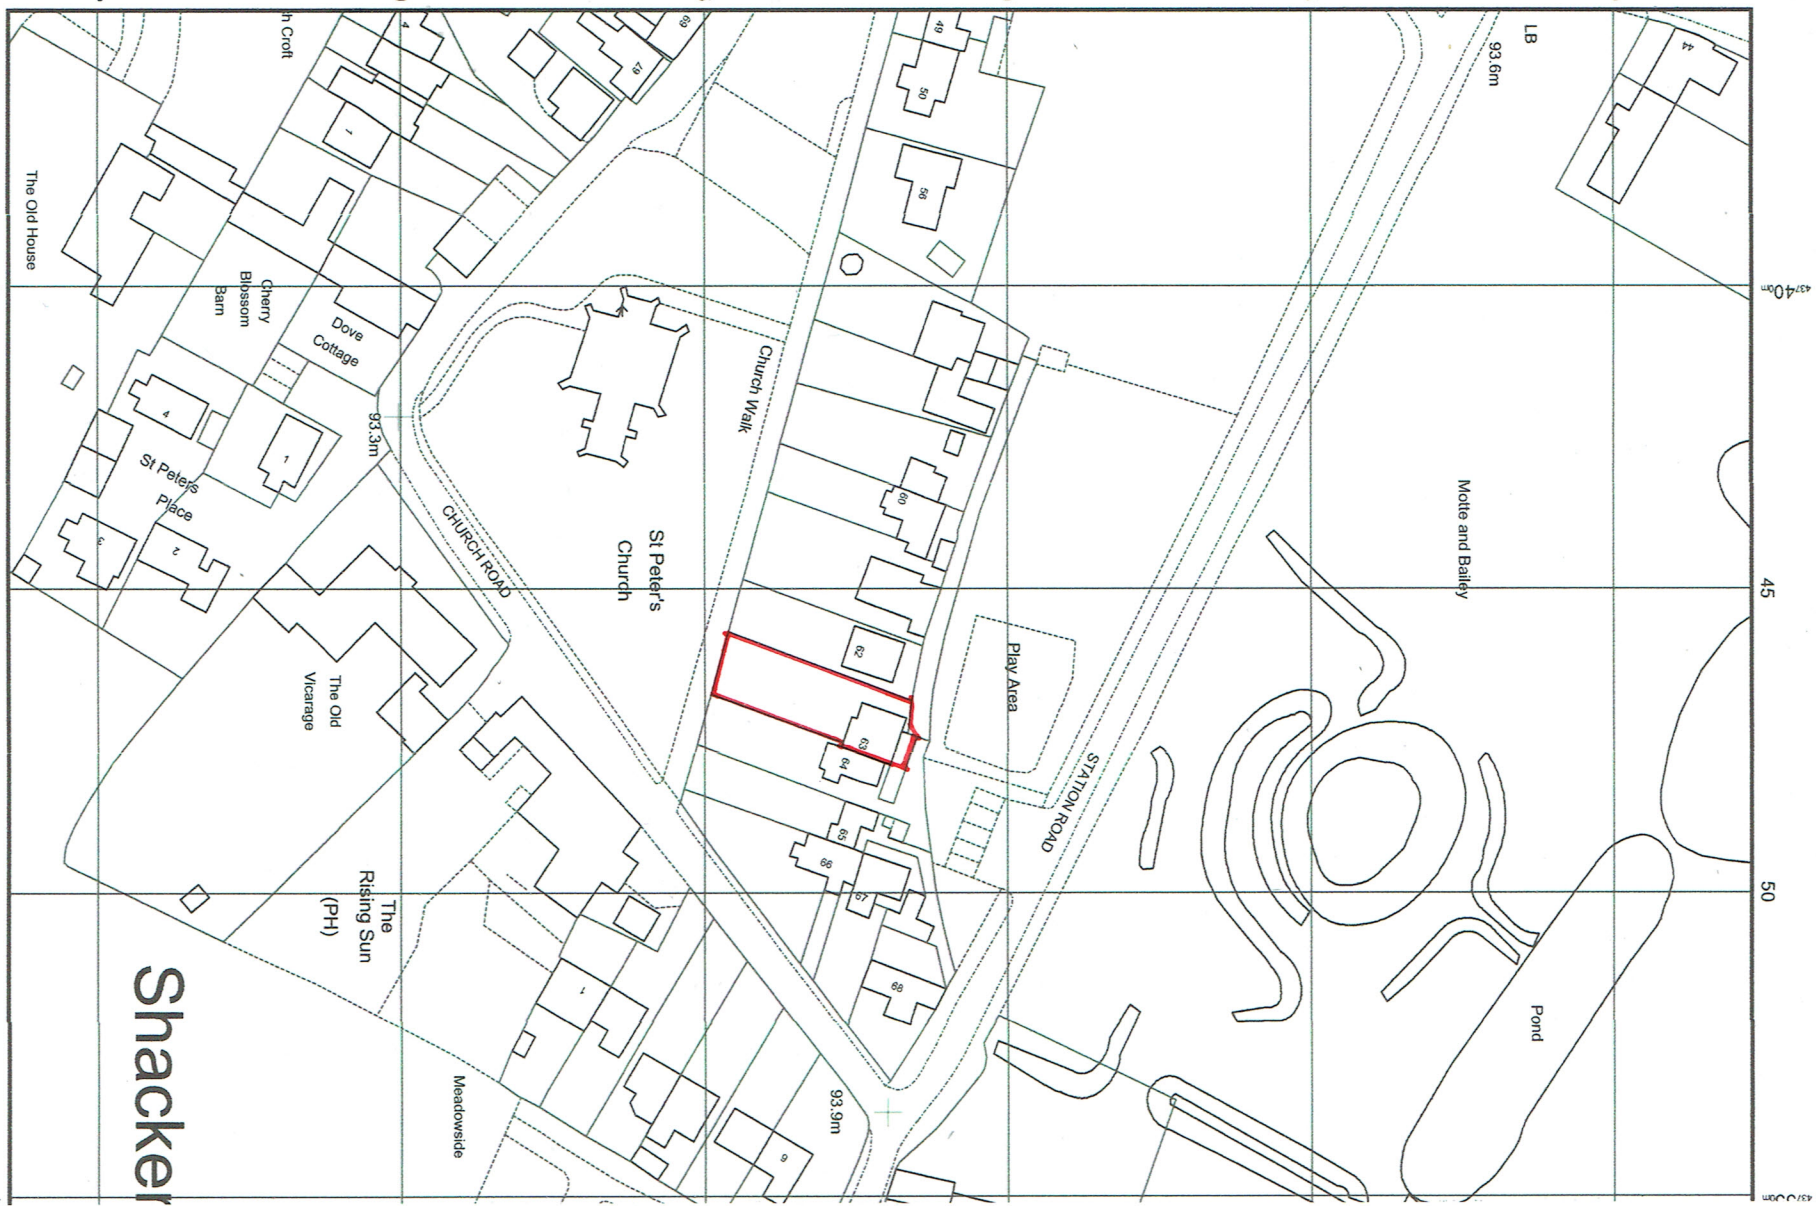


BLOCK PLAN 1:200

CHURCH WALK

PARKING

2 CAR TANDEM
GARAGE

62

60

64

PLANNING APPLICATION

KEITH REYNOLDS ASSOCIATES WOODSIDE THE GROVE HAMPTON in ARDEN SOLIHULL B92 0HD

CLIENT Mr. N. Sharpe. PROJECT New Double Garage

LOCATION 63 Church Walk, Shackerstone, Leicestershire, CV13 6DP

TITLE Location & Site Plan DWG No 2022/134/01/ SCALE 1:1250 & 1:200 DATE 08/04/2023

REVISION DATE