




ROOF PLAN

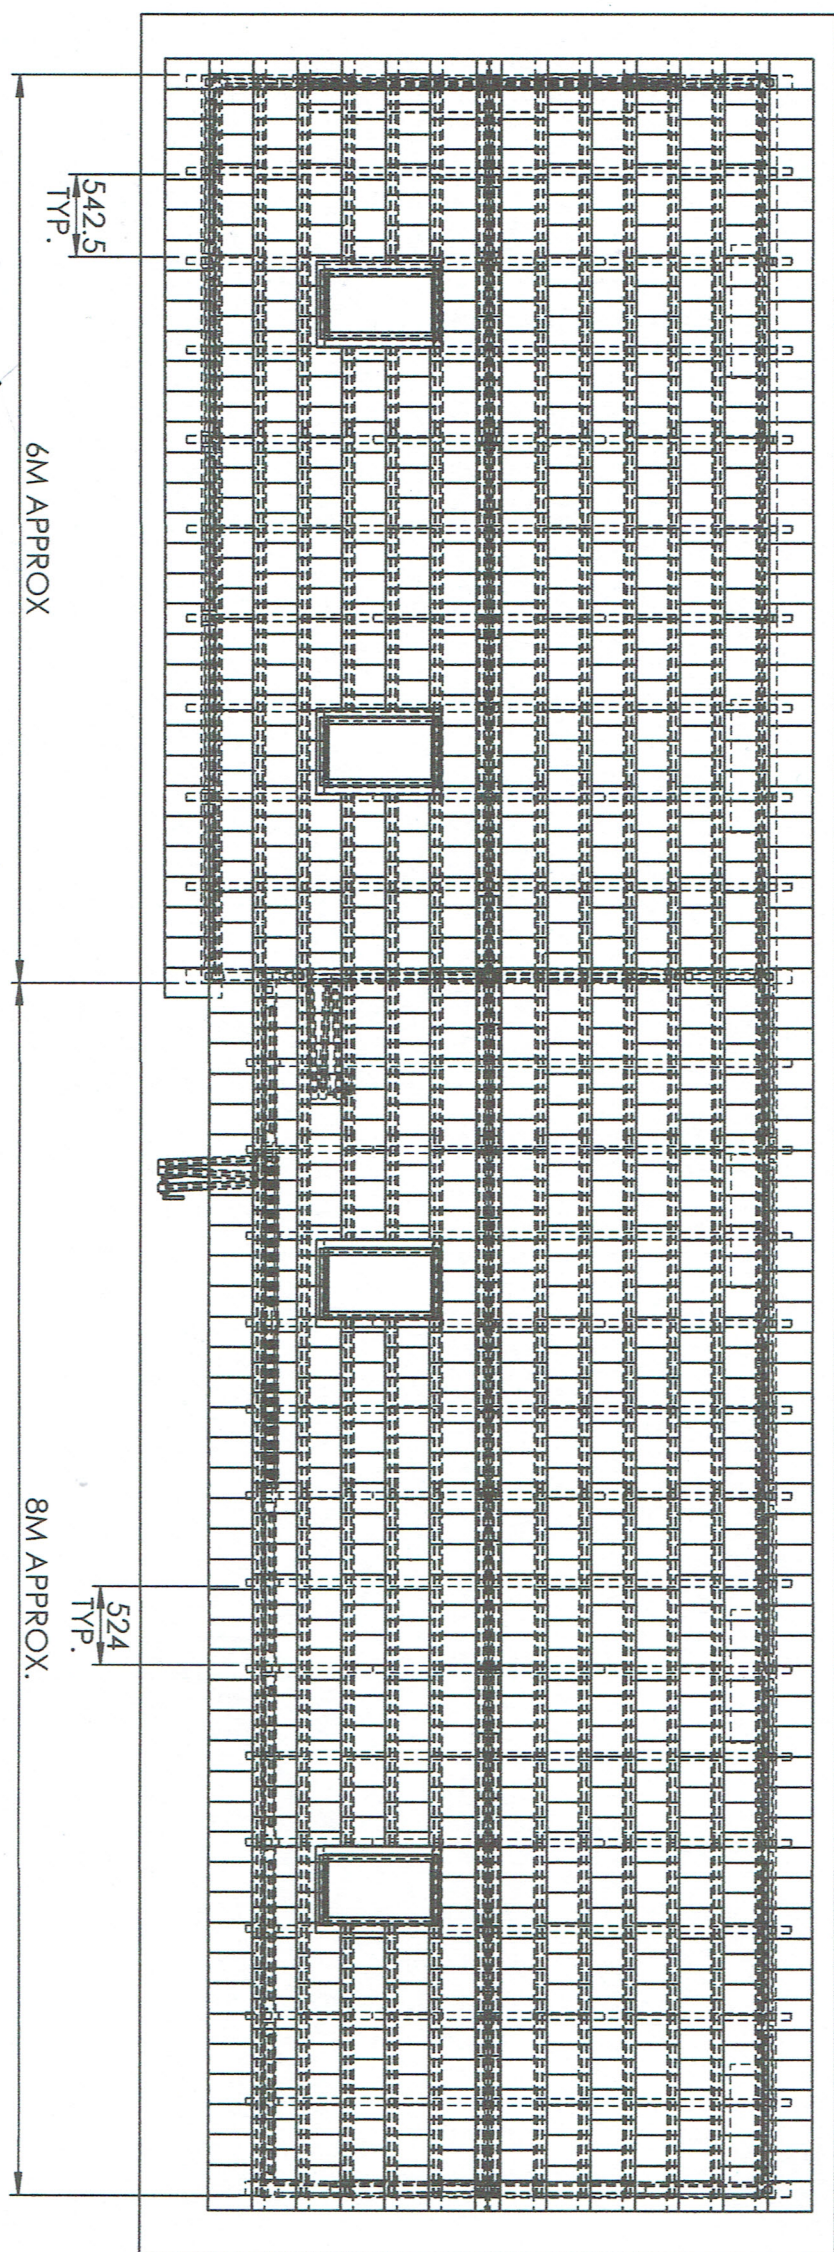

WEST ELEVATION

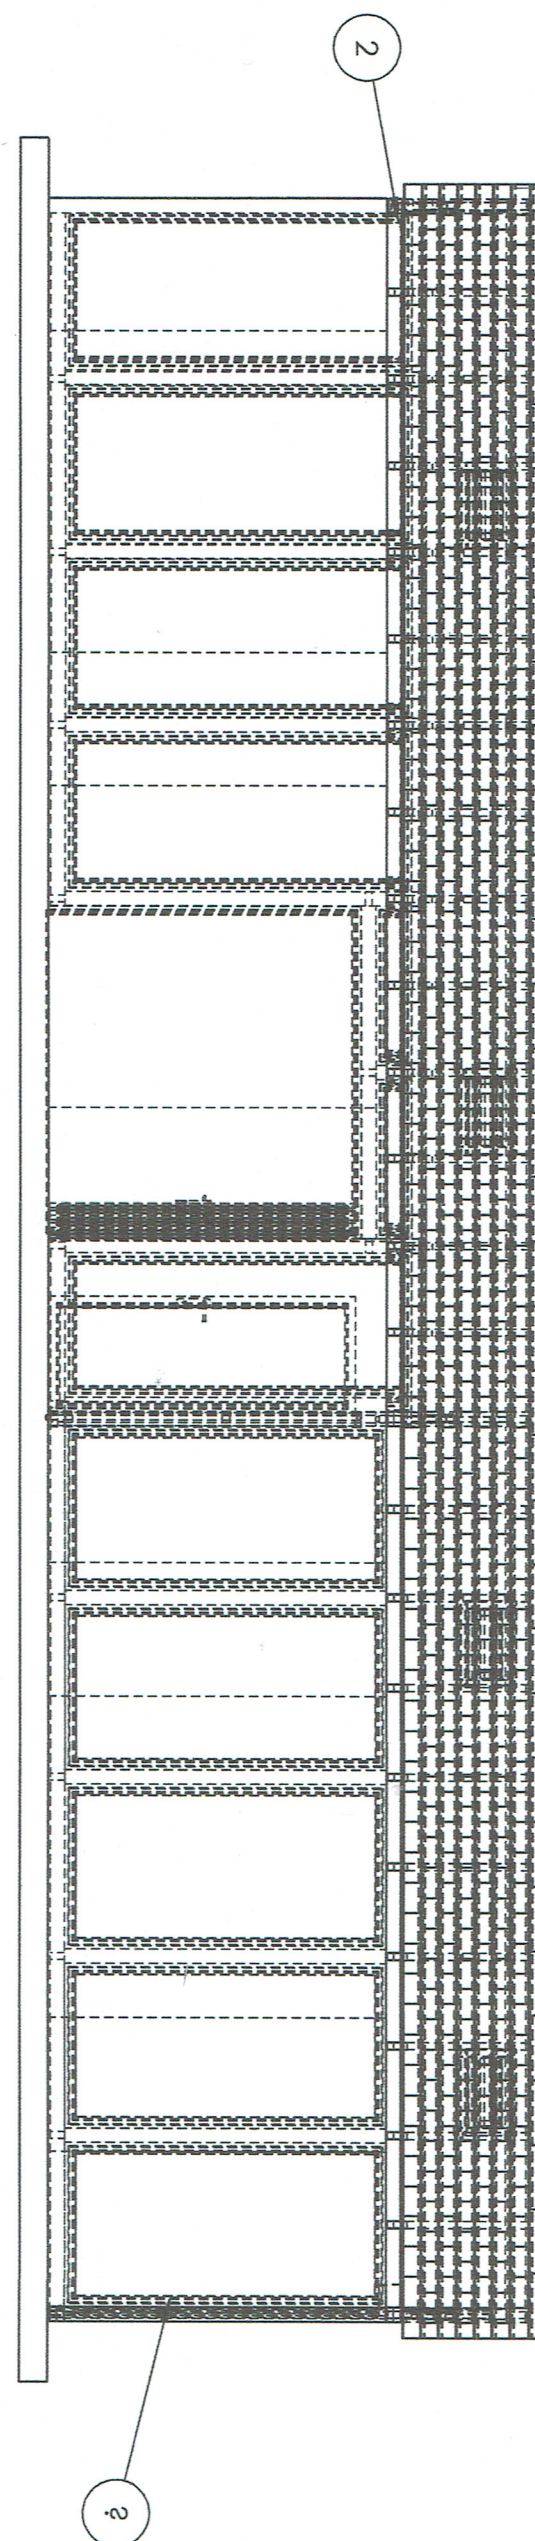

SCALE 1:50 @ A3.

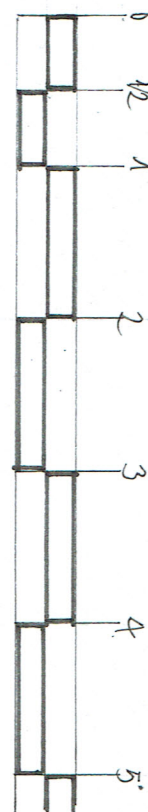

PLANNING APPLICATION

KEITH REYNOLDS ASSOCIATES WOODSIDE THE GROVE HAMPTON in ARDEN SOLIHULL B92 0HD

CLIENT Mr. N. Sharpe.

PROJECT New Double Garage

LOCATION 63 Church Walk, Shackerstone, Leicestershire, CV13 6DP

TITLE Sheet 1 Elevations & Plans

DWG No 2022/134/02/ SCALE 1:50 DATE 14/04/2023

REVISION

DATE