



Notes

MATERIALS SCHEDULE:


- Timber cladding
- Timber doors & windows
- Plain roof tiles
- Facing brickwork - Blue

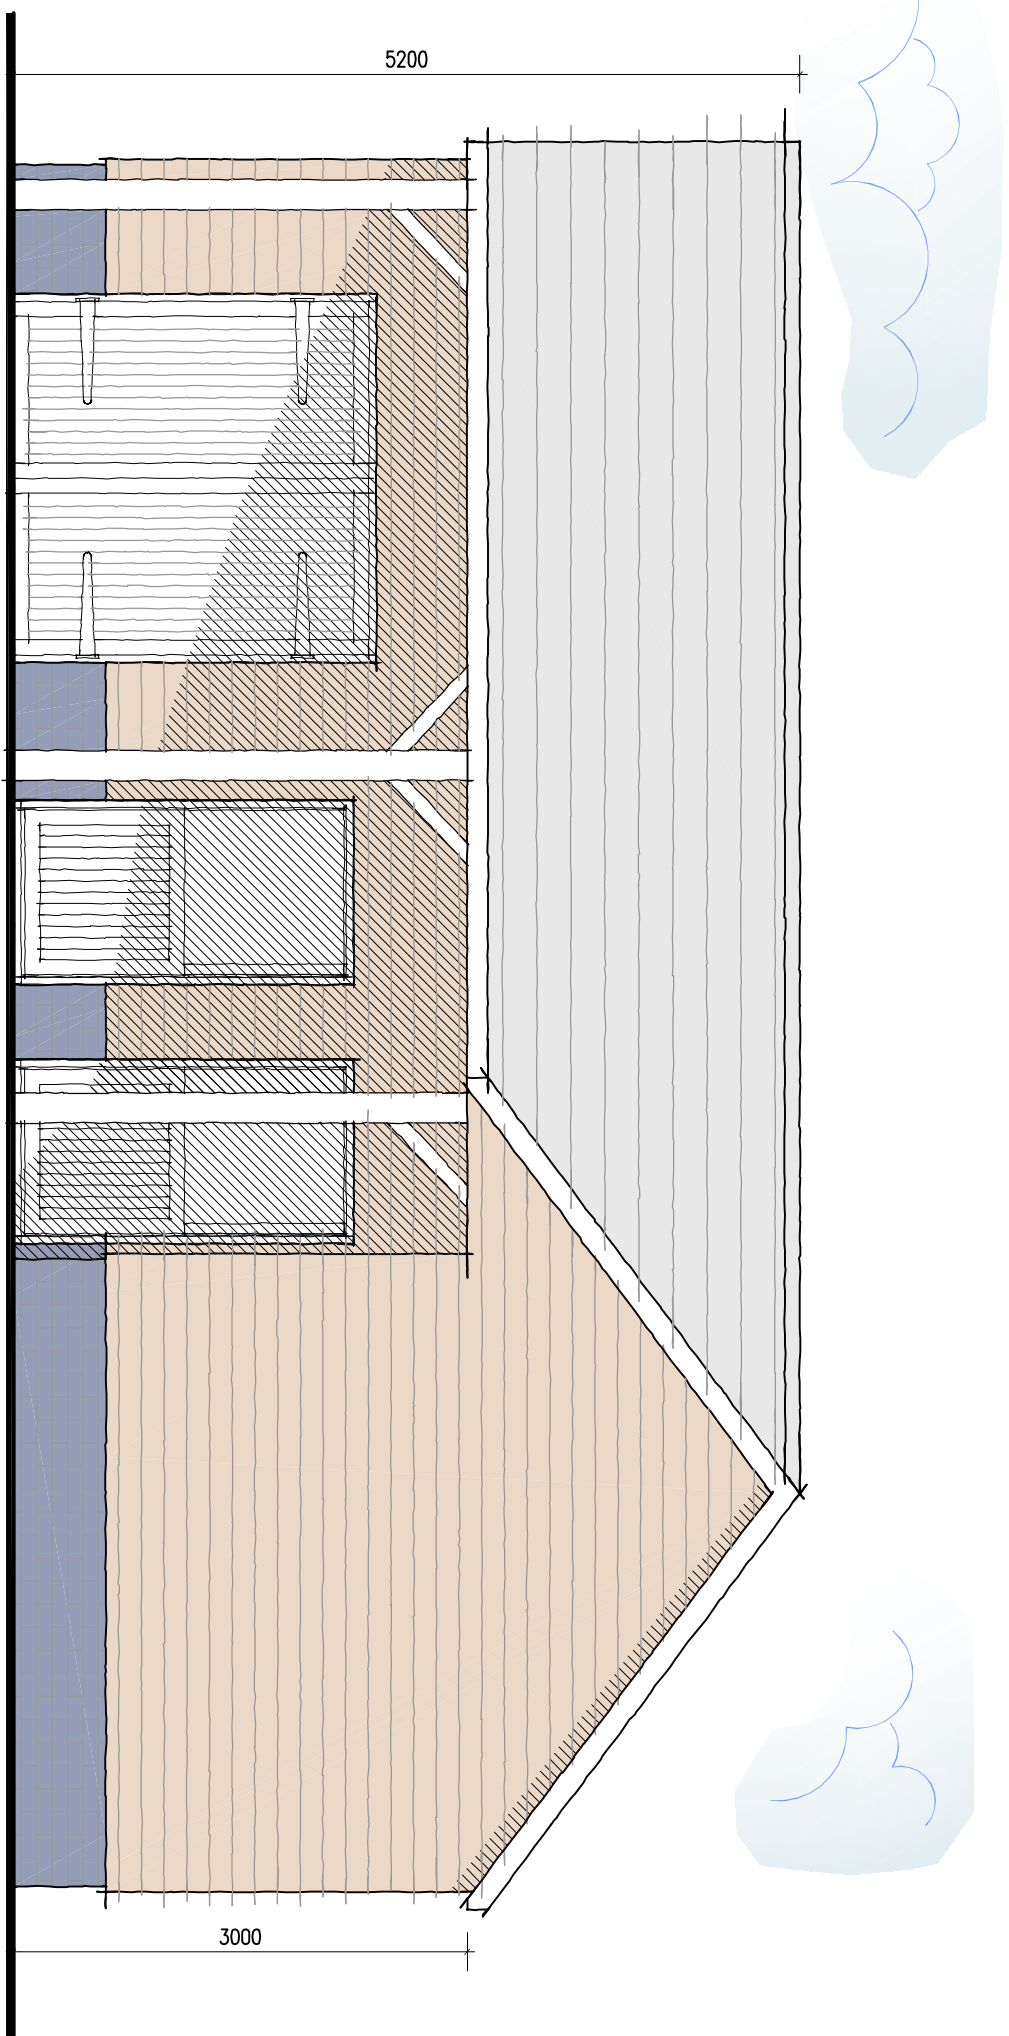


Proposed Front Elevation
Scale 1:50

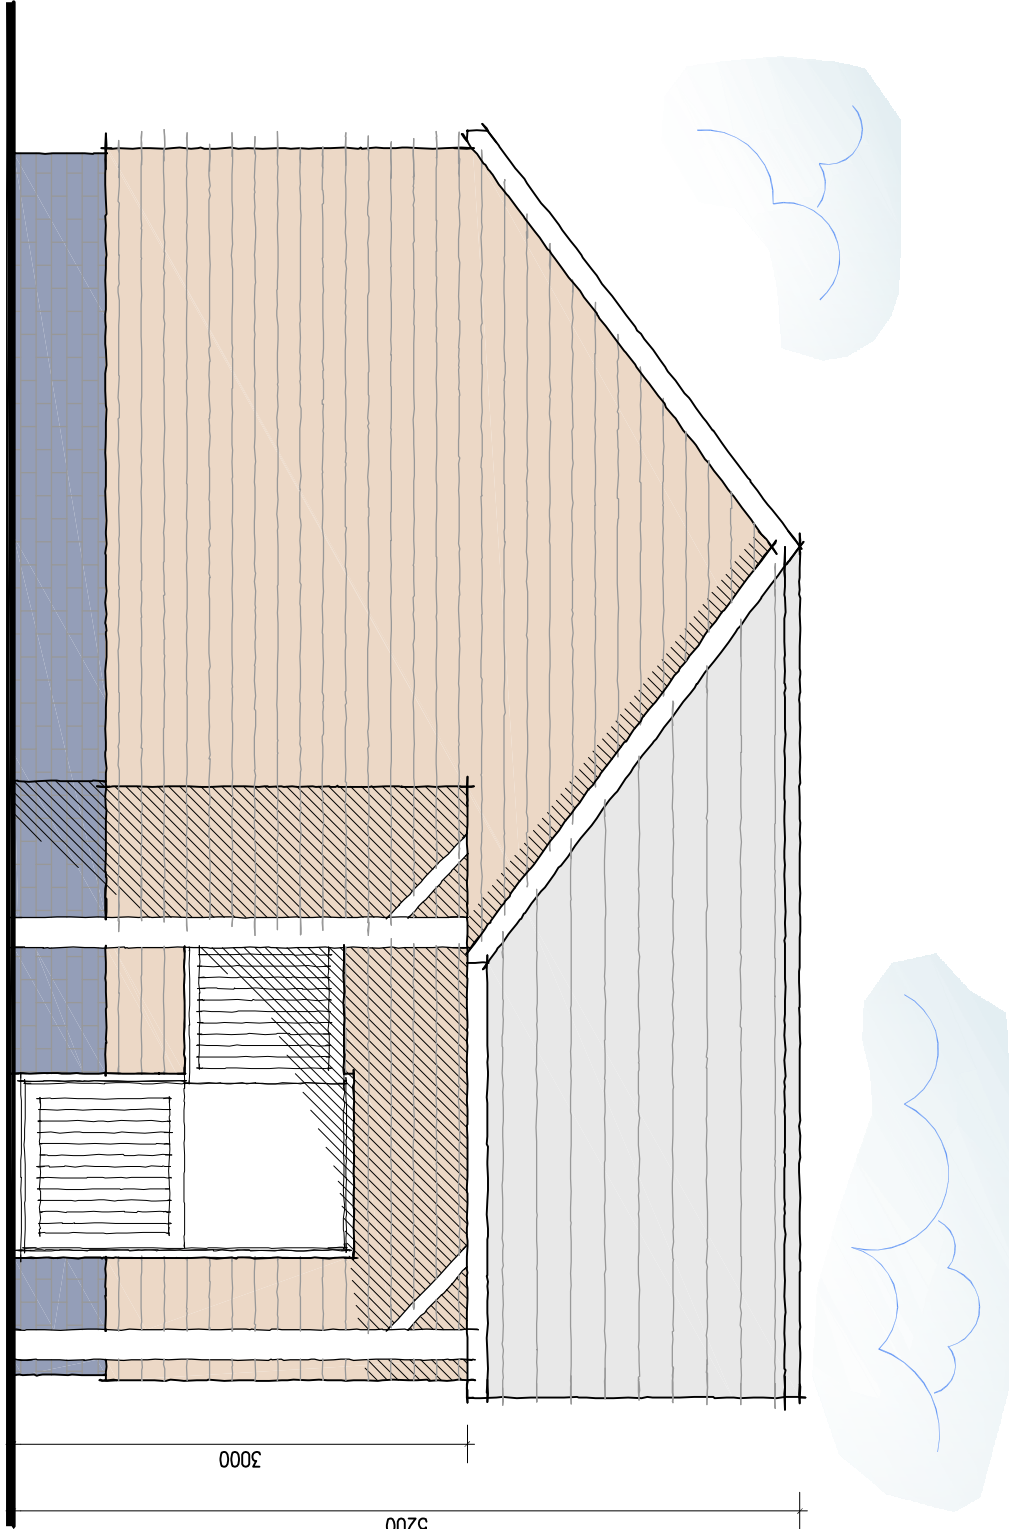


Proposed Side Elevation
Scale 1:50

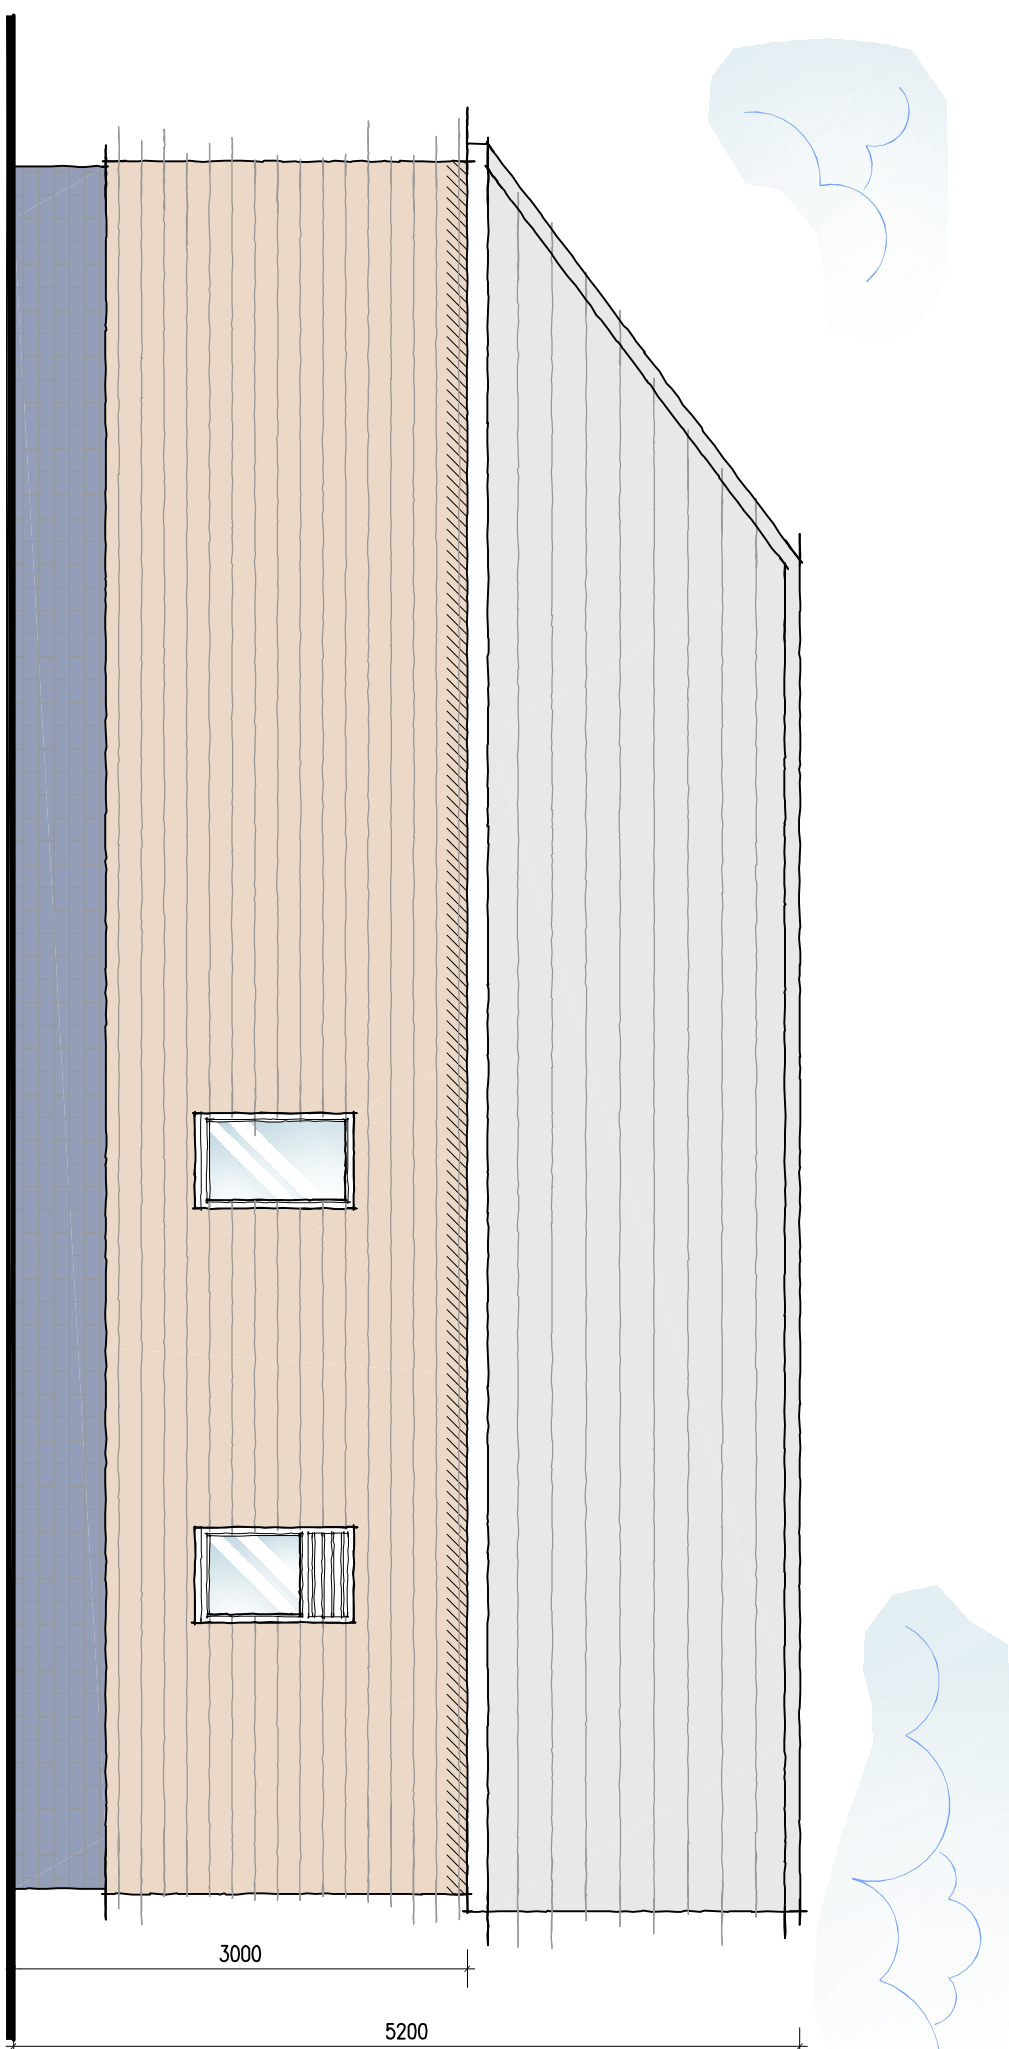


Proposed Rear Elevation
Scale 1:50

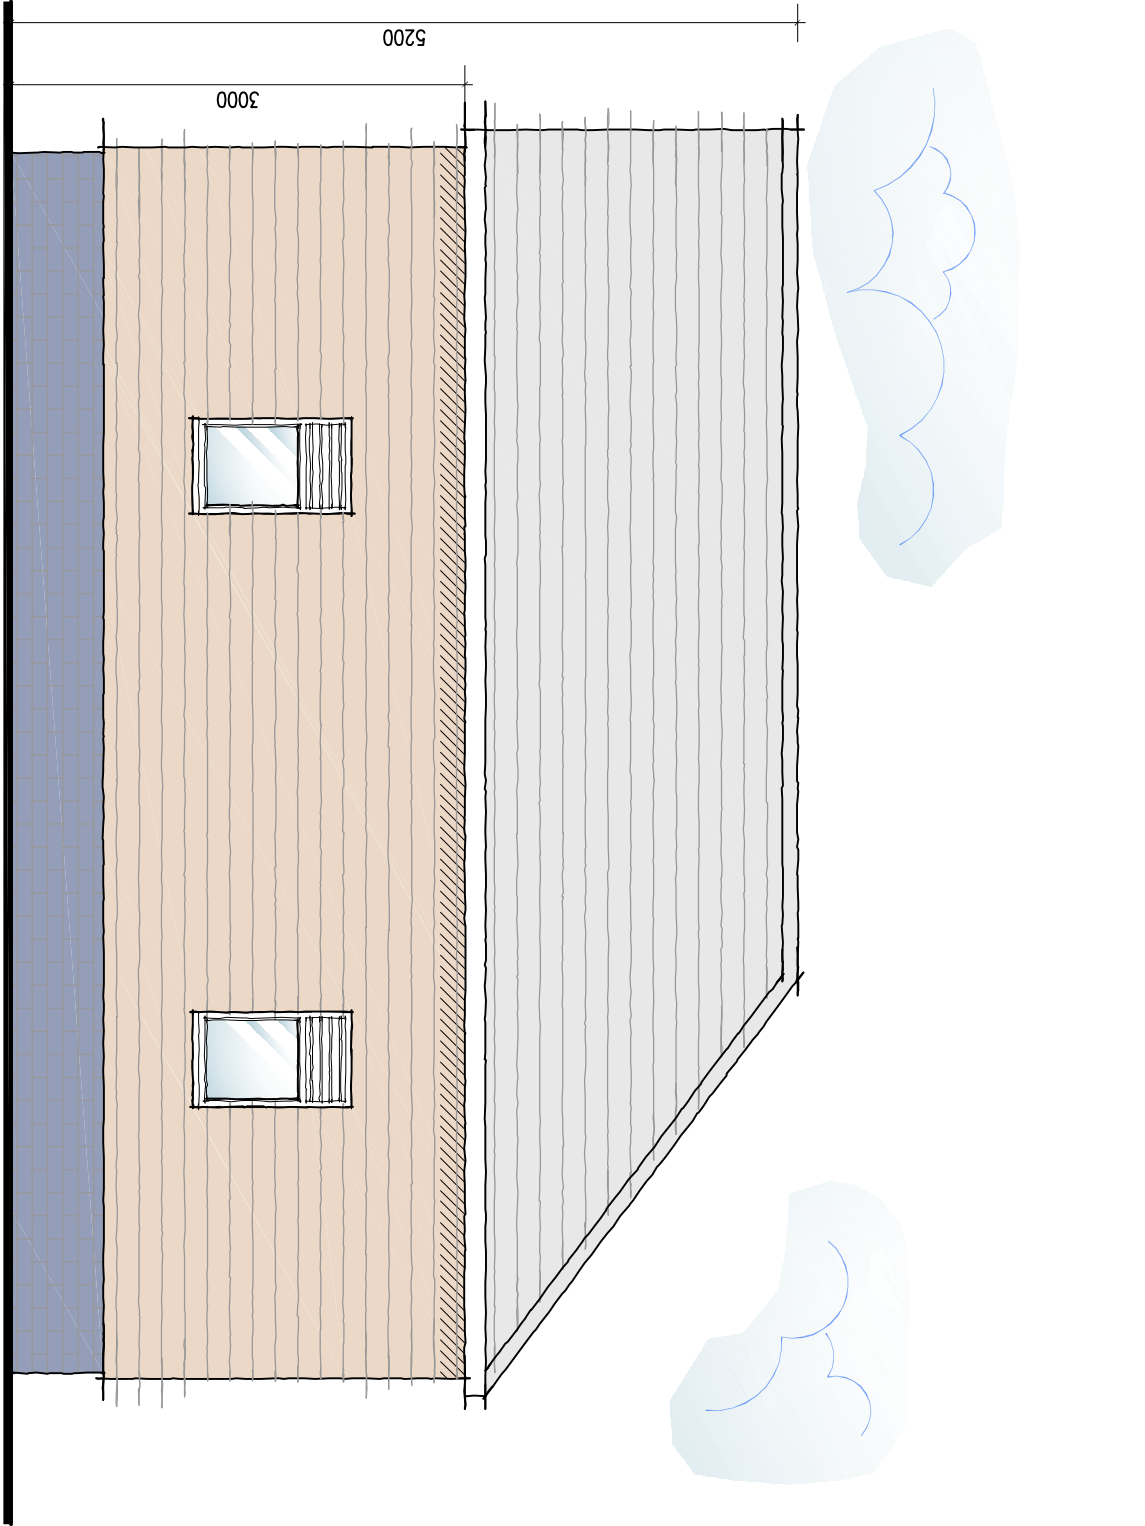

Proposed Side Elevation
Scale 1:50

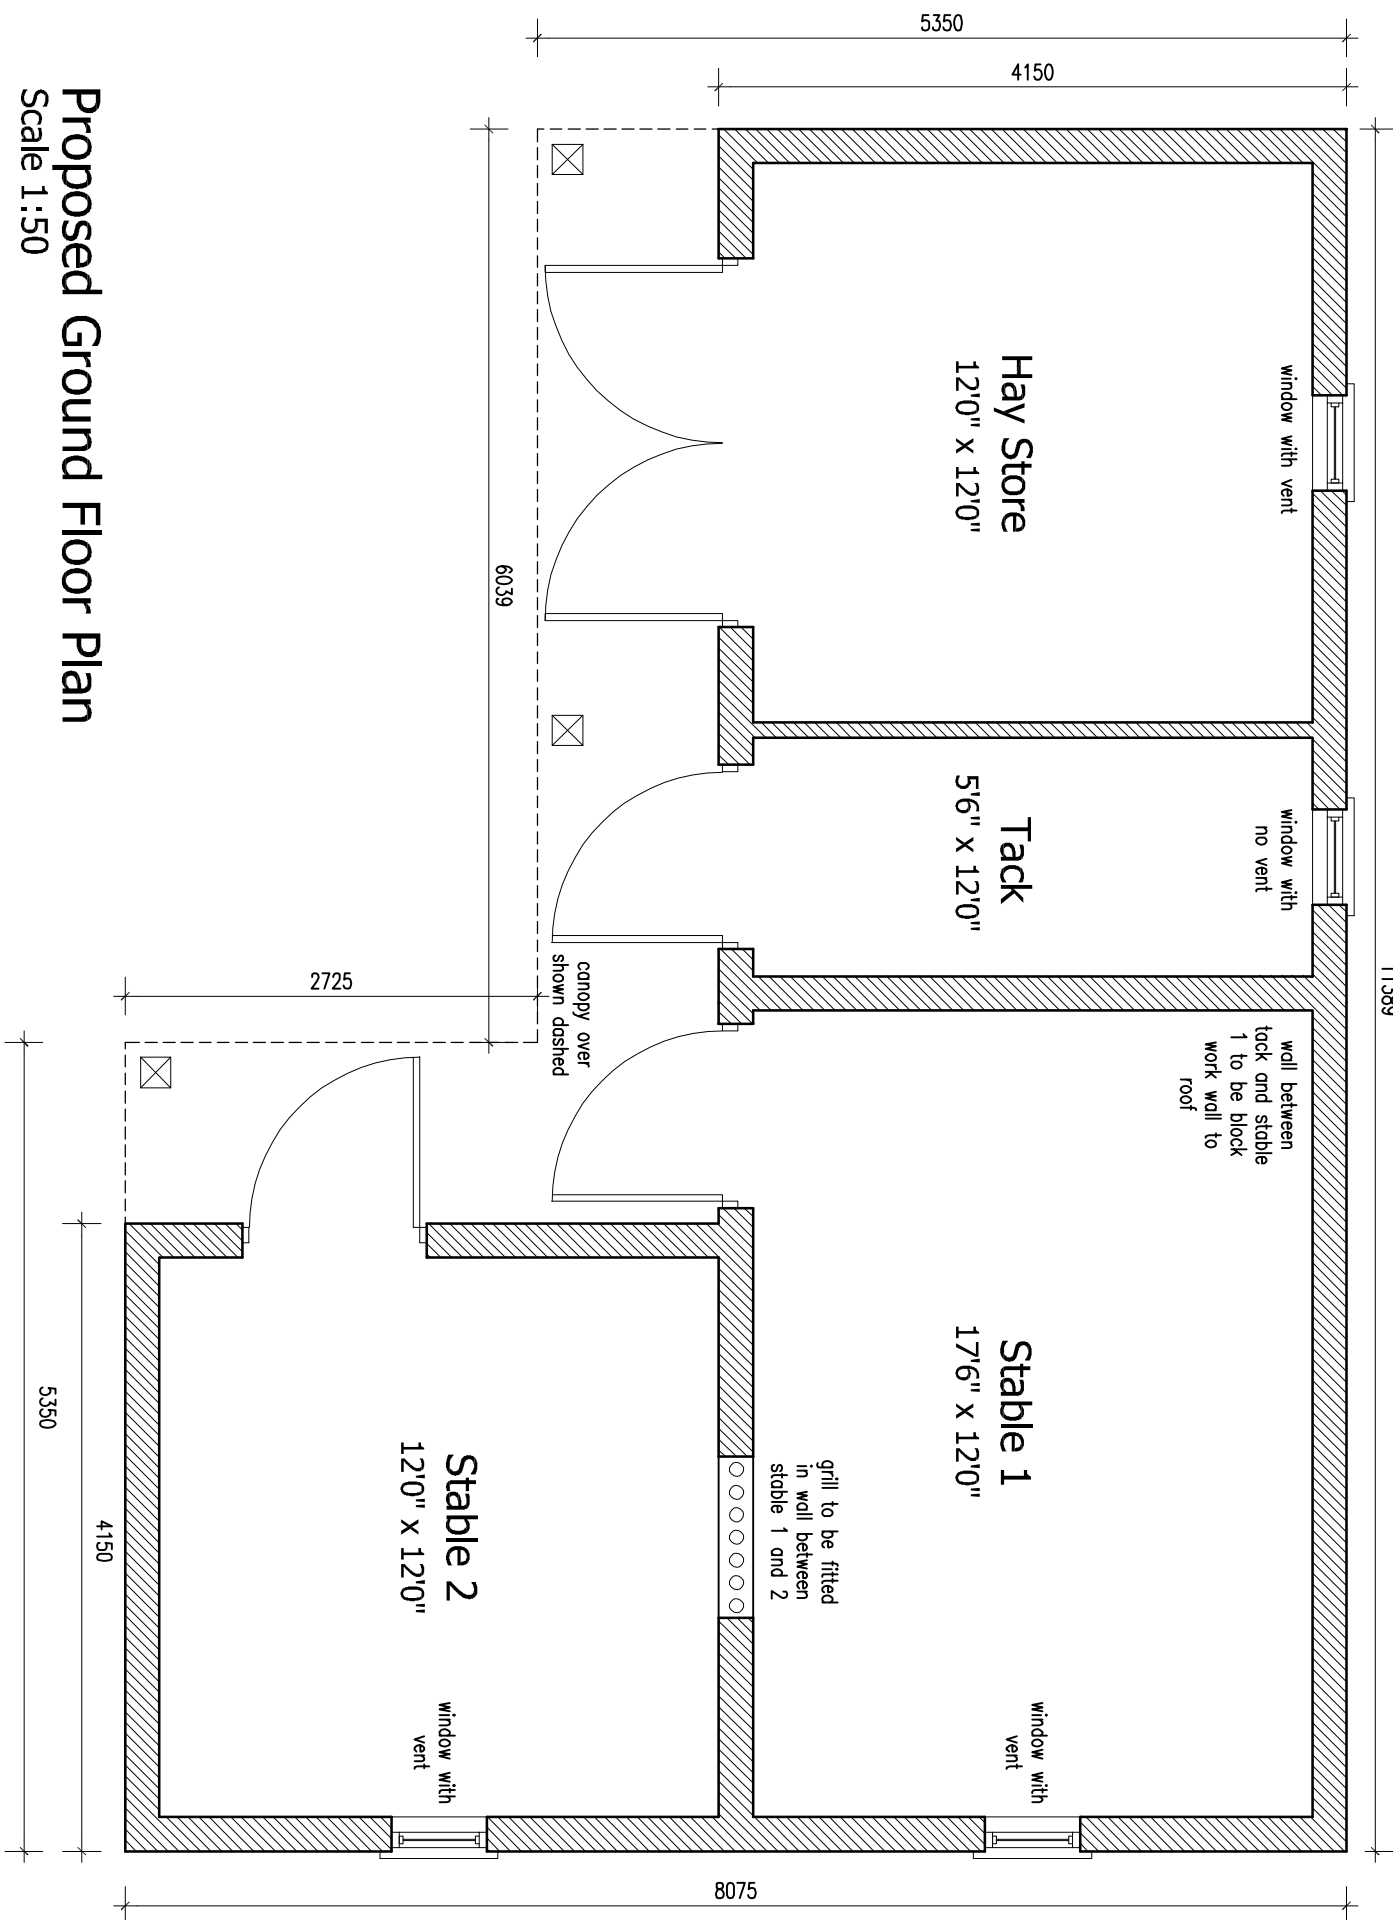

Proposed Ground Floor Plan
Scale 1:50

 

DAVID GRANGER
ARCHITECTURAL DESIGN LTD

David Granger Architectural Design Ltd
The Old Cottage Hospital
Leicester Road
Ashted de la Zouch
Leicestershire
LE65 1DB
T 01530 560939
W www.davidgrangerdesign.com

Project

Proposed Stables
Keepers Cottage, Shackerstone Lane
Shackerstone
Warwickshire

Client

Mr & Mrs B. Matthews

Drawing

Detailed Planning Proposals
Sheet 1 of 1

Drawing Number 24.4436.04 D

Date: July 2024

Scale: As Shown Drawn By: WF Checked By: SM

DETAILED PLANNING PROPOSALS

PROPOSED STABLES - KEEPERS COTTAGE - SHACKERSTONE LANE - SHACKERSTONE - WARWICKSHIRE

These drawings are to be used in preference to verbal discussions and any discrepancies are to be referred to David Granger Architectural Design Limited. No part of these drawings may be reproduced, stored in a retrieval system, or transmitted in any form or by any means, electronic, mechanical, photocopying, recording, or by any information storage and retrieval system, without prior written permission from David Granger Architectural Design Limited. All rights reserved. Licence No. J0100000401, Landmark Ref. LD00816 Company Reg. No. 3058912