


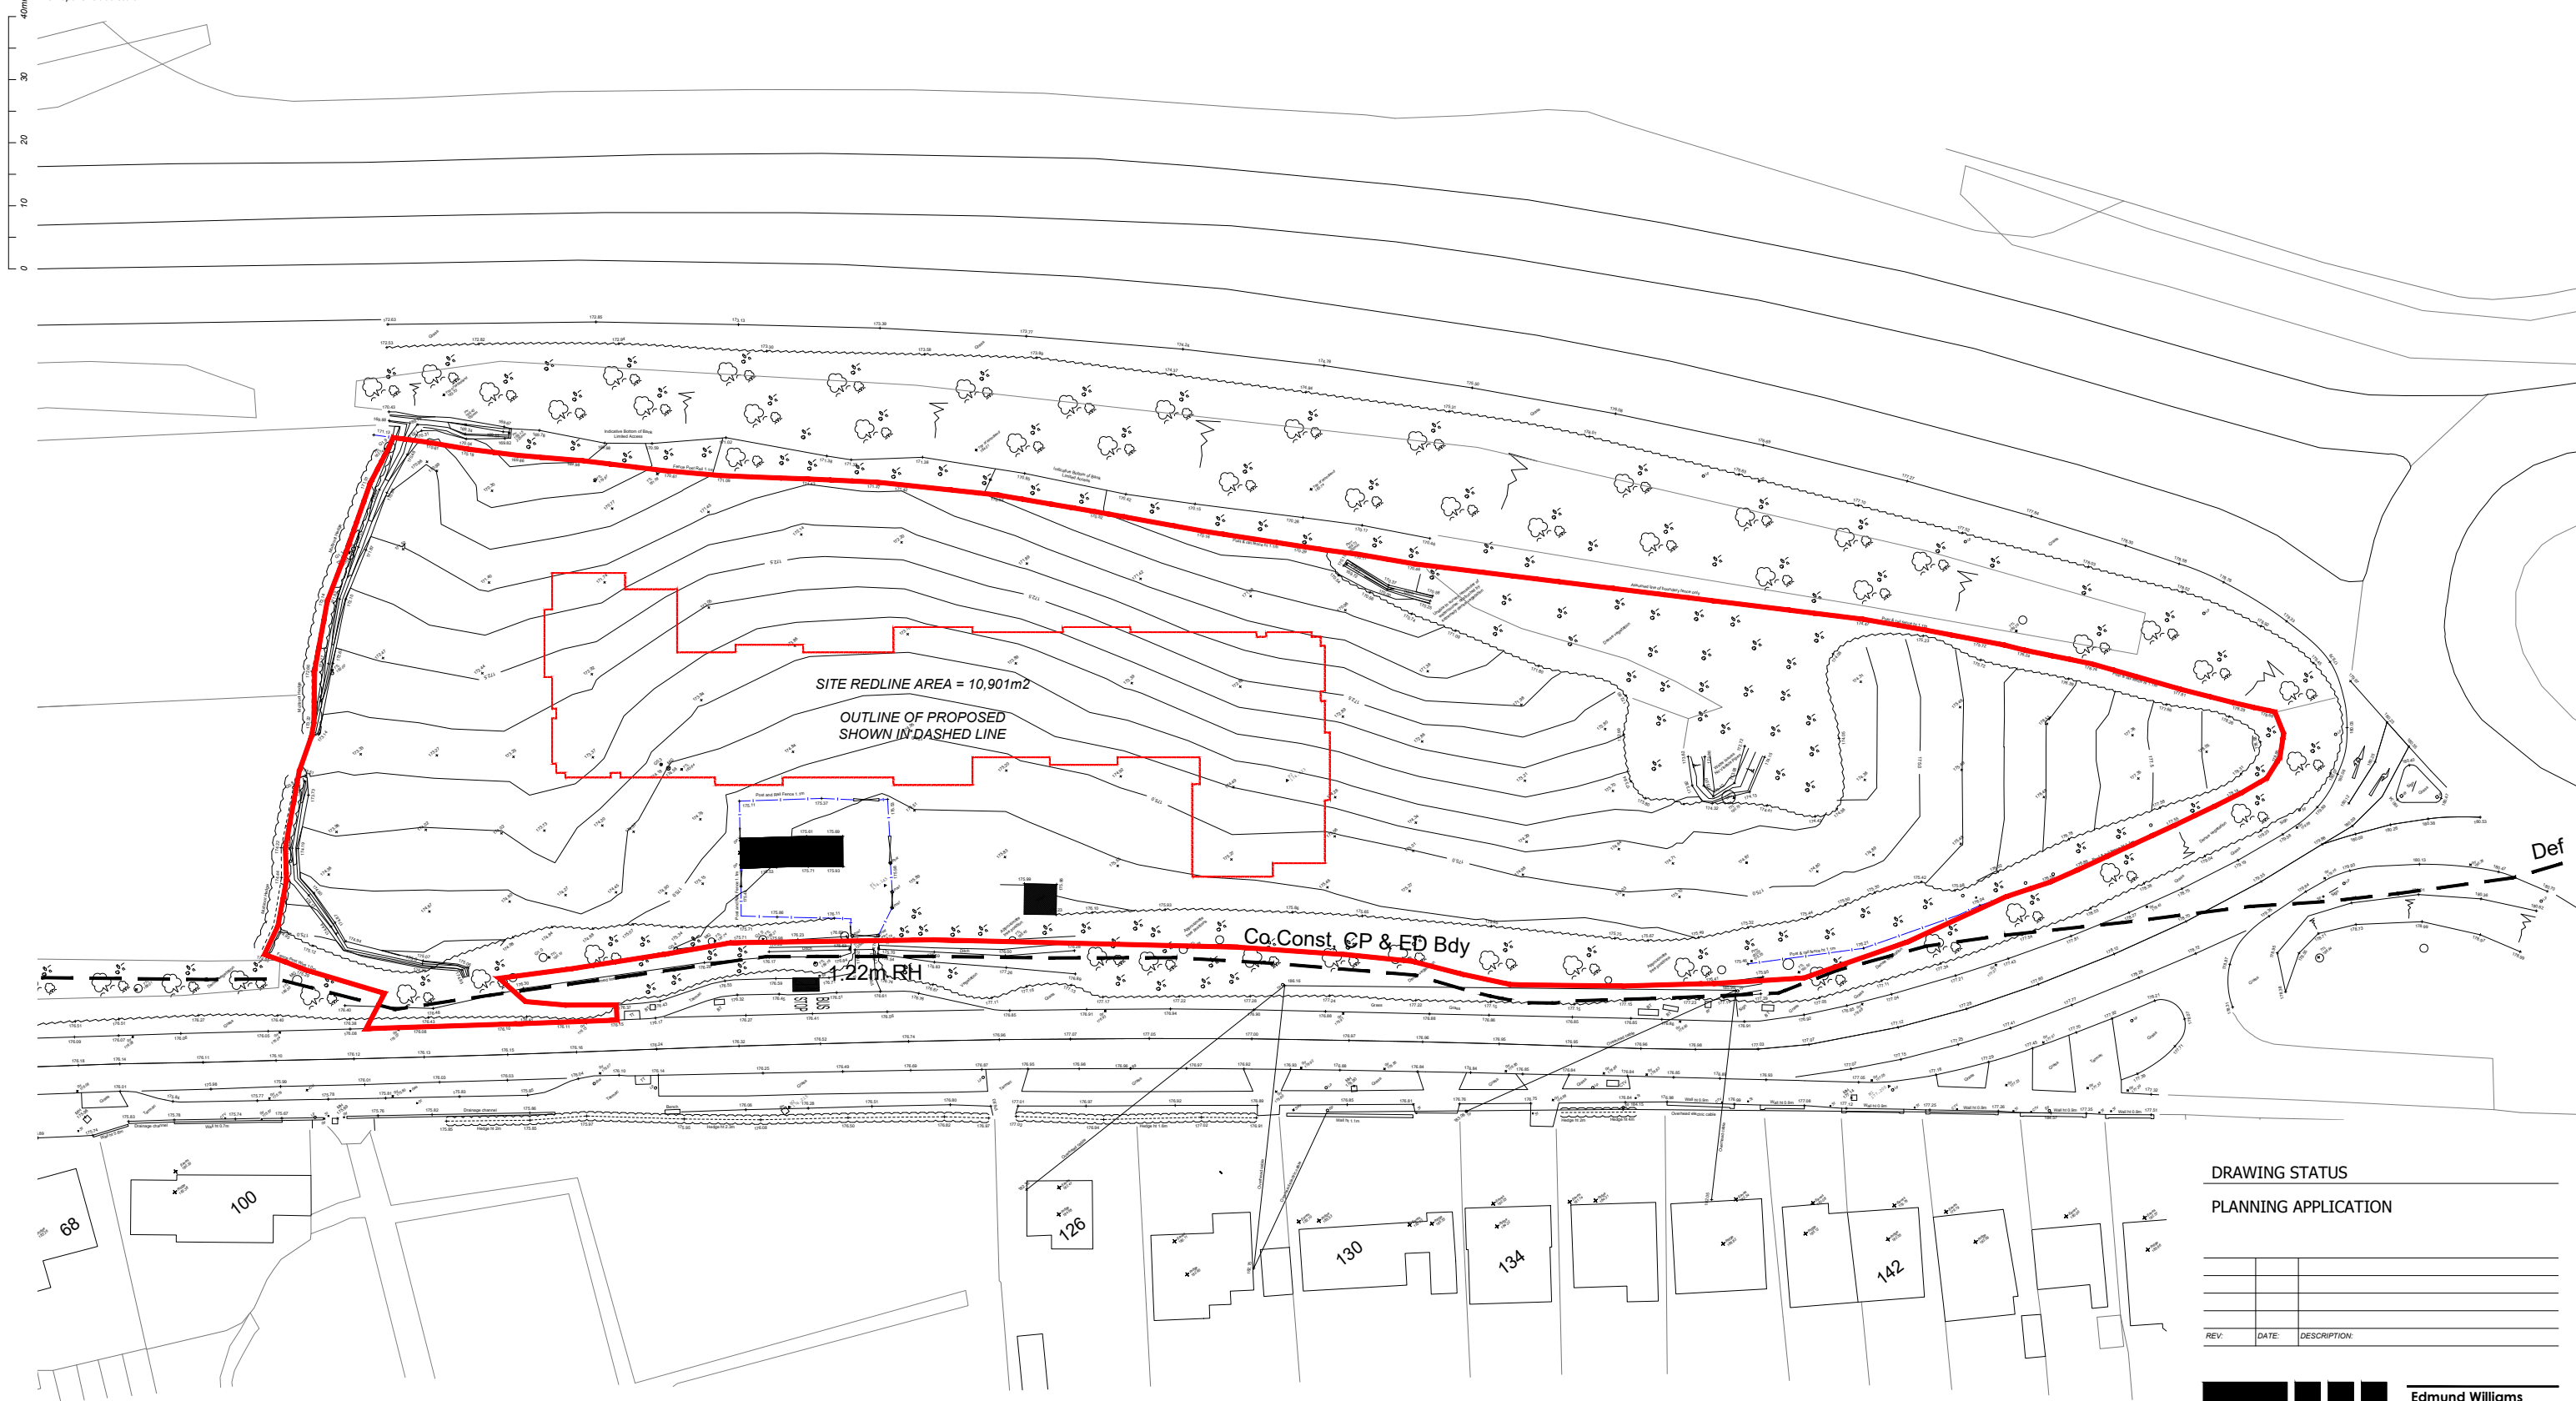

DRAWING STATUS

PLANNING APPLICATION

REV.	DATE	DESCRIPTION



PROJECT:
PROPOSED 72 BED CARE HOME
LEICESTER RD, MARKFIELD

TITLE:
EXISTING SITE PLAN



SCALE:	750@A3	DRG. NO:	2153/PA/002	REV.	△
DATE:	JUNE 22	AUTHOR:	-	FILE	