



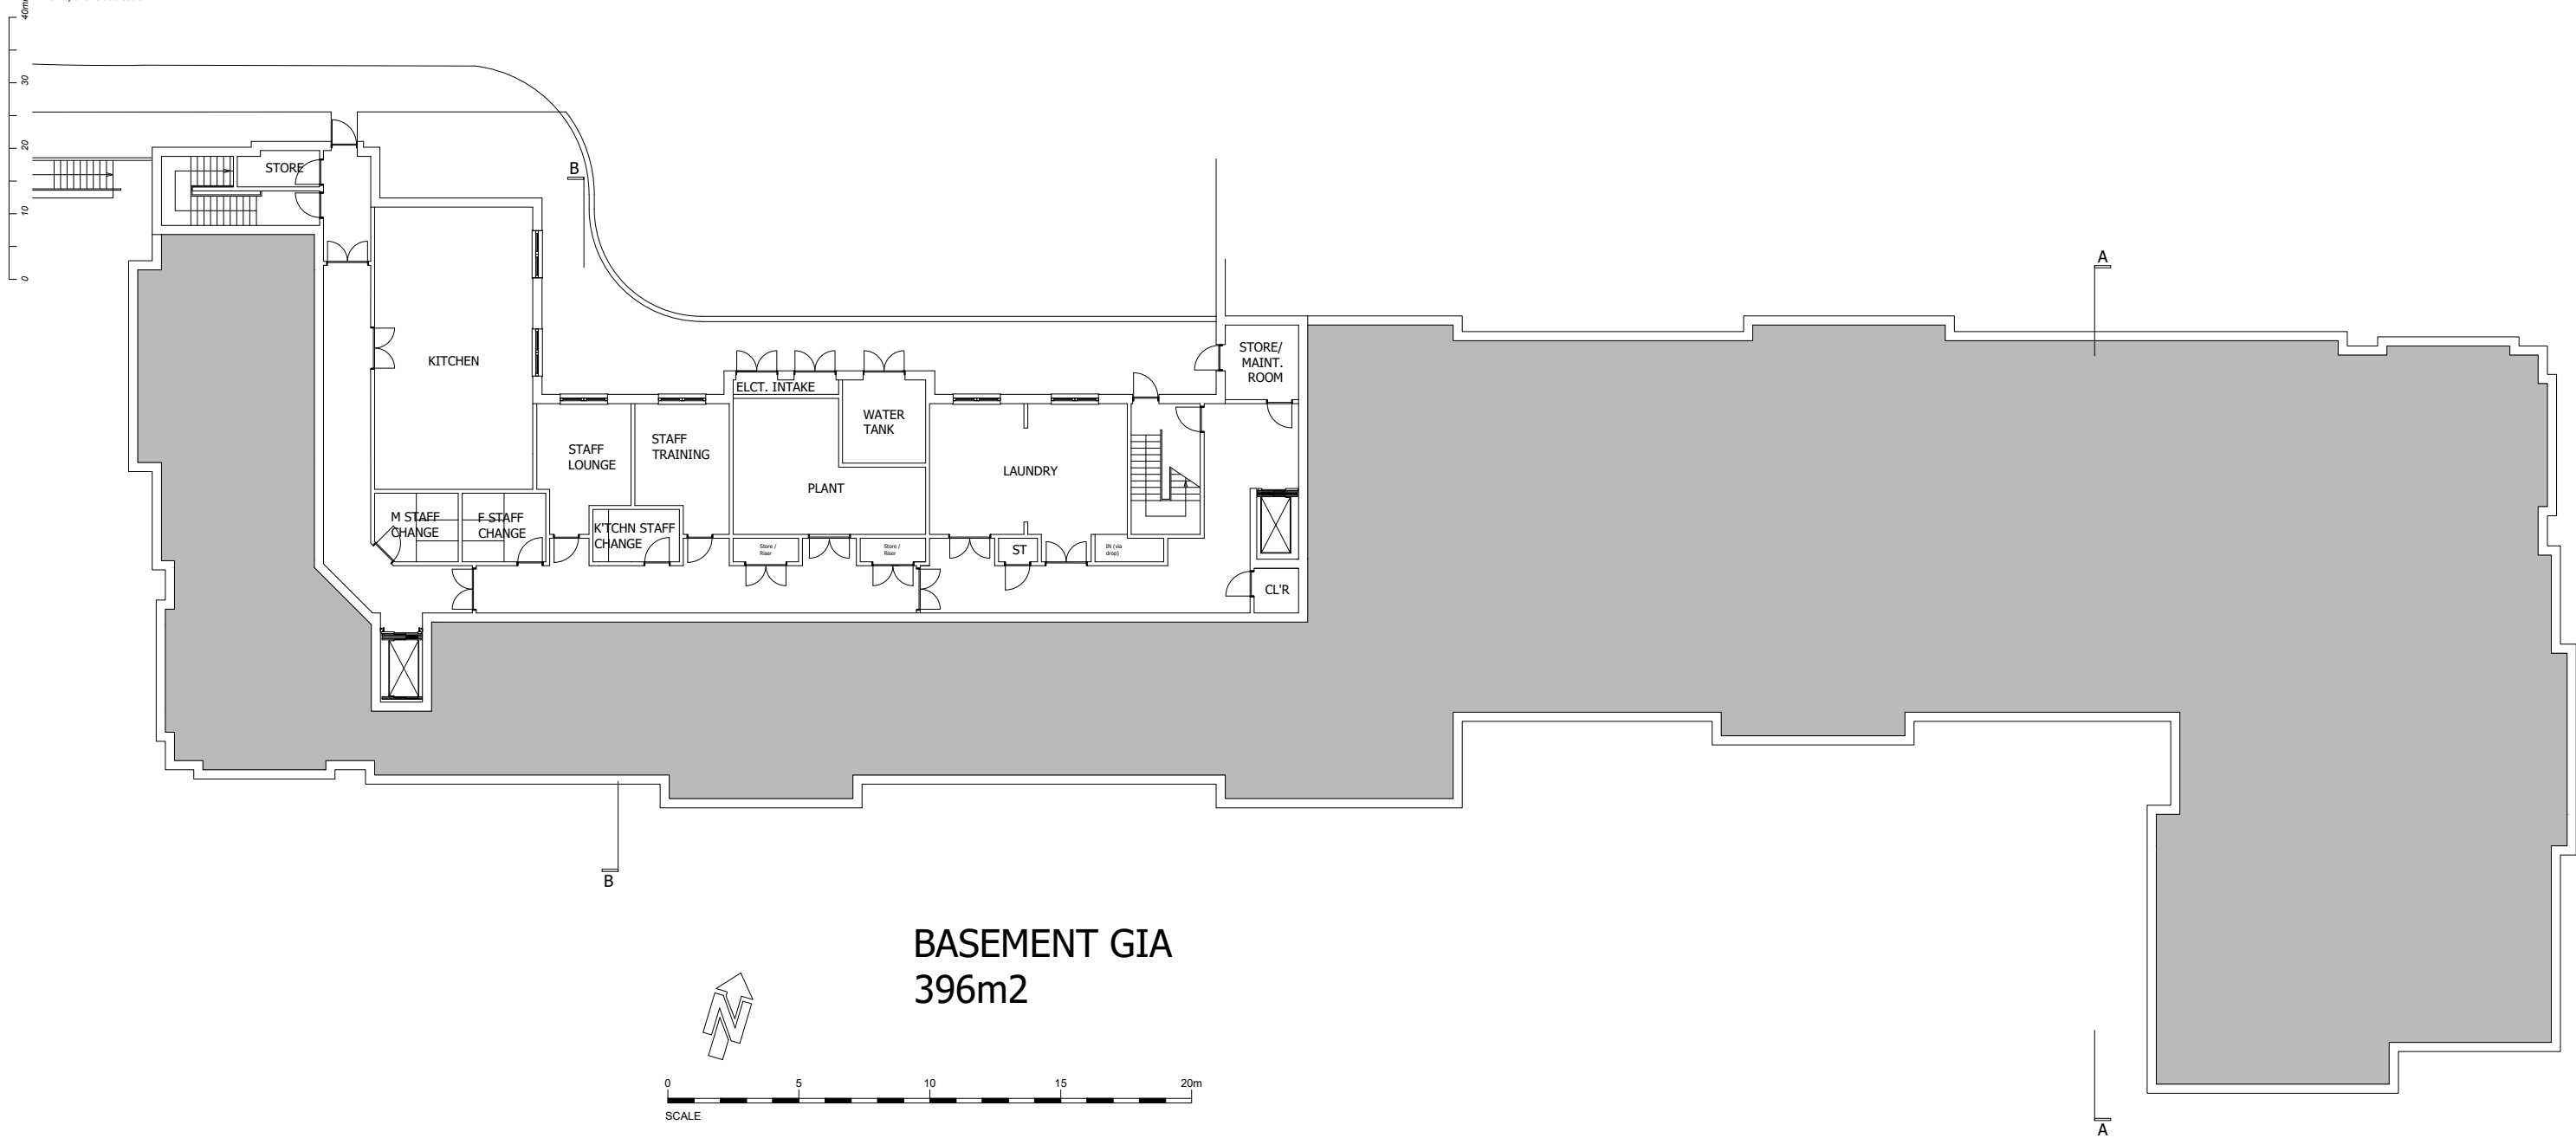

BASEMENT GIA
396m2

 

DRAWING STATUS

PLANNING APPLICATION

REV.	DATE	DESCRIPTION



PROJECT:
PROPOSED 72 BED CARE HOME
LEICESTER RD, MARKFIELD

TITLE:
BASEMENT FLOOR PLAN



SCALE	2500A3	DRG. NO.	2153/PA/006	REV.	1
DATE	JUNE 22	AUTHOR	-	FILE	