




Front elevation




Side elevation




Rear elevation

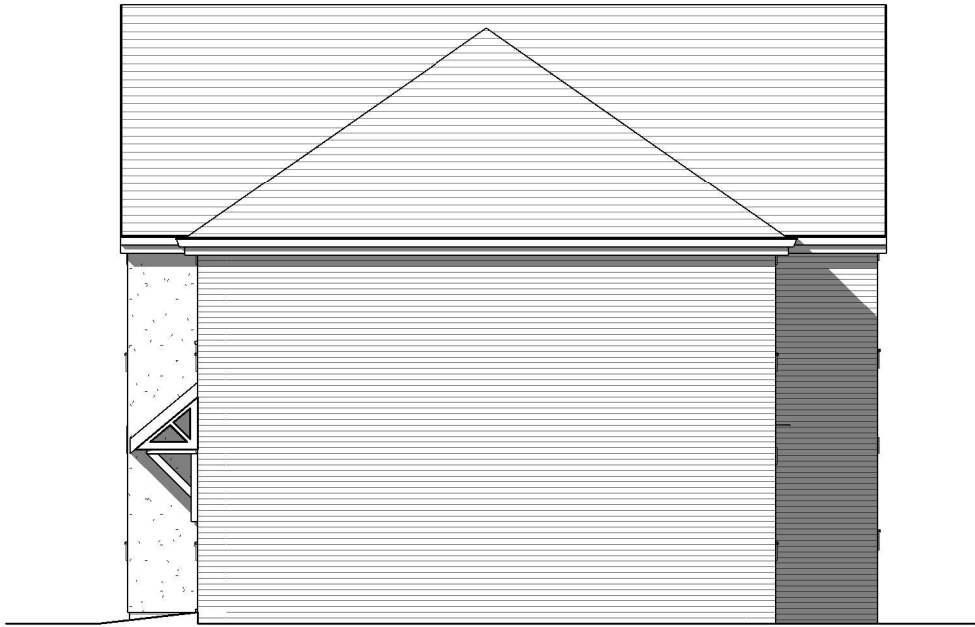


Side elevation

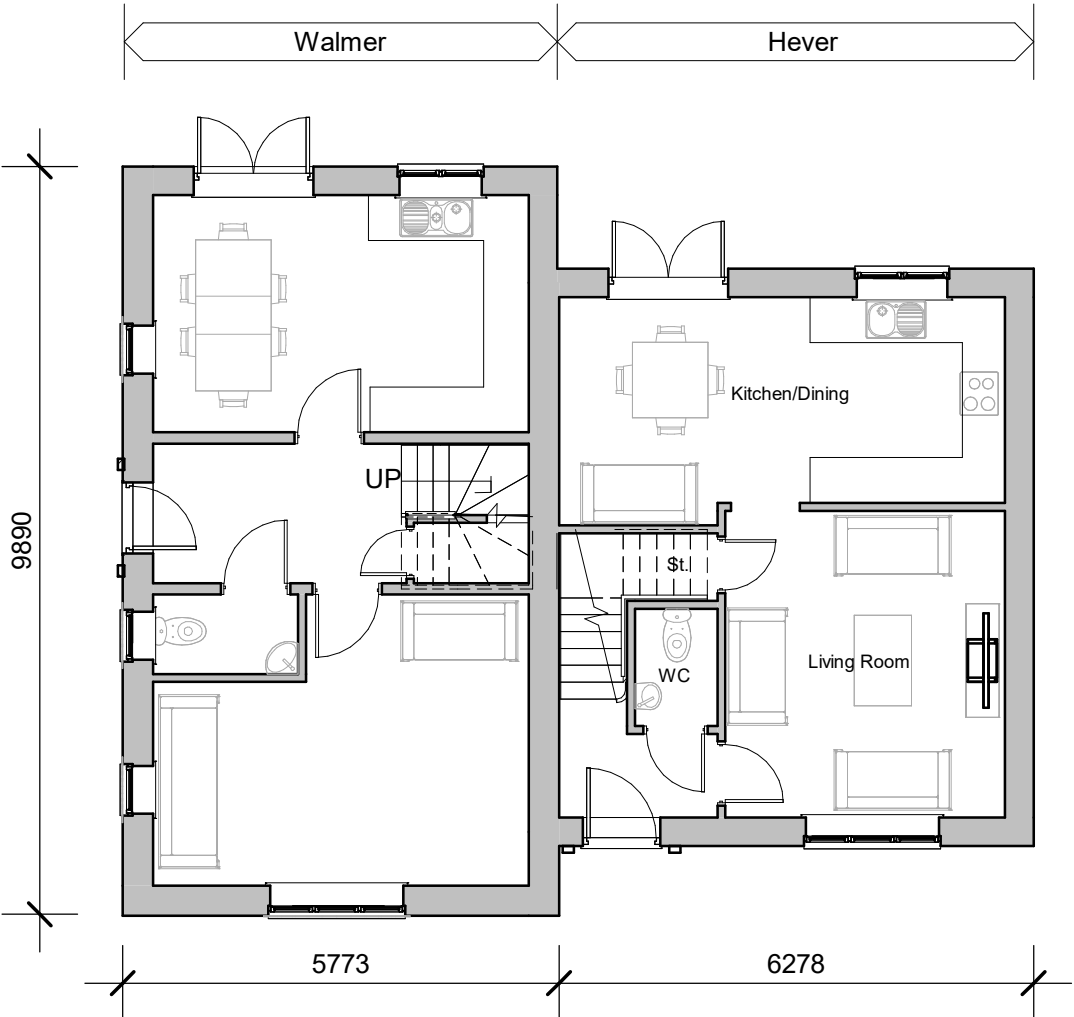

Ground floor

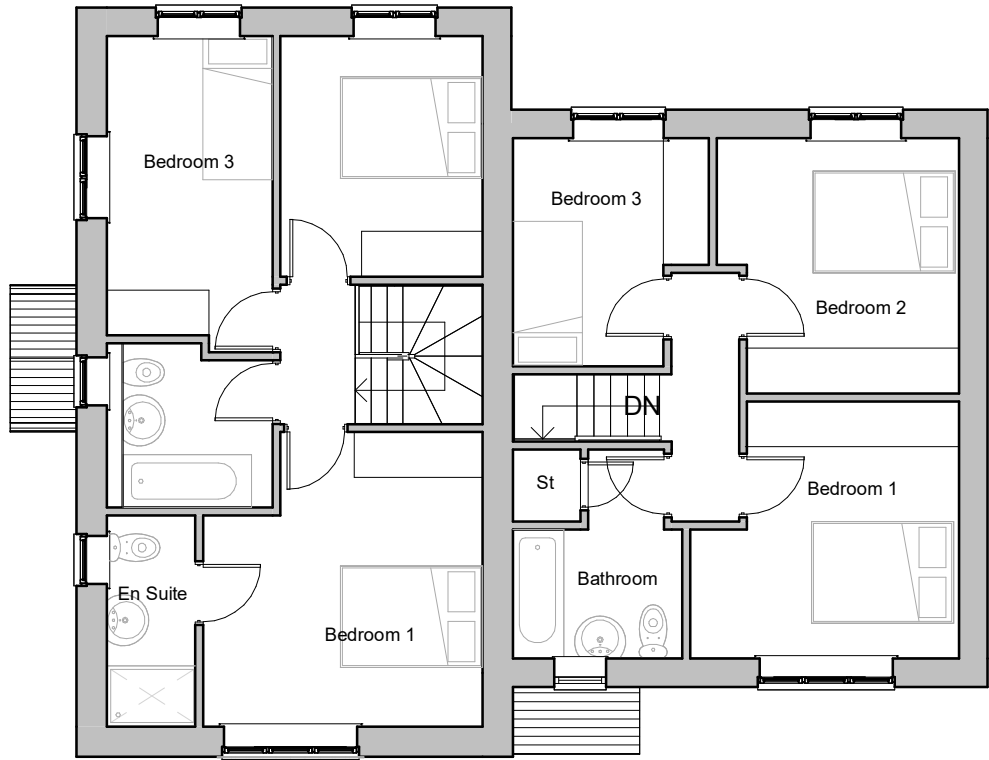

First floor

 

Walmer
Floor area - 91sqm
- 979sqft

Hever
Floor area - 80.9sqm
- 871sqft

Rev.	Date	Description
A	06.02.26	Render amended
B	13.04.26	Render, sills and heads amended
C	12.05.26	Plot numbers amended



Plots 25-26

Client Cartwright Homes Ltd			hayward ARCHITECTS LTD 	
Project Title Proposed housing Station Road Bagworth			19 Station Road Hinckley Leicestershire LE10 1AW Tel: 01455 635 665 Fax: 01455 618 971 www.hayward-architects.co.uk	
Drawing Title Walmer / Hever Semi_rendered				
Scale 1:100	Date June 2023	Sheet A2	Job No. 24/19	Drawing No. 29c
Author ZLM	Checked by			
THE COPYRIGHT OF THIS DRAWING IS VESTED IN HAYWARD ARCHITECTS LTD. REPRODUCTION IN ANY FORM, EITHER IN WHOLE OR IN PART IS FORBIDDEN WITHOUT THE PRIOR WRITTEN PERMISSION OF THE COPYRIGHT HOLDER. DO NOT SCALE FROM DRAWING AND ONLY FIGURED DIMENSIONS ARE TO BE USED			Status PLANNING	