





Front Elevation

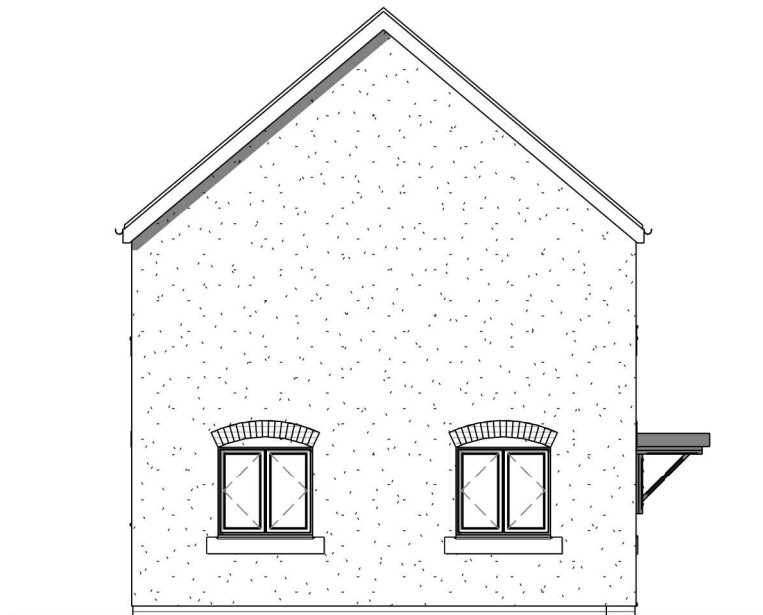


Side Elevation




Rear Elevation

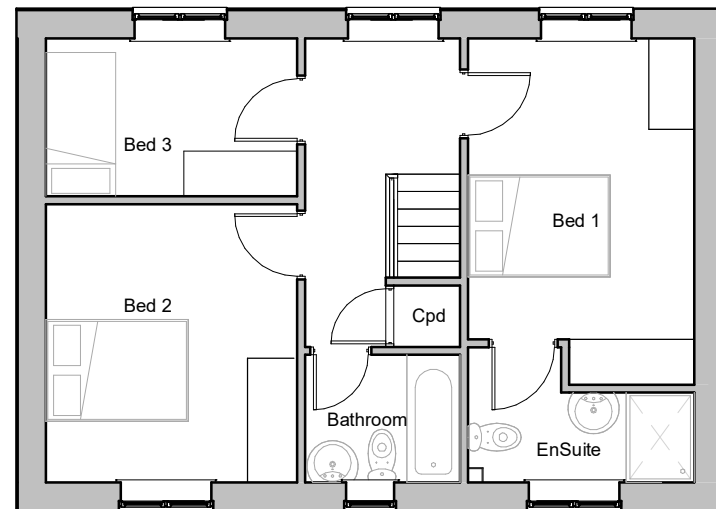

First Floor

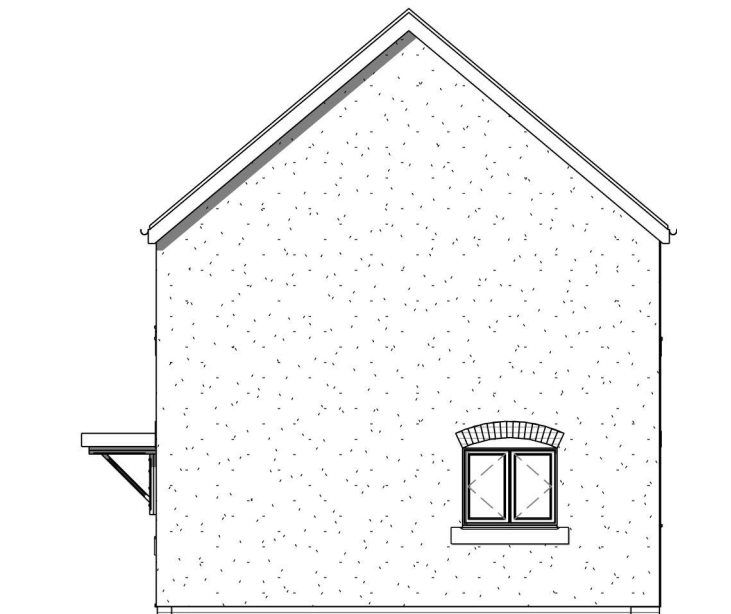

Side Elevation

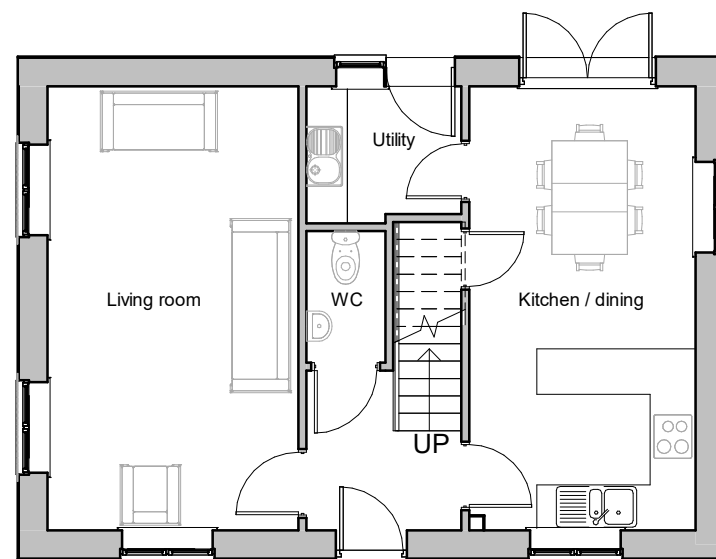

Ground Floor

Belvoir
GIA: 100.6 m² / 1084 ft²



Rev.	Date	Description
A	06.02.26	Render amended
B	13.04.26	Sills and heads amended



Plot 9

Client Cartwright Homes				hayward ARCHITECTS LTD			
Project Proposed housing Station Road Bagworth	Scale 1:100	Job No. 24/19		Drawing No. 30b	19 Station Road Hinckley Leicestershire LE10 1AW		Tel: 01455 635 665 Fax: 01455 618 971 www.hayward-architects.co.uk
	Date Nov 2024						
Drawing Belvoir_variation	Author ZLM	Sheet A3					
THE COPYRIGHT OF THIS DRAWING IS VESTED IN HAYWARD ARCHITECTS LTD. REPRODUCTION IN ANY FORM, EITHER IN WHOLE OR IN PART IS FORBIDDEN WITHOUT THE PRIOR WRITTEN PERMISSION OF THE COPYRIGHT HOLDER. DO NOT SCALE FROM DRAWING AND ONLY FIGURED DIMENSIONS ARE TO BE USED					Drawing Status Planning		