



Front elevation




Side elevation




Rear elevation



Side elevation

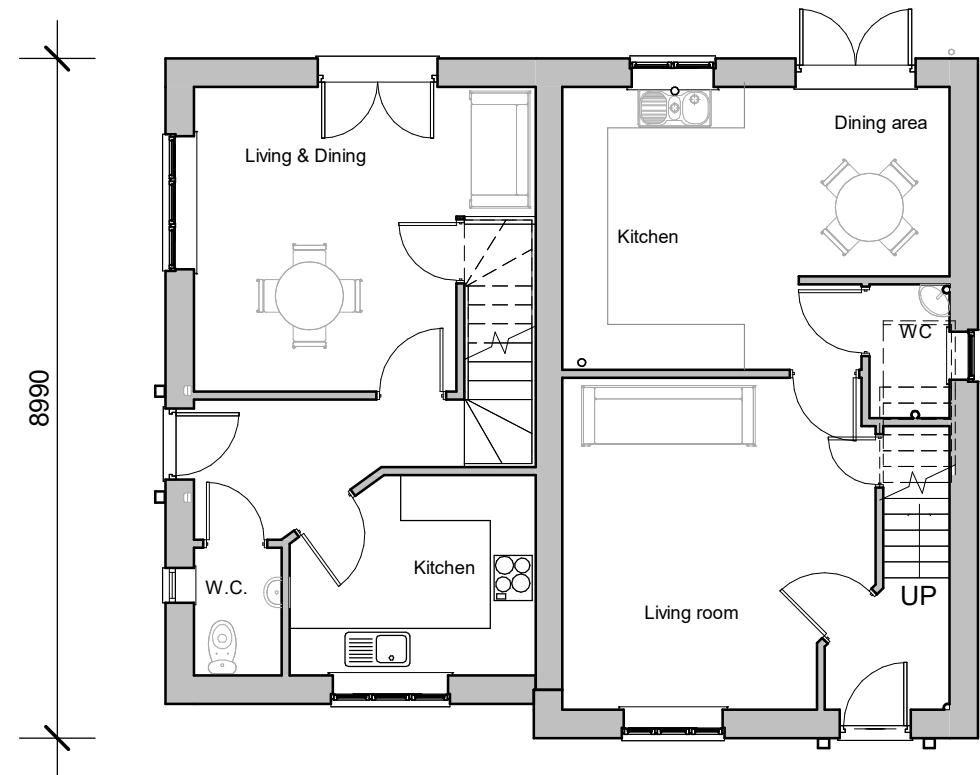

Ground floor

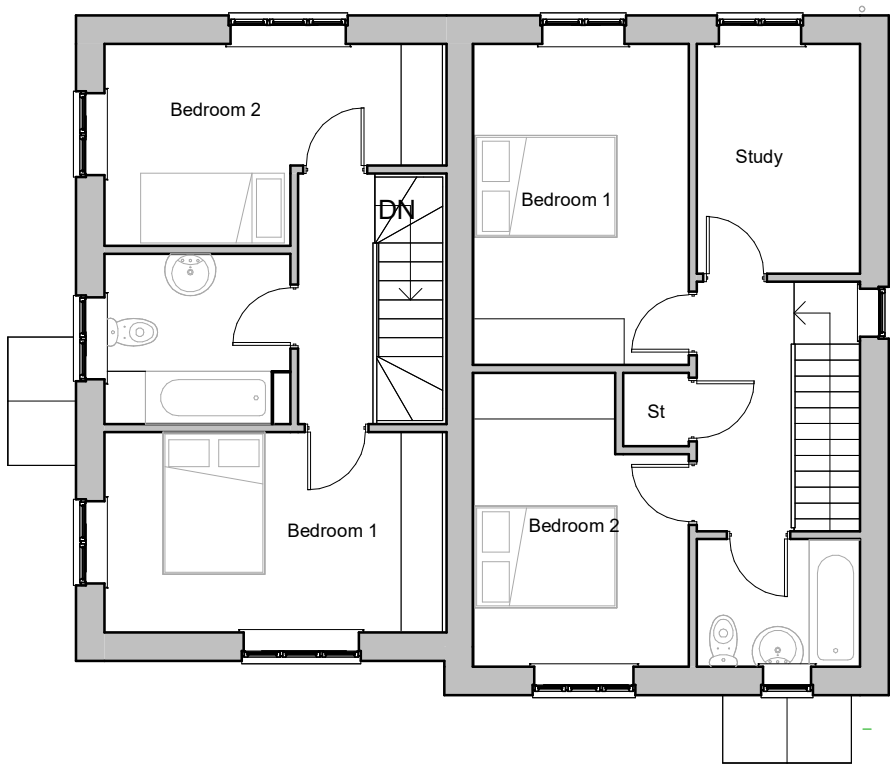

First floor

Halford
Floor area - 65sqm
- 700sqft

Hardwick
Floor area - 82sqm
- 883sqft

Rev.	Date	Description
A	12.05.26	Plot numbers amended



Plots 36-37

Client Cartwright Homes Ltd				hayward ARCHITECTS LTD 			
Project Title Proposed housing Station Road Bagworth				19 Station Road Hinckley Leicestershire LE10 1AW Tel: 01455 635 665 Fax: 01455 618 971 www.hayward-architects.co.uk			
Drawing Title Hardwick / Halford semi							
Scale 1:100		Sheet A2		Job No. 24/19		Drawing No. 33a	
Author ZLM							
Date Feb 26				Status Planning			
THE COPYRIGHT OF THIS DRAWING IS VESTED IN HAYWARD ARCHITECTS LTD. REPRODUCTION IN ANY FORM, EITHER IN WHOLE OR IN PART IS FORBIDDEN WITHOUT THE PRIOR WRITTEN PERMISSION OF THE COPYRIGHT HOLDER. DO NOT SCALE FROM DRAWING AND ONLY FIGURED DIMENSIONS ARE TO BE USED							