



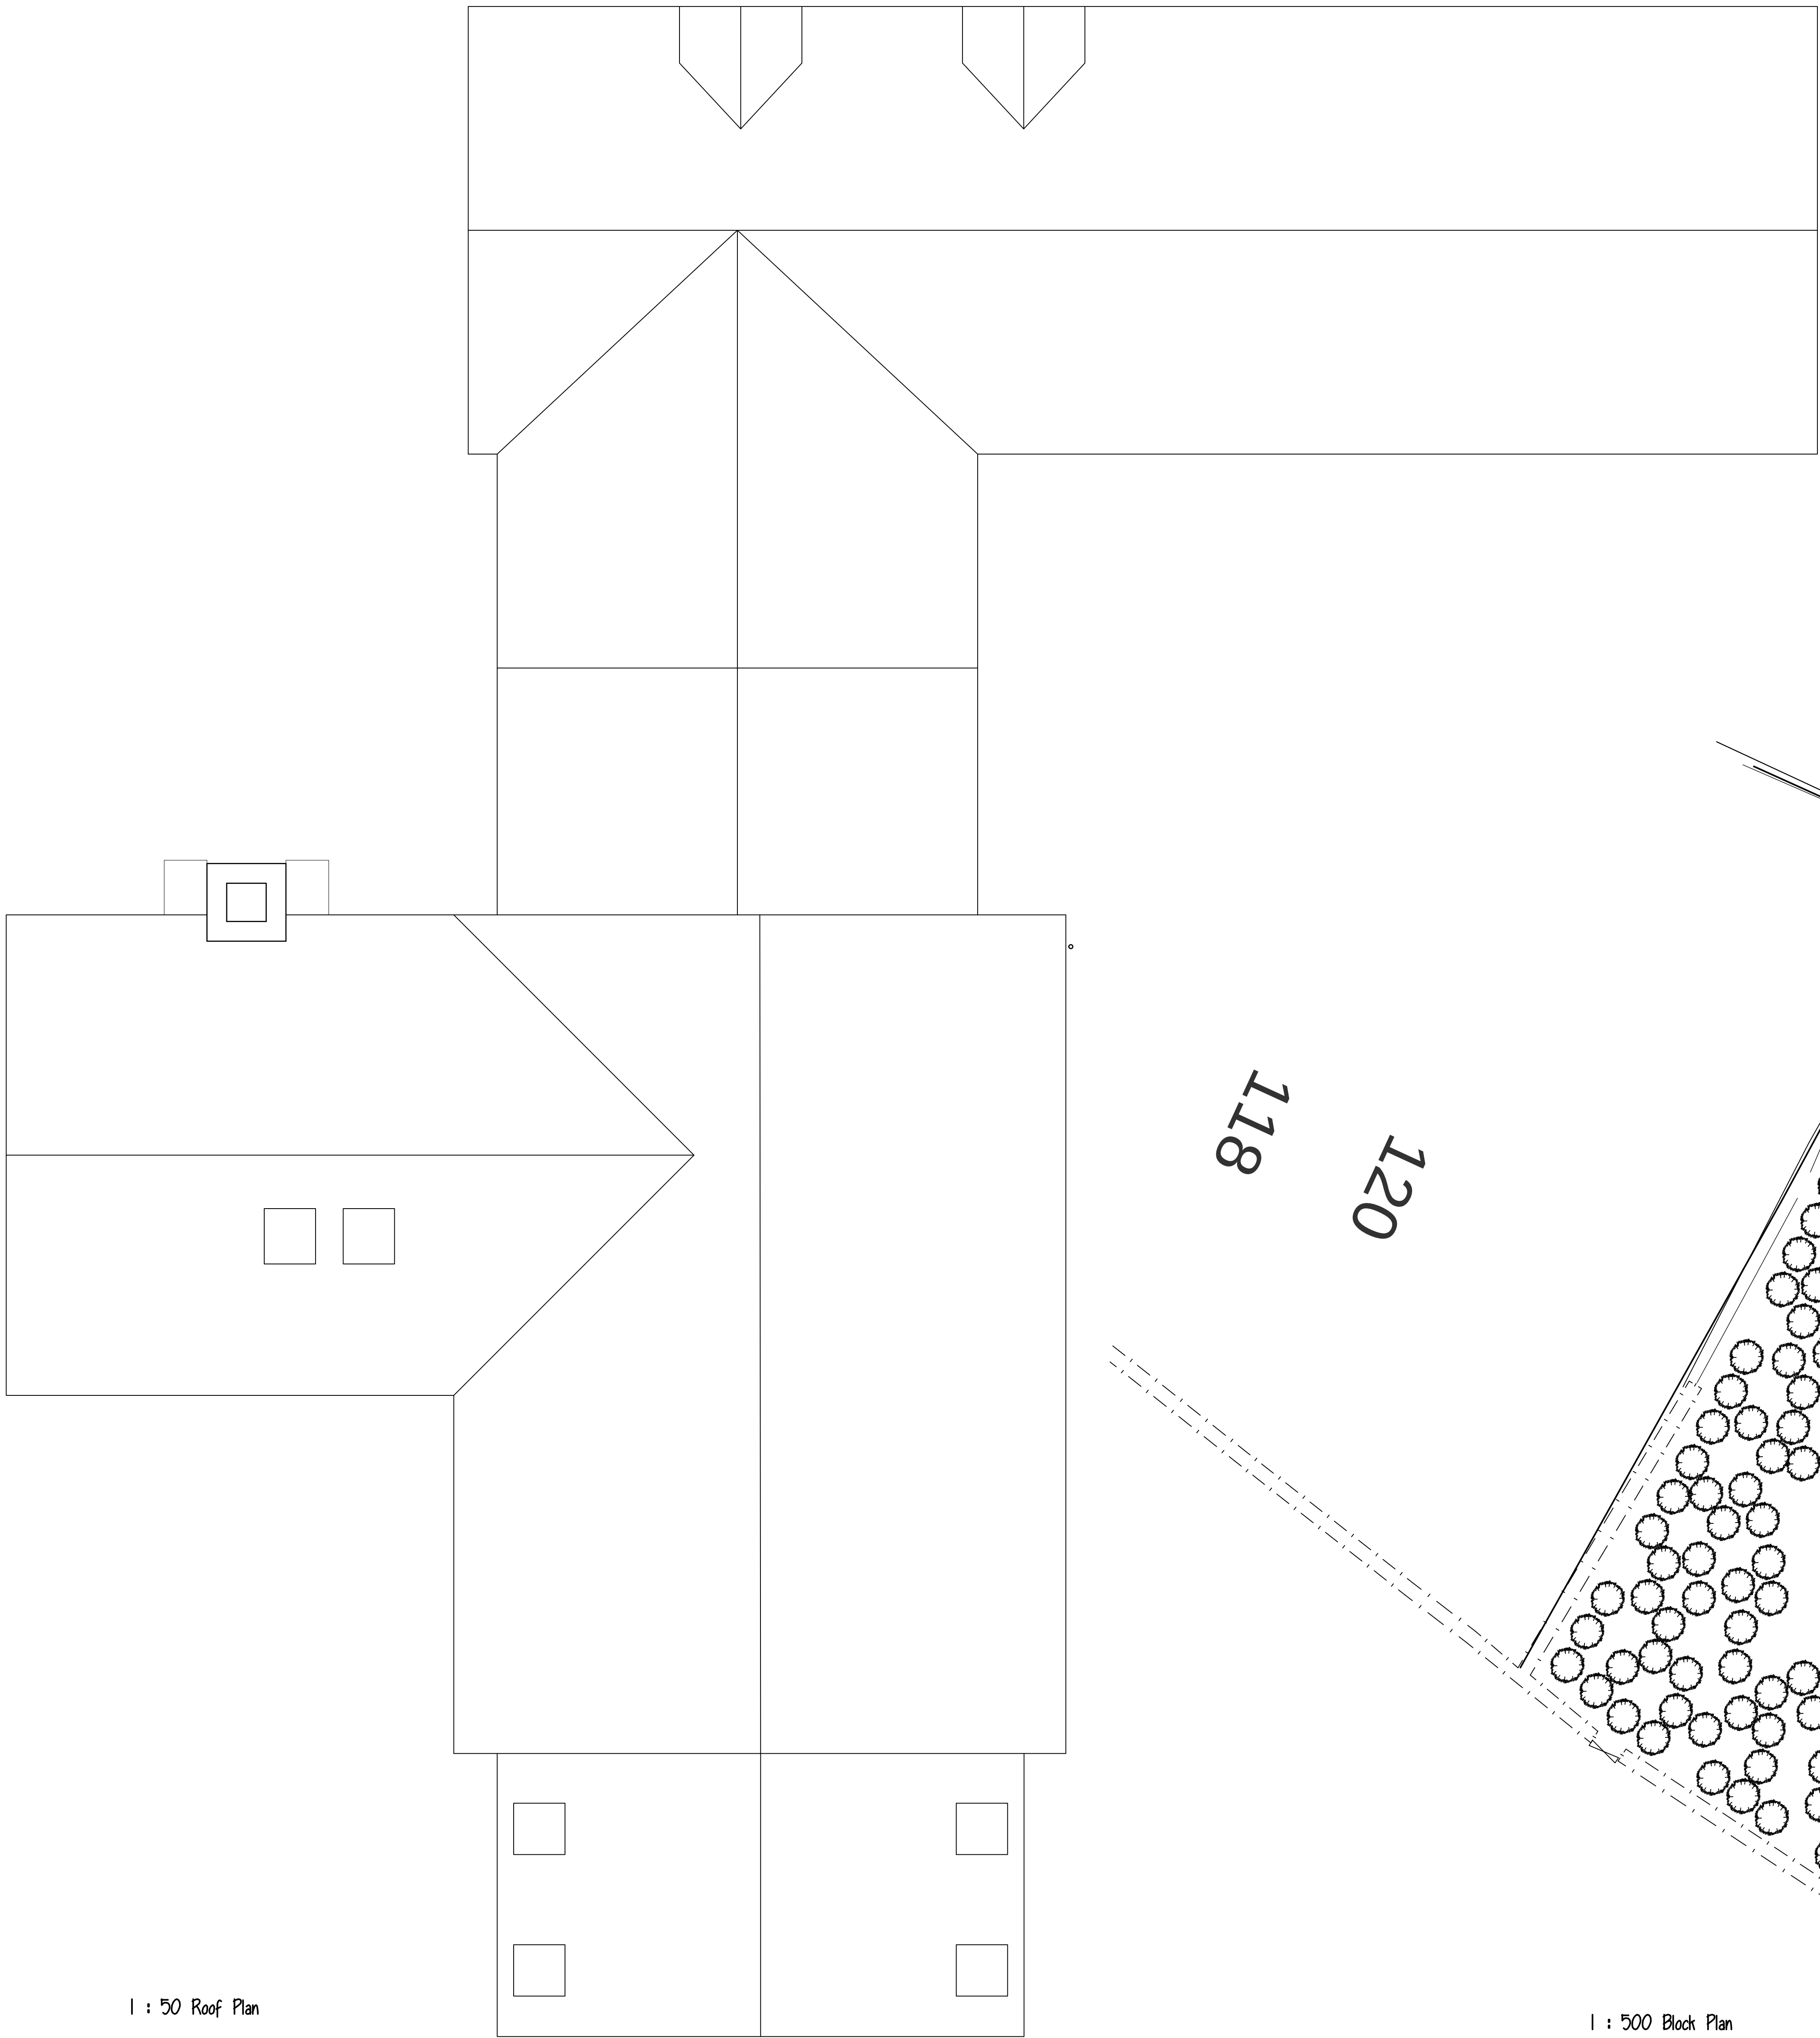


1 : 50 Roof Plan

1 : 500 Block Plan

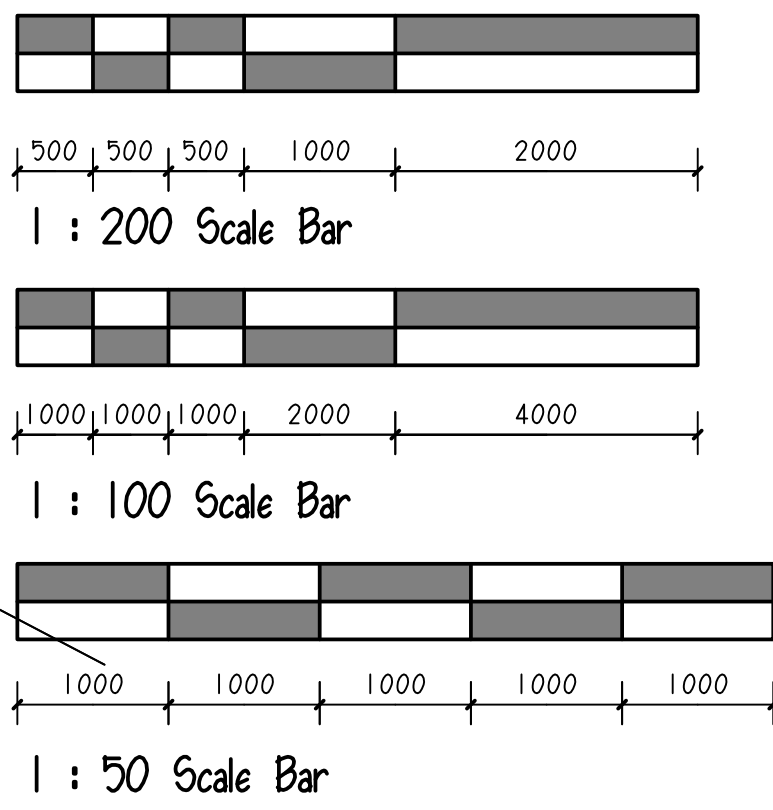

Disclaimer
This drawing is accurate from the information that was available at the time of survey and is by no means a detailed representation. Due to the inherent nature of design and field drawings, any drainage shown is an educated assessment of the drainage runs. All drainage shown to be assessed and confirmed on site before works commence.

Project PROPOSED NEW BUILD BRASOTE SITE NEWBOLD VERDON LEICESTERSHIRE		
Client CRIGAG GILBERT		
Drawing Title ROOF & BLOCK PLAN		
Drawing No 1366-12	Revision A	Date 18-09-2024
Scale 1 : 50 @ A0 1 : 100 @ A3		
Drawn by : RMT		Checked by : ____

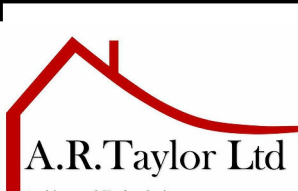

ARTaylor Ltd
7 Greenway, Nuneaton
arwickshire CV11 6NL
tel 024 7636 6997
enquiries@taylordesignltd

© copyright
This drawing is the property of ARTaylor Ltd until the full payment of the client.
If the drawings are used with out payment they have been mis used and the client
is liable for legal proceedings.