




Dimensions to be verified on site.
Figured dimensions to take preference to these scaled.
No responsibility is taken for their accuracy.
This drawing is the property of D.J.S. ARCHITECTURAL SERVICES LTD.
It is to be used for the project and site only.
No part of this drawing is to be copied, reproduced, retained or disclosed to
any unauthorised person, either wholly or in part without the consent
in writing of: D.J.S. ARCHITECTURAL SERVICES Ltd

 

EXISTING ROOF PLAN


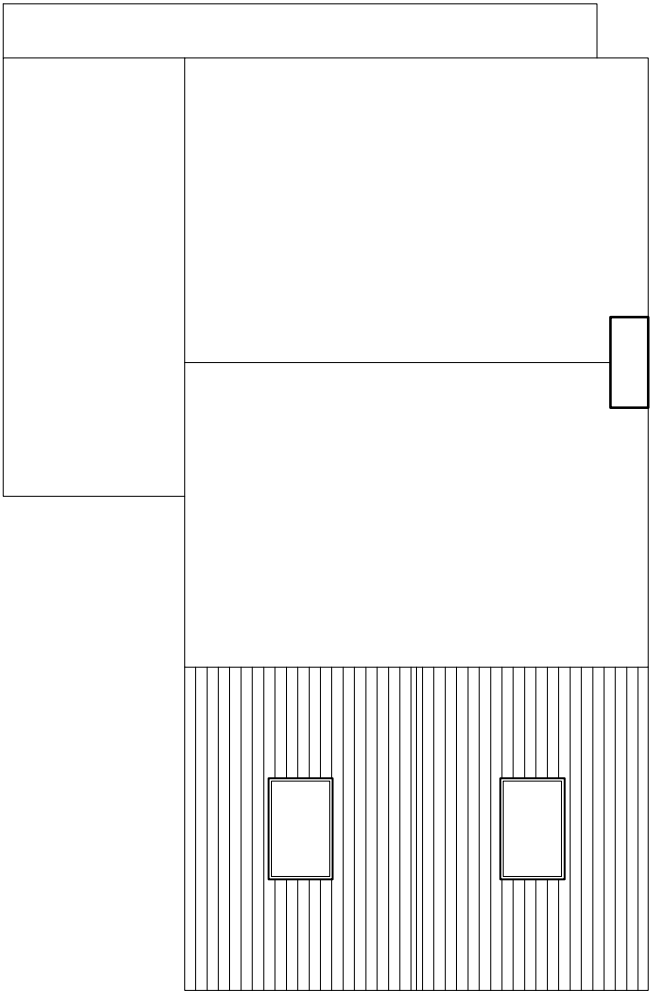


PROPOSED ROOF PLAN

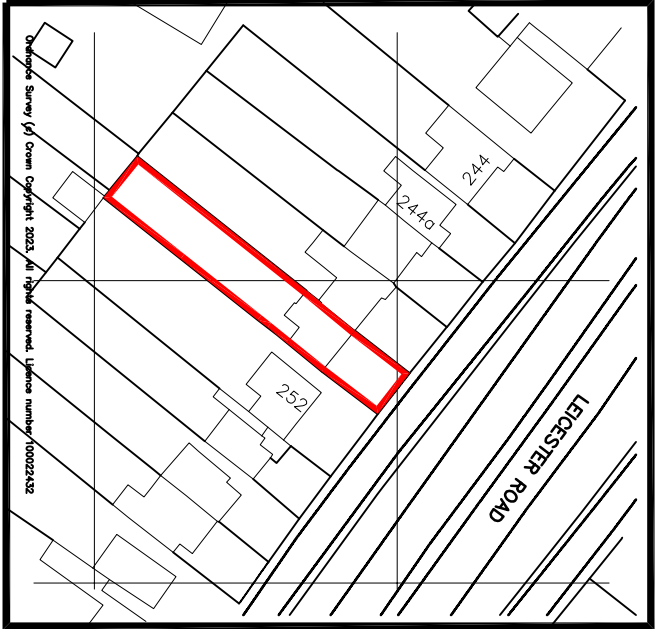


LOCATION PLAN

SCALE 1:1250

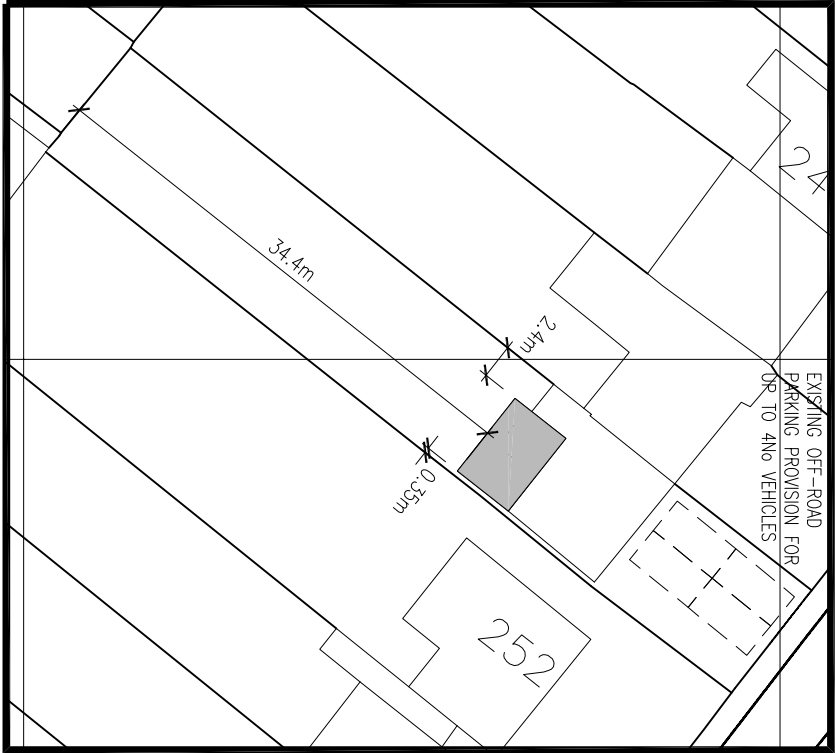 

BLOCK PLAN

SCALE 1:500

 

Rev	Description	By	Date

 ARCHITECTURAL SERVICES LTD www.djsarchitectural.co.uk	 T 01159 178528 M 07917 668814 E info@djsarchitectural.co.uk A 2 George Drive, Long Eaton, Nottingham NG10 2DQ
---	---

Project	PROPOSED GROUND FLOOR EXTENSION
Drawing Title	ROOF PLANS, LOCATION PLAN AND BLOCK PLAN
Drawing No.	001 DG
Revision	
Scale	1:100, 1:500, 1:1250 24/11/23
Complier File No.	23-11 DG
Project No.	23-11 DG
Drawn By	DJS
Checked By	
Coordinated By	DJS
Approved By	
Address	250 Leicester Road Workfield Leics