



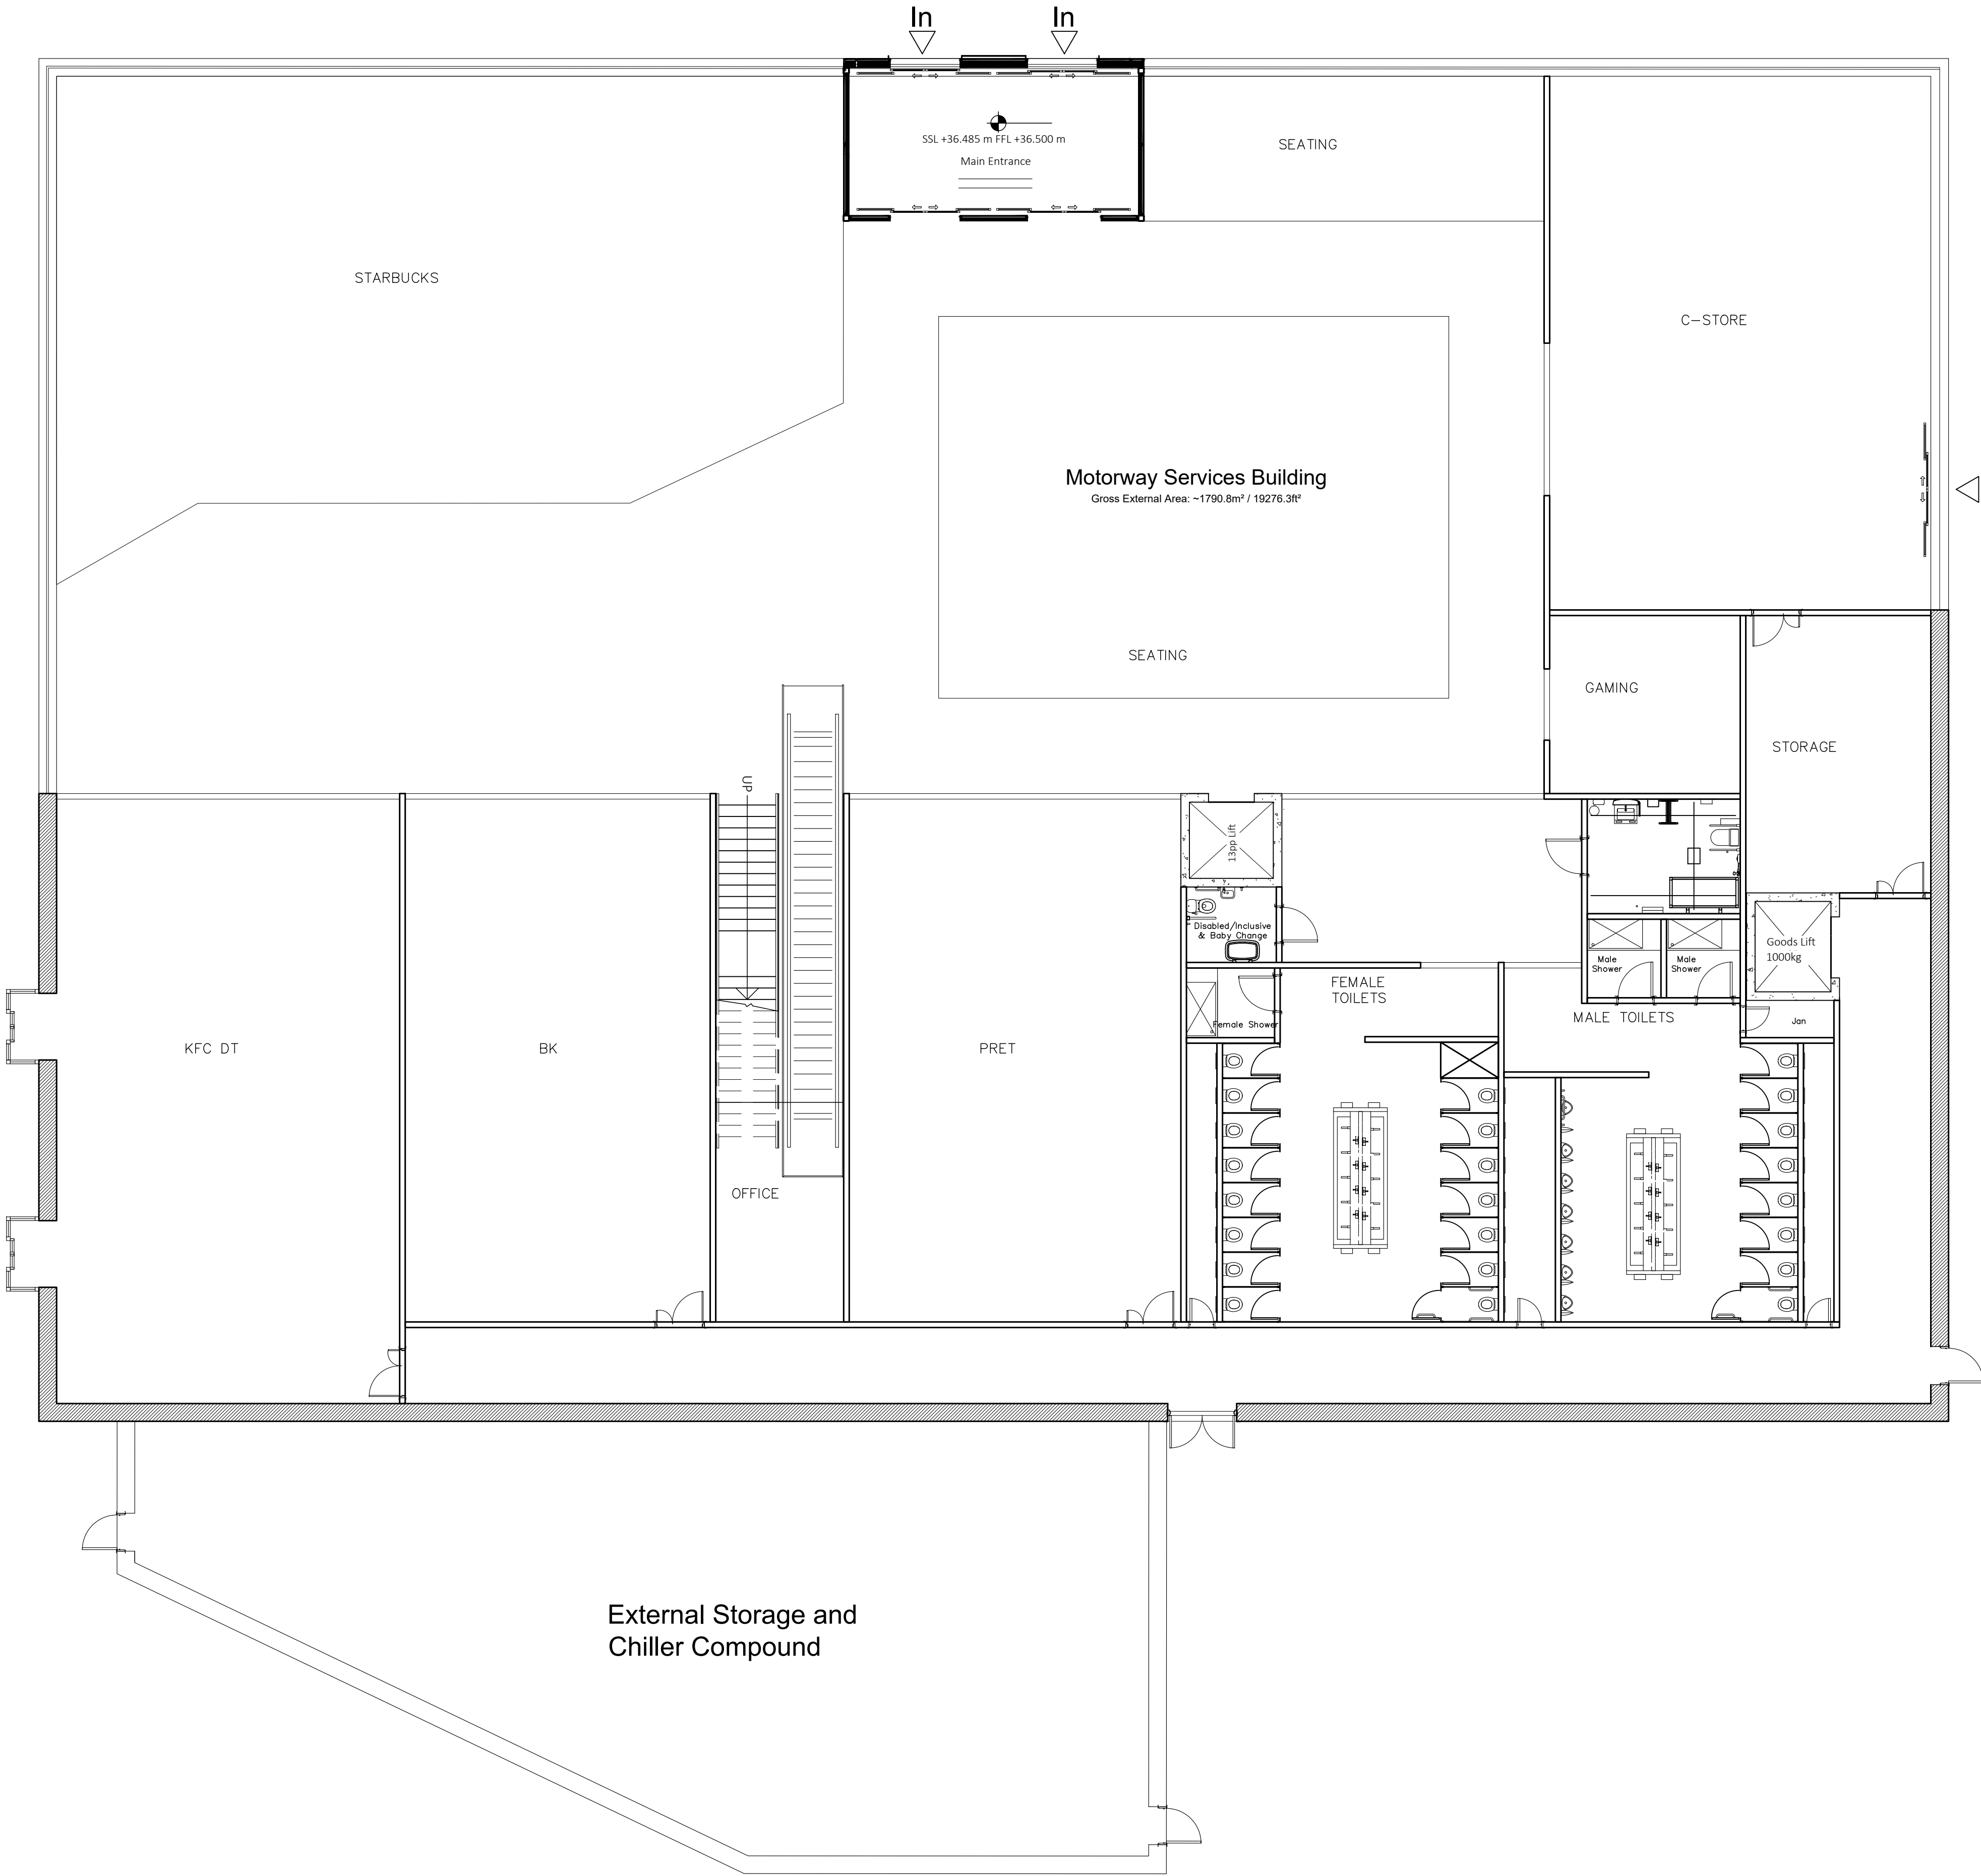


Building Plan

Scale 1:100

 

1:100 Scale Bar

In

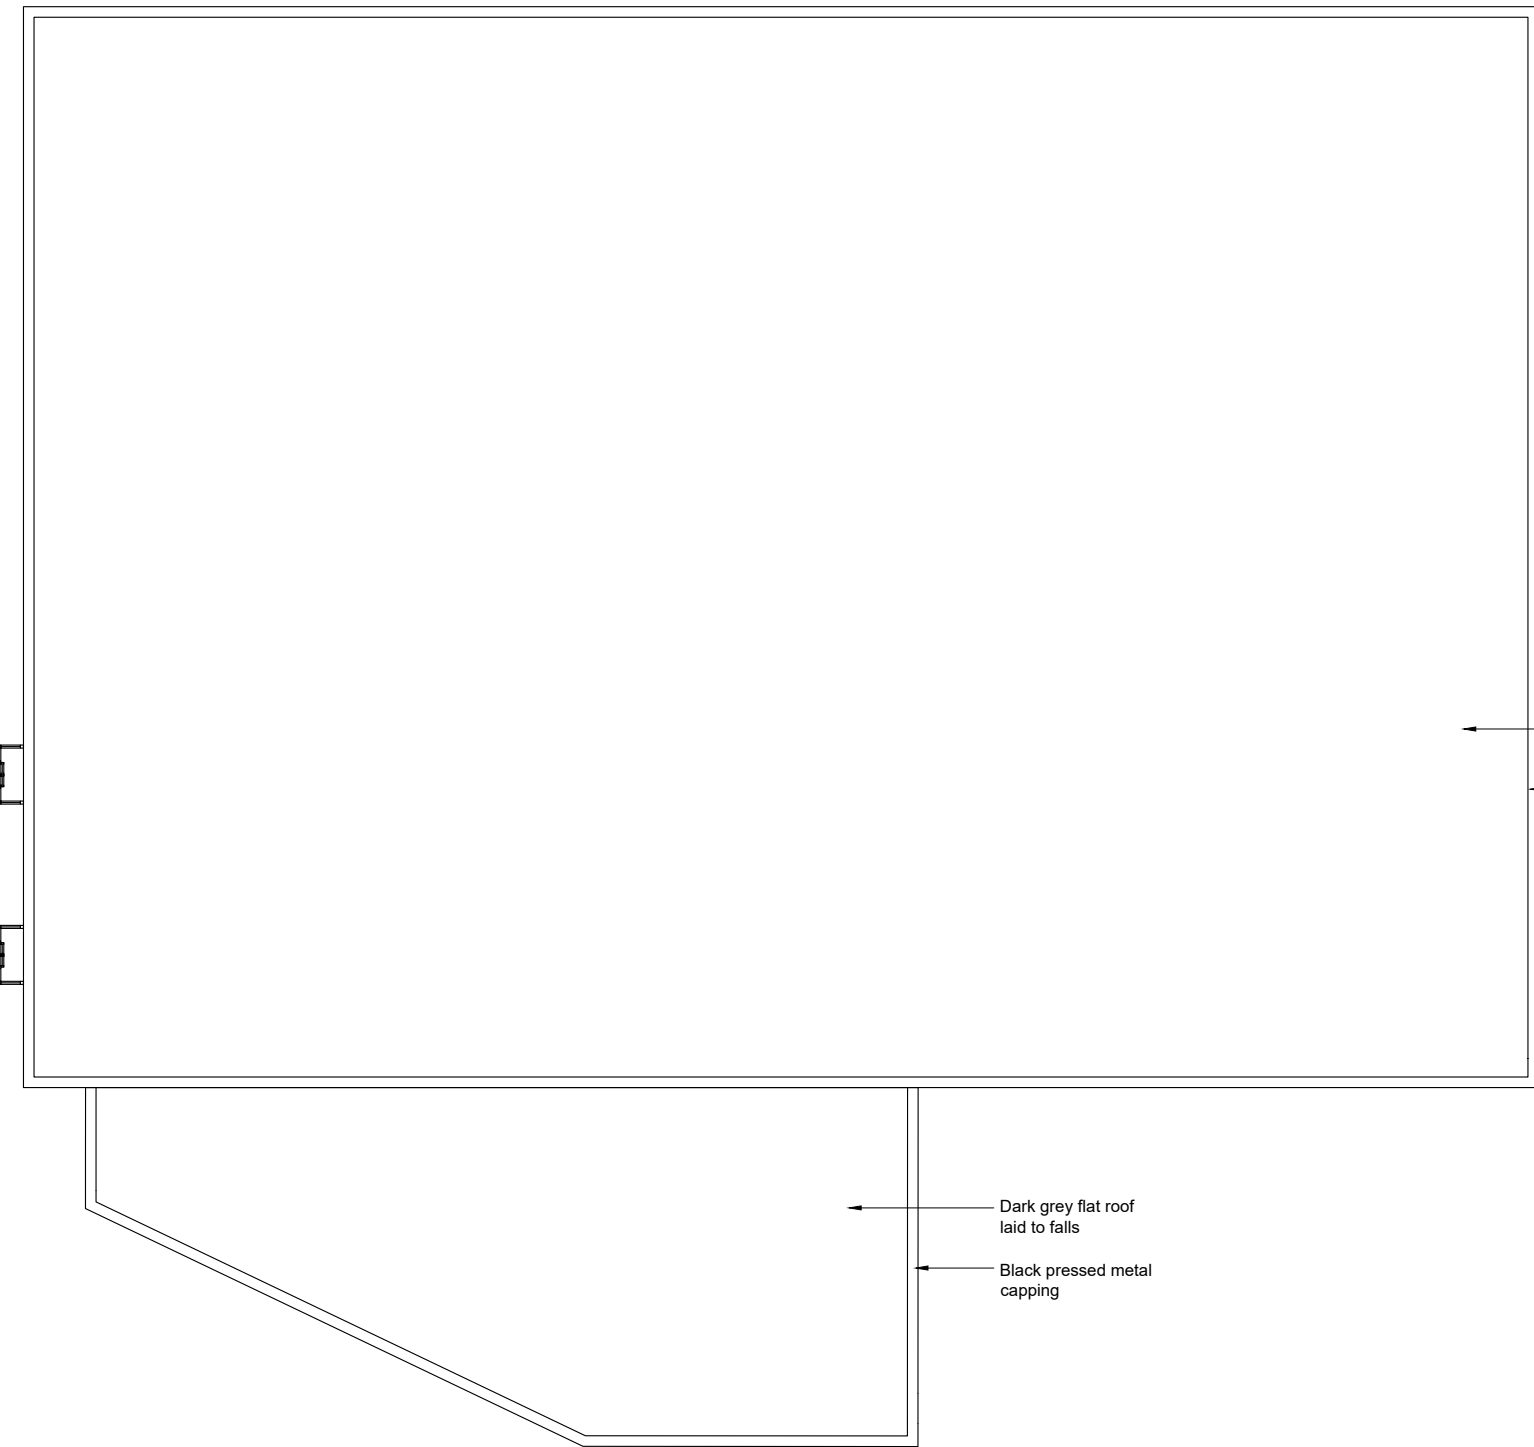

Roof Plan

Scale 1:250



1:200 Scale Bar

REVISIONS

CLIENT	WELCOME BREAK
PROJECT	WELCOME BREAK LAND OFF THE A5 HINCKLEY, LE10 3JB
TITLE	AMENITY BUILDING PLANS
DATE	25.09.23
SCALE	1:100 / 250 @ A1
JOB ID	1415
DWG	32