




South Elevation
Scale 1:500
0m 10 20 30 40 50
Scale Bar

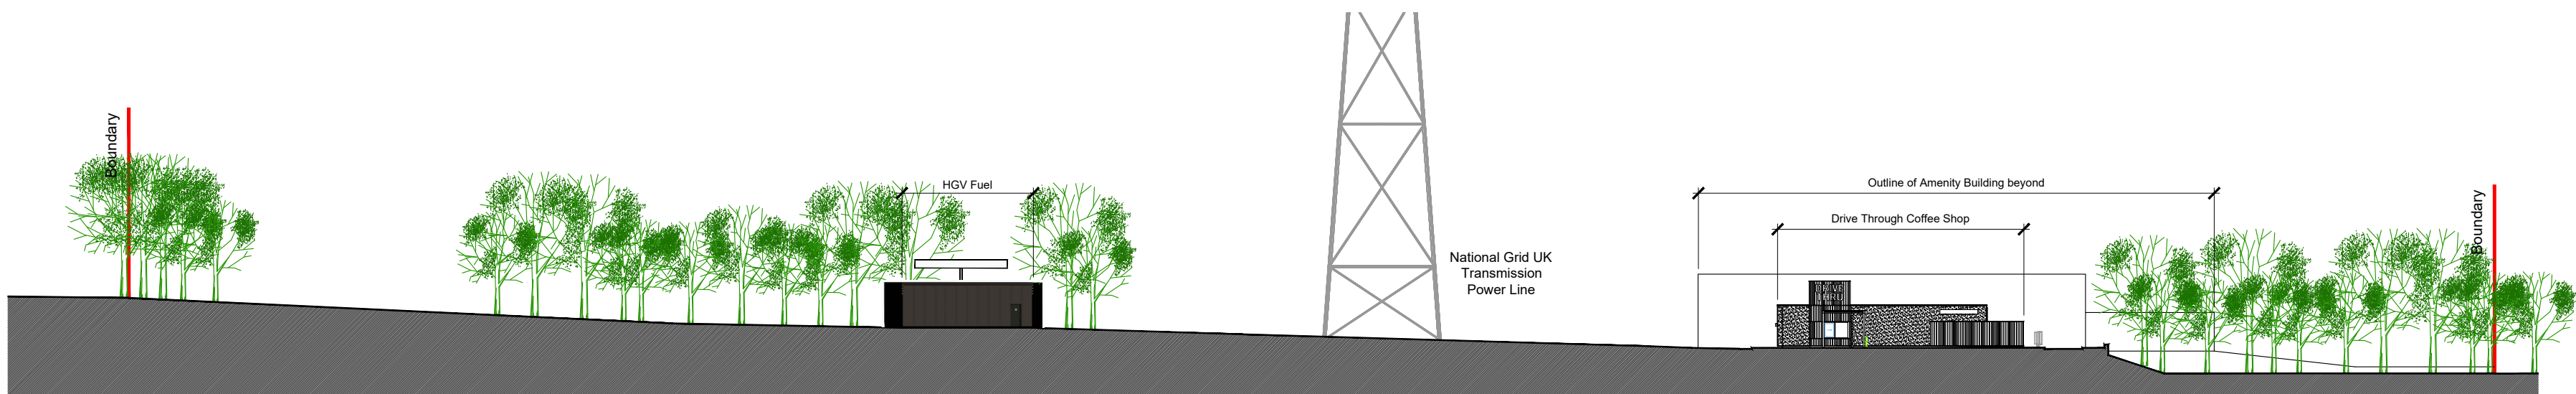

West Elevation
Scale 1:500

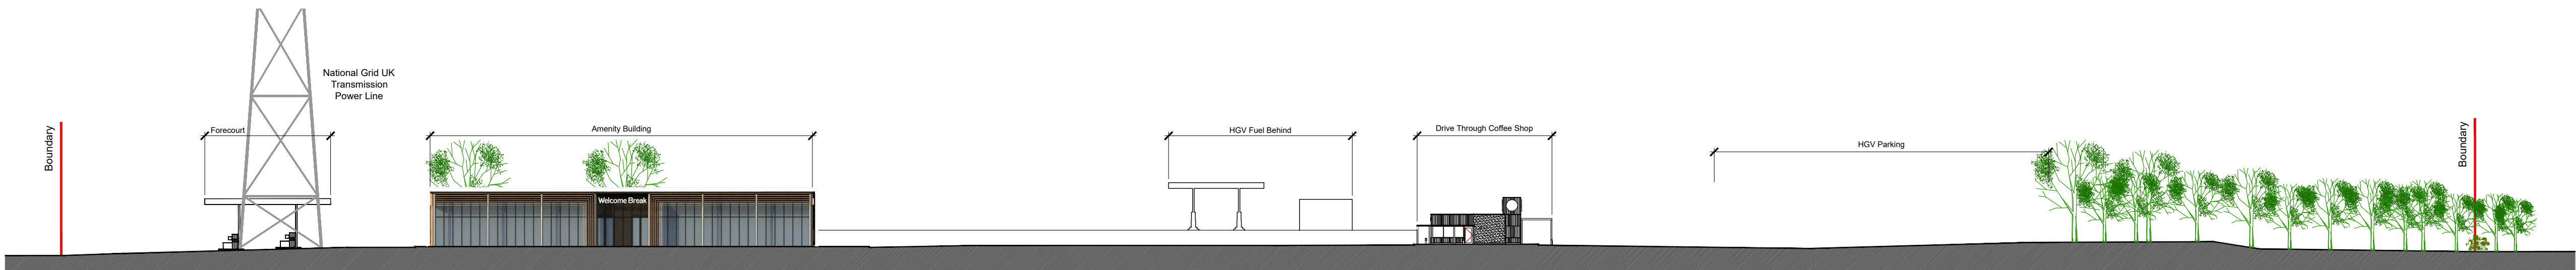

North Elevation
Scale 1:500

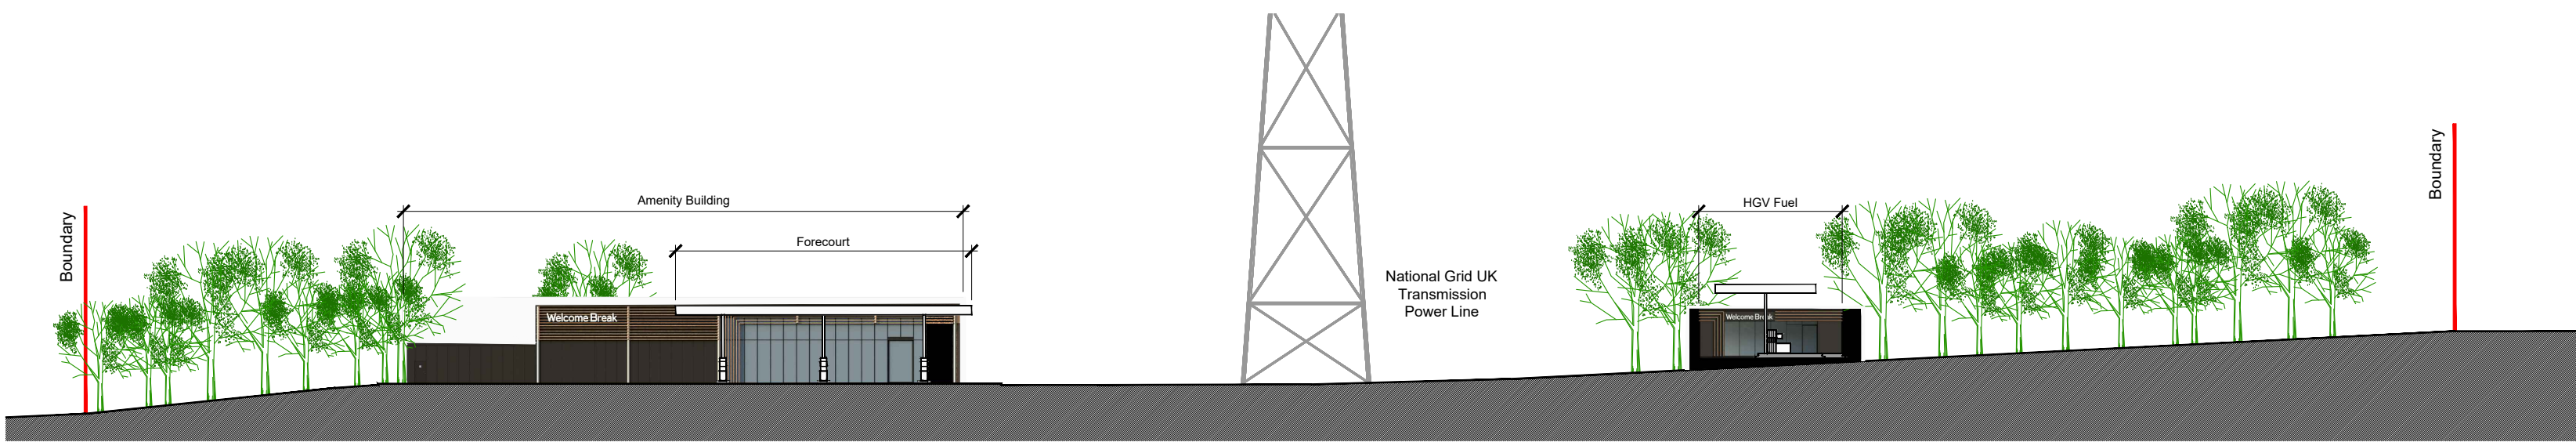

East Elevation
Scale 1:500

REVISIONS	
CLIENT	WELCOME BREAK
PROJECT	WELCOME BREAK LAND OFF THE A5 HINCKLEY, LE10 3JB
TITLE	SITE ELEVATIONS
DATE	26.09.23
SCALE	1:500 @ A1
JOB ID	1415
DWG	31