


Petrol Canopy Front / Rear Elevation

Scale 1:100


Petrol Canopy Side Elevation

Scale 1:100

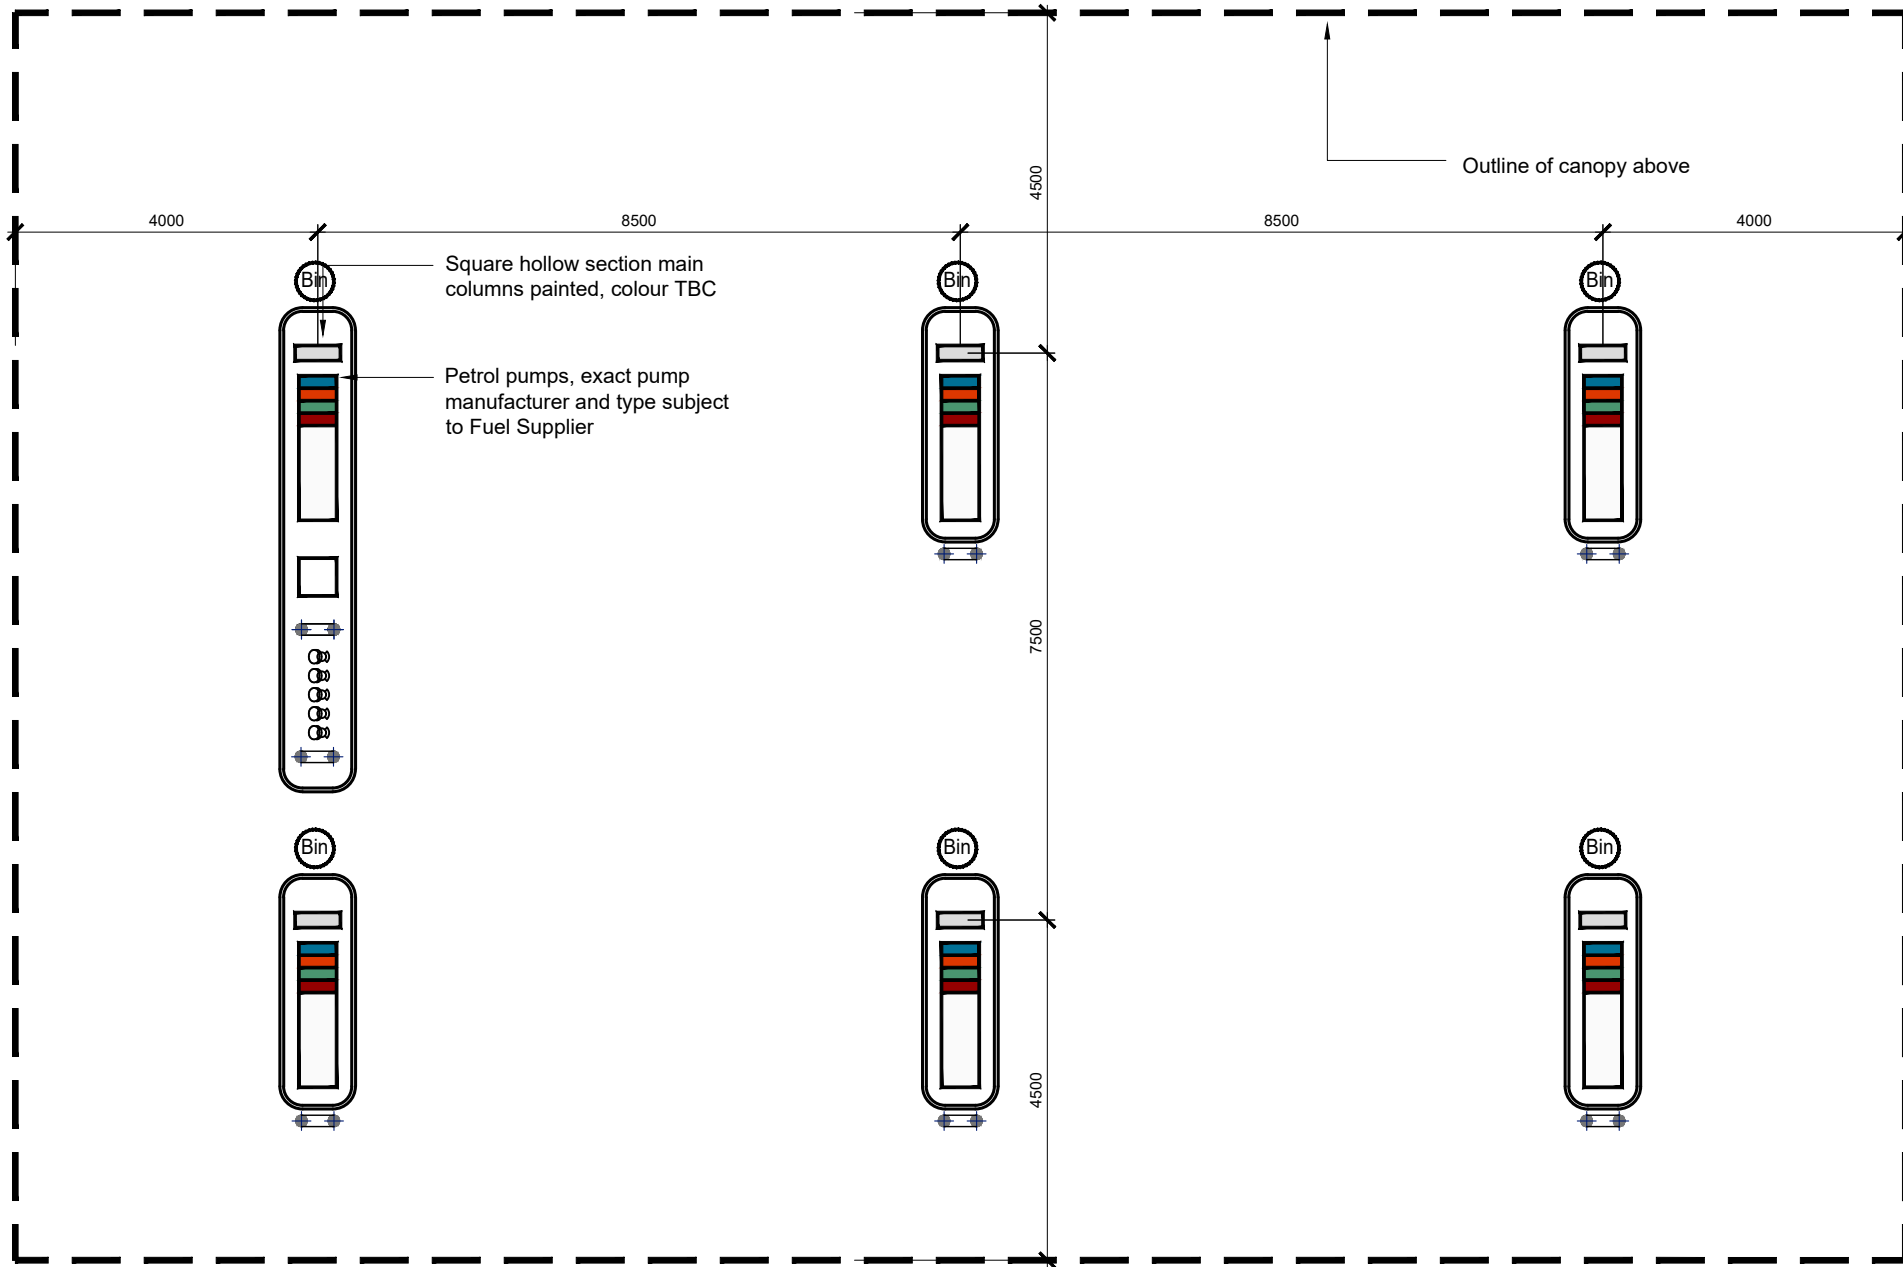


Petrol Canopy Plan

Scale 1:100

 


Scale Bar

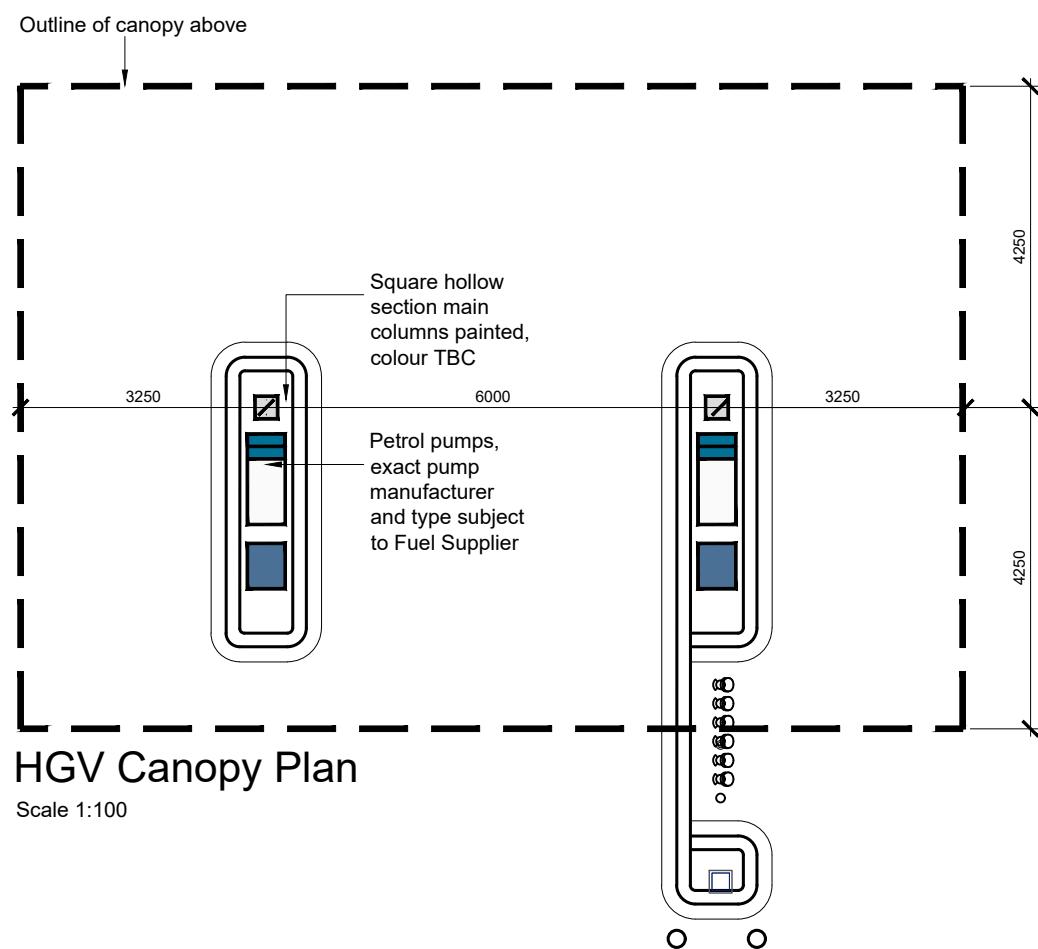

HGV Canopy Plan

Scale 1:100

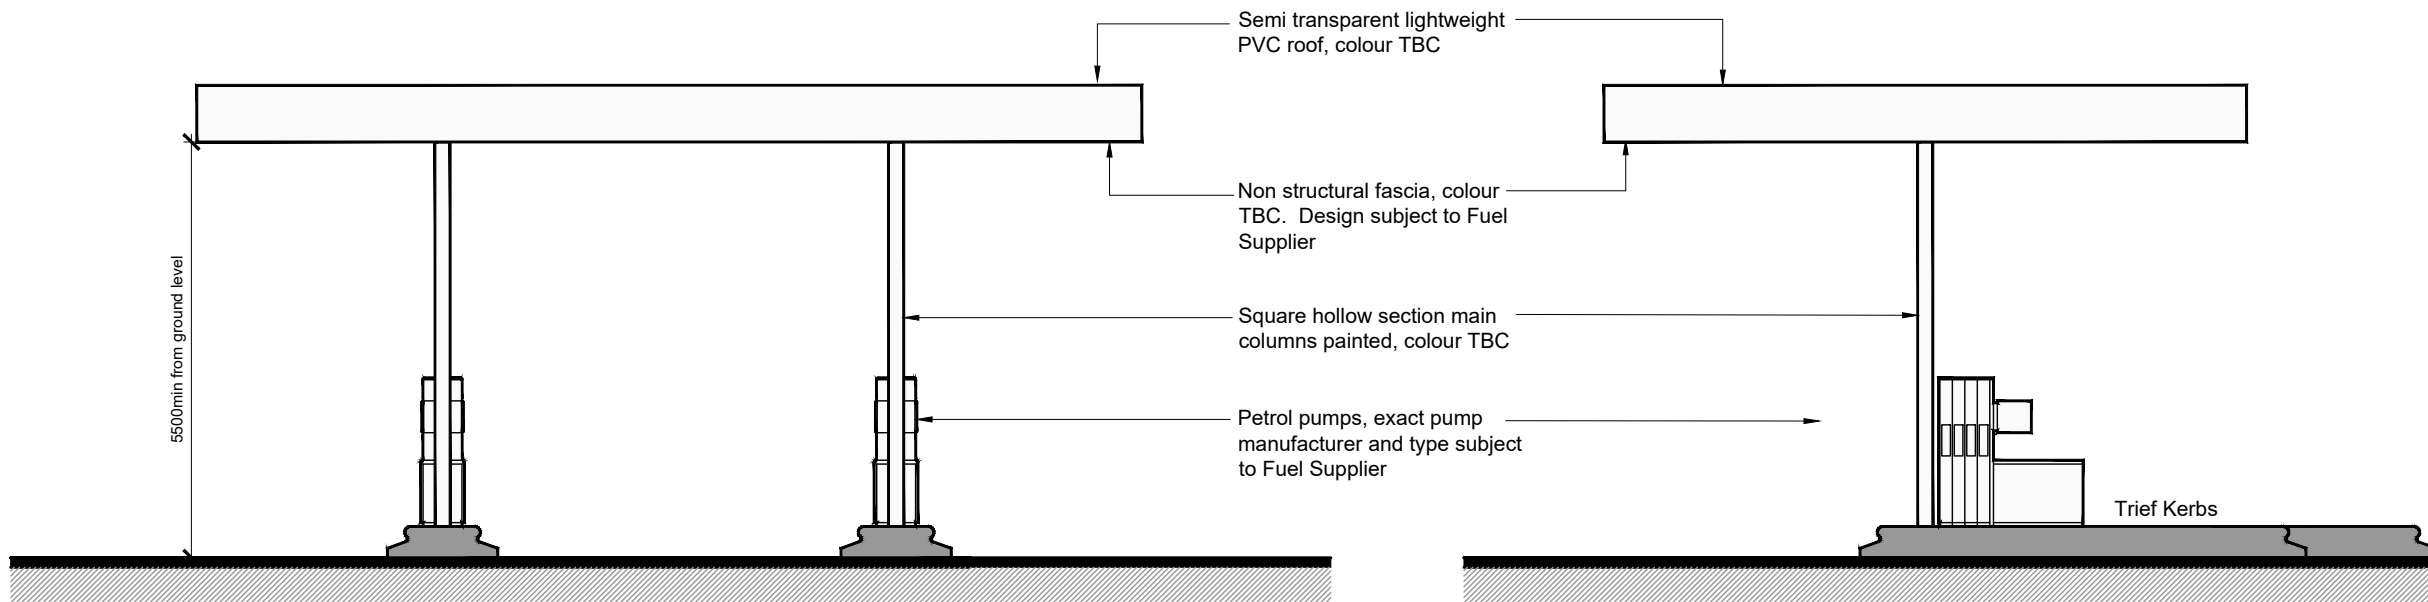

HGV Canopy Front / Rear Elevation

Scale 1:100

HGV Canopy Side Elevation

Scale 1:100

A	25.07.23
REVISIONS	PFS CANOPY UPDATED
CLIENT	WELCOME BREAK
PROJECT	WELCOME BREAK LAND OFF THE A5 HINCKLEY, LE10 3JB
TITLE	PETROL AND HGV CANOPY DETAILS
DATE	30.06.23
SCALE	1:100 @ A1
JOB ID	1415
DWG	28a